


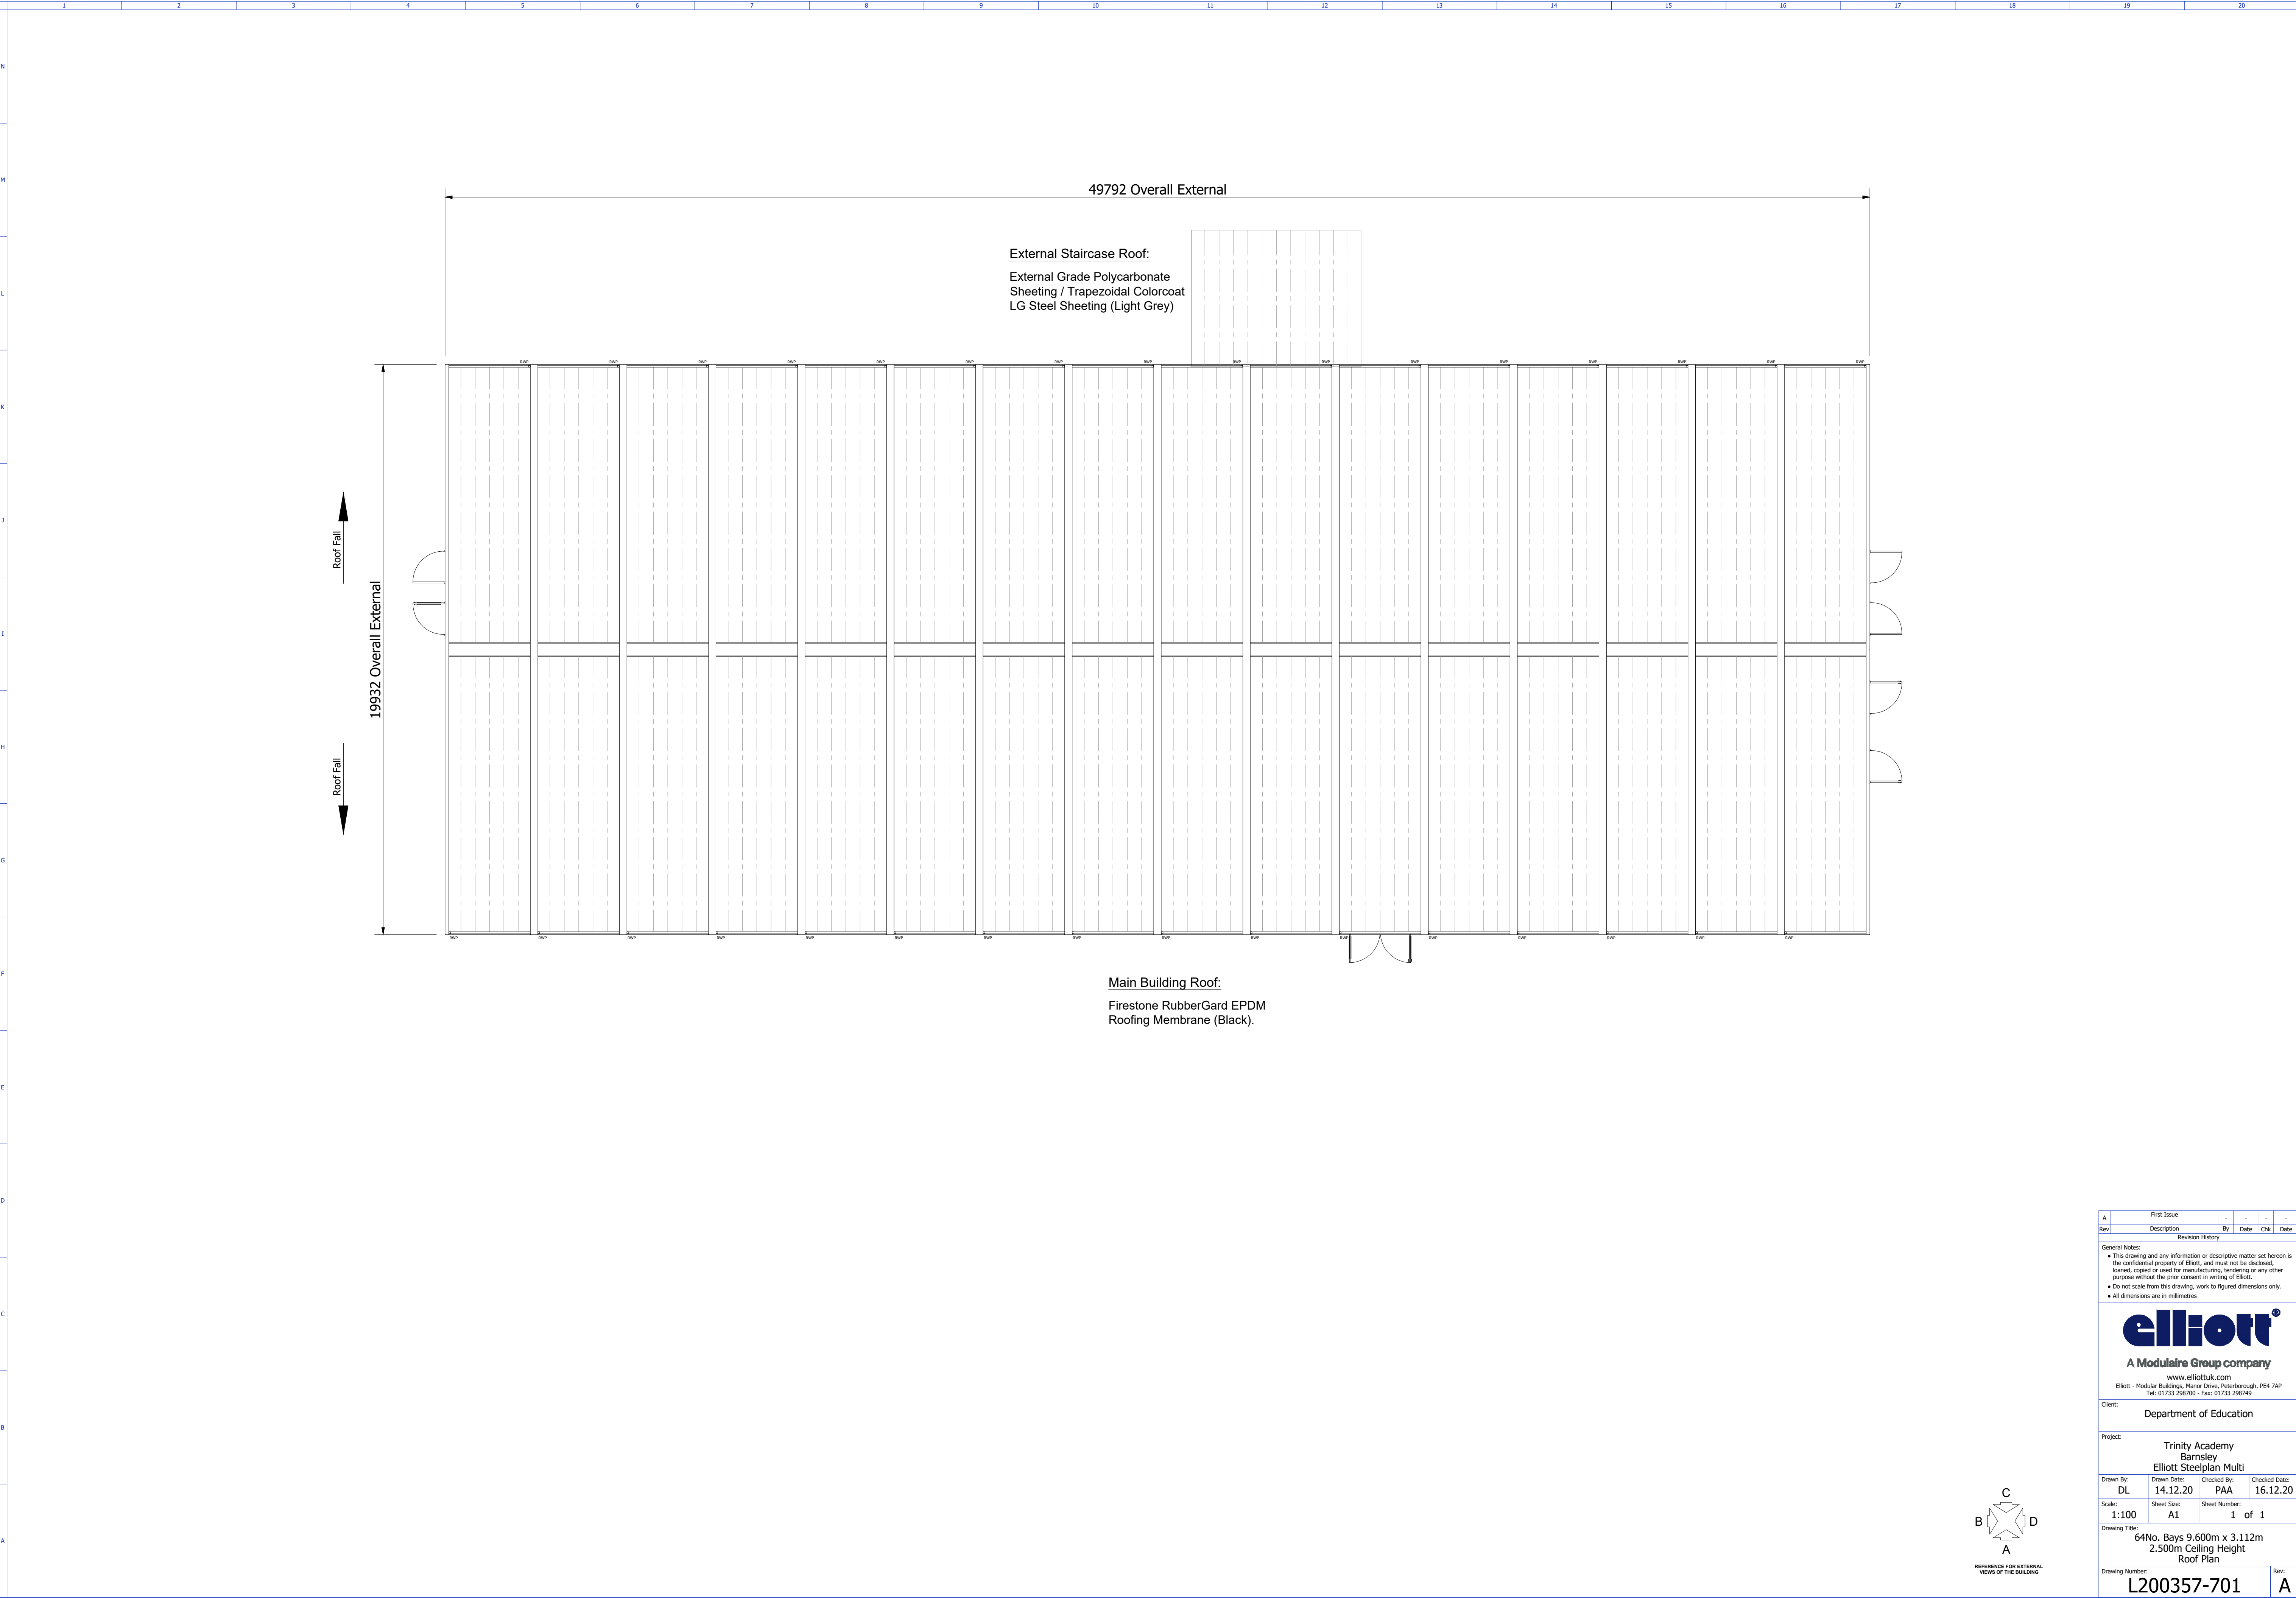

First Issue							
Rev	Description	By	Date	Chk	Date		
Revision History							
General Notes:							
• This drawing and any information or descriptive matter set hereon is the confidential property of Elliott, and must not be disclosed, loaned, copied or used for manufacturing, tendering or any other purpose without the prior consent in writing of Elliott.							
• Do not scale from this drawing, work to figured dimensions only.							
• All dimensions are in millimetres							
 A Modulaire Group company www.elliottuk.com Elliott - Modular Buildings, Manor Drive, Peterborough, PE4 7AP Tel: 01733 296700 - Fax: 01733 296749							
Client: Department of Education							
Project: Trinity Academy Barnsley Elliott Steelplan Multi							
Drawn By: DL	Drawn Date: 14.12.20	Checked By: PAA	Checked Date: 16.12.20				
Scale: 1:100	Sheet Size: A1	Sheet Number: 1	of 1				
Drawing Title: 64No. Bays 9.600m x 3.112m 2.500m Ceiling Height Roof Plan							
Drawing Number: L200357-701				Rev: A			