




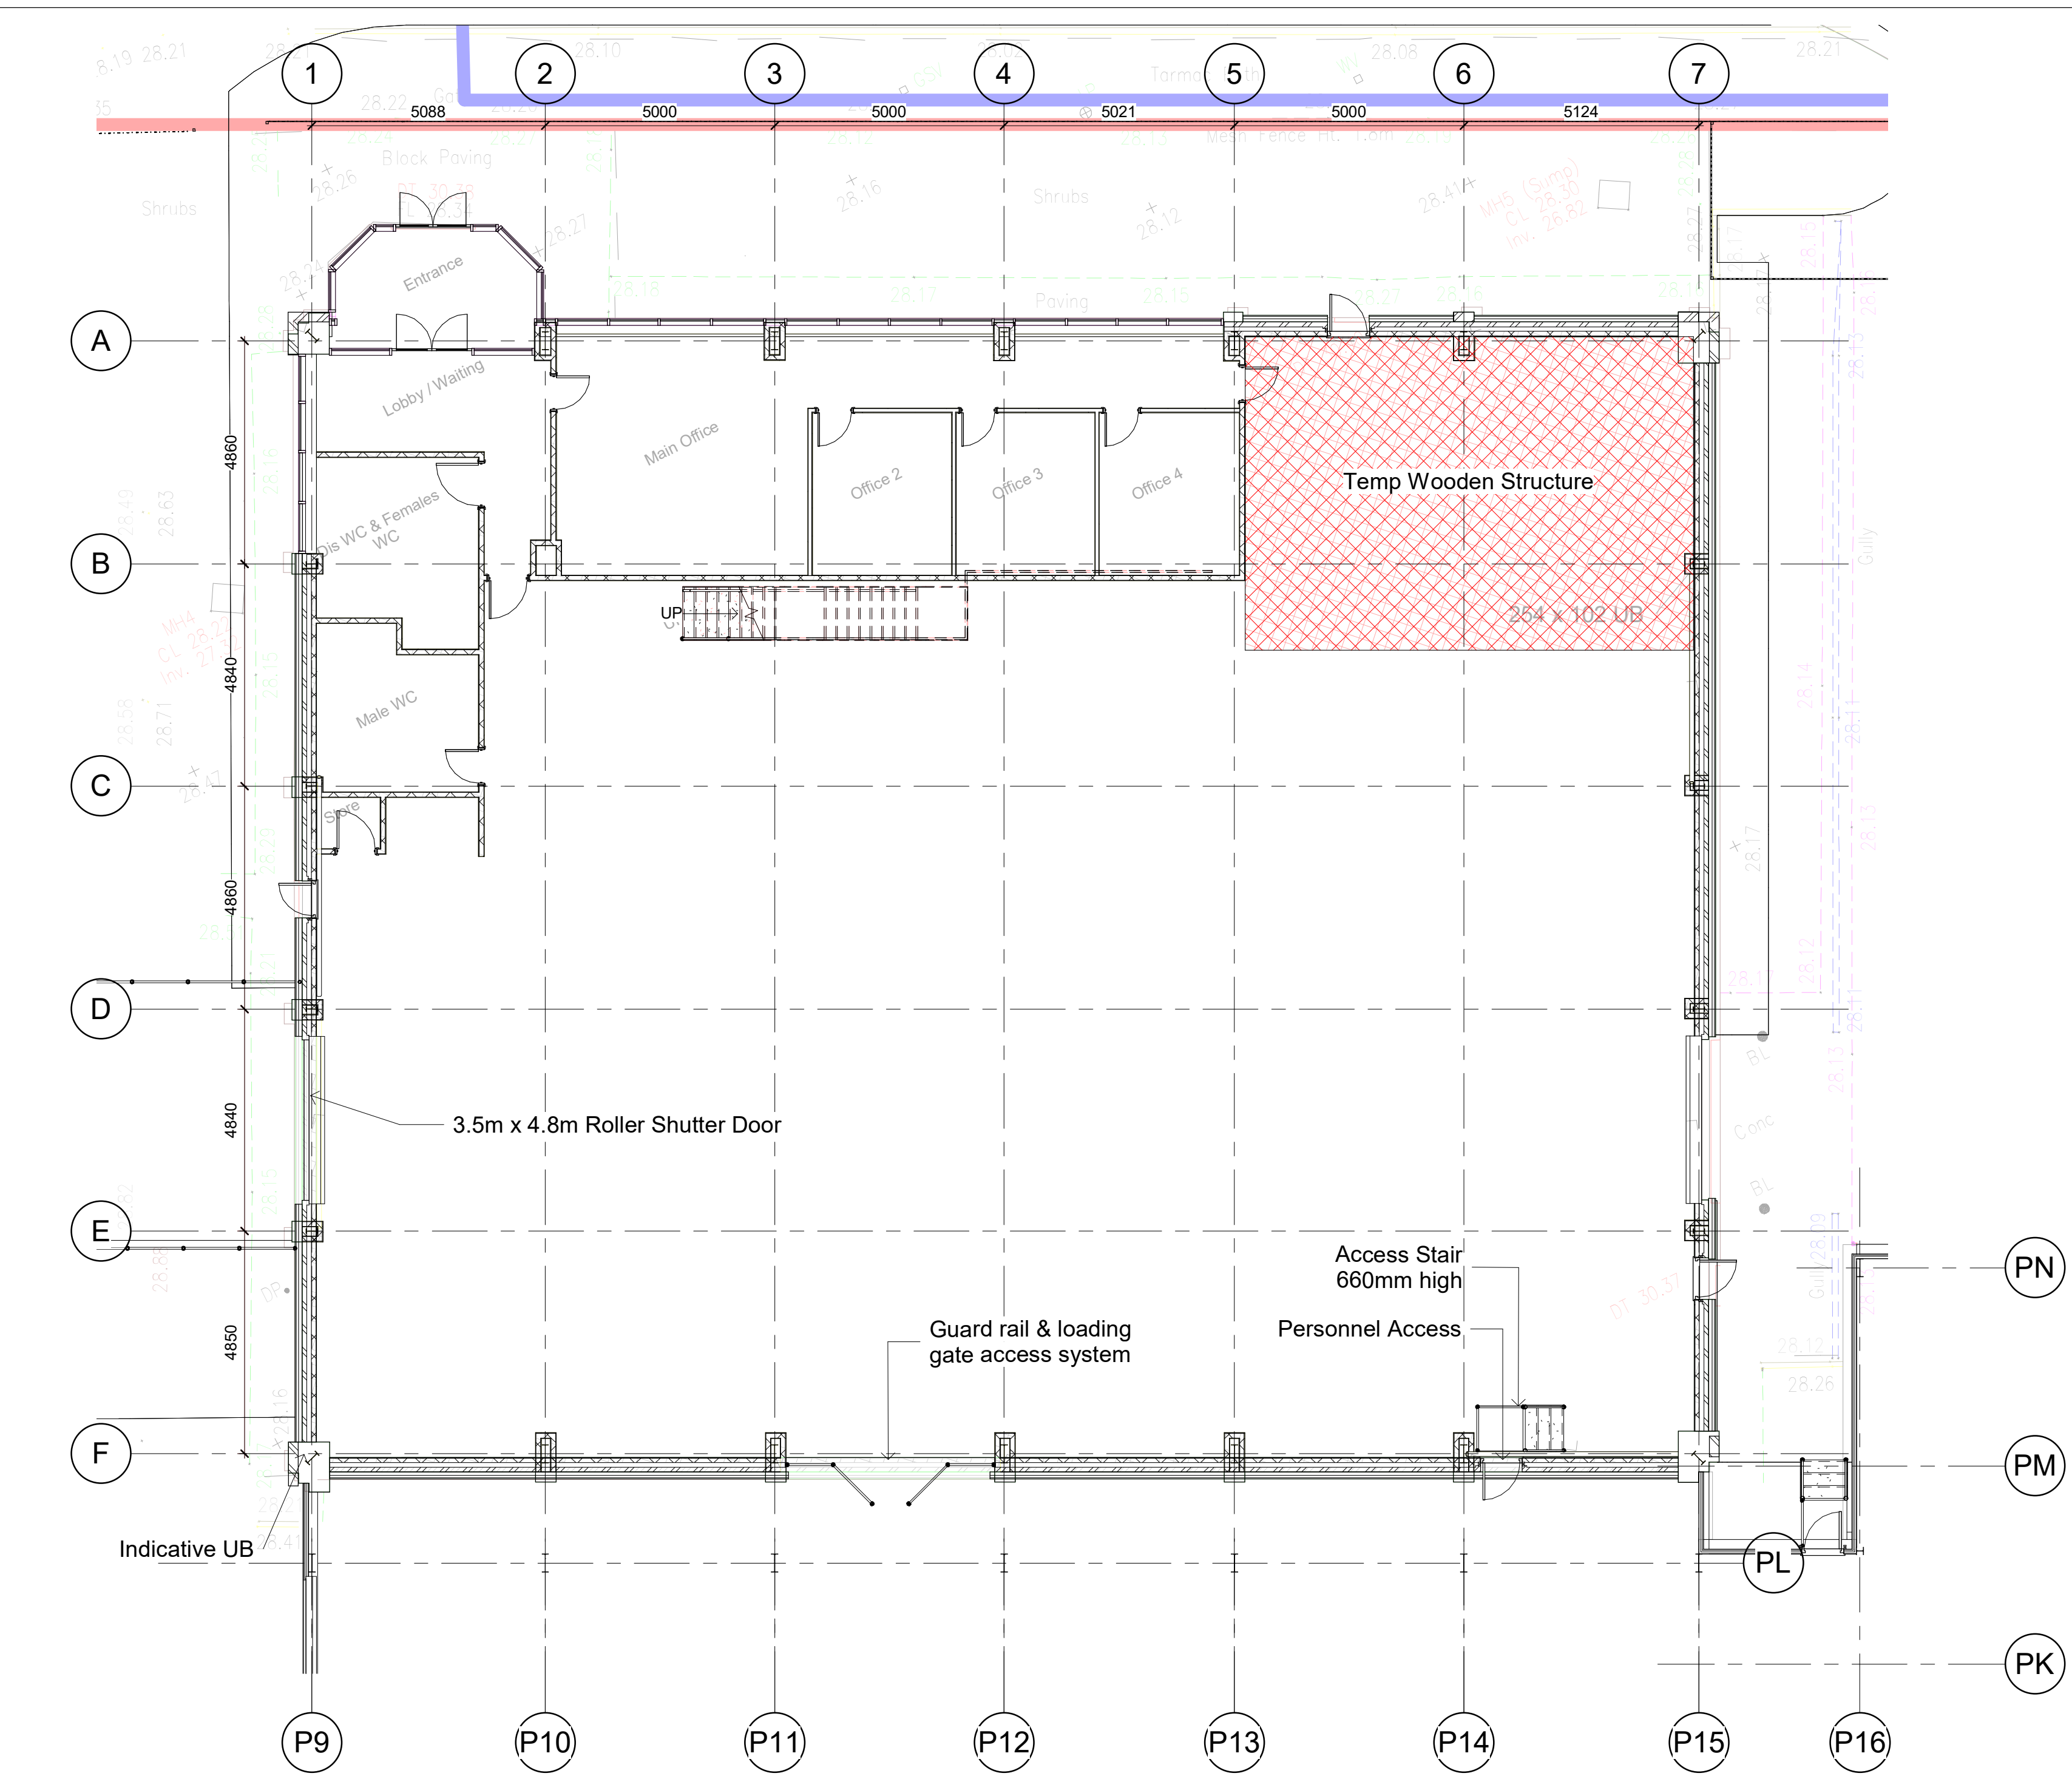

1 Ground Floor Plan Unit 28 As Proposed
1 : 100

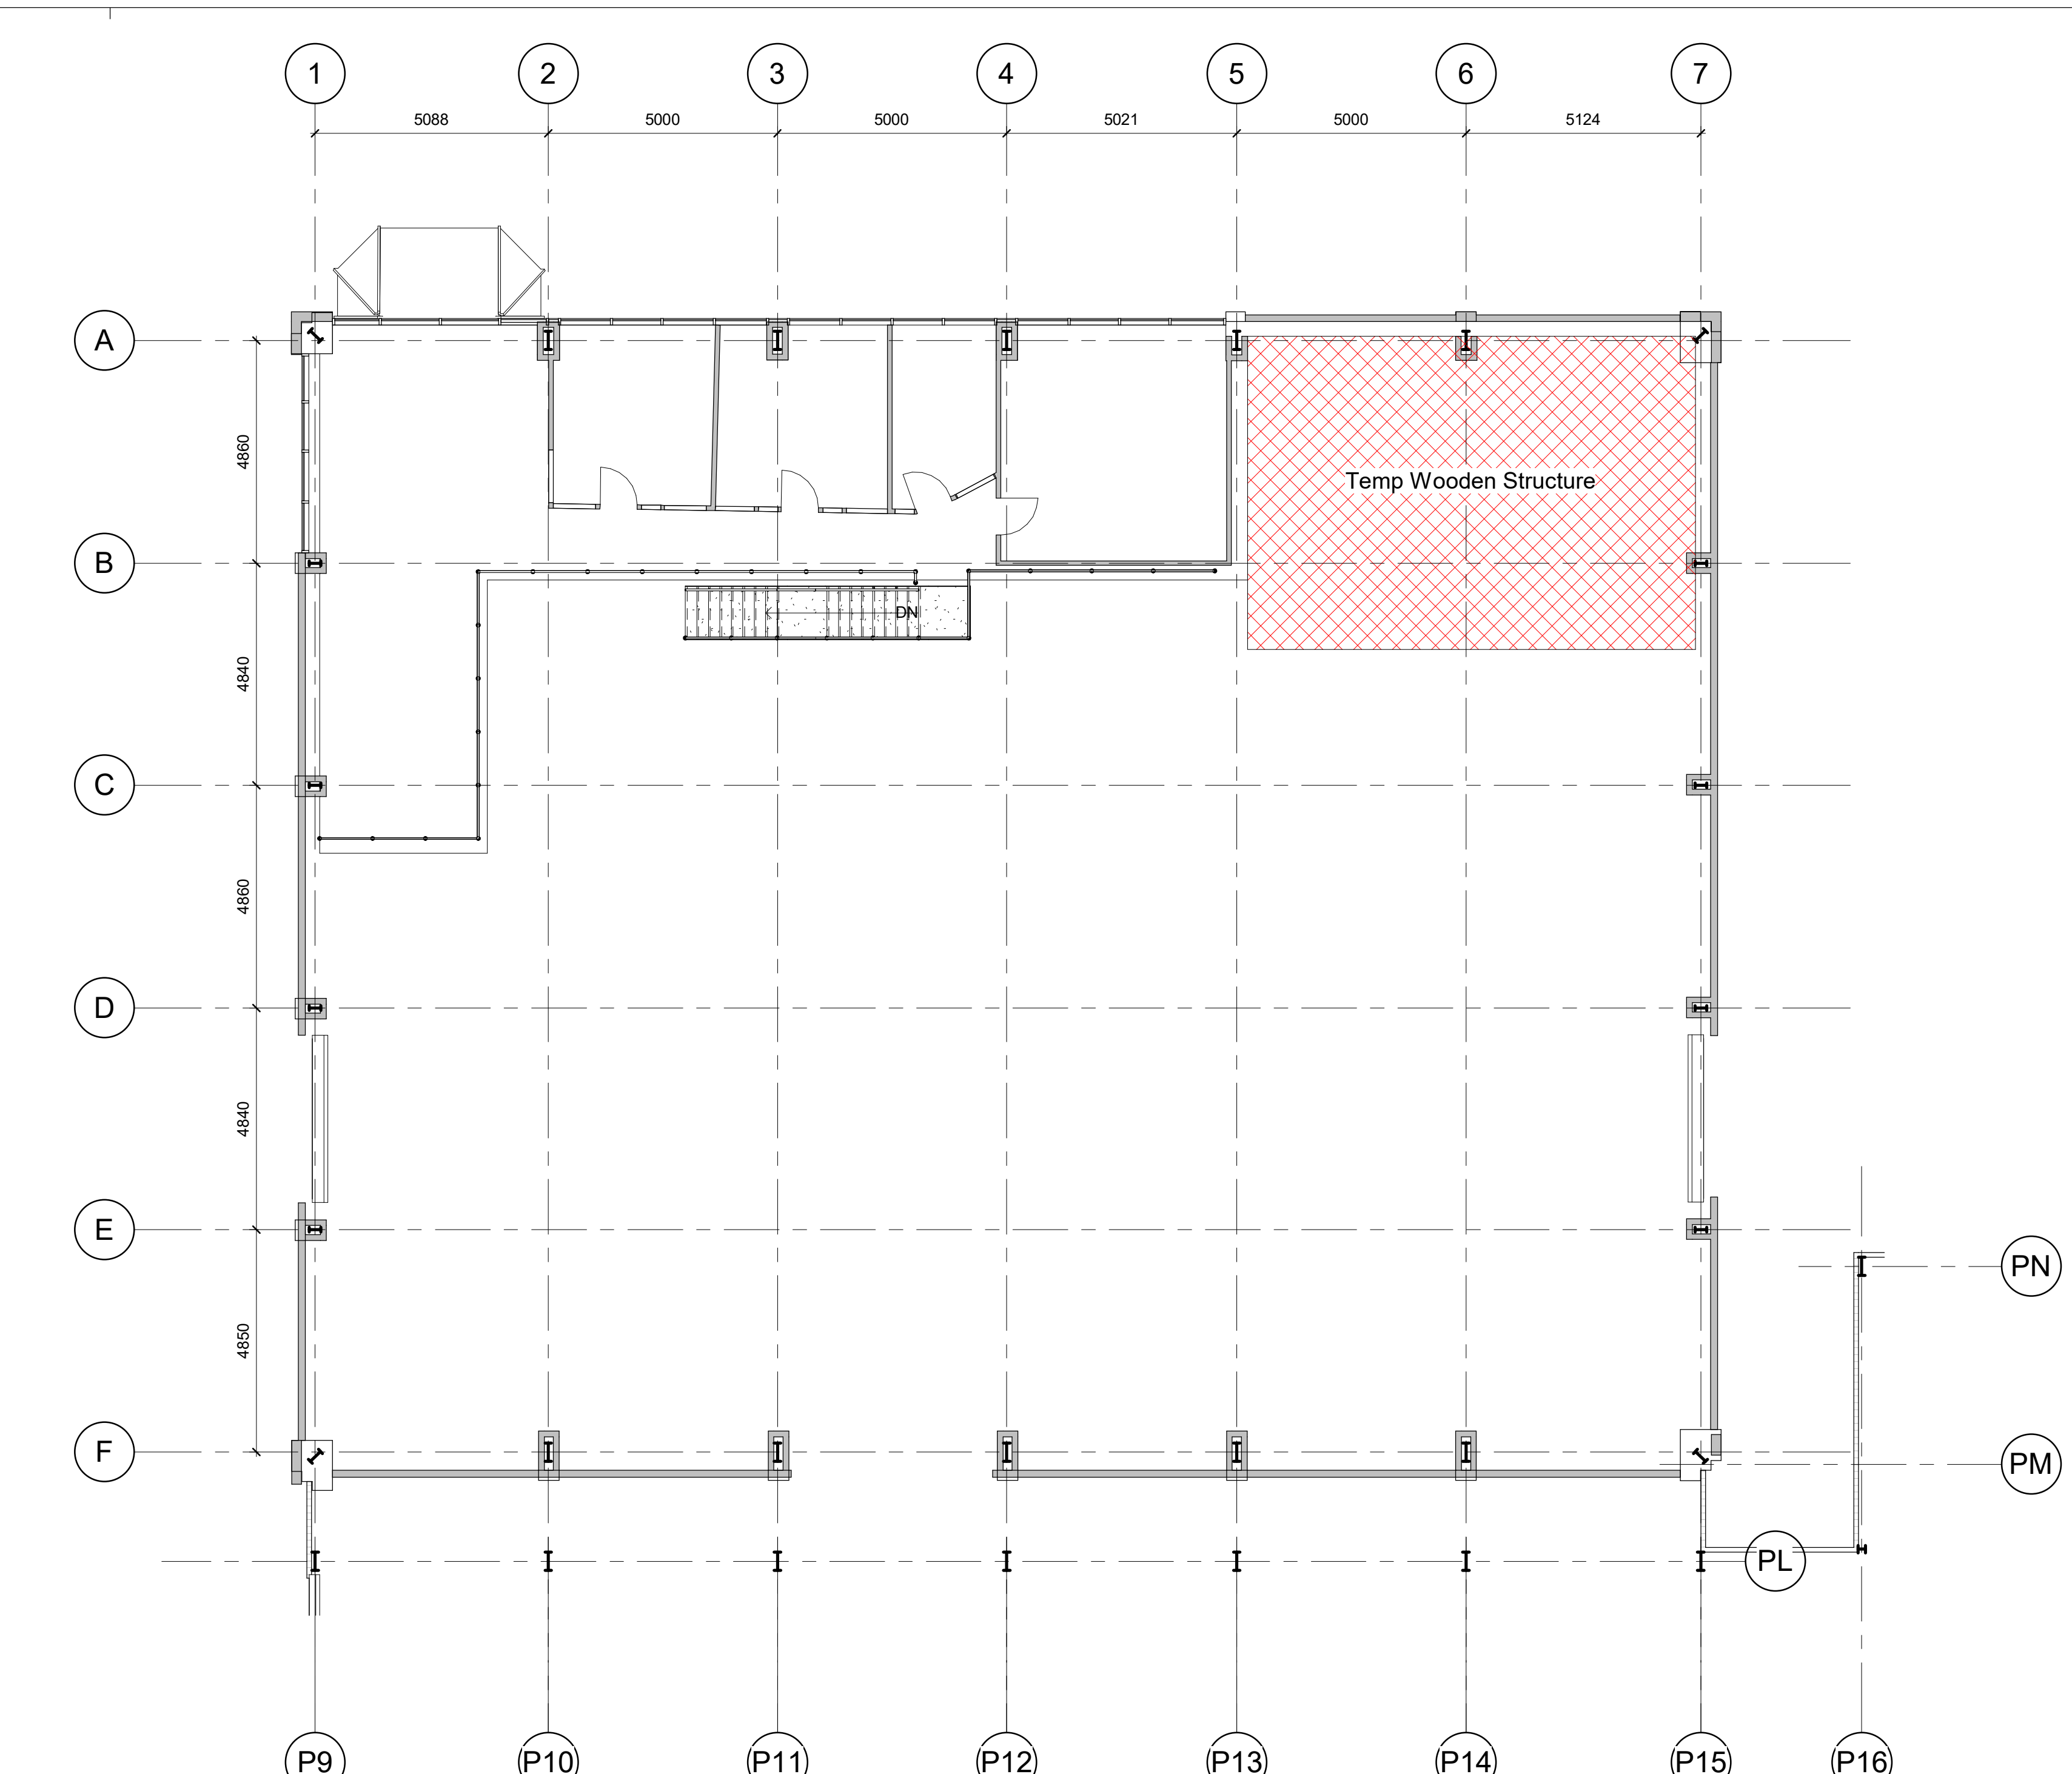

2 First Floor Plan Unit 28 As Proposed
1 : 100

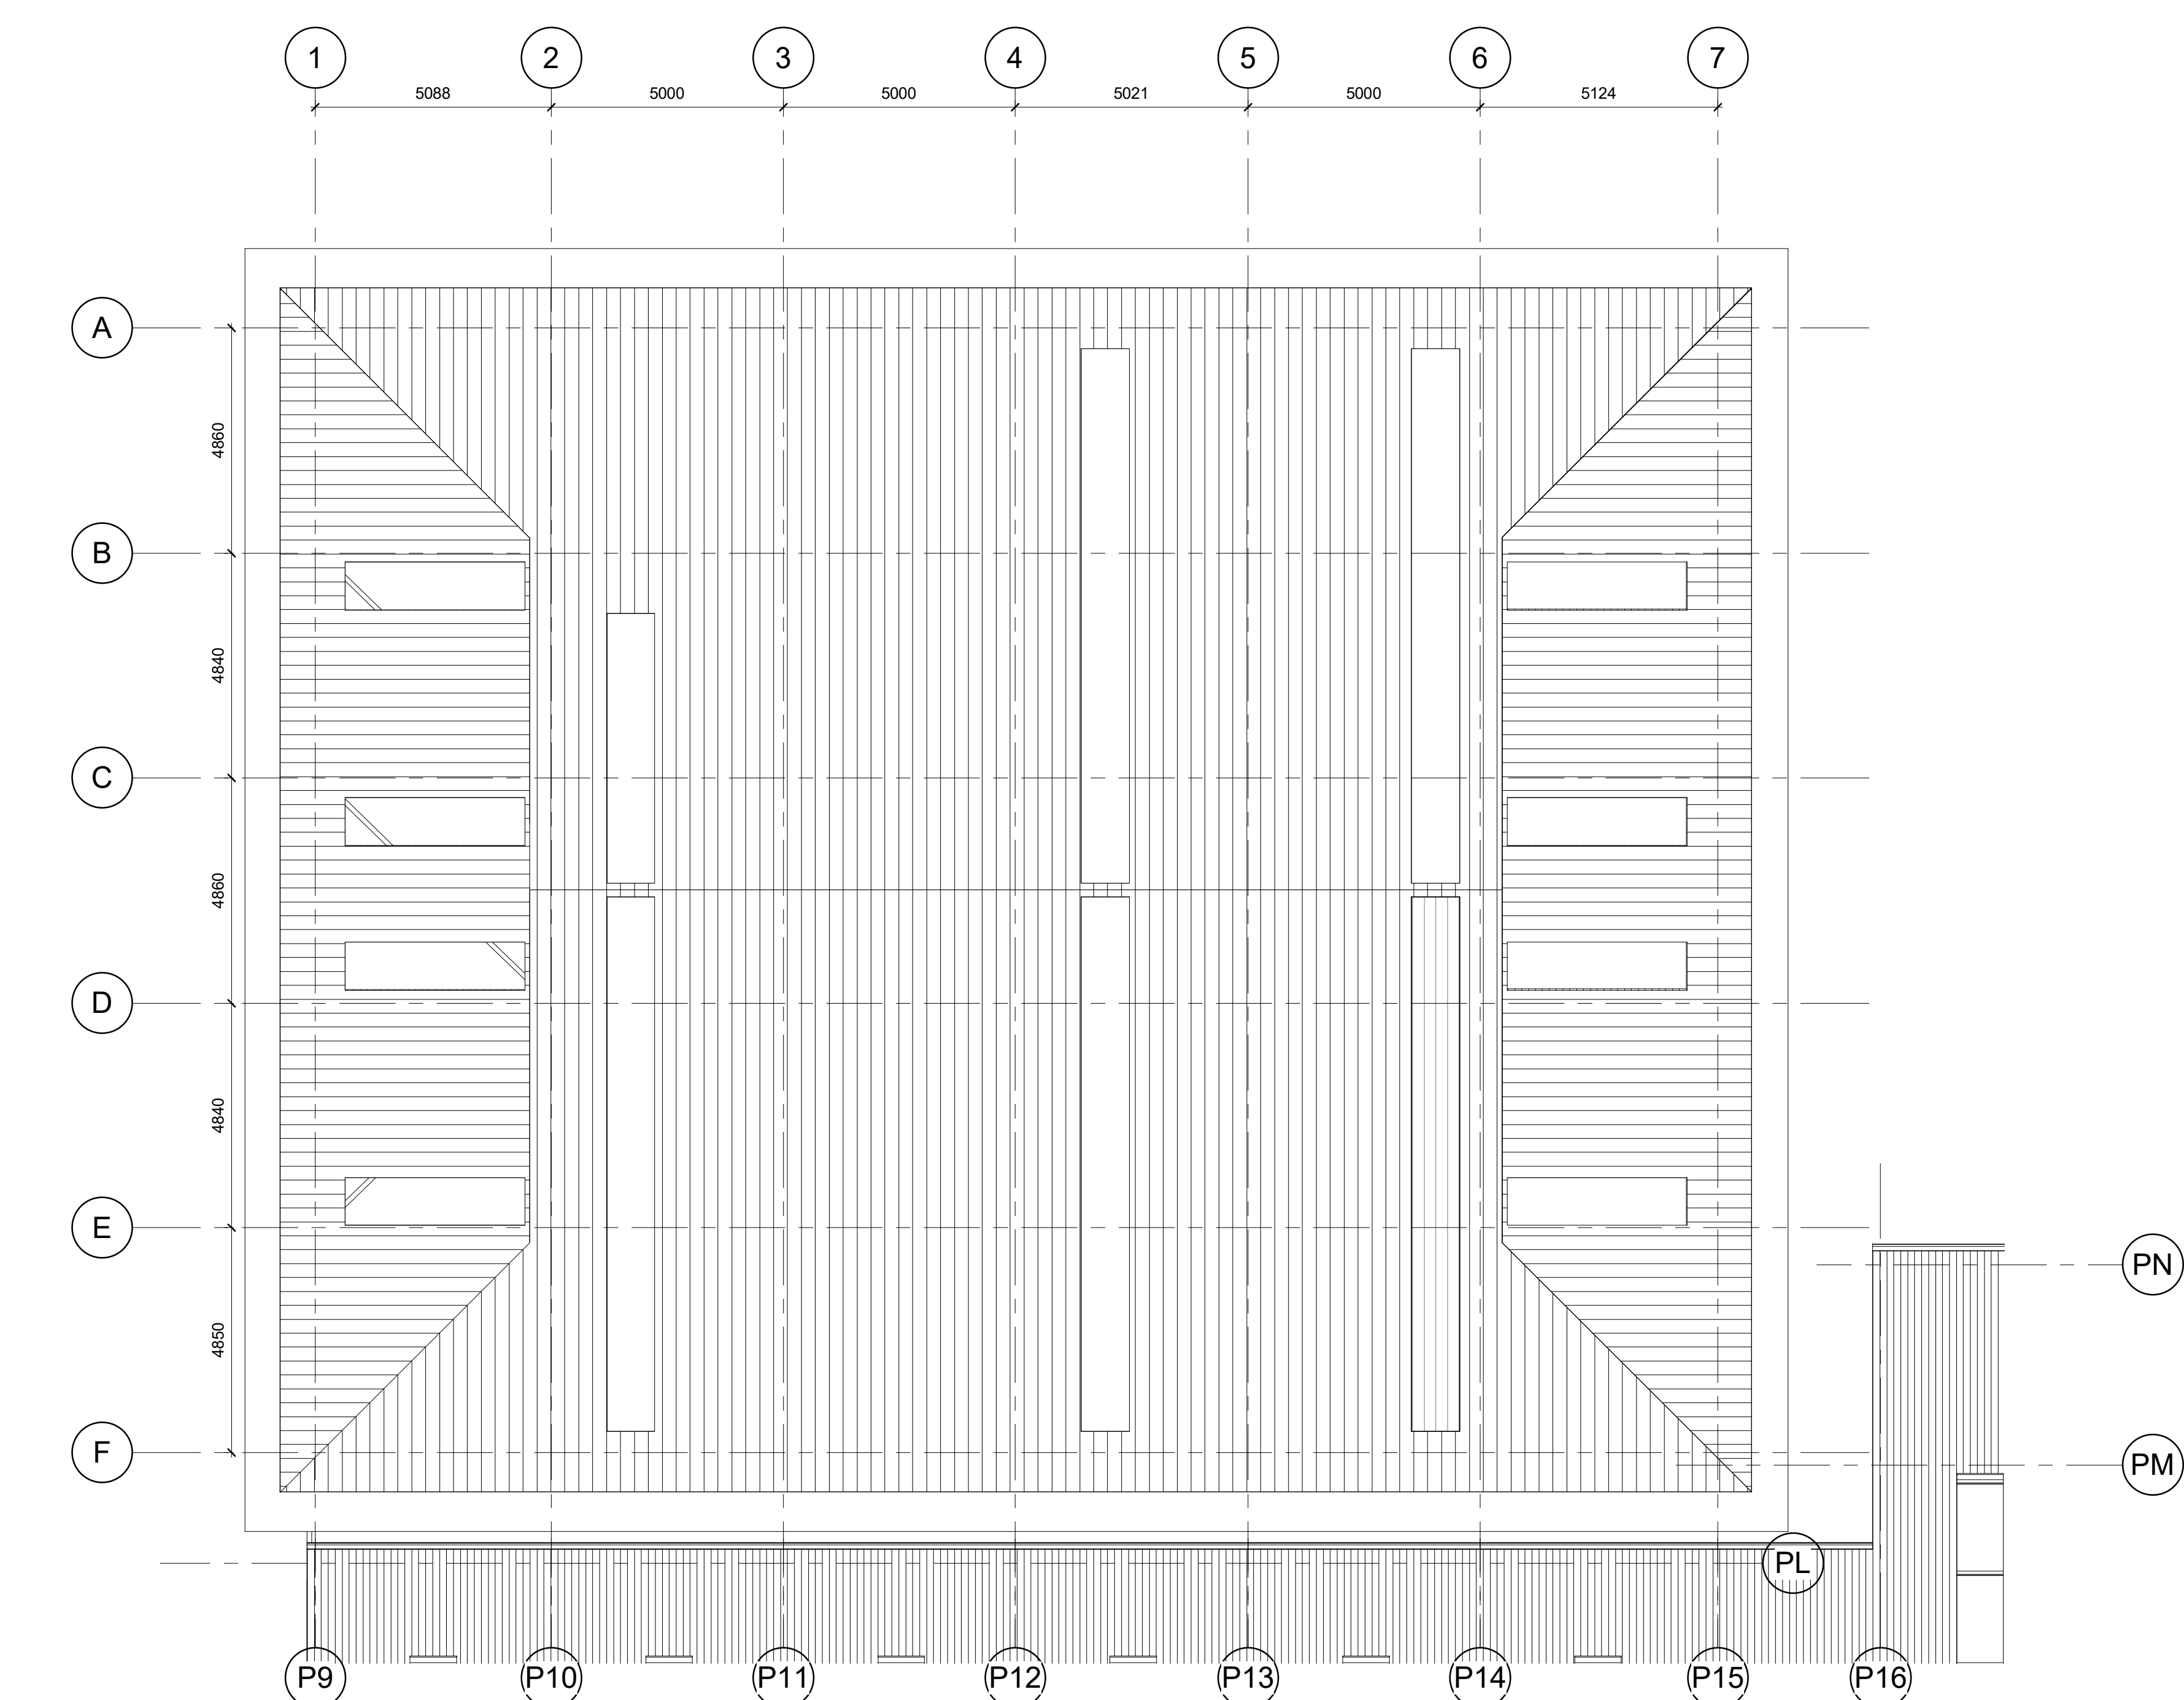

3 Roof Plan Unit 28 As Proposed
1 : 100

NOTES

Rev	Date	Description	DR	CH
©copyright				

CONSULTING ENGINEERS
ARCHITECTS
PROJECT MANAGEMENT
2 Hallam Road
Priory Park East
HULL HU4 7DY
United Kingdom
Telephone (+44) 01482 627963
Fax (+44) 01482 641736
Email info@ggpconsult.co.uk

Client: Granville Oil & Chemicals Ltd.
Job Title: Proposed Extension Unit 28 Goldthorpe Industrial Estate Rotherham

Drawing Title: Floor Plans Unit 28 As Proposed

Status		PLANNING	
Scale	1 : 100	Date	02/01/2019
Drawn By	JHT	Checked	JC
		Approved	AT
Dwg. No.		Rev	
27988 AA_(100)_11			

A0 - ORIGINAL SHEET SIZE