



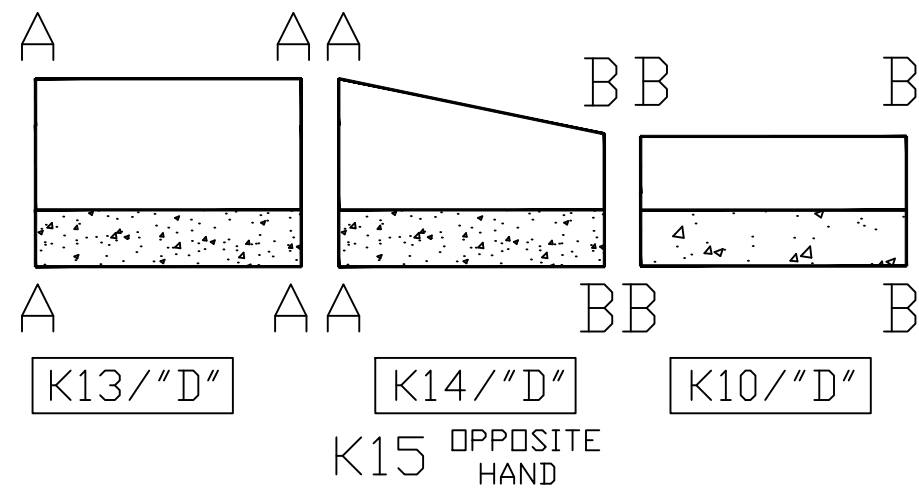


FRONT ELEVATION

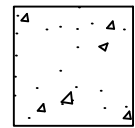


KEY


IN-SITU CONCRETE
BED AND BACKING.

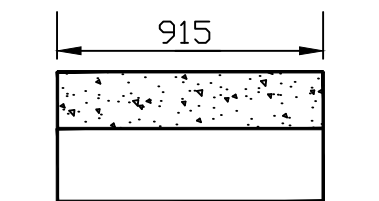

PLAN K10,13-15

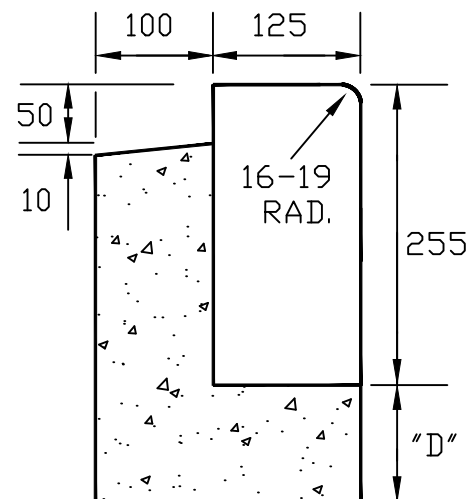


SECTION A-A

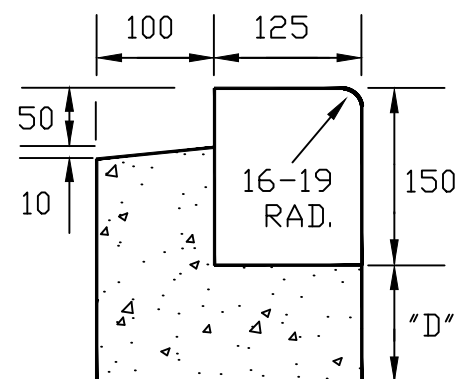


SECTION B-B


"CONSERVATION" KERBING & CHANNELLING

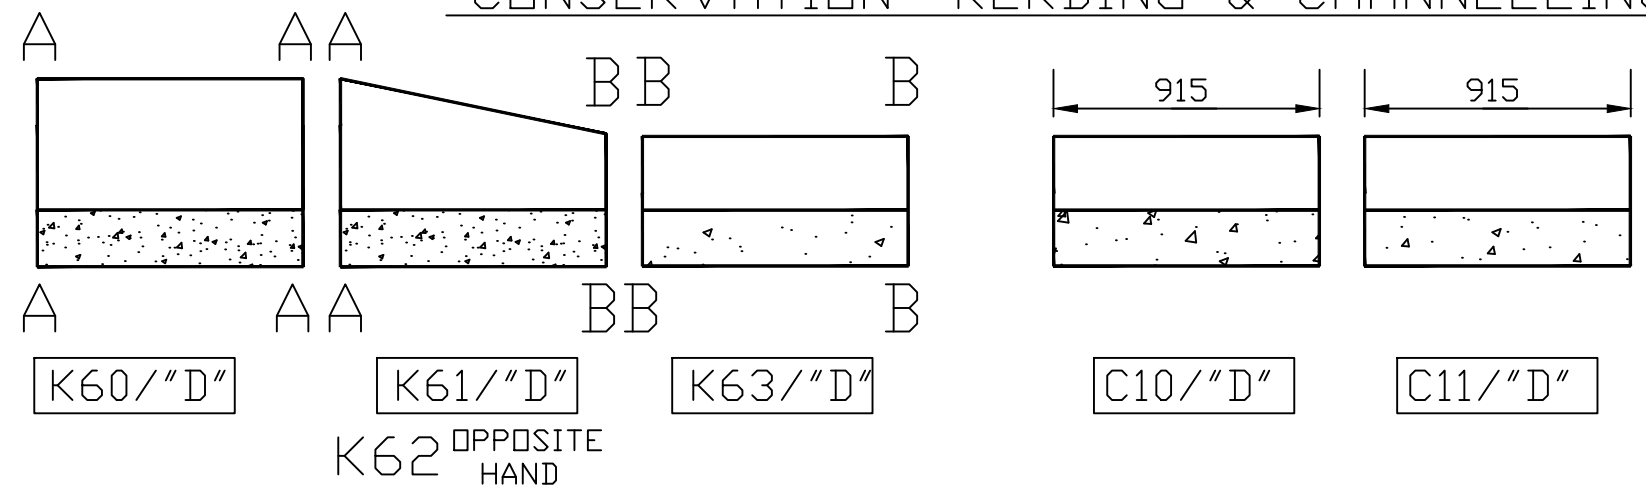


FRONT ELEVATIONS

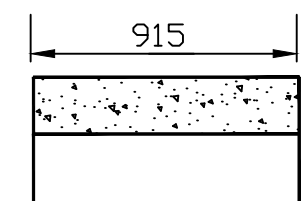


PLAN K60-63

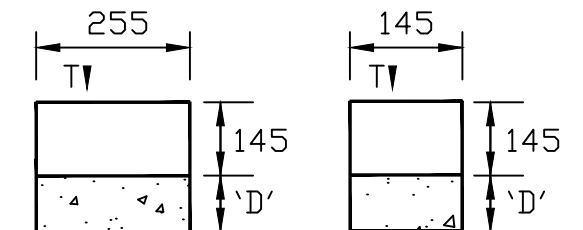

SECTIONS

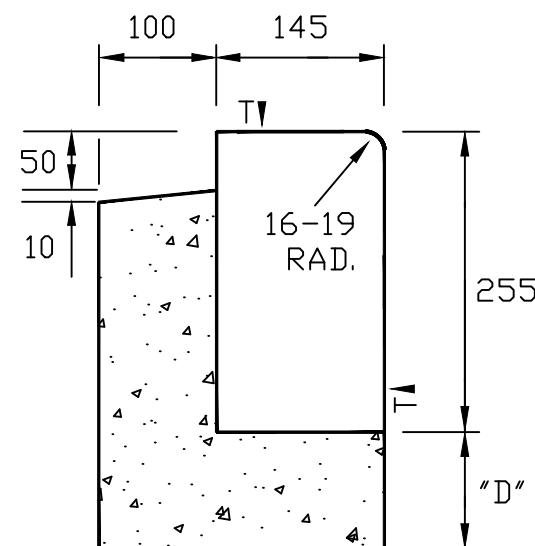

SECTION A-A

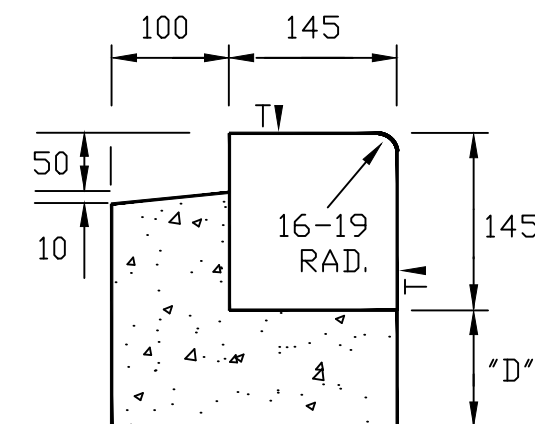

SECTION B-B

KEY

T - TEXTURED SURFACE

ALL DIMENSIONS IN mm.



BARNSLEY

Metropolitan Borough Council

Environment and Development
G. J. Birkett, B.Tech(Hons), C.Eng., M.I.C.E.
Assistant Director Highways & Engineering.
Central Offices, Kendray street, Barnsley. S70 2TN
Tel. (01226) 770770 Fax. (01226) 772222

STANDARD DETAIL

Title

**KERBING &
CHANNELLING**

No.

A
B
C

Amendments

ORIGINAL ISSUE
ADDITIONAL FEATURES
DRAWN TO AUTO-CAD

Date

2/97

Drawing No.

BCD/1106C

Date

FEB 1997