

MERLIN CLOSE

HERONS WAY

GREEN SPRING AVENUE

KEY



EXISTING PROPERTY




PROPOSED EXTENSION

**28 GREEN SPRING AVENUE
BIRDWELL, BARNSELY S70 5SD**


LOCATION PLAN (Site boundary outlined in red)

Scale 1 : 500


Date 18-07-17

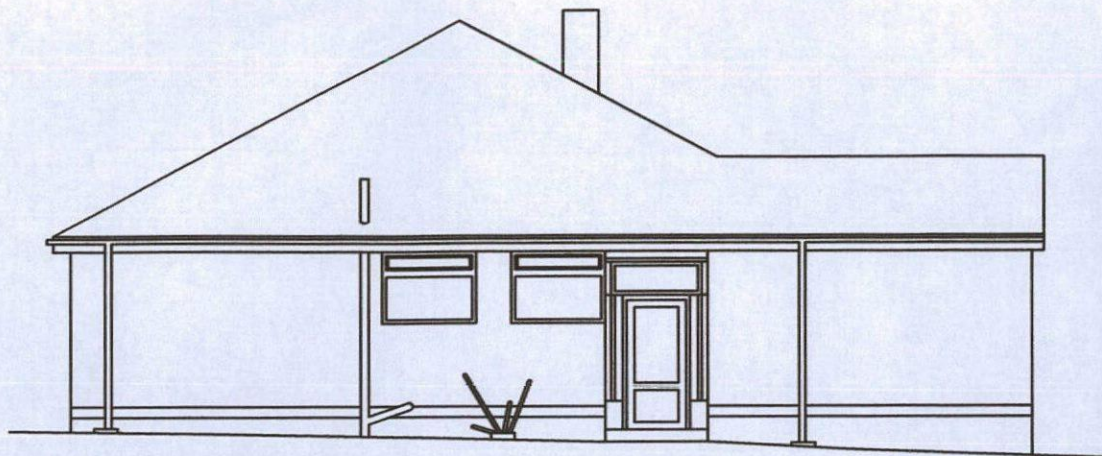


EXISTING SIDE ELEVATION

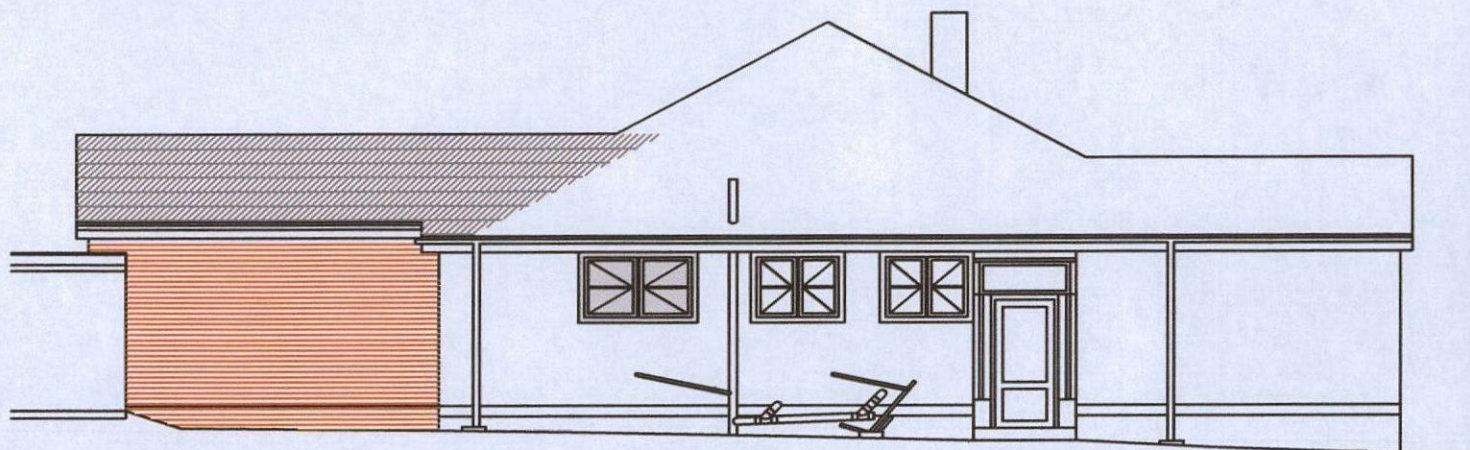


PROPOSED SIDE ELEVATION(1)

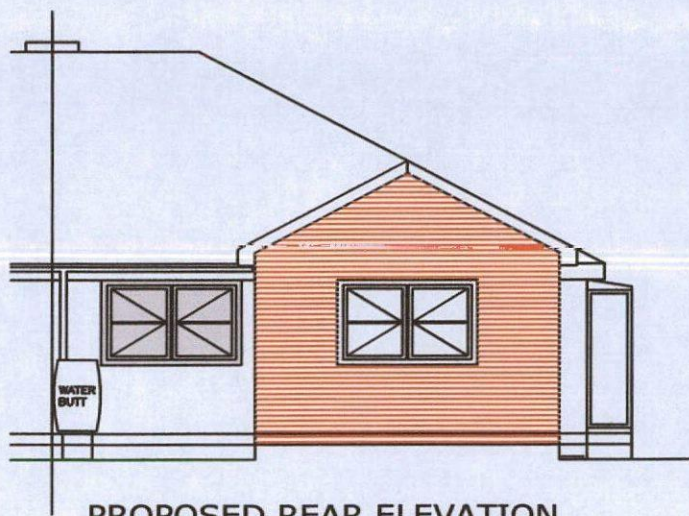

PROPOSED REAR ELEVATION

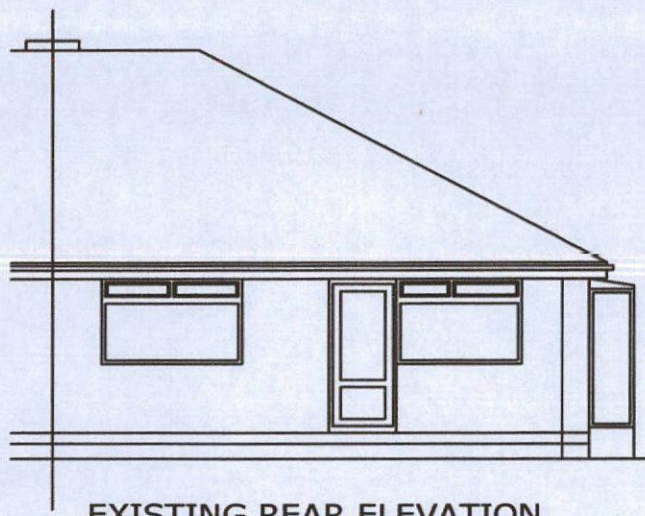

EXISTING REAR ELEVATION

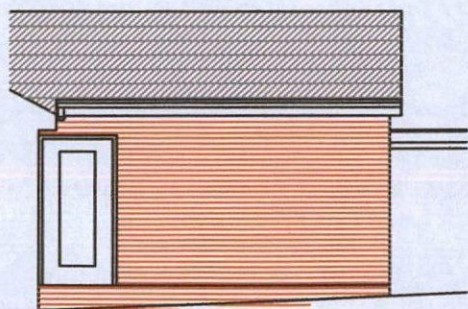

PROPOSED SIDE ELEVATION (2)


B - ADDITIONAL SIDE ELEVATION ADDED - 09-09-17
A - NEW WINDOWS CHANGED TO TILT & TURN TYPE

**28 GREEN SPRING AVENUE
BIRDWELL, BARNLEY**


EXISTING & PROPOSED ELEVATIONS

Drawing No 2017 / 4B


Scale 1 : 100 Date 31-08-17

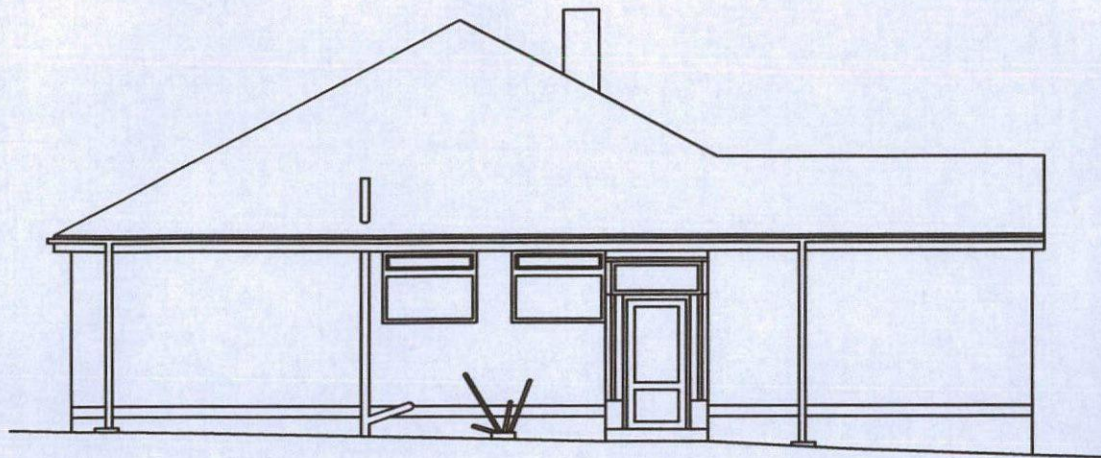


EXISTING SIDE ELEVATION

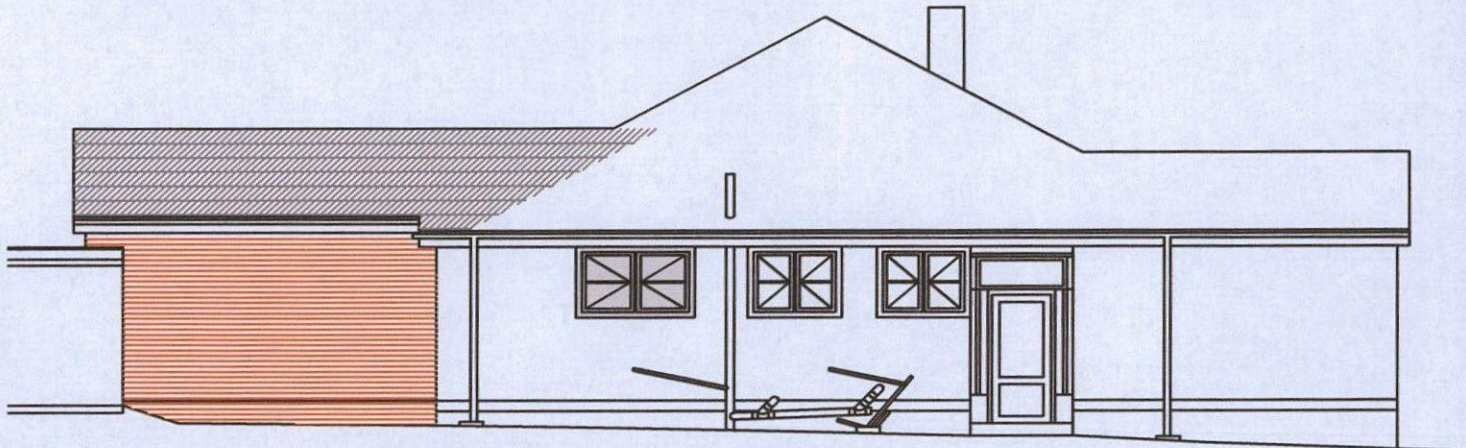


PROPOSED SIDE ELEVATION(1)

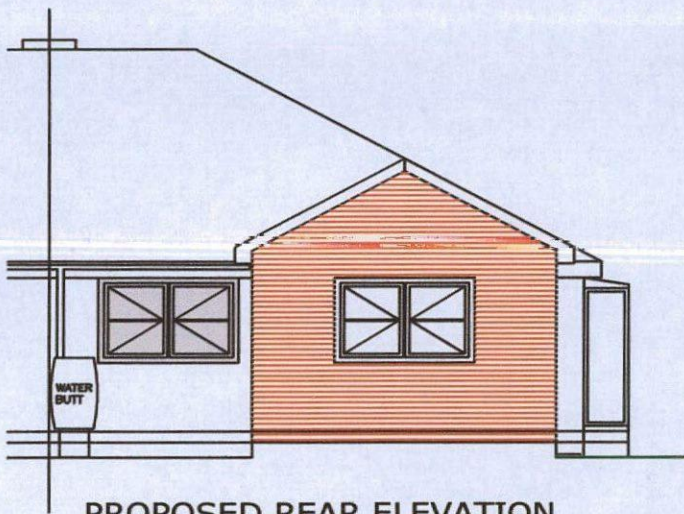

PROPOSED REAR ELEVATION

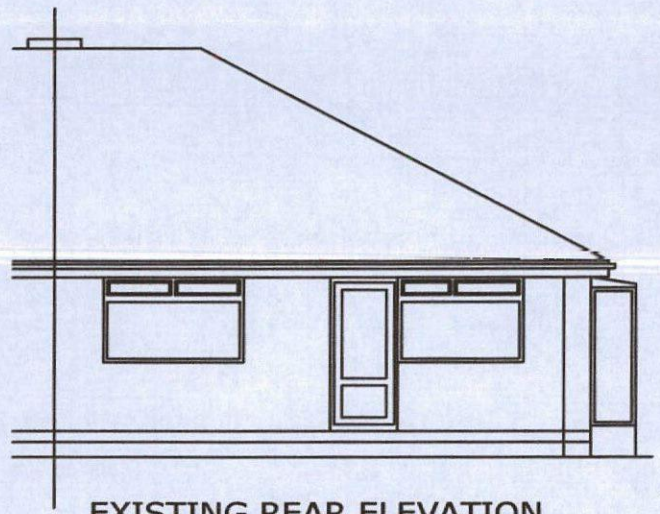

EXISTING REAR ELEVATION

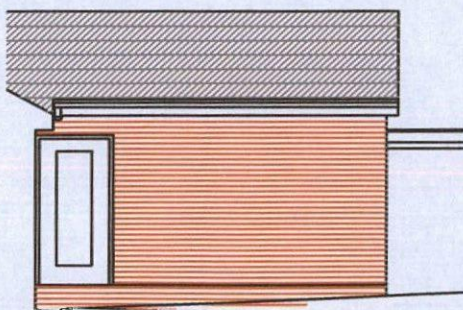

PROPOSED SIDE ELEVATION (2)


B - ADDITIONAL SIDE ELEVATION ADDED - 09-09-17
A - NEW WINDOWS CHANGED TO TILT & TURN TYPE

**28 GREEN SPRING AVENUE
BIRDWELL, BARNSELY**


EXISTING & PROPOSED ELEVATIONS

Drawing No 2017 / 4B


Scale 1 : 100 Date 31-08-17

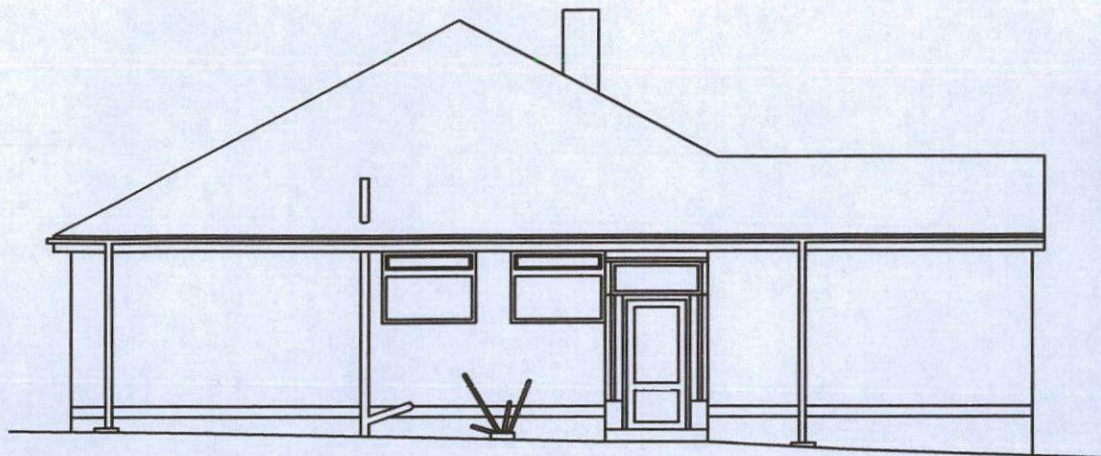


EXISTING SIDE ELEVATION

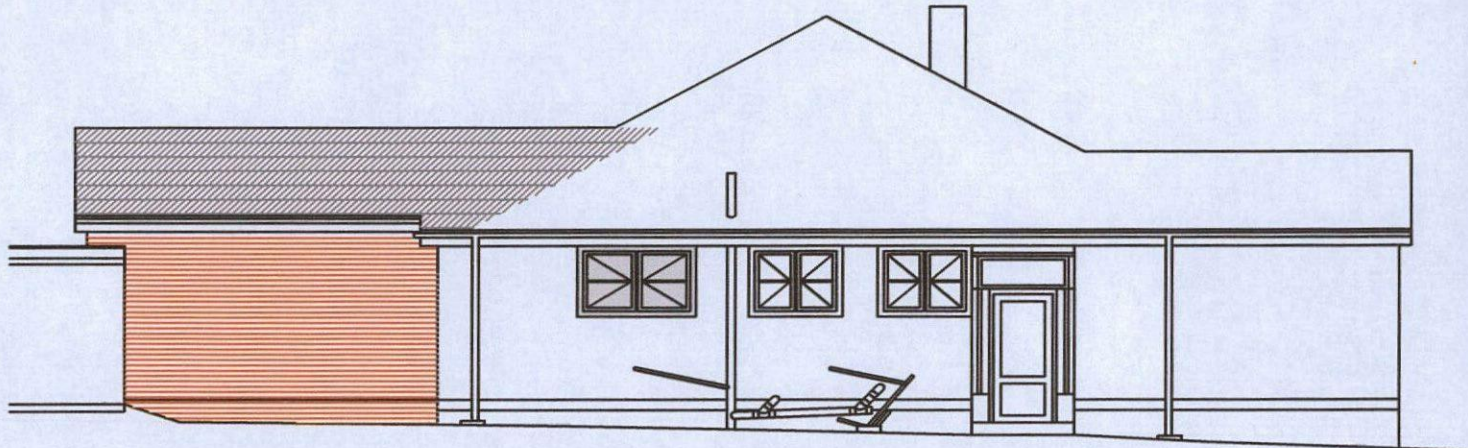

PROPOSED SIDE ELEVATION(1)

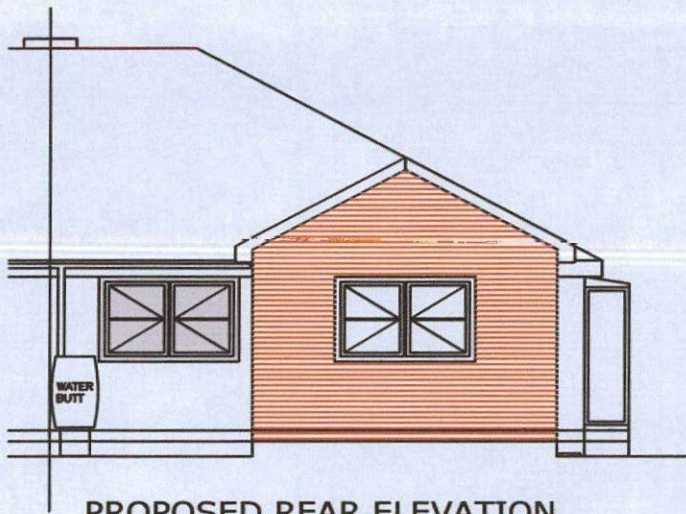

PROPOSED REAR ELEVATION

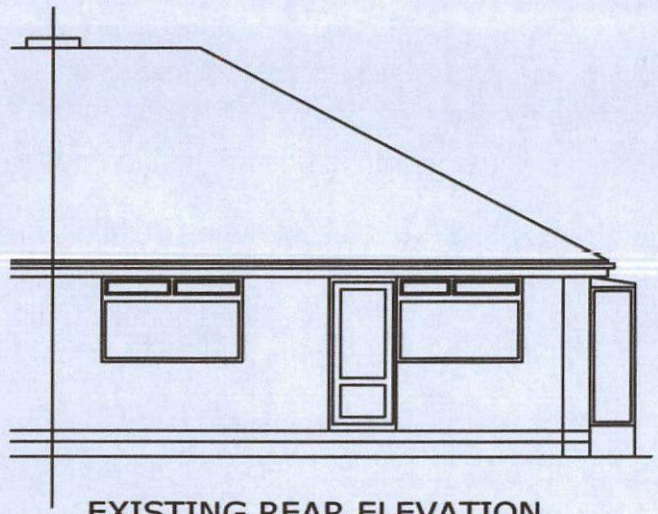

EXISTING REAR ELEVATION



PROPOSED SIDE ELEVATION (2)


B - ADDITIONAL SIDE ELEVATION ADDED - 09-09-17
A - NEW WINDOWS CHANGED TO TILT & TURN TYPE

**28 GREEN SPRING AVENUE
BIRDWELL, BARNSELY**


EXISTING & PROPOSED ELEVATIONS

Drawing No 2017 / 4B


Scale 1 : 100 Date 31-08-17

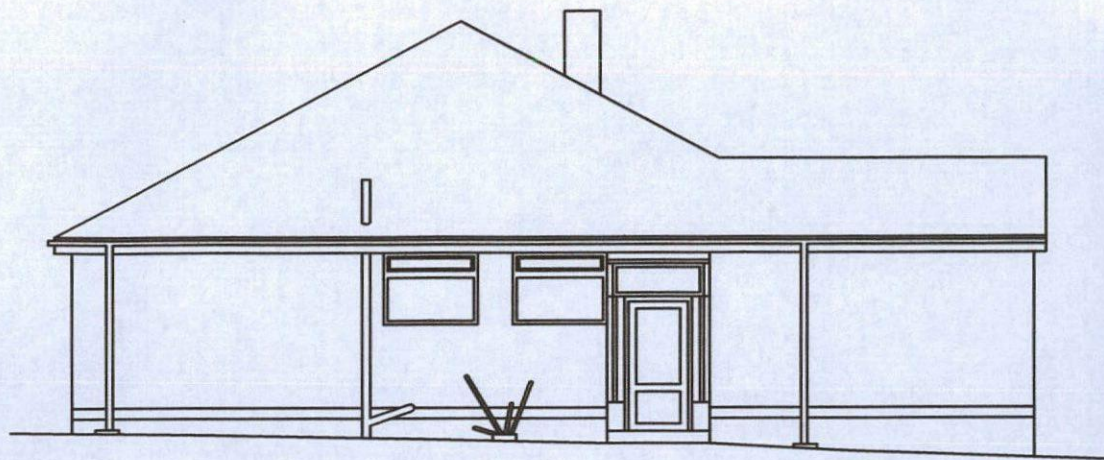


EXISTING SIDE ELEVATION

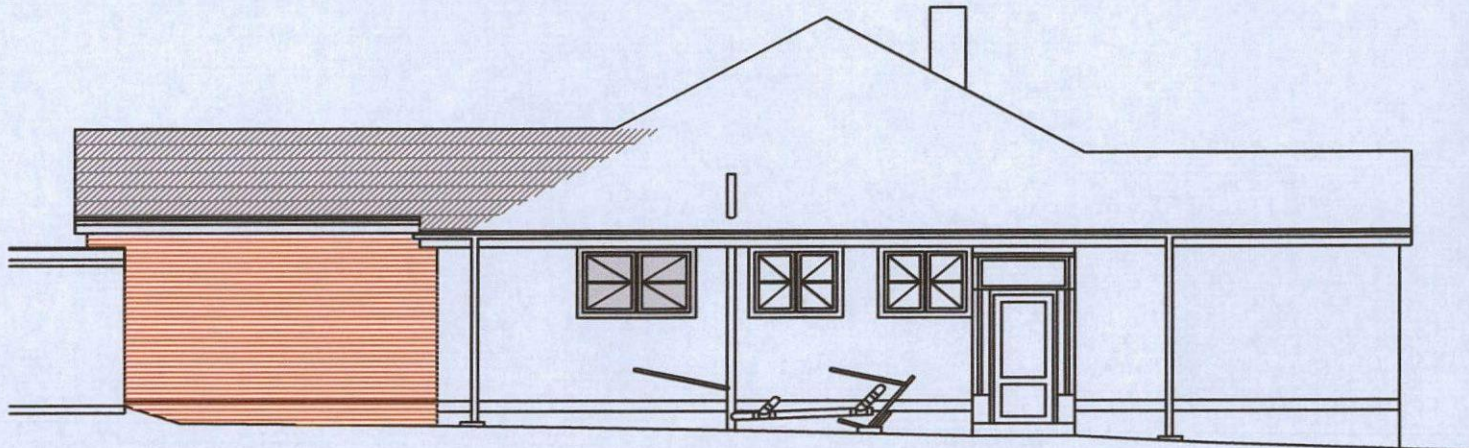


PROPOSED SIDE ELEVATION(1)

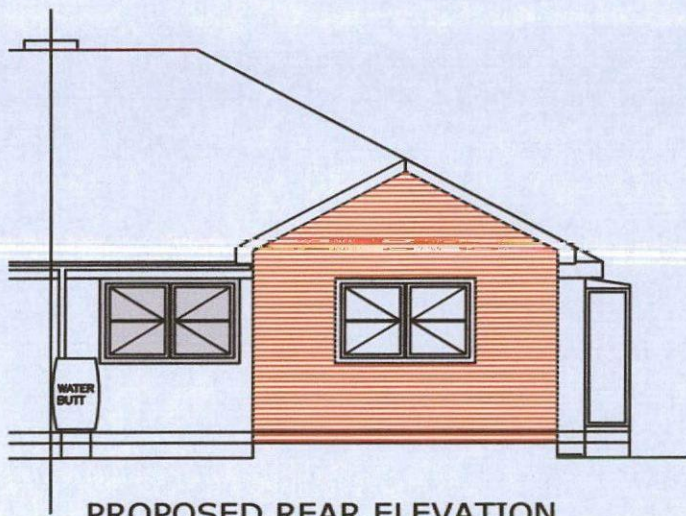

PROPOSED REAR ELEVATION

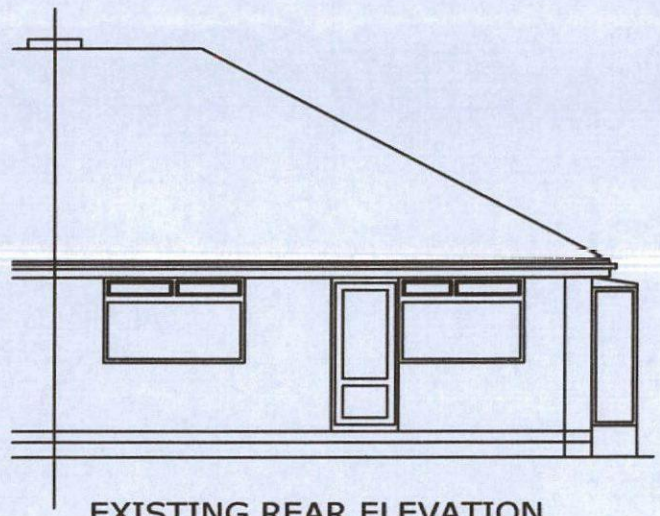

EXISTING REAR ELEVATION

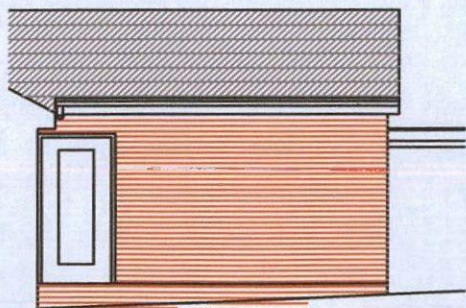

PROPOSED SIDE ELEVATION (2)

B - ADDITIONAL SIDE ELEVATION ADDED - 09-09-17
A - NEW WINDOWS CHANGED TO TILT & TURN TYPE

**28 GREEN SPRING AVENUE
BIRDWELL, BARNSELY**

EXISTING & PROPOSED ELEVATIONS

Drawing No 2017 / 4B

Scale 1 : 100 Date 31-08-17