





EXISTING FRONT ELEVATION




PROPOSED FRONT ELEVATION

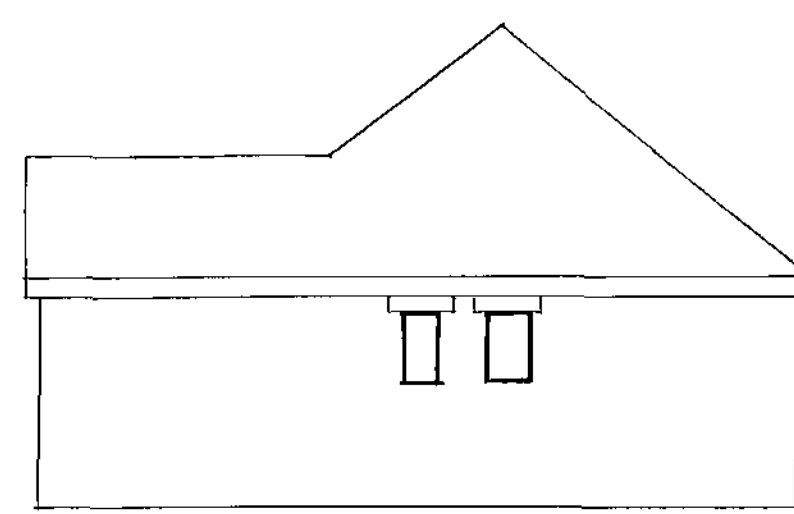

EXISTING SIDE ELEVATION

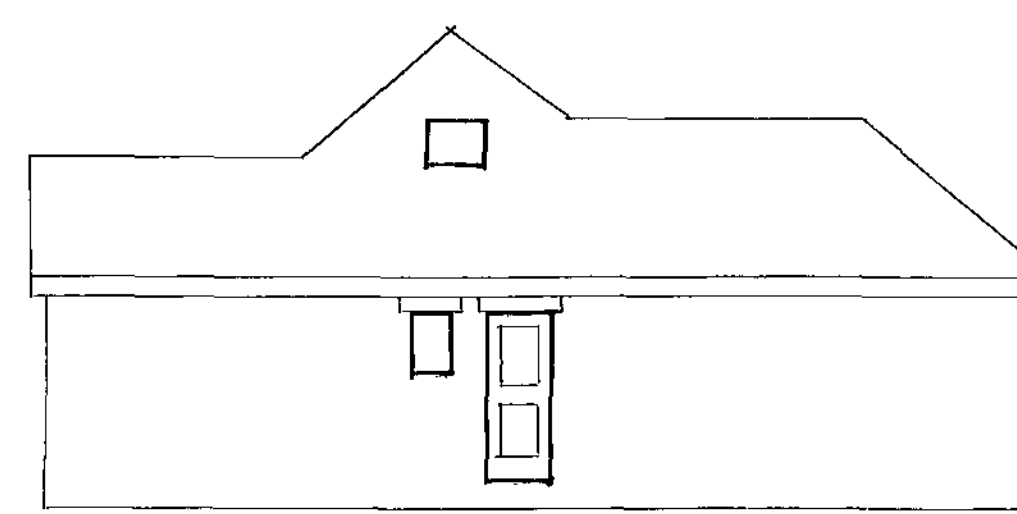


PROPOSED SIDE ELEVATION

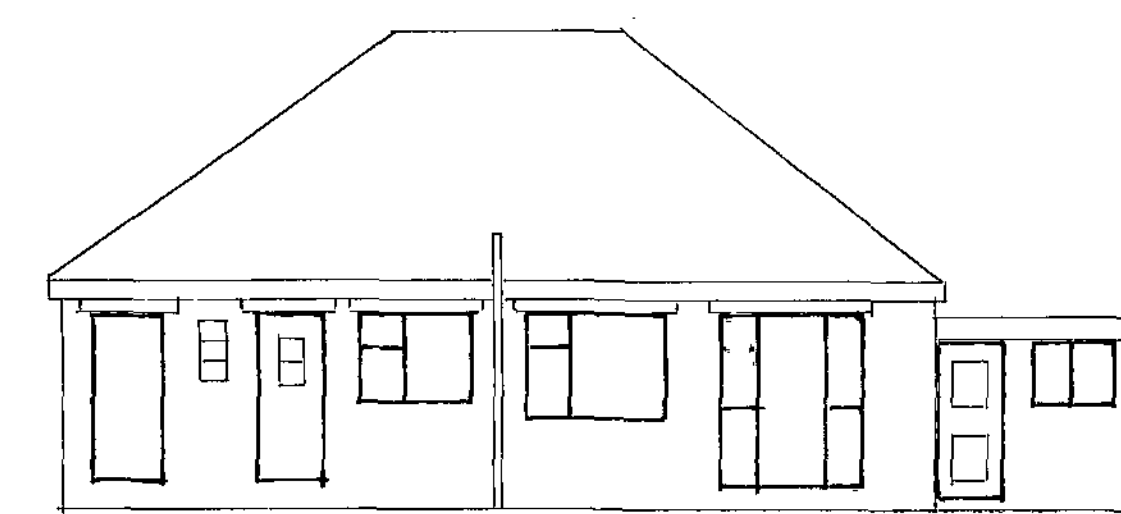


EXISTING REAR ELEVATION


ELEVATIONS SCALE 1:100

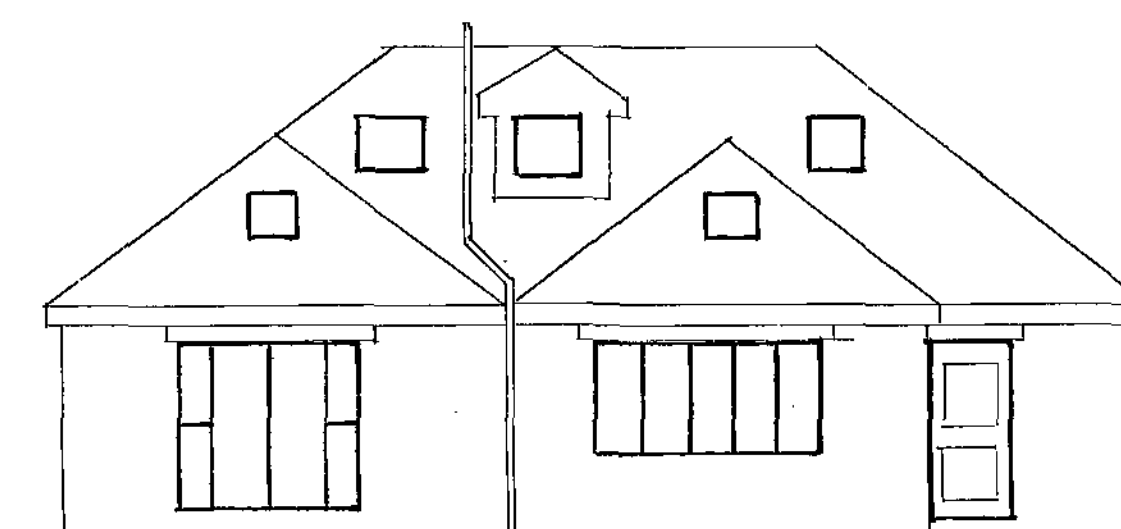


PROPOSED REAR ELEVATION

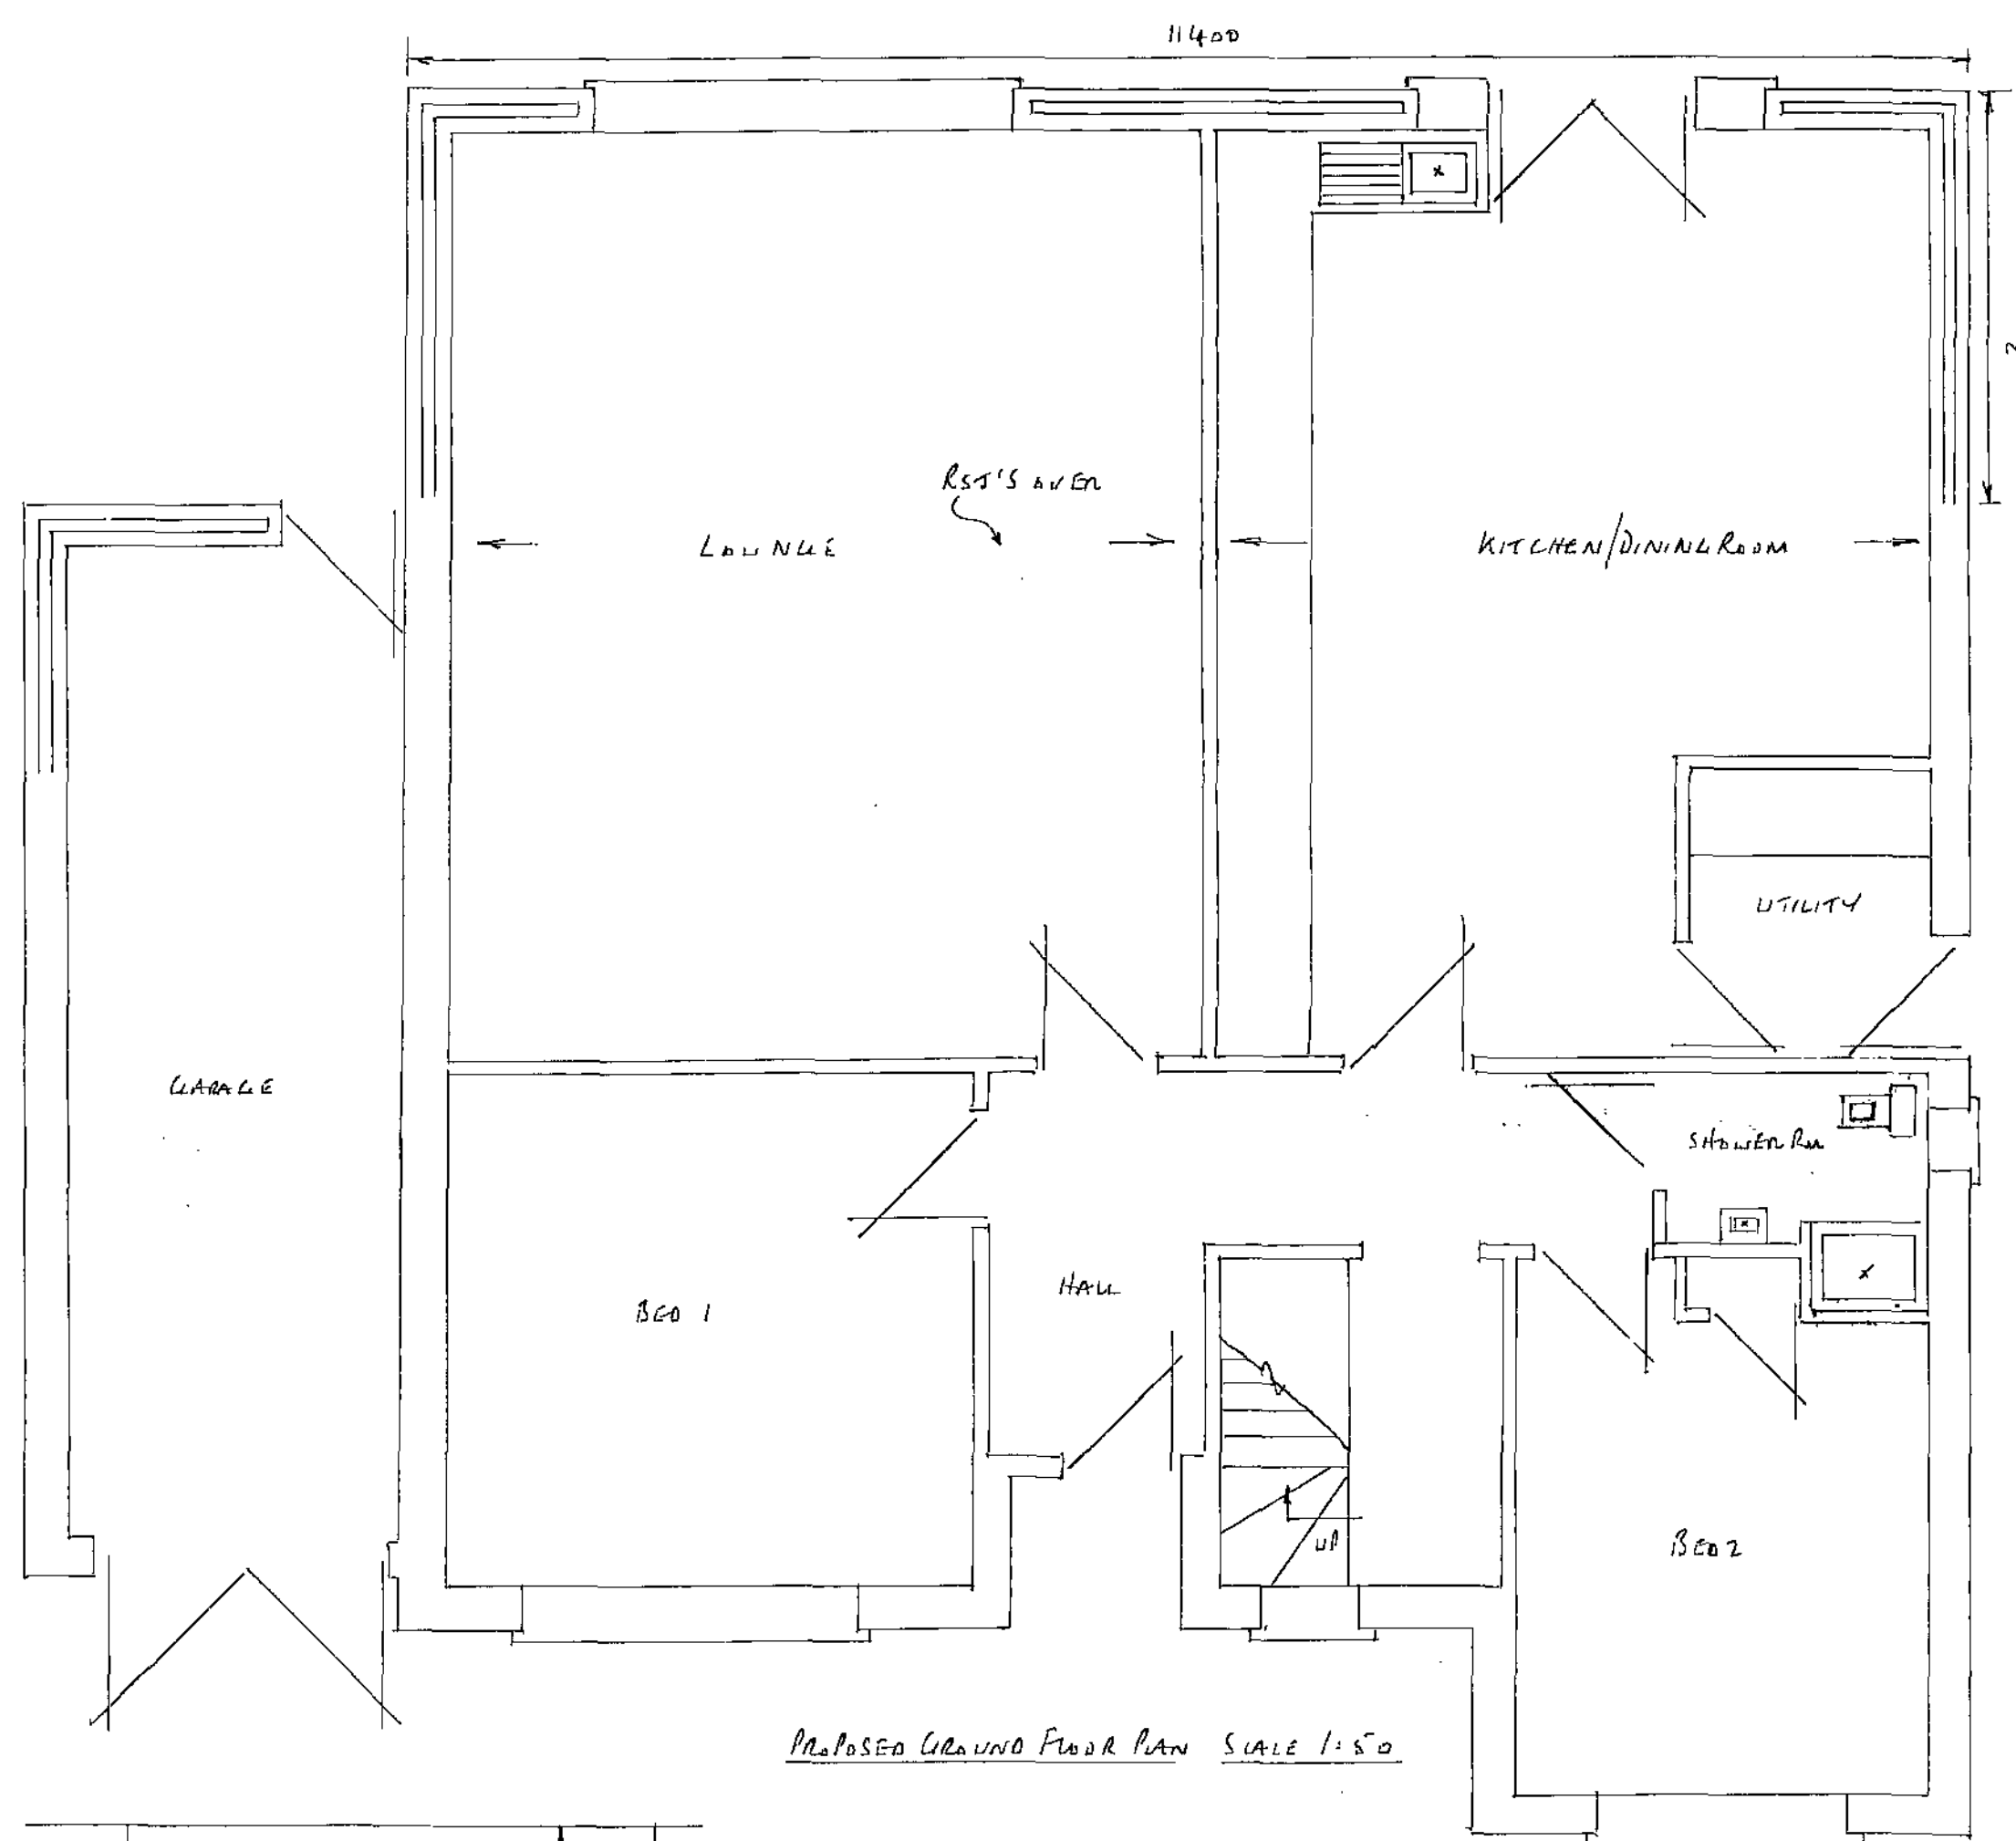


PROPOSED GROUND FLOOR PLAN SCALE 1:50

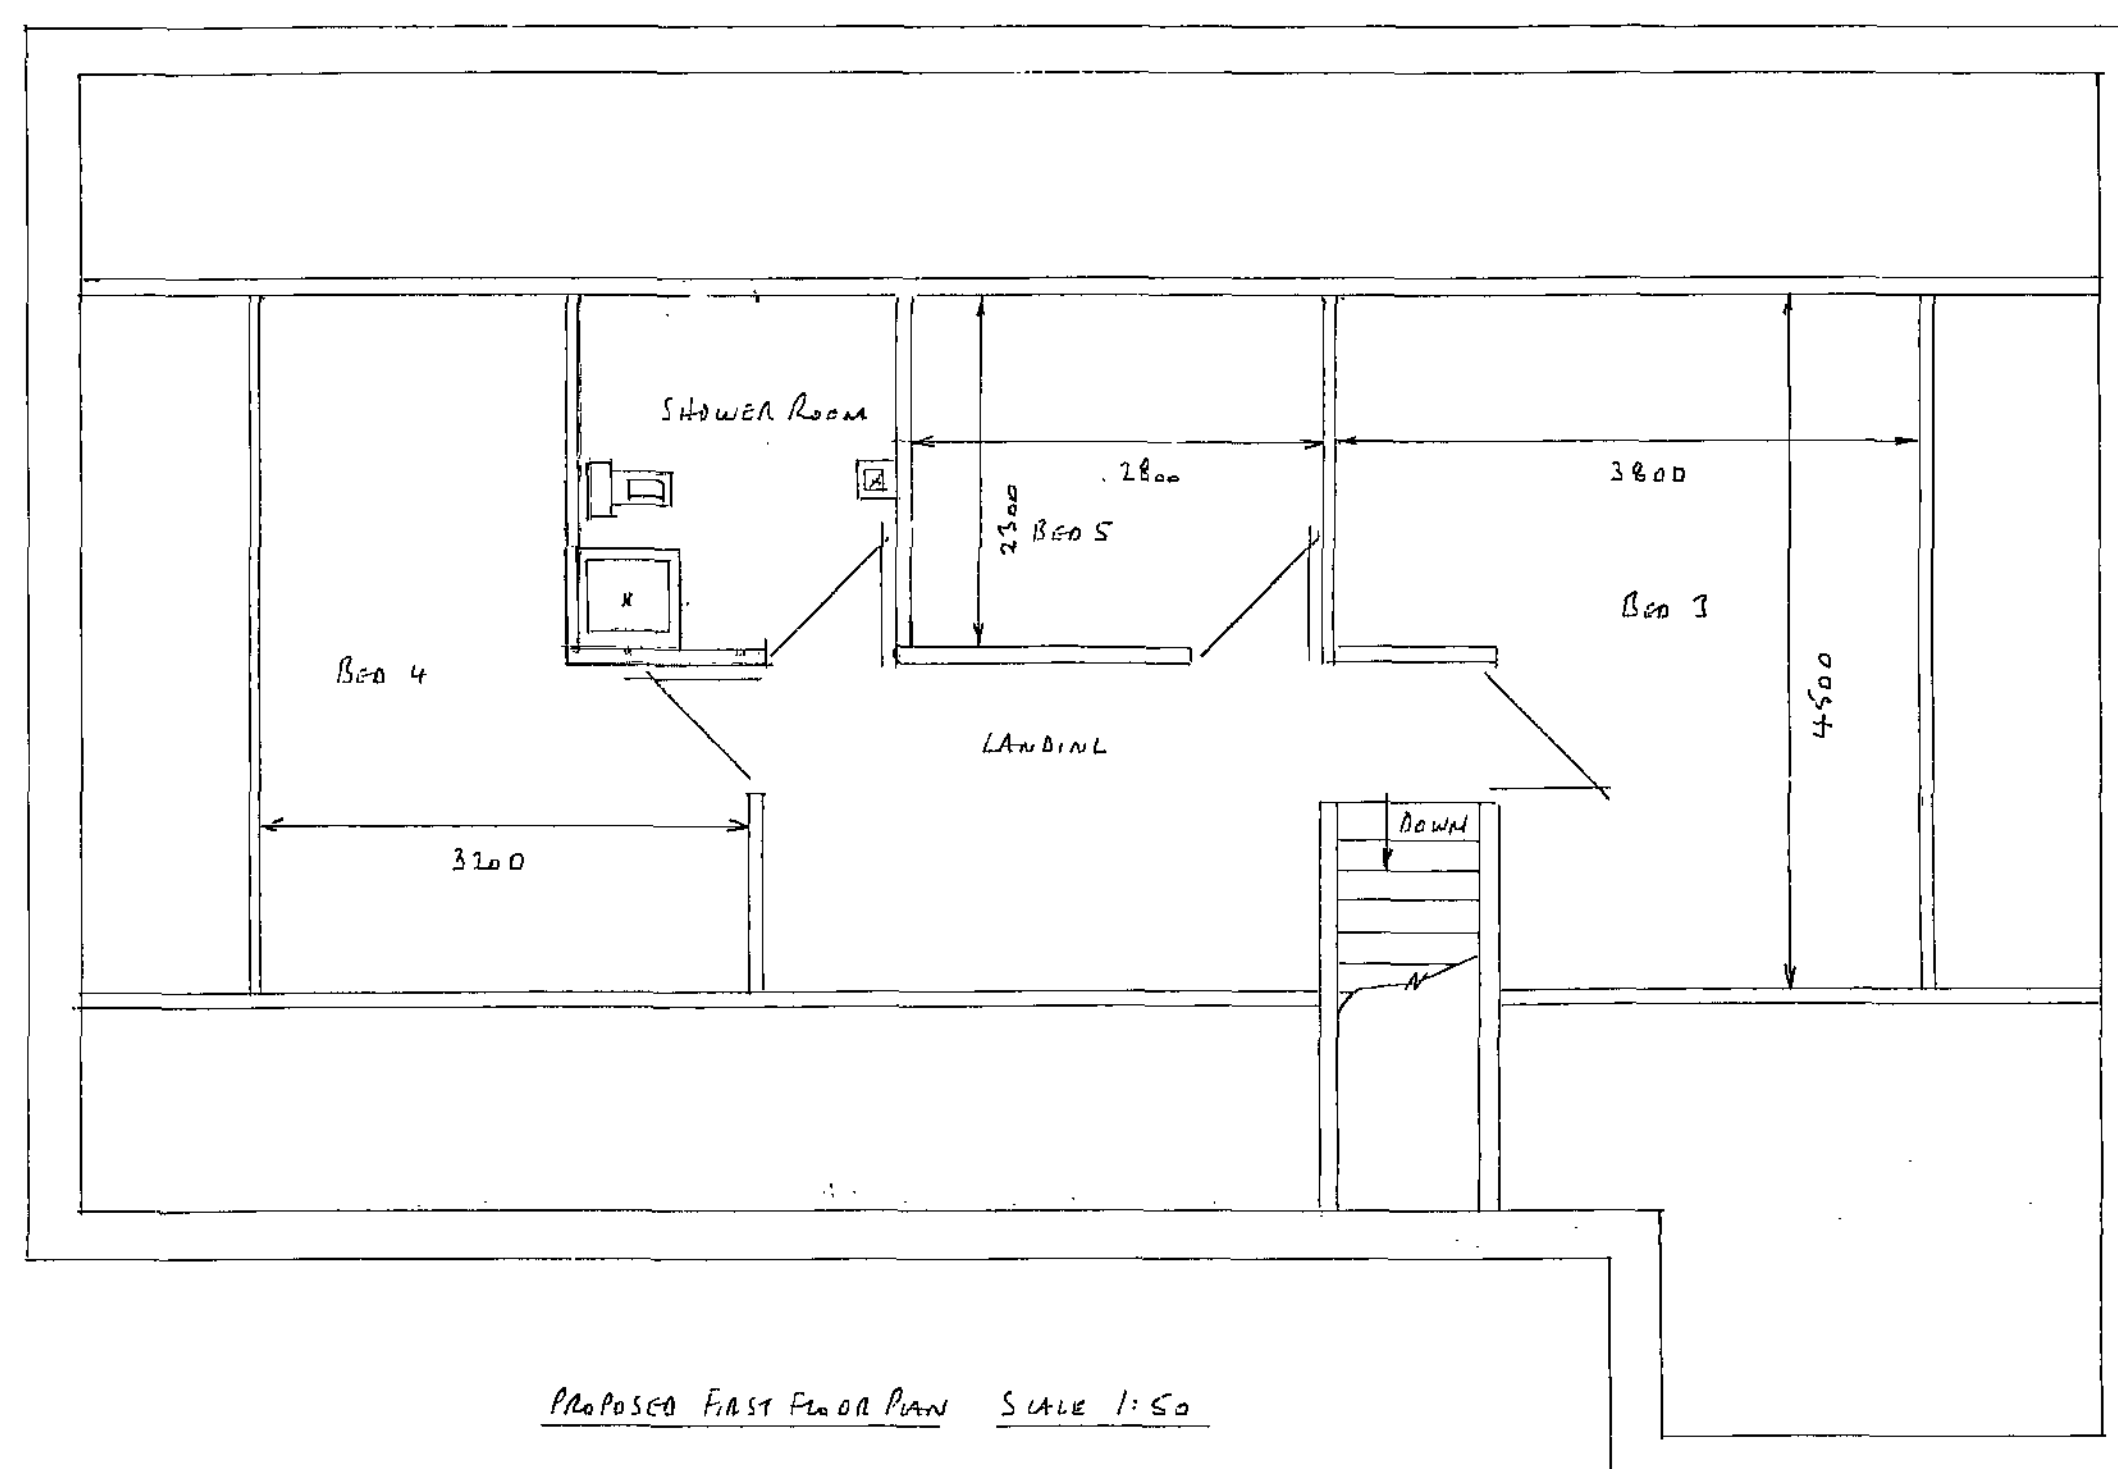


PROPOSED FIRST FLOOR PLAN SCALE 1:50

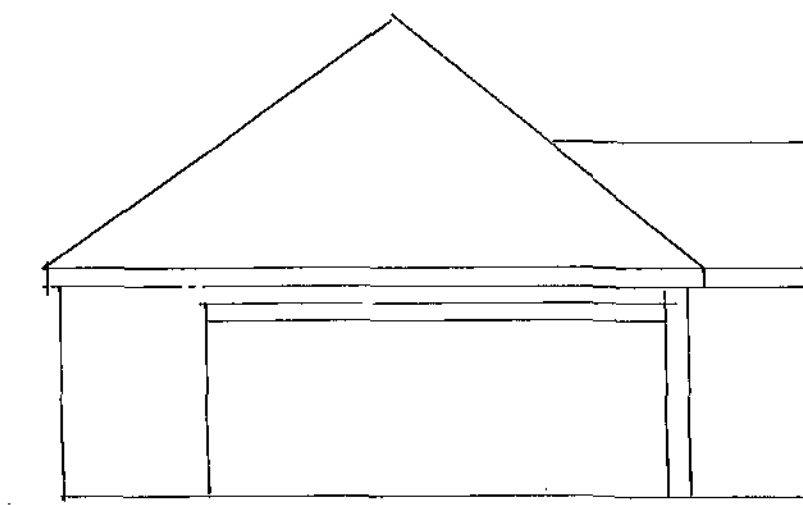


EXISTING SIDE ELEVATION

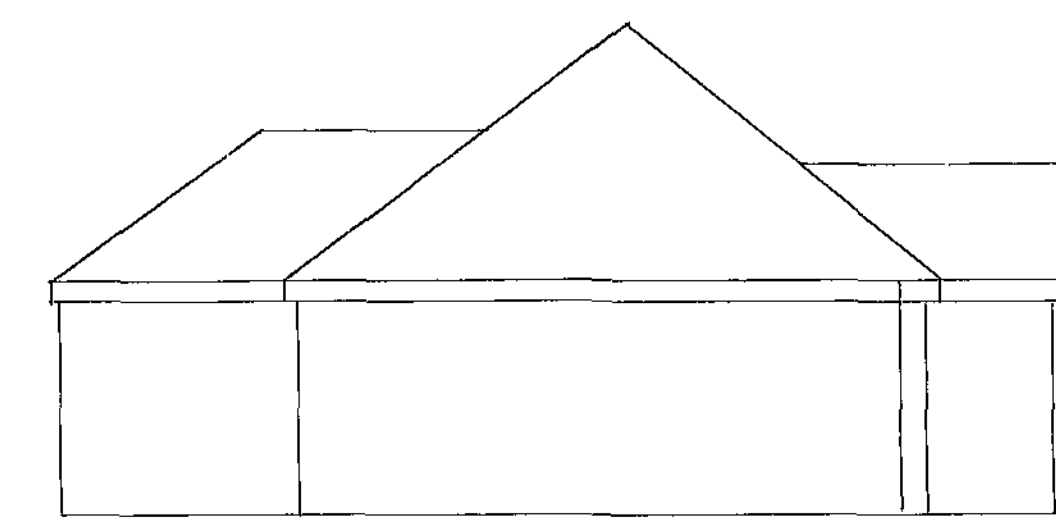


PROPOSED SIDE ELEVATION

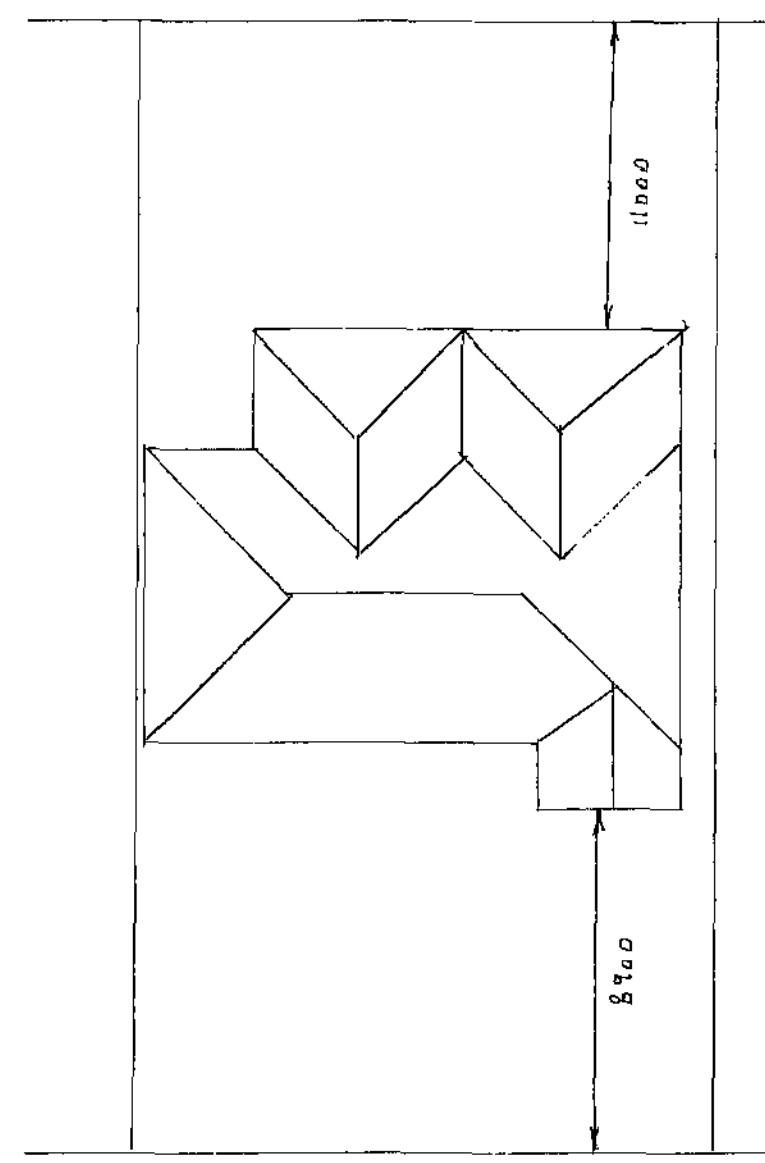

OAKFIELD WALK
SITE PLAN SCALE 1:200

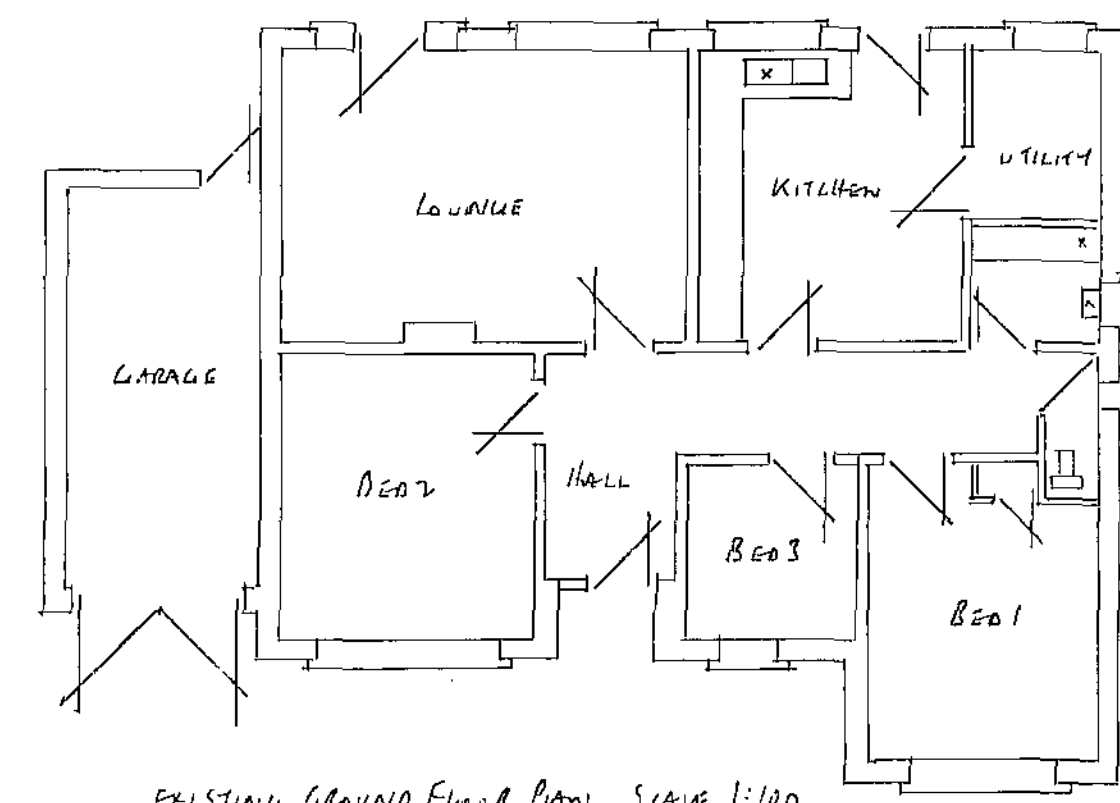

EXISTING GROUND FLOOR PLAN SCALE 1:100

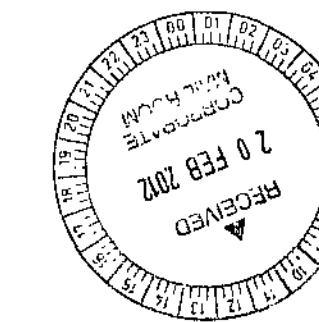

PROPOSED REAR EXTENSION, ROOF EXTENSION & LOFT CONVERSION AT:-
12 OAKFIELD WALK
POLMOR
BARNSELY