

Notes:
PLANNING DRAWINGS, NOT TO BE USED FOR BUILDING REGULATIONS OR CONSTRUCTION PURPOSES

Revision: --

Revision List:

0 5m


Project Name: 14 Hall Farm Grove, Hoylandswaine

Drawing Title: Plans & Elevations - Proposed


Drawing Number: 1059/TP/004

Scale: 1:100@A3


Date: Sept 12

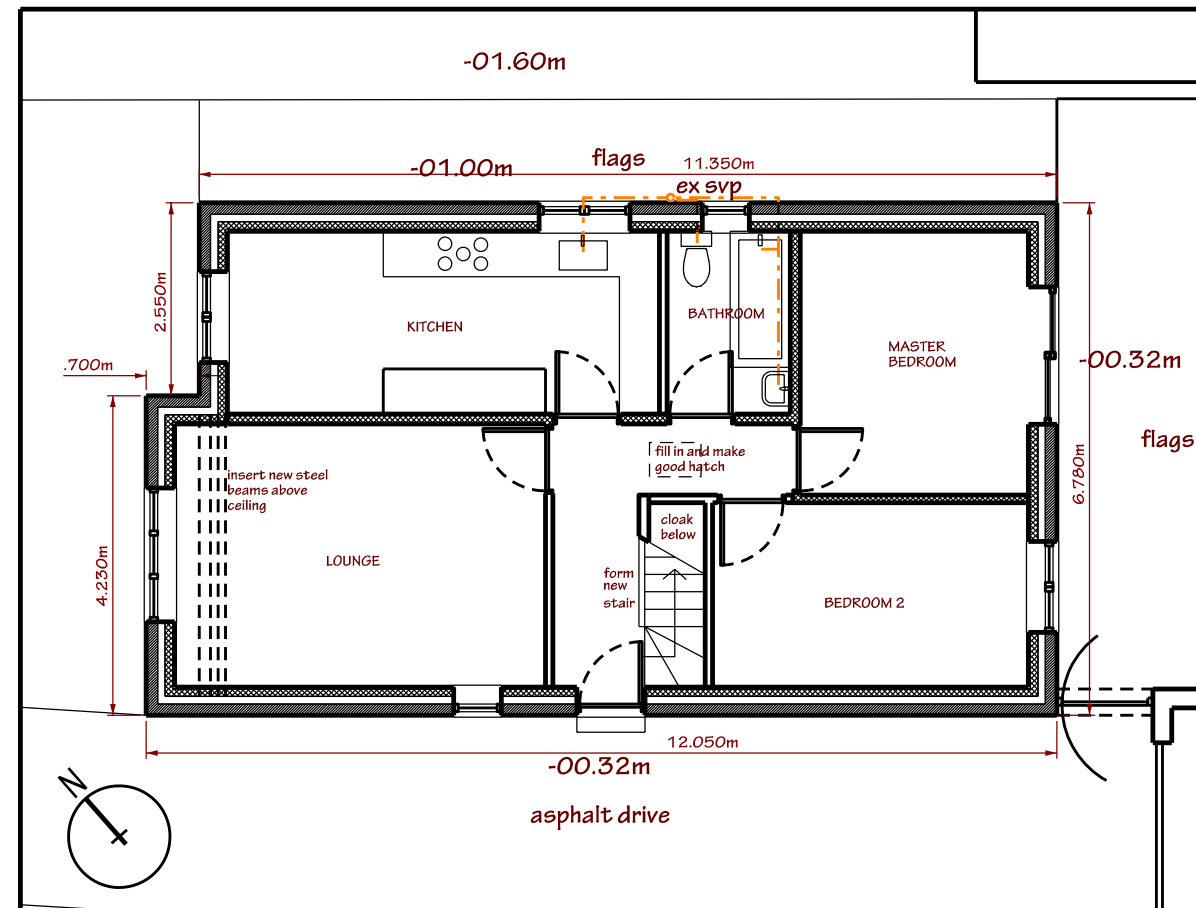

Ground Floor Plan - Proposed

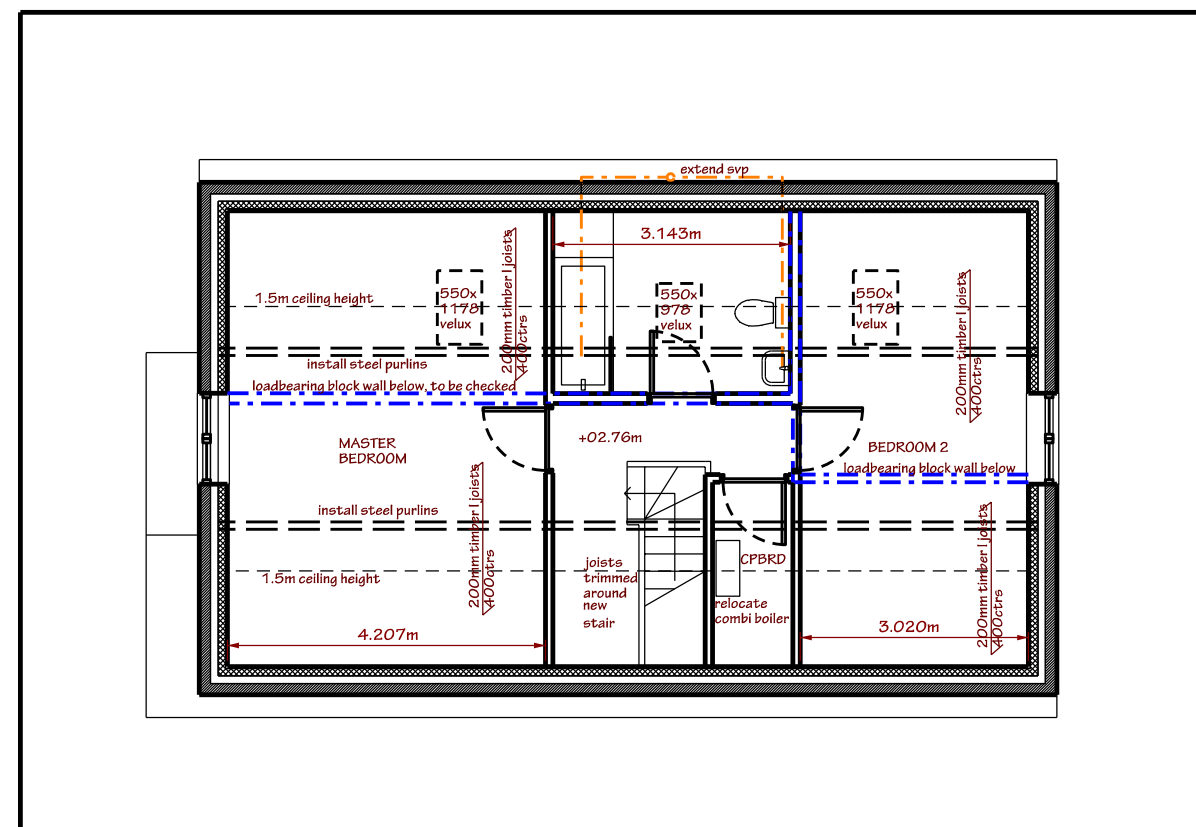

First Floor Plan - Proposed

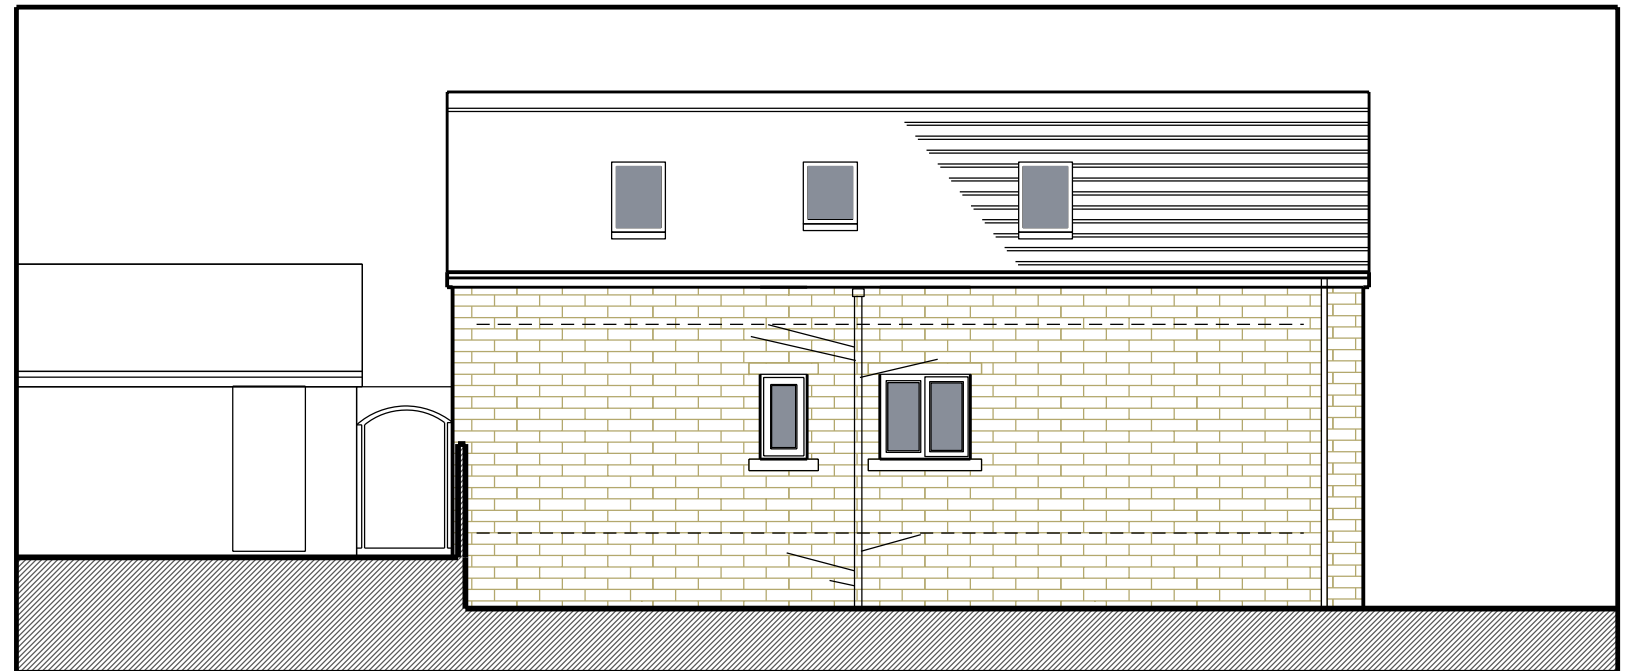

North Elevation - Proposed



East Elevation - Proposed

PROPOSED MATERIALS

WALLS - Use stone from rear gable to increase height of front gable to create good match

Increase wall height to side and rear walls with new aged sandstone, matching in with existing random courses

ROOF - reuse existing concrete tiles so roof retains character of street

WINDOWS - New oak effect PVC

GUTTERS & PIPES - reuse existing or new to match, brown PVC

FASCIAS - New oak effect PVC