


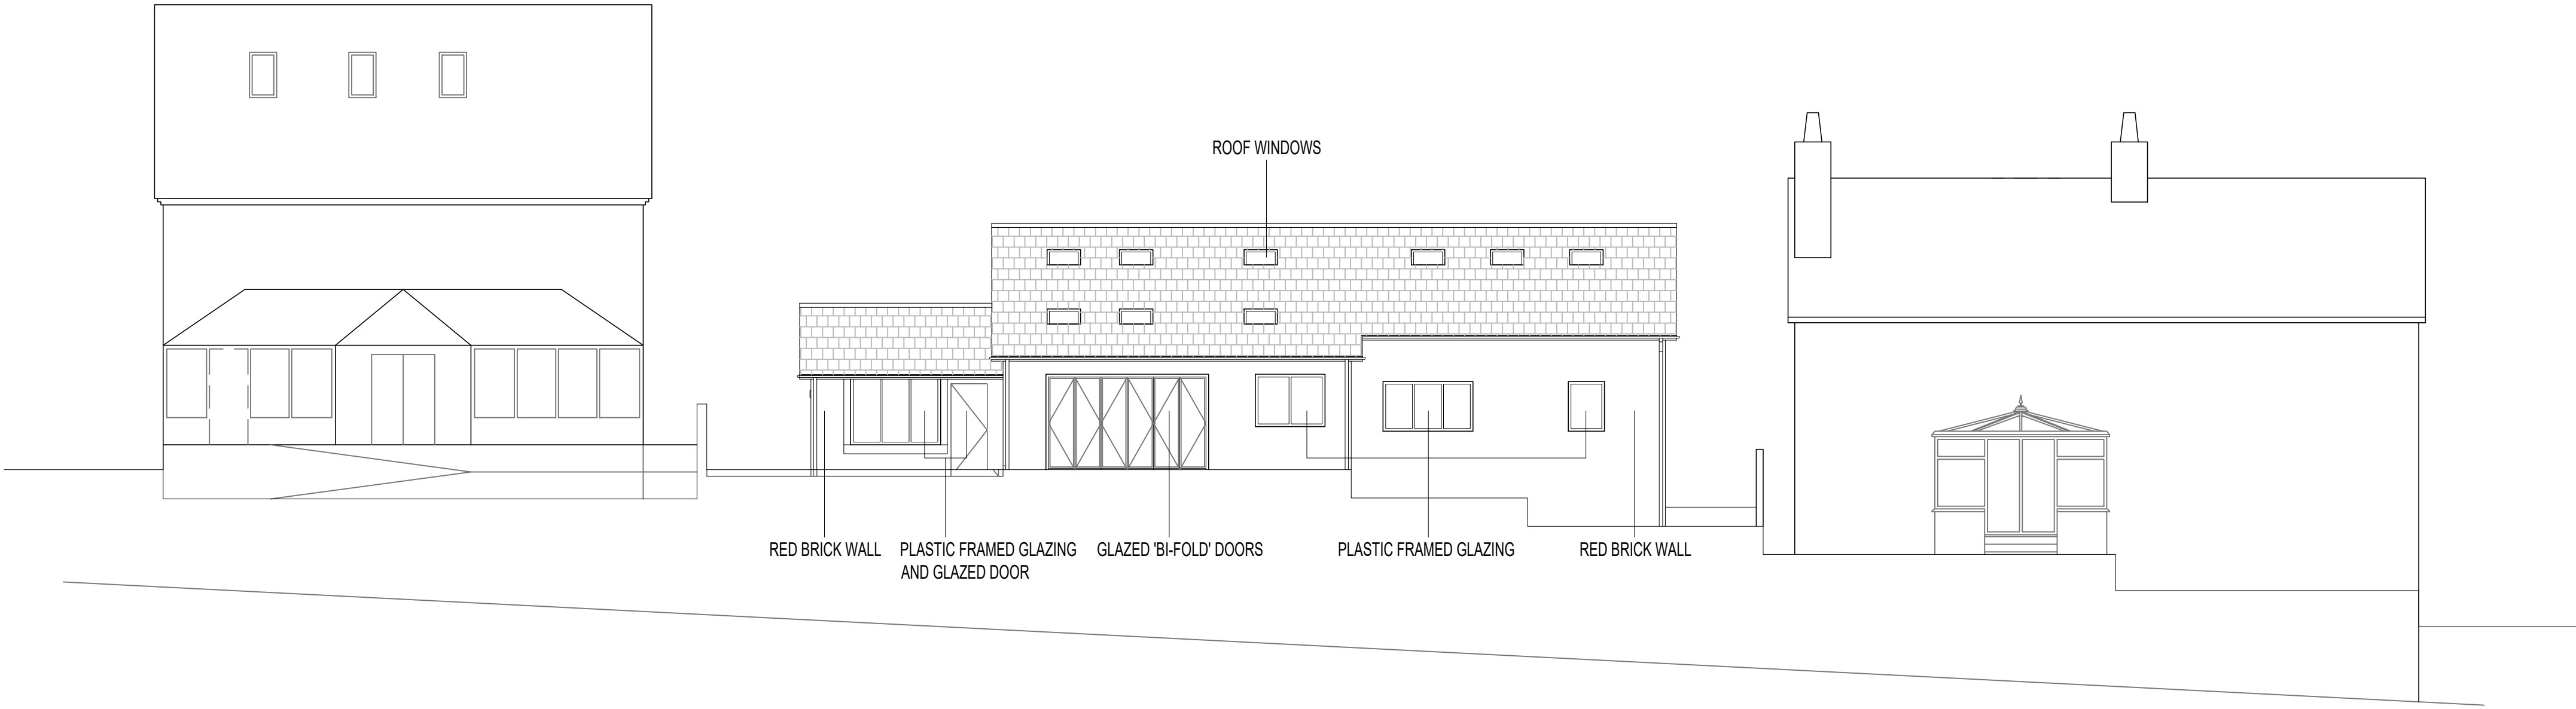

PROPOSED SOUTH-EAST ELEVATION

Revision	Description	Date
----------	-------------	------

www.nbda-architects.co.uk
Client **G.HARRIS**

Project **40 LOCKE AVENUE RENOVATION**

Drawing **PROPOSED SOUTH-EAST ELEVATION**

Drawing No. **1217-LA-017** Revision
Scale **1:100@A1** Date **07.12.17** Drawn **AJH**
This drawing is copyright of N.B.D.A. Ltd. and should not be reproduced without permission. Dimensions should not be scaled off this drawing. All dimensions should be checked on site.