


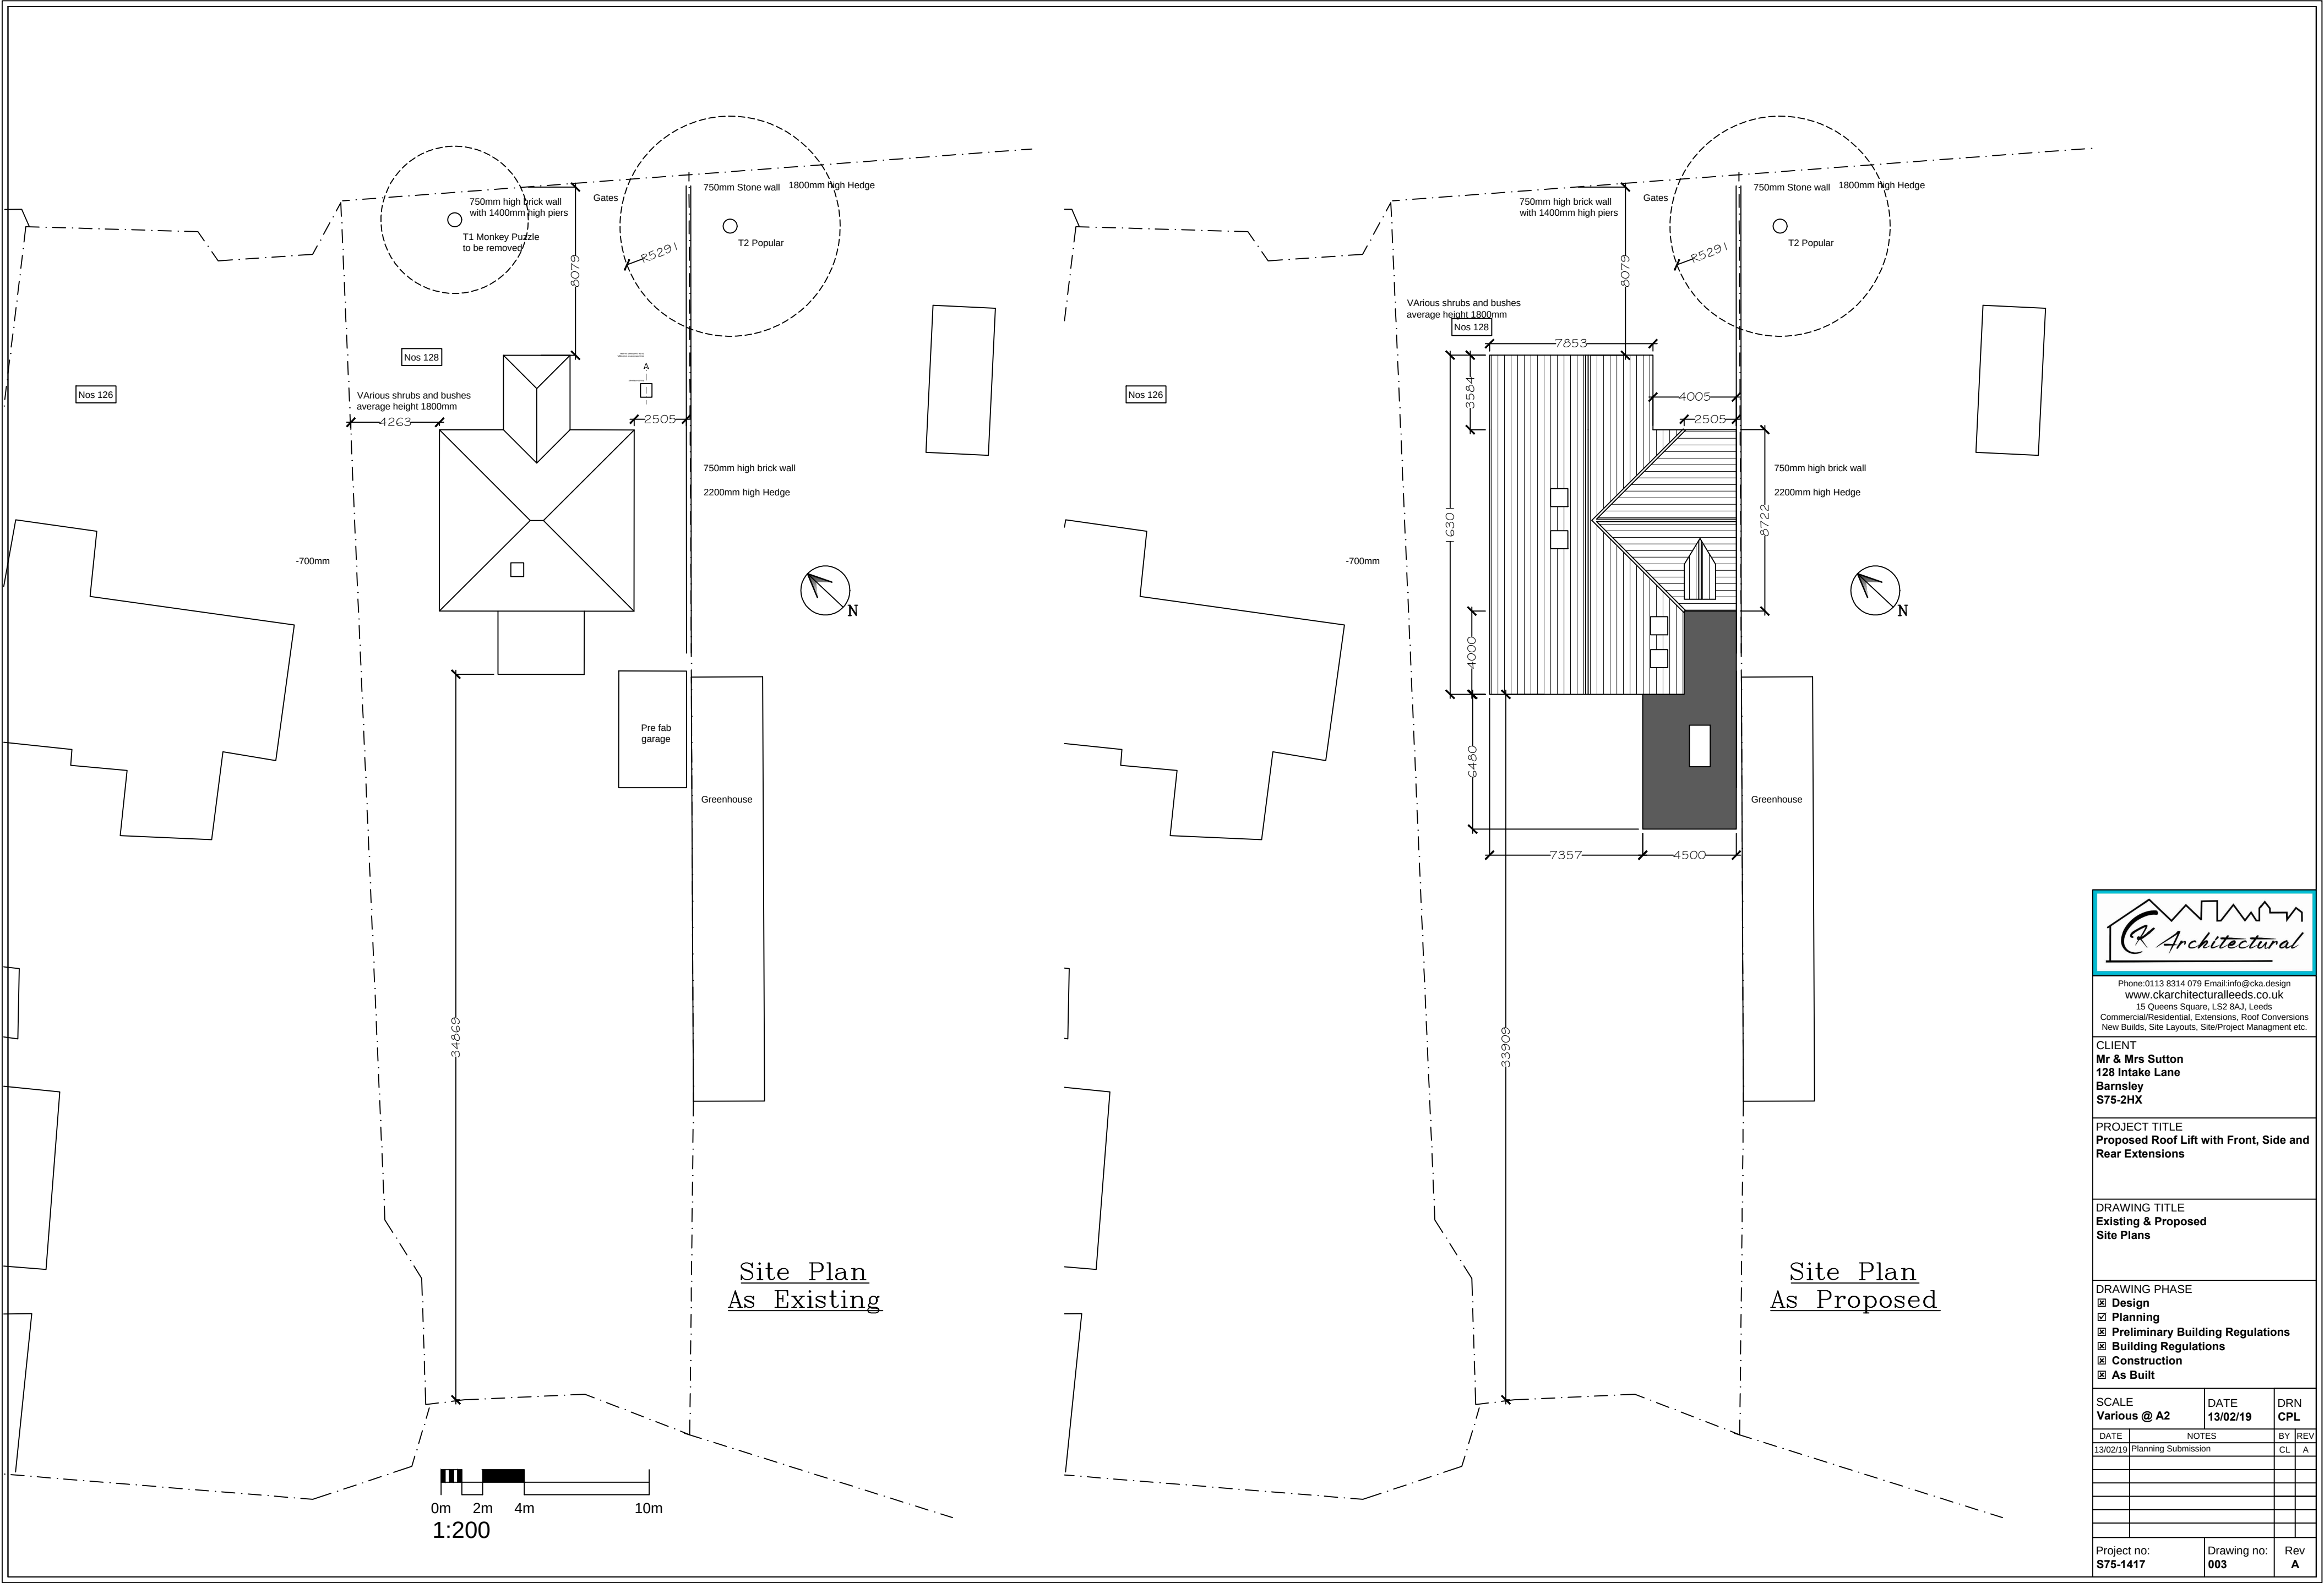

Phone: 0113 8314 079 Email: info@cka.design
www.ckarchitecturalleeds.co.uk
15 Queens Square, LS2 8AJ, Leeds
Commercial/Residential, Extensions, Roof Conversions
New Builds, Site Layouts, Site/Project Management etc.

CLIENT
Mr & Mrs Sutton
128 Intake Lane
Barnsley
S75-2HX

PROJECT TITLE
Proposed Roof Lift with Front, Side and Rear Extensions

DRAWING TITLE
Existing & Proposed Site Plans

DRAWING PHASE
☒ Design
☒ Planning
☒ Preliminary Building Regulations
☒ Building Regulations
☒ Construction
☒ As Built

SCALE	DATE	DRN
Various @ A2	13/02/19	CPL

DATE	NOTES	BY	REV
13/02/19	Planning Submission	CL	A

Project no:	Drawing no:	Rev
S75-1417	003	A