



TEMPORARY SUPPORT TO FRONT ELEVATION
(SIMILAR TO REAR ELEVATION WHERE SUBSTANTIAL AREA OF REBUILDING NECESSARY).

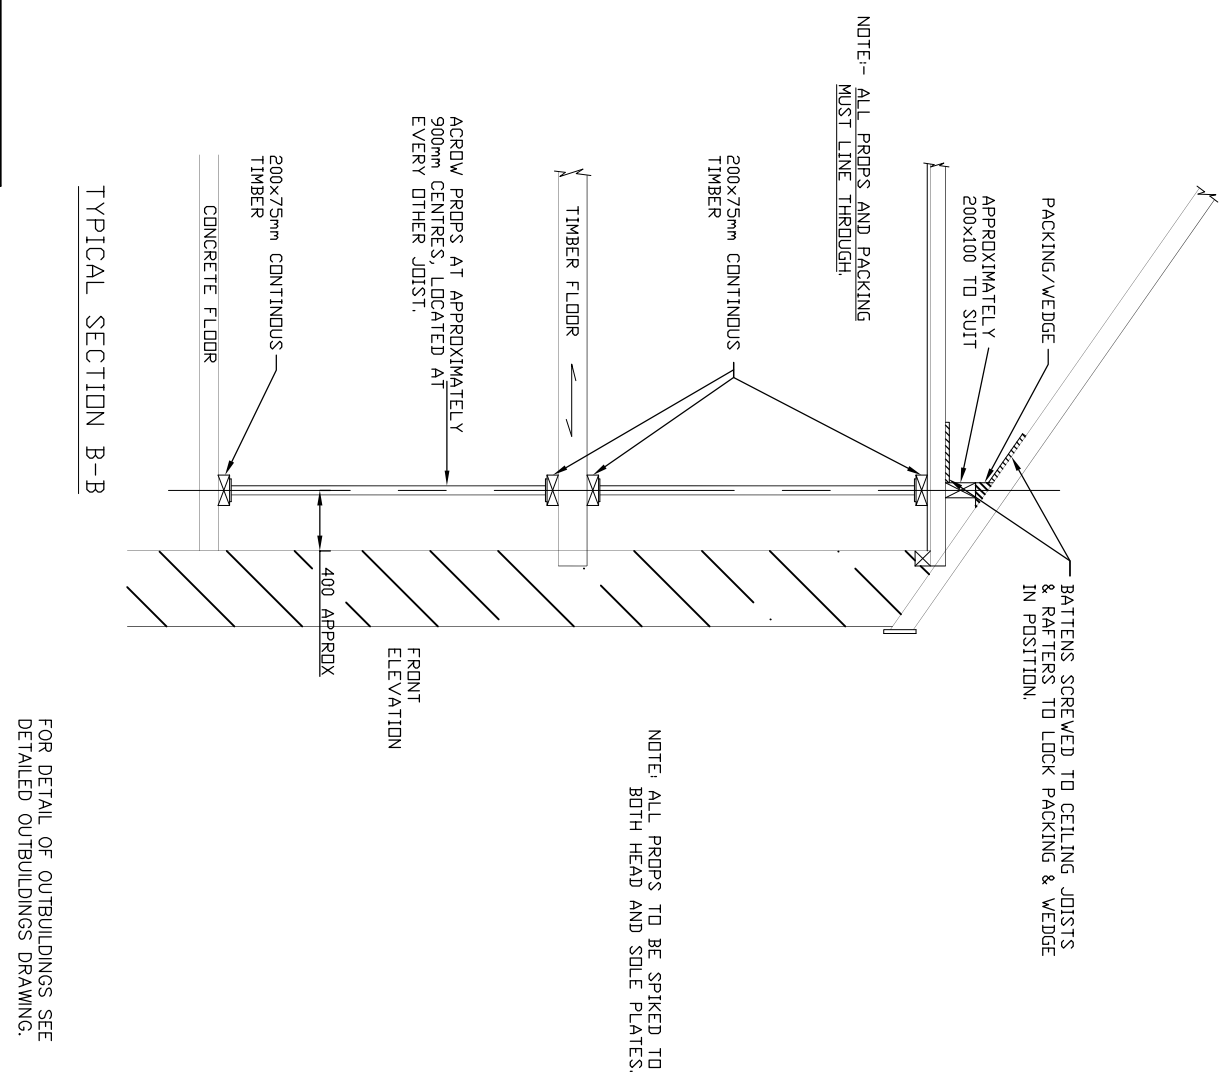


TYPICAL SECTION B-B

FOR DETAIL OF OUTBUILDINGS SEE
DETAILED OUTBUILDINGS DRAWING.

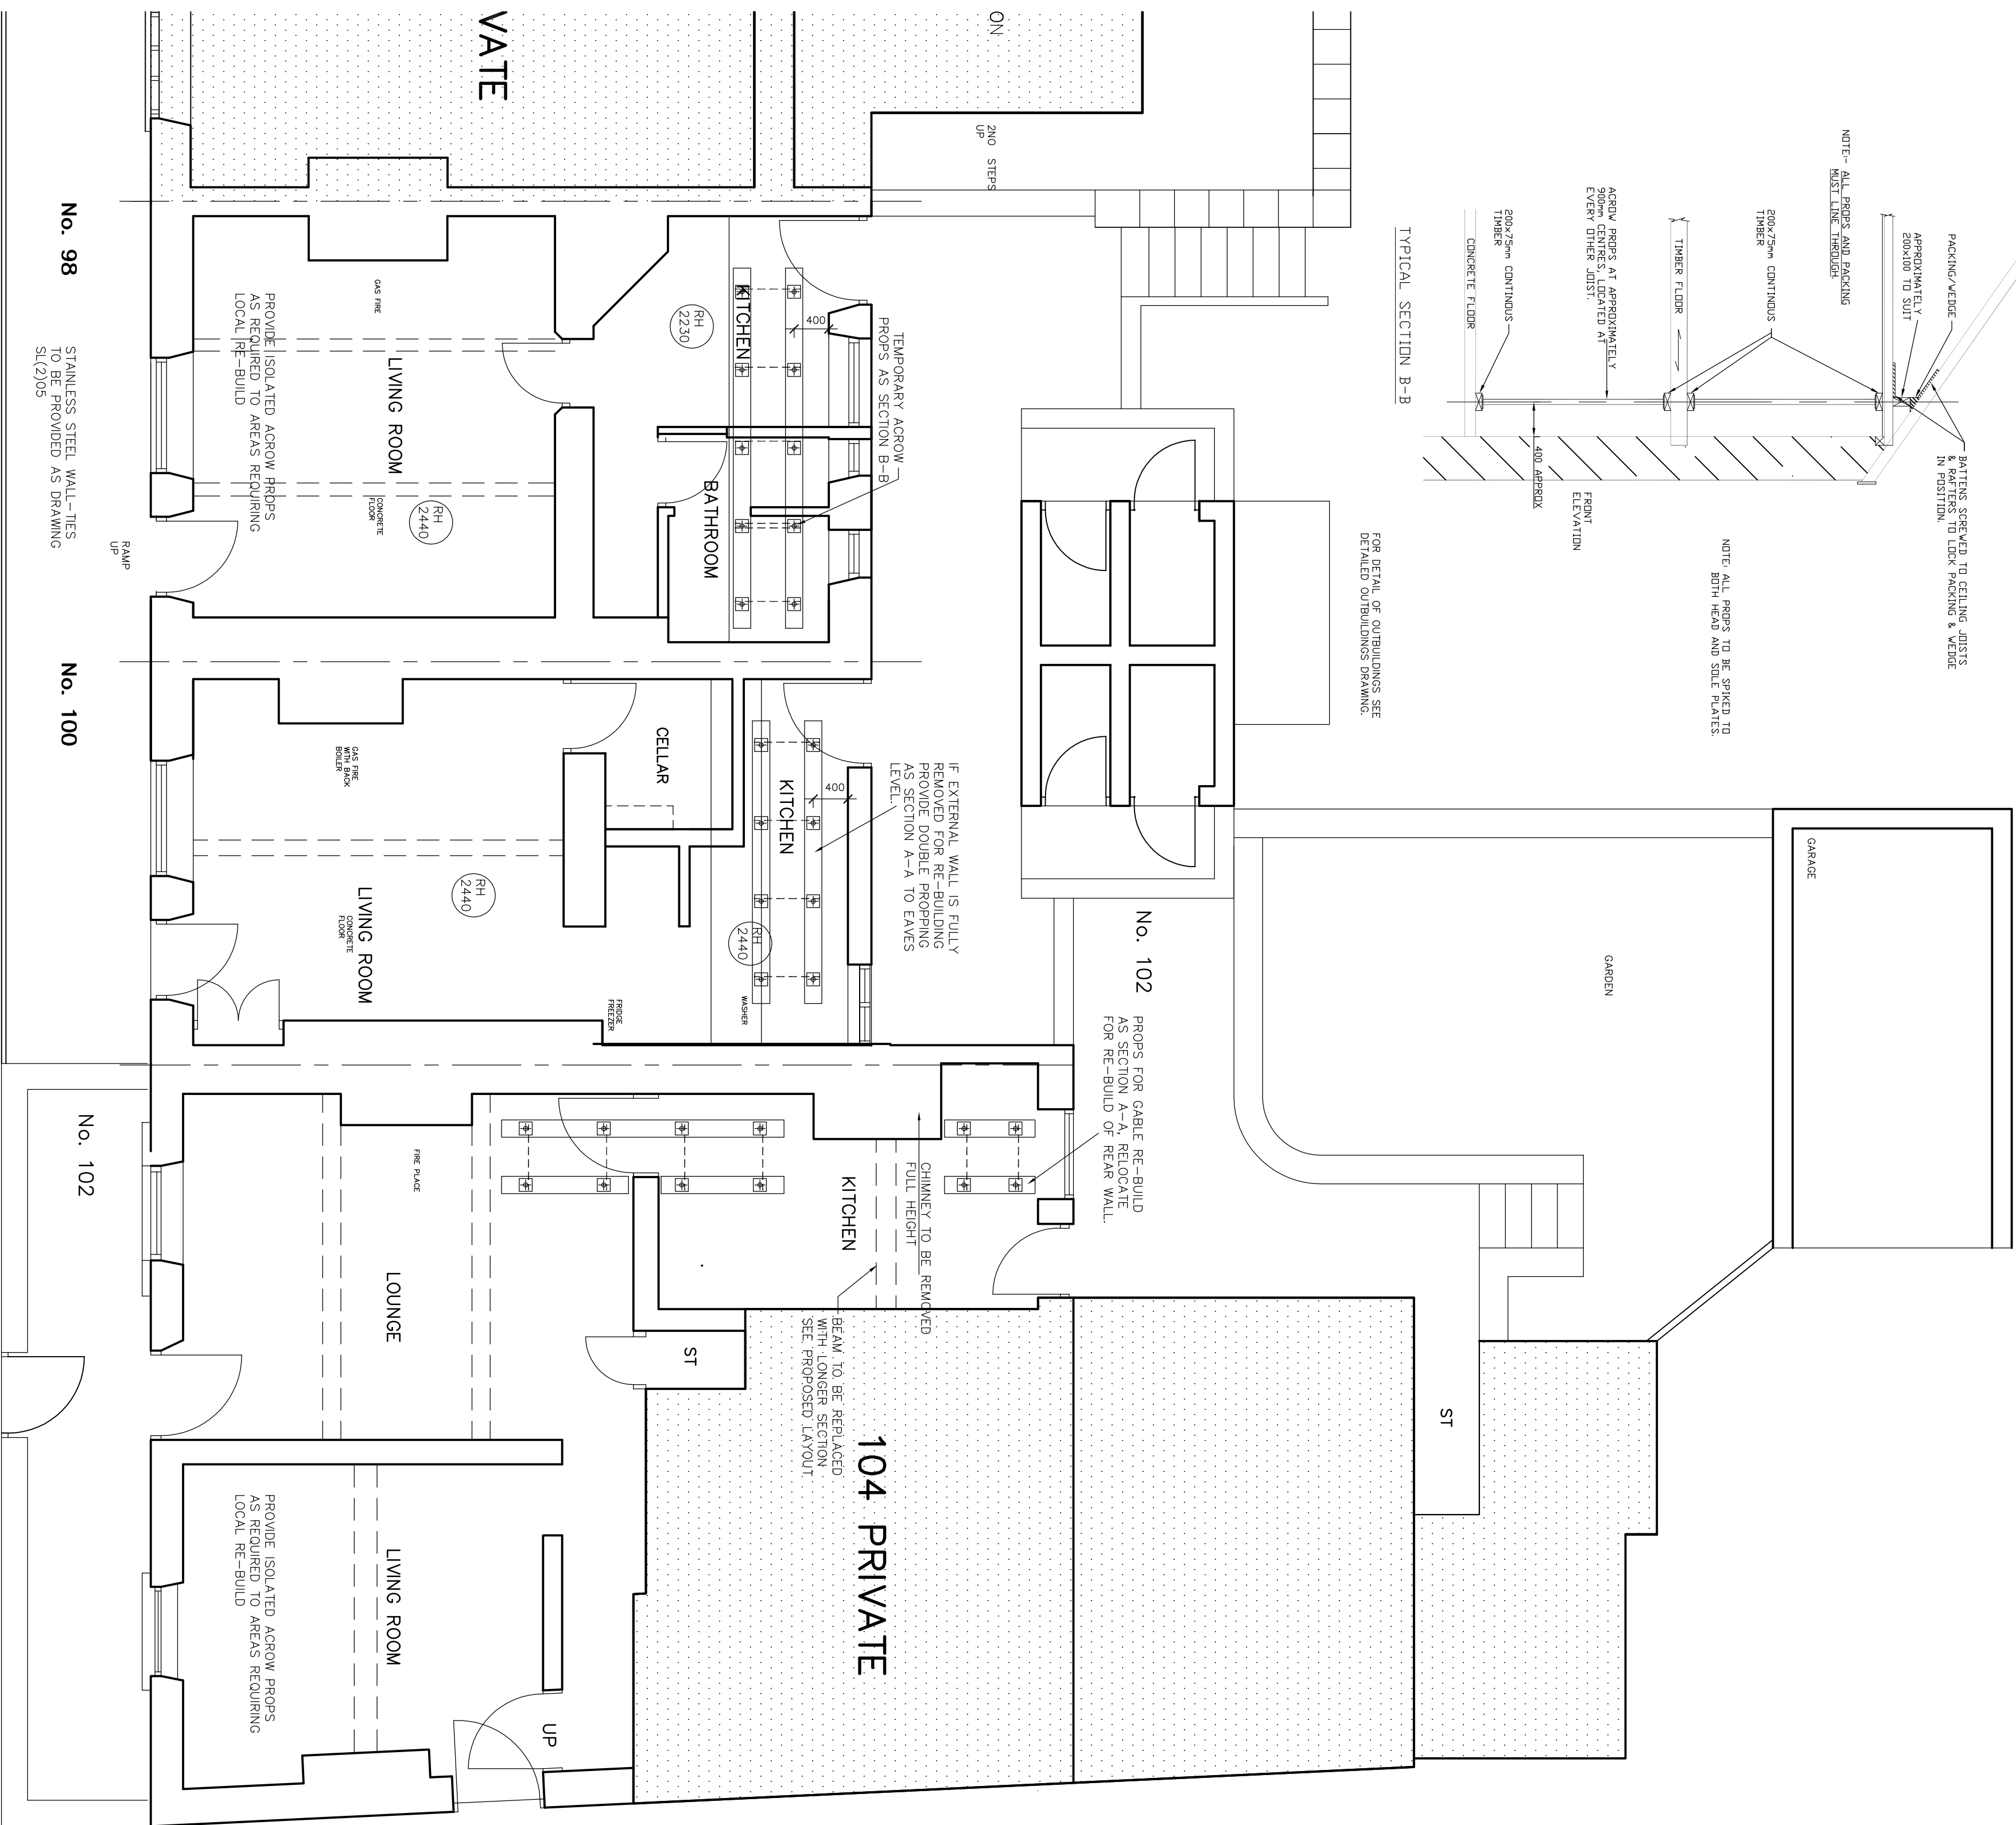

TEMPORARY SUPPORT TO SIDE ELEVATION
NUMBER 102

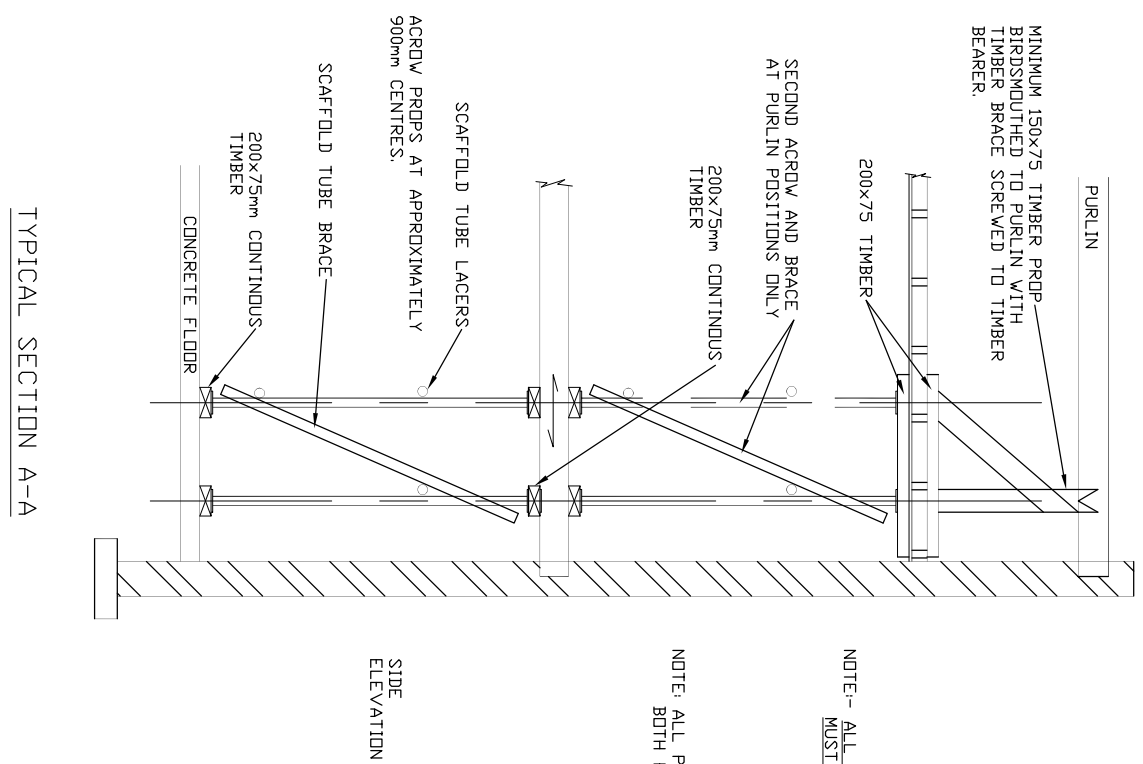

TYPICAL SECTION A-A

SIDE
ELEVATION

REV	DATE	DESCRIPTION

The contractor is to comply in all respects with the current Building Regulations and is to obtain all the appropriate and permits.
Do not scale from the drawing, use written dimensions. To be used in conjunction with the 'Order Sheet & Safety Plan' (Firmwide) Section 1.3.4 (a).
Do not reproduce from this drawing without the permission of Barnsley Homes or unless otherwise stated. (Firmwide) Section 1.3.4 (a).
© Barnsley Homes Ltd 2012. All rights reserved. No part of this publication may be reproduced, stored in a retrieval system, or transmitted, in any form or by any means, electronic, mechanical, photocopying, recording, or by any information storage or retrieval system, without prior written permission from Barnsley Homes Ltd.

NPS BARNSELEY LTD
BARNSELEY
Telephone: 01223 4252
Tel: 01223 779605 Fax: 01223 779699
Email: enquiries@nps.co.uk
Head Office:
NPS Barnsley Ltd, 10 Central Avenue, Barnsley, South Yorkshire, S10 2JH.
NPS Barnsley Ltd, 10 Central Avenue, Barnsley, South Yorkshire, S10 2JH.
Other Office locations can be found on website: www.nps.co.uk

PROJECT		CLIENT	
ELSECAR COTTAGES REFURBISHMENT AND REPAIR WORKS		Barnsley Homes	
SUBJECT		DATE	SCALE
PROPPING TO EXISTING GROUND FLOOR PLANS 98, 100 & 102 WATH ROAD		May 2012	1:50
REV		DRAWN	CHECKED
JR			
PROJECT NR		DRAWING NR	
HSG 4268 SL(2)03			