
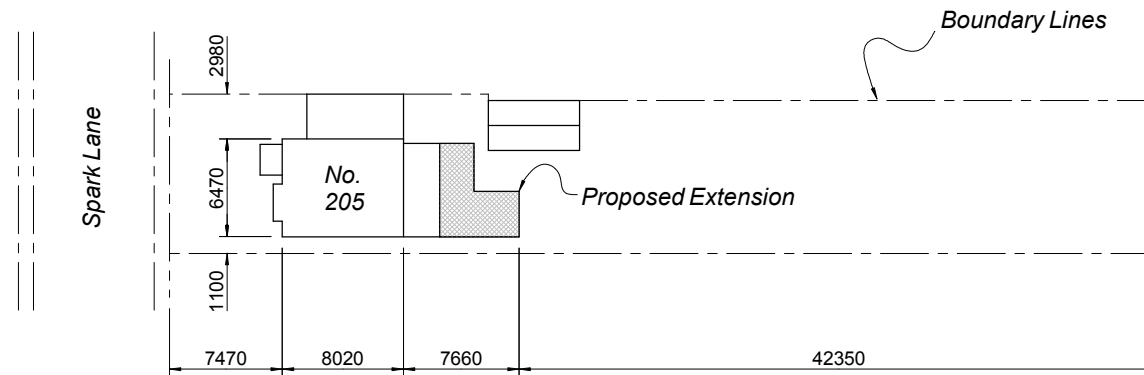


NOTE: ALL DIMENSIONS ARE NOMINAL
CHECK SITE DIMENSIONS BEFORE CONSTRUCTION

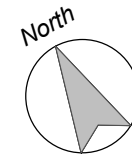

0m 10m

Scale 1 : 500

@ DRAWING SIZE A4

Companion Drawings:
DR 02.10 - 01 Existing Plans & Elevations
DR 02.10 - 02 Proposed Extension
DR 02.10 - 04 Location Plan

Block Site Plan

**For : -
205 Spark Lane,
Mapplewell,
Barnsley,
S35 6AF**

Main Scale	Drg. No.	Revision
1 : 500	DR 02.10 - 03	-