

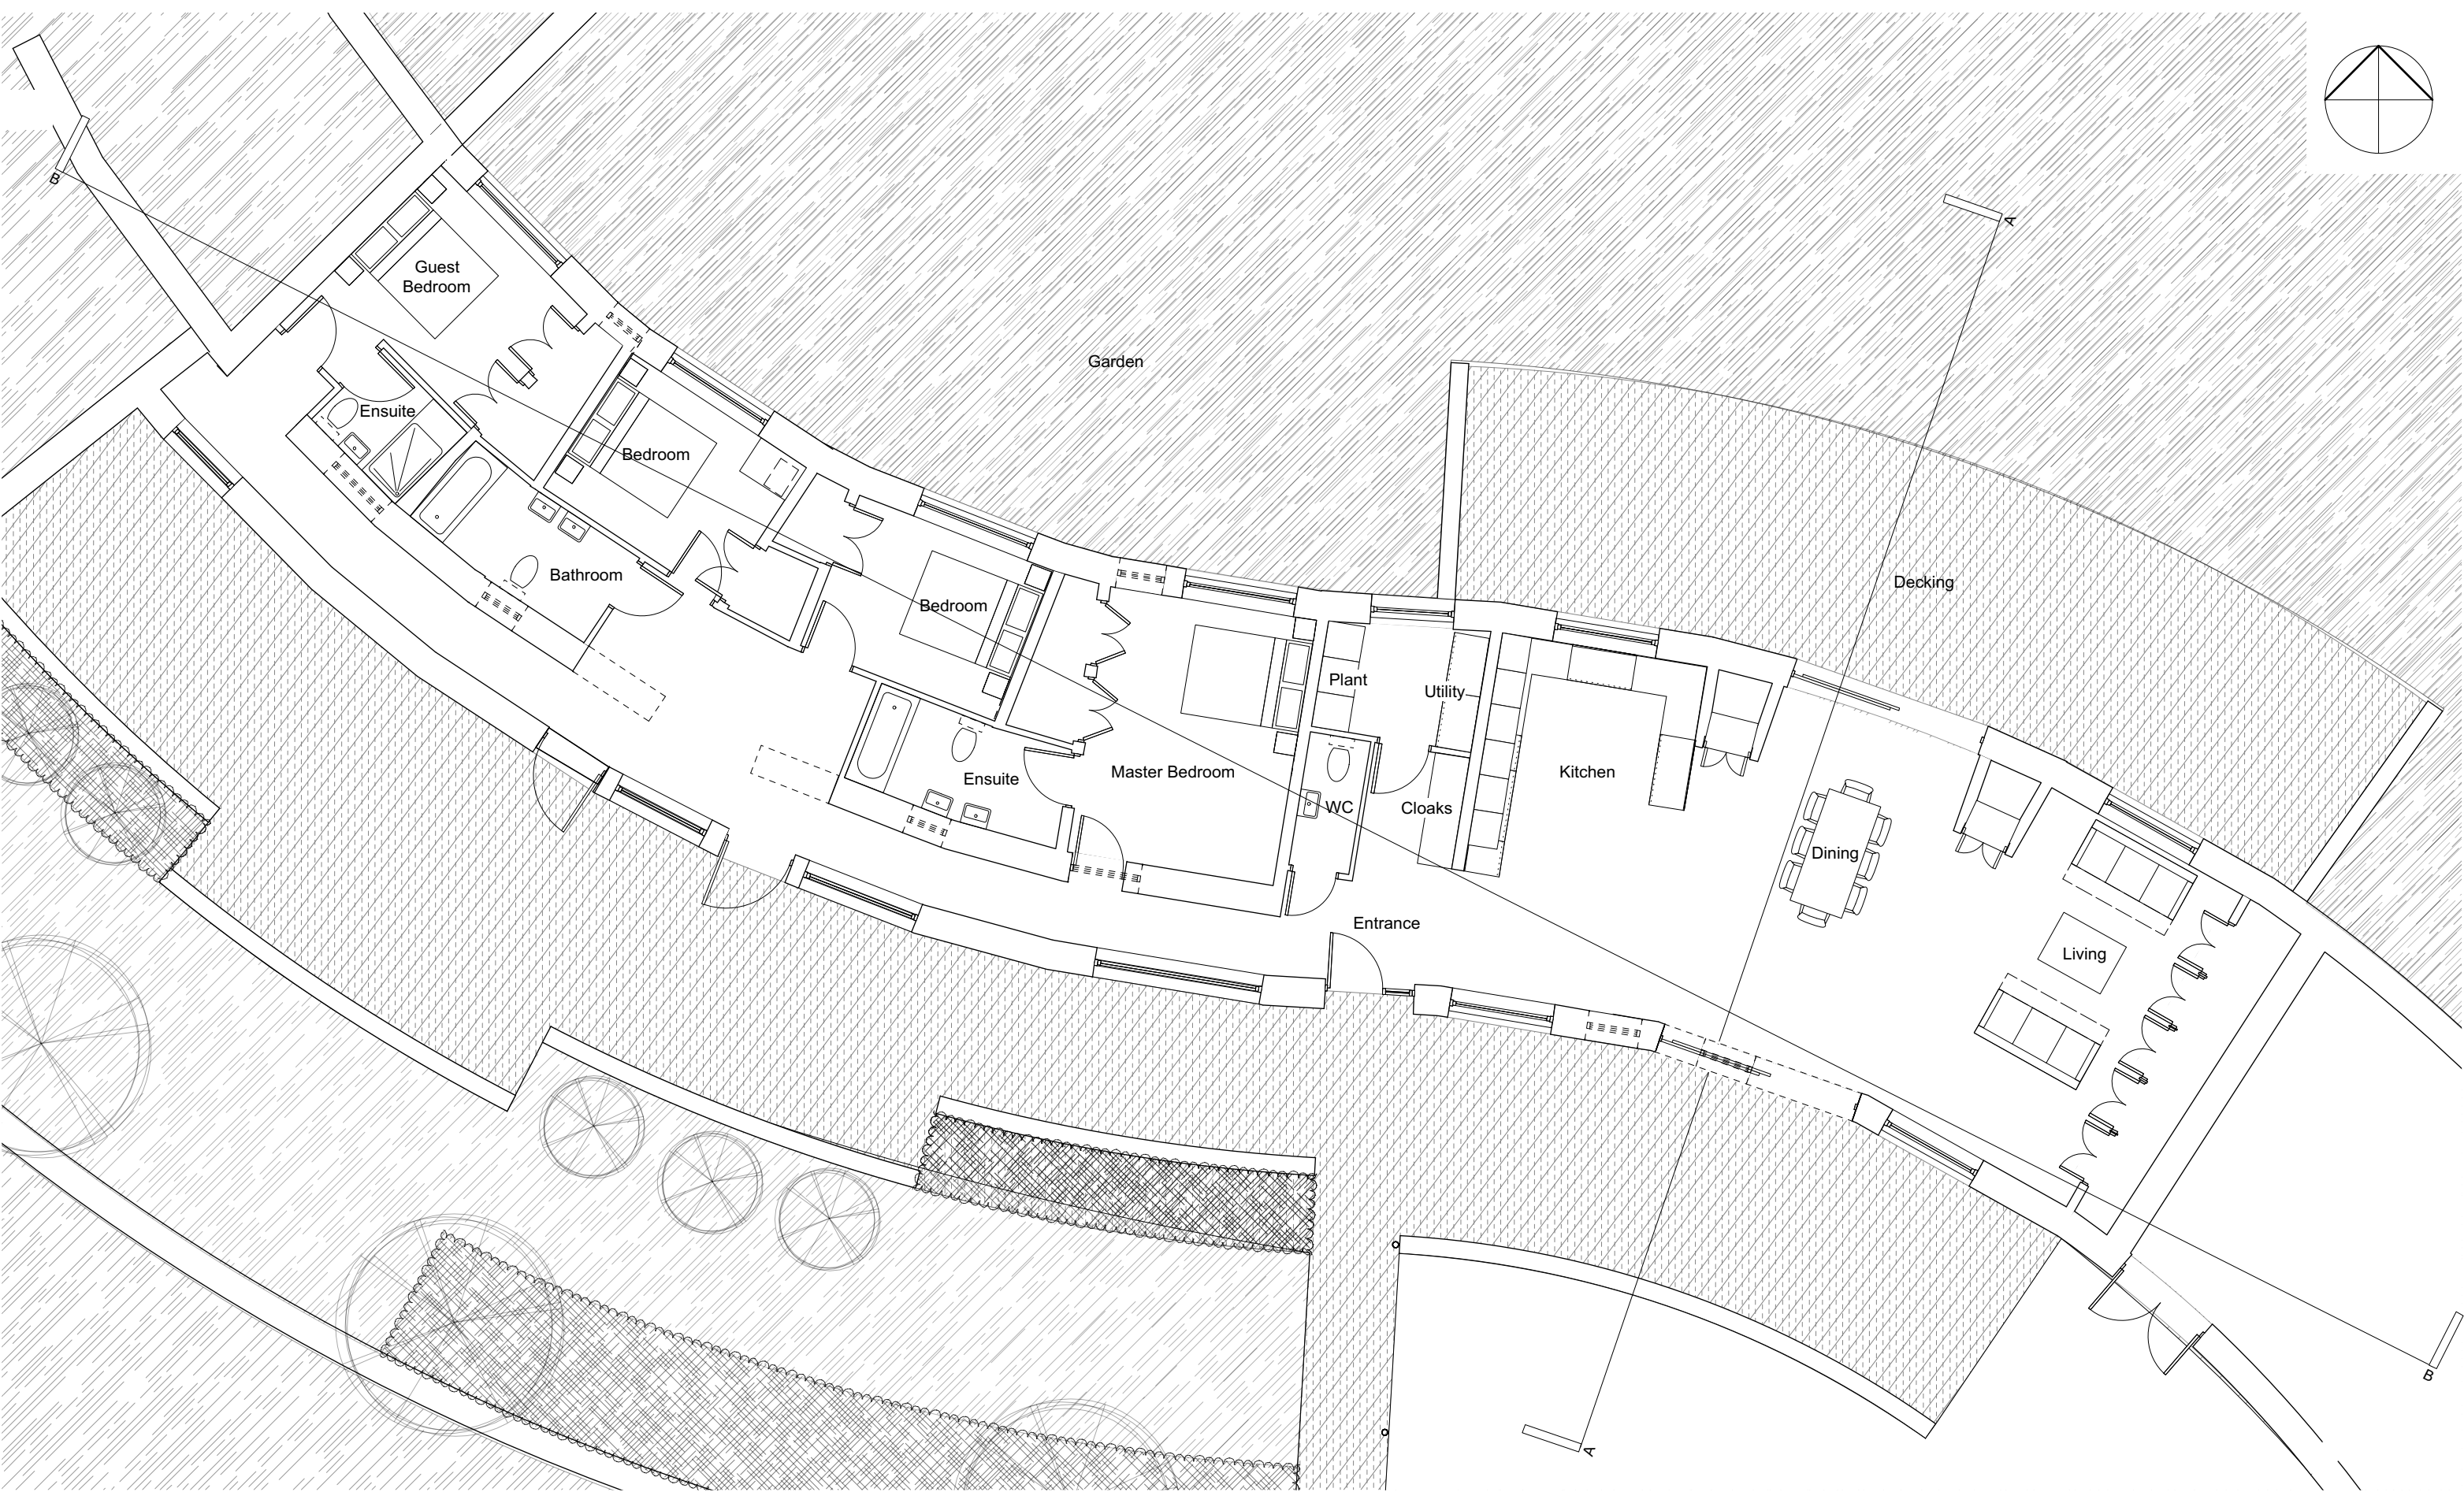


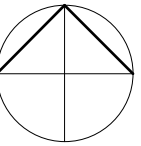

Ground Floor

 

P2 06/11/18 MG Update from client's comments
P1 28/09/18 MG Design Development

paul testa architecture

This drawing is the copyright of Paul Testa Architecture and should not be reproduced in whole or in part without their written permission.	Paul Testa Architecture Limited	Scale @ A3: 1:100	Project: Hoylandswaine
	283 Glossop Road	Purpose: For Review & Comment	Client: Mr & Mrs Poisson
	Sheffield S10 2HB	Status: S3	Revision: P2
	0114 442 0123	Drawn: MG	Checked: PT
	info@paultestaarchitecture.co.uk		
	www.paultestaarchitecture.co.uk		Drawing Title: Proposed Floor Plan
			Drawing no: PT135-PTA-00-ZZ-DR-A-00103