

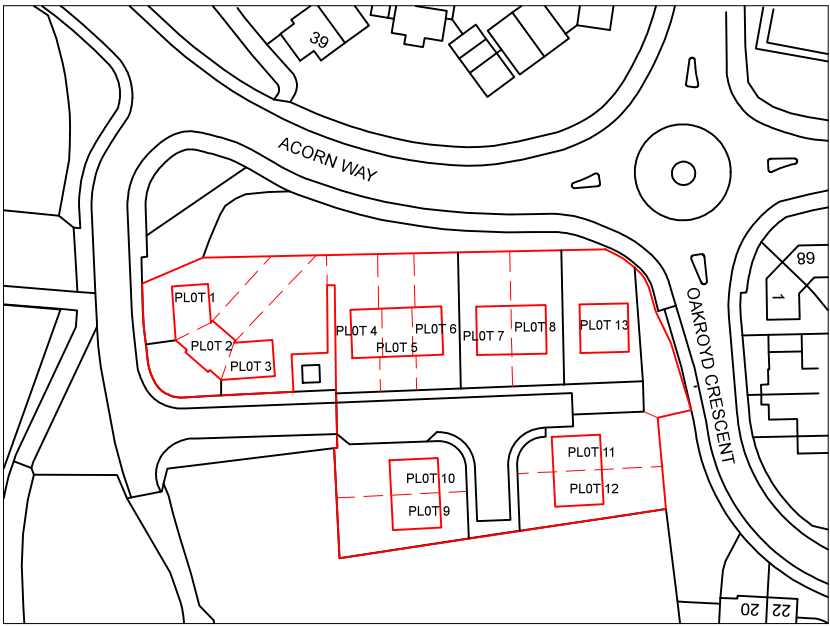


Drawing No.	Rev No.
MRH001 -001	B

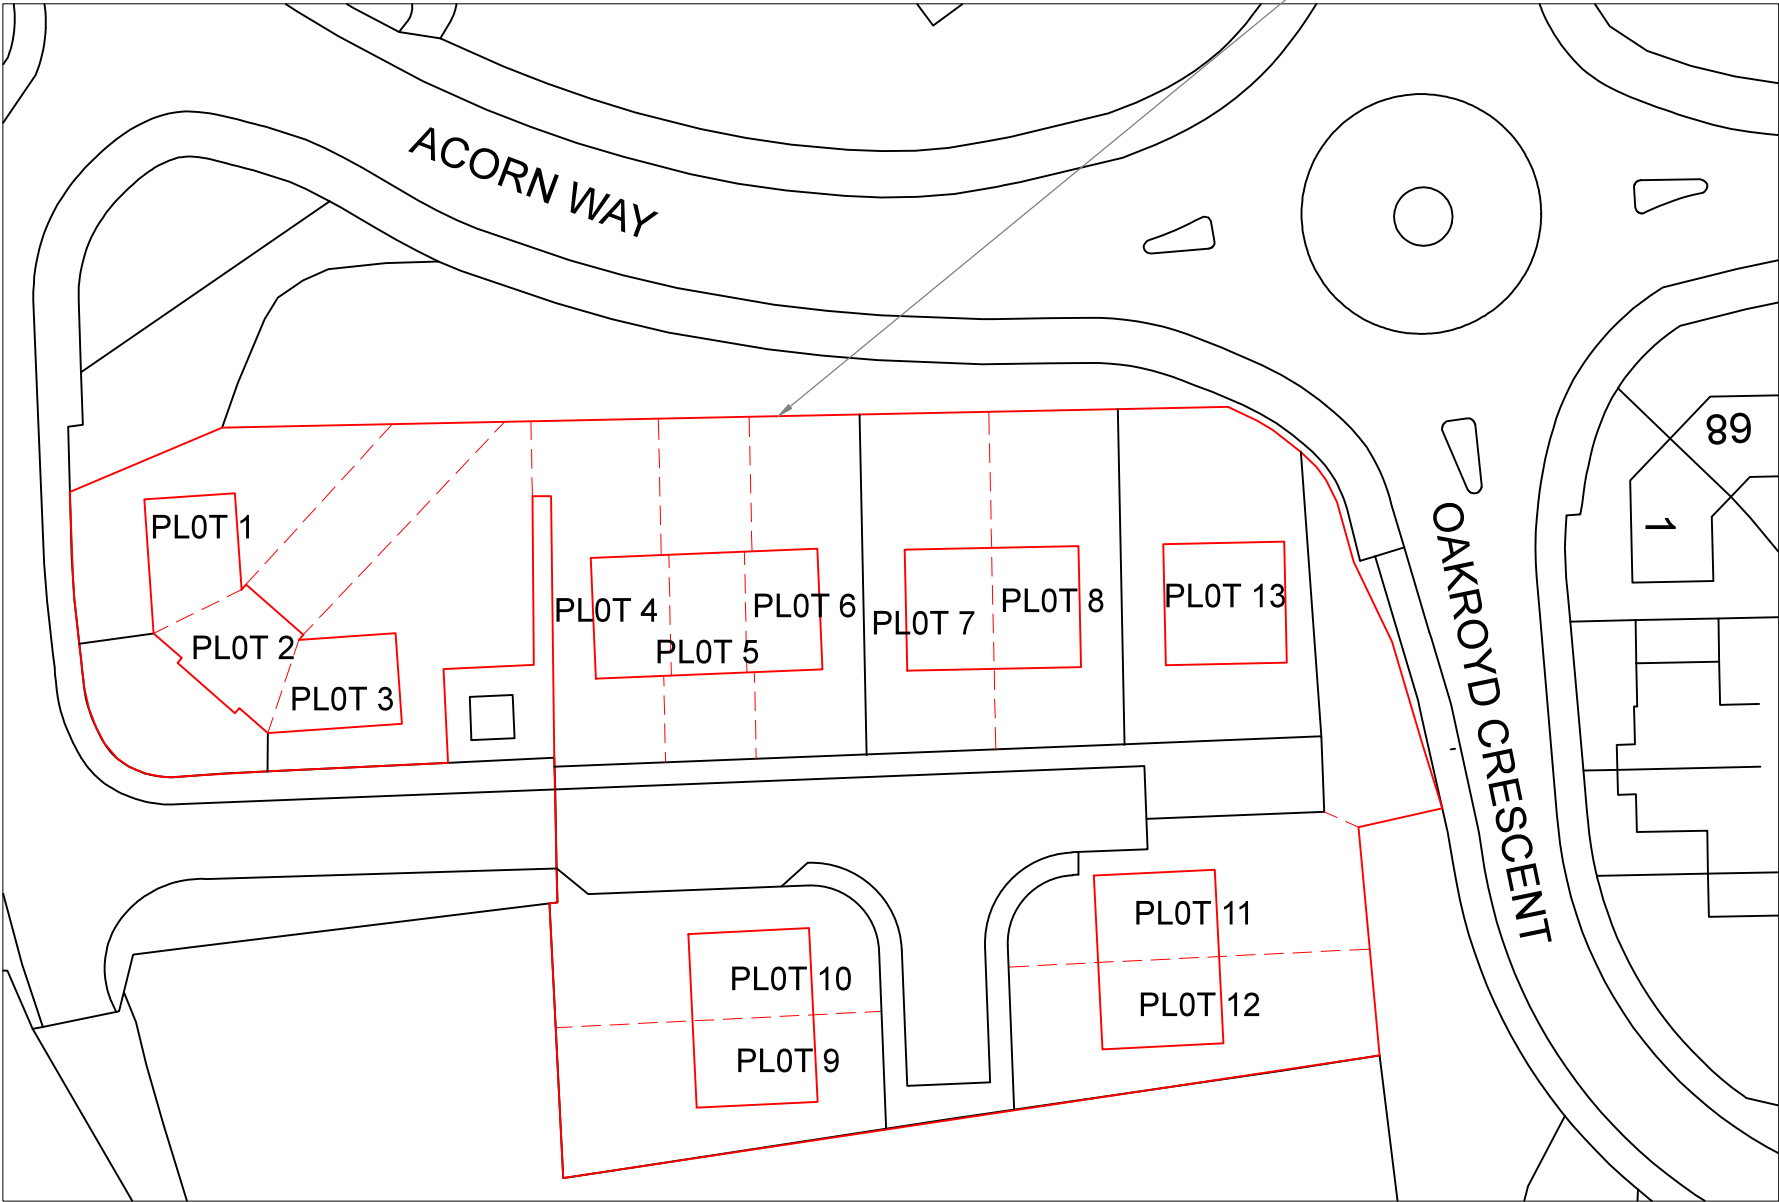

SITE PLAN
SCALE 1:1250 AT A3

SITE AREA 3159m²

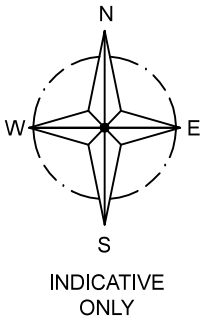

LOCATION PLAN
SCALE 1:500 AT A3

DO NOT SCALE: Contractor to check all dimensions and report any omissions or errors

NOTES

B	Reduced to 13 dwellings	JRB			16/02/22
A	Road changed	JRB			05/09/21
Rev	Description	By	Chk	App	Date

JRB DESIGNS Ltd
1 Saville Road
Cudworth
Barnsley
S72 8LT
Tel: 01226 383542
Fax: 01226 380078
Mob: 07970 541192
Email: john@jrbdesigns.co.uk

This drawing is copyright. © jrbdesigns Ltd.

Client
HOLCON GROUP

Drawing Title
SITE PLANS

Address
**LAND OFF ACORN WAY
GRIMETHORPE
BARNSELY**

Project Title:
**PROPOSED NEW HOUSING
DEVELOPMENT**

Purpose of Issue:
PLANNING

Drawing Status
FIRST ISSUE

Scale at A3 AS SHOWN	Drawn By JRB	Date 08/11/2020
Checked By	Date 08/11/2020	Approved By 08/11/2020
Project No. MRH001	Drawing No. 001	Revision B

APPROVAL ☒ INFORMATION ☐ TENDER ☐ CONTRACT ☐ CONSTRUCTION ☐