




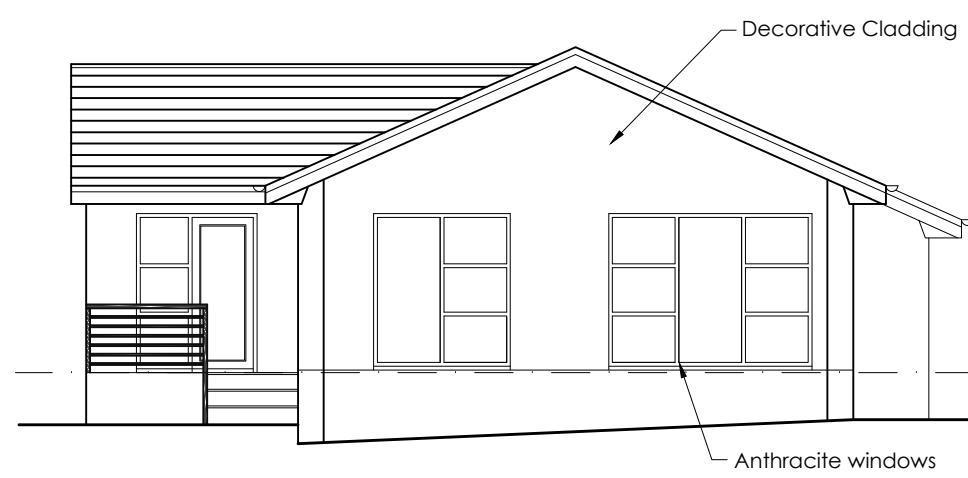


**PROPOSED
FRONT ELEVATION**
SCALE 1:100

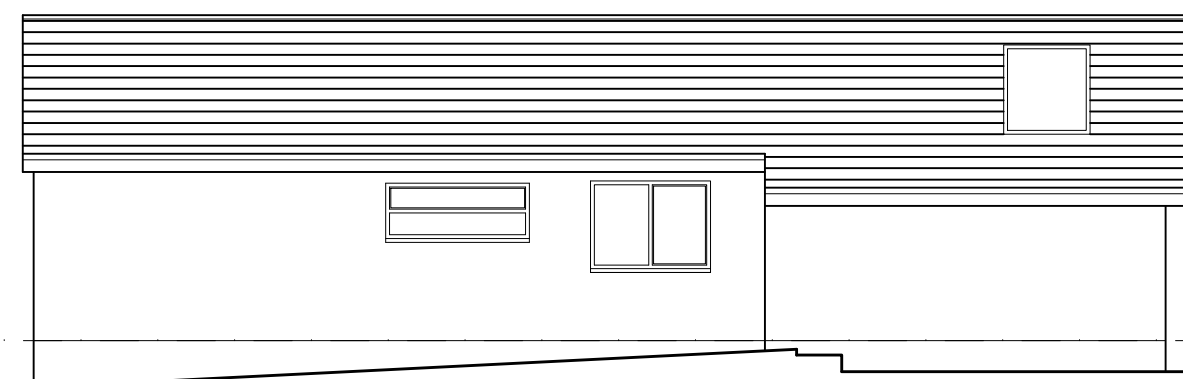


**PROPOSED
SIDE ELEVATION**
SCALE 1:100

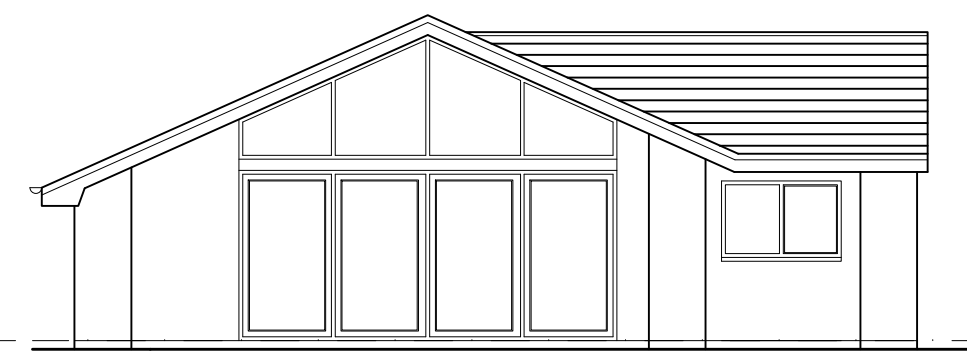


**PROPOSED
REAR ELEVATION**
SCALE 1:100

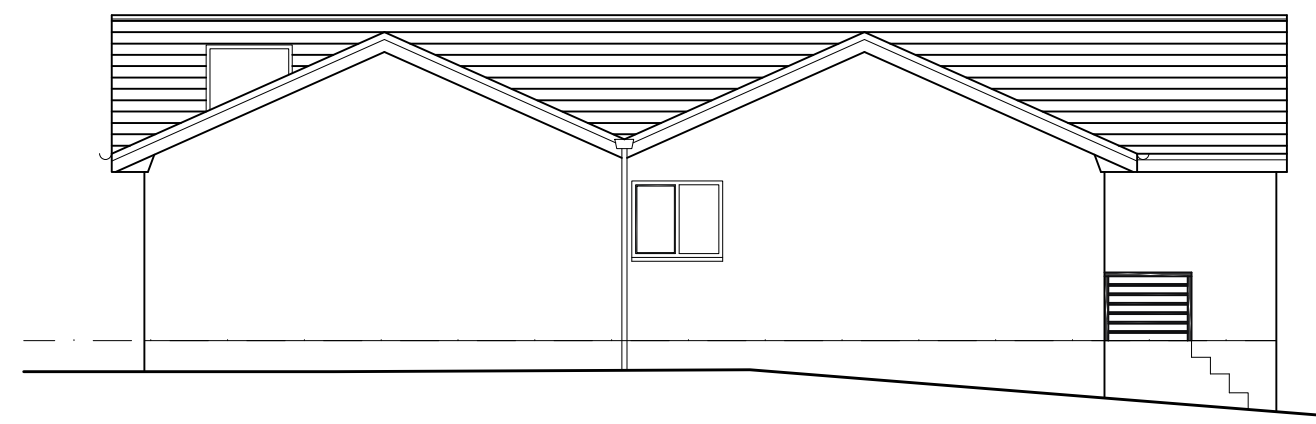


**PROPOSED
SIDE ELEVATION**
SCALE 1:100

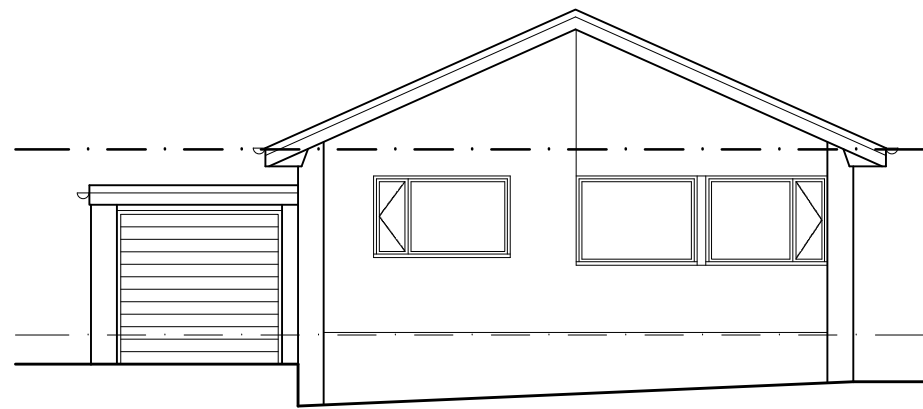


**EXISTING
FRONT ELEVATION**
SCALE 1:100

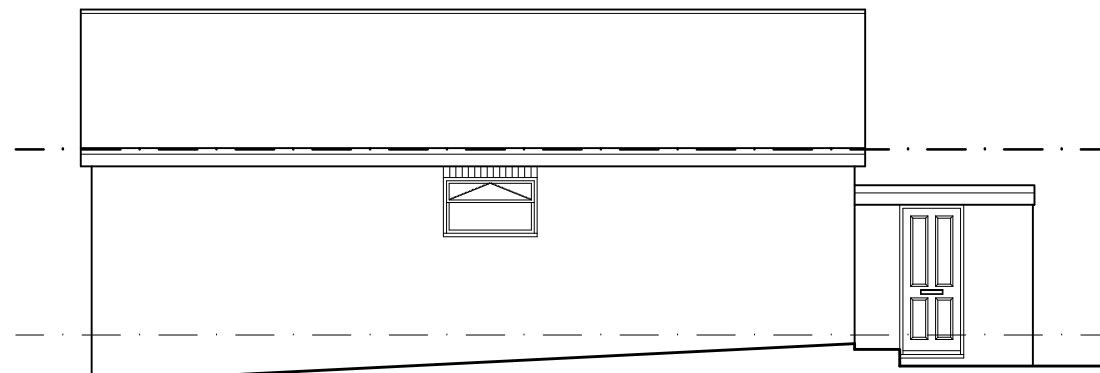


**EXISTING
SIDE ELEVATION**
SCALE 1:100

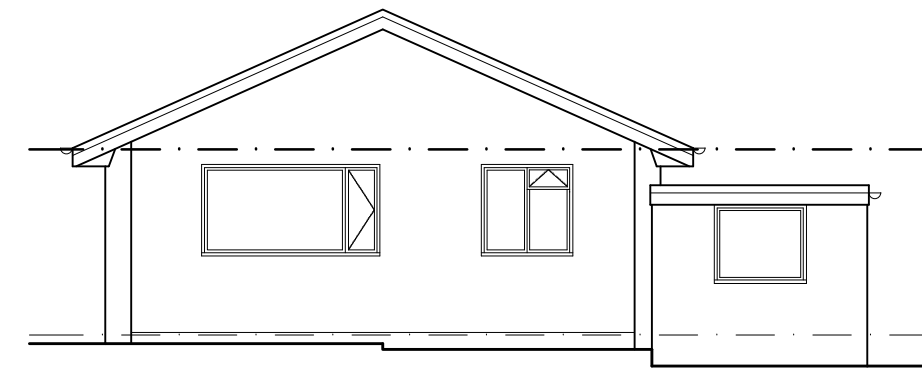


**EXISTING
REAR ELEVATION**
SCALE 1:100

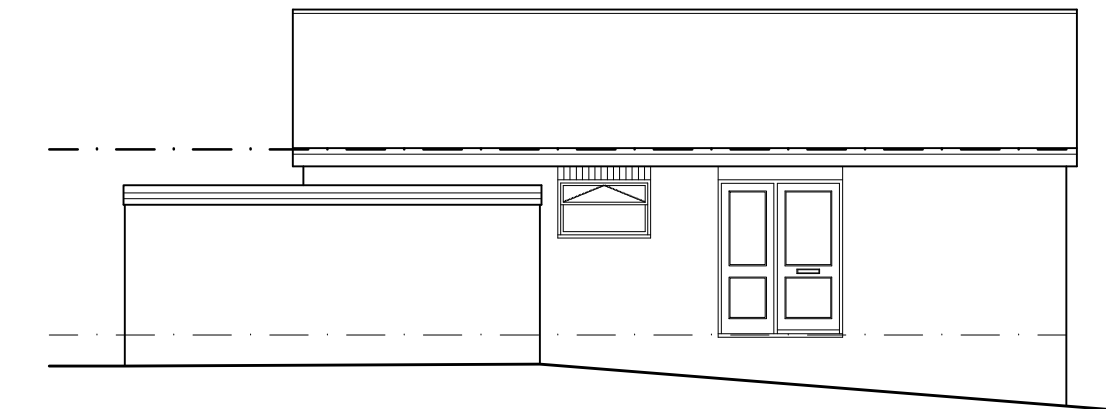

**EXISTING
SIDE ELEVATION**
SCALE 1:100

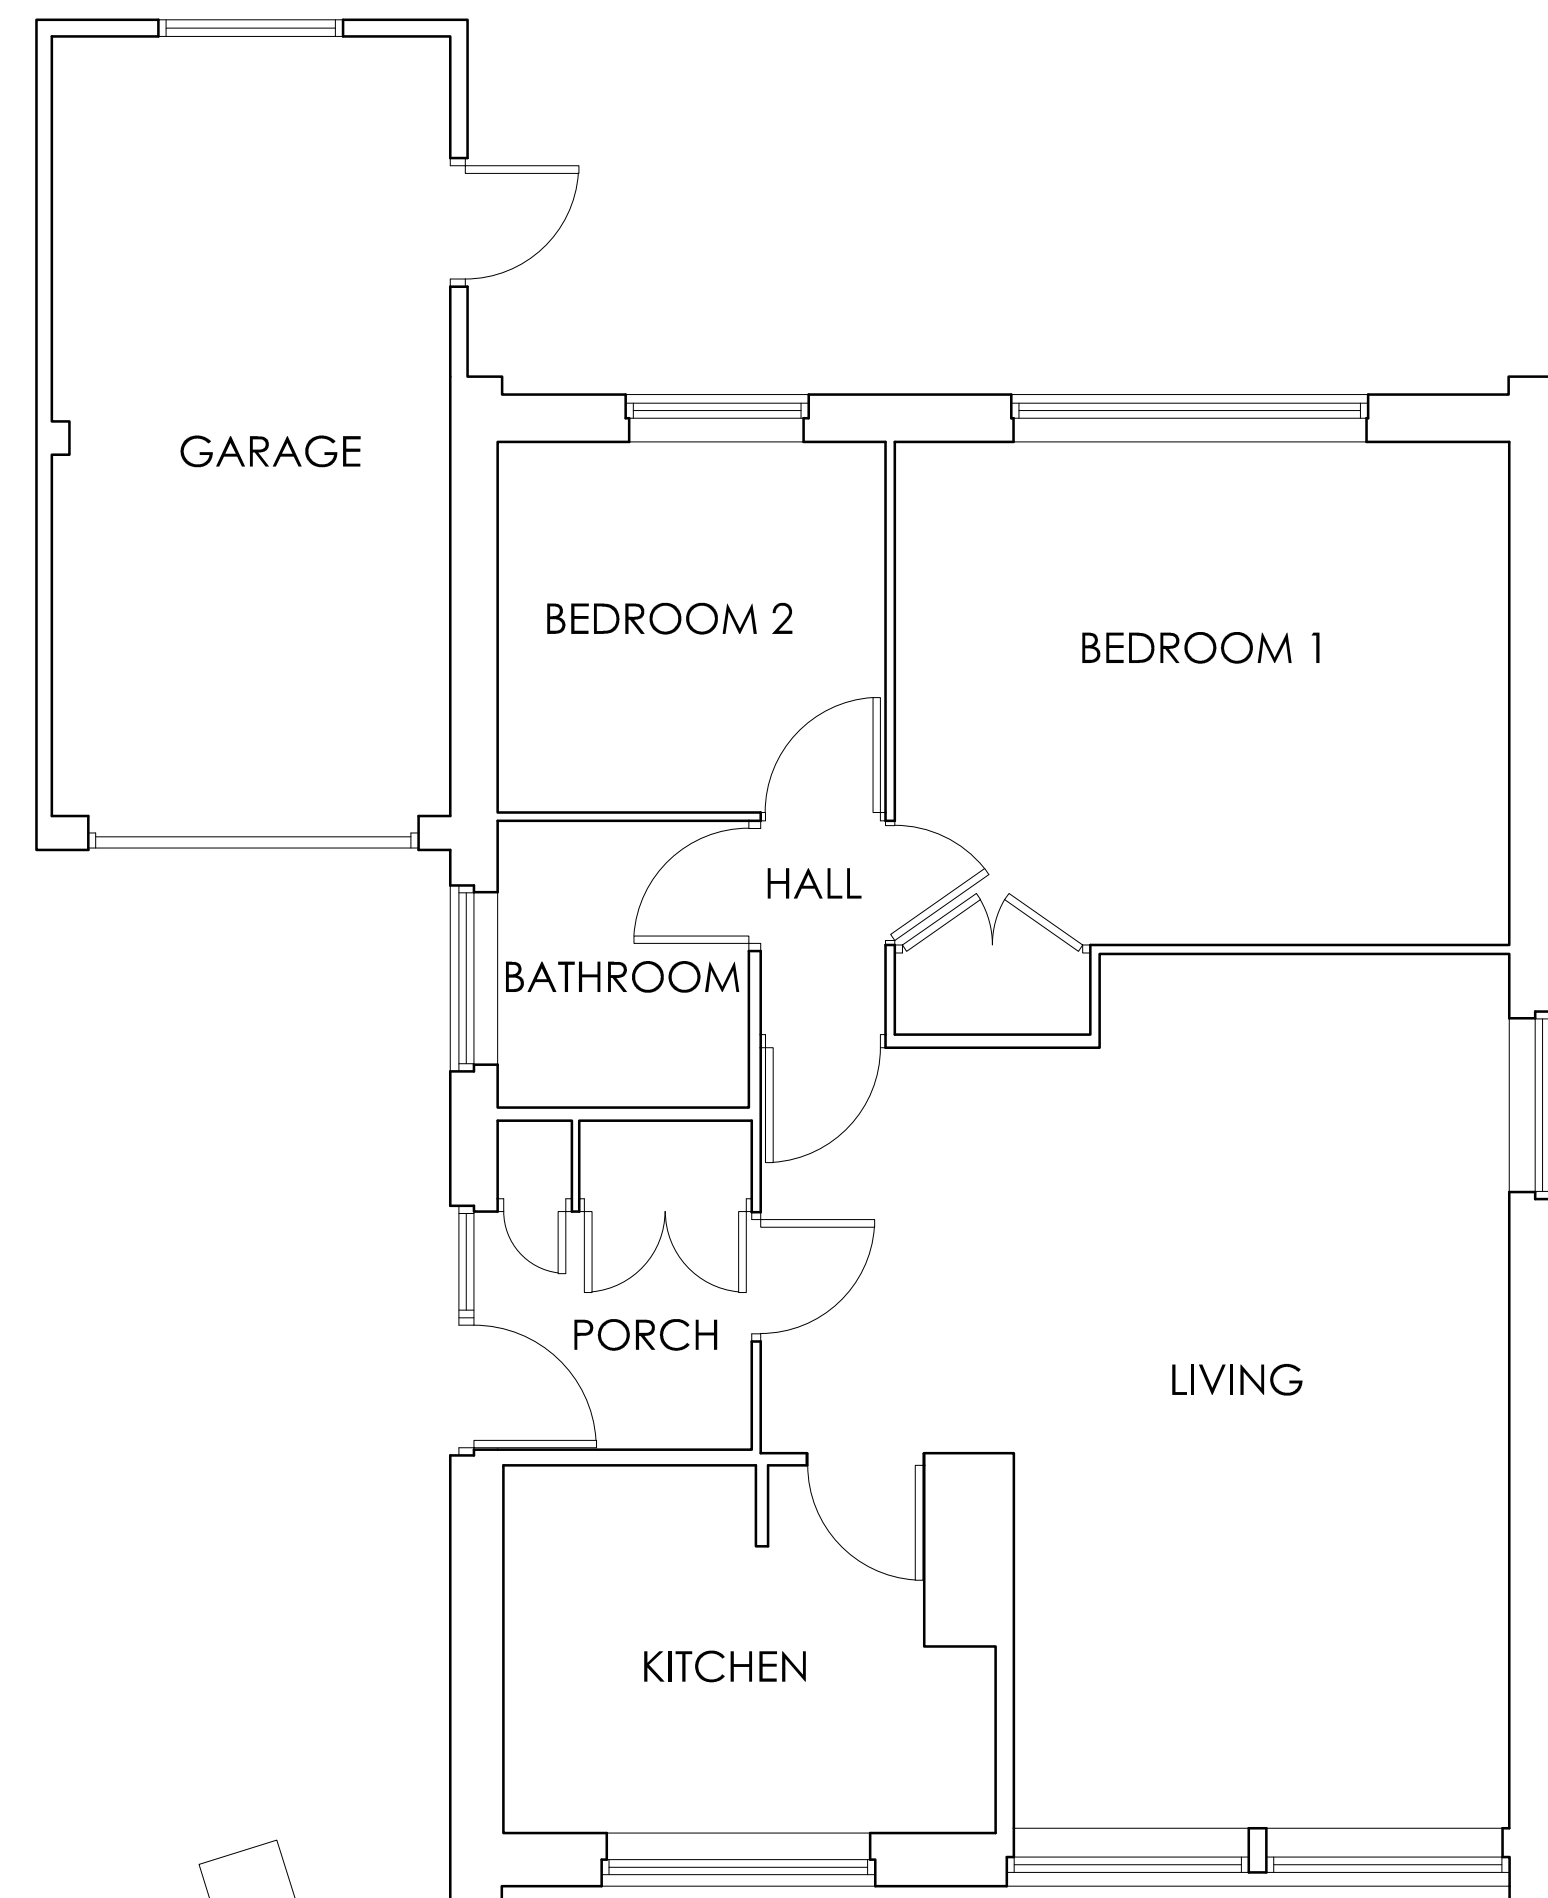


EXISTING GROUND FLOOR PLAN
SCALE 1:50

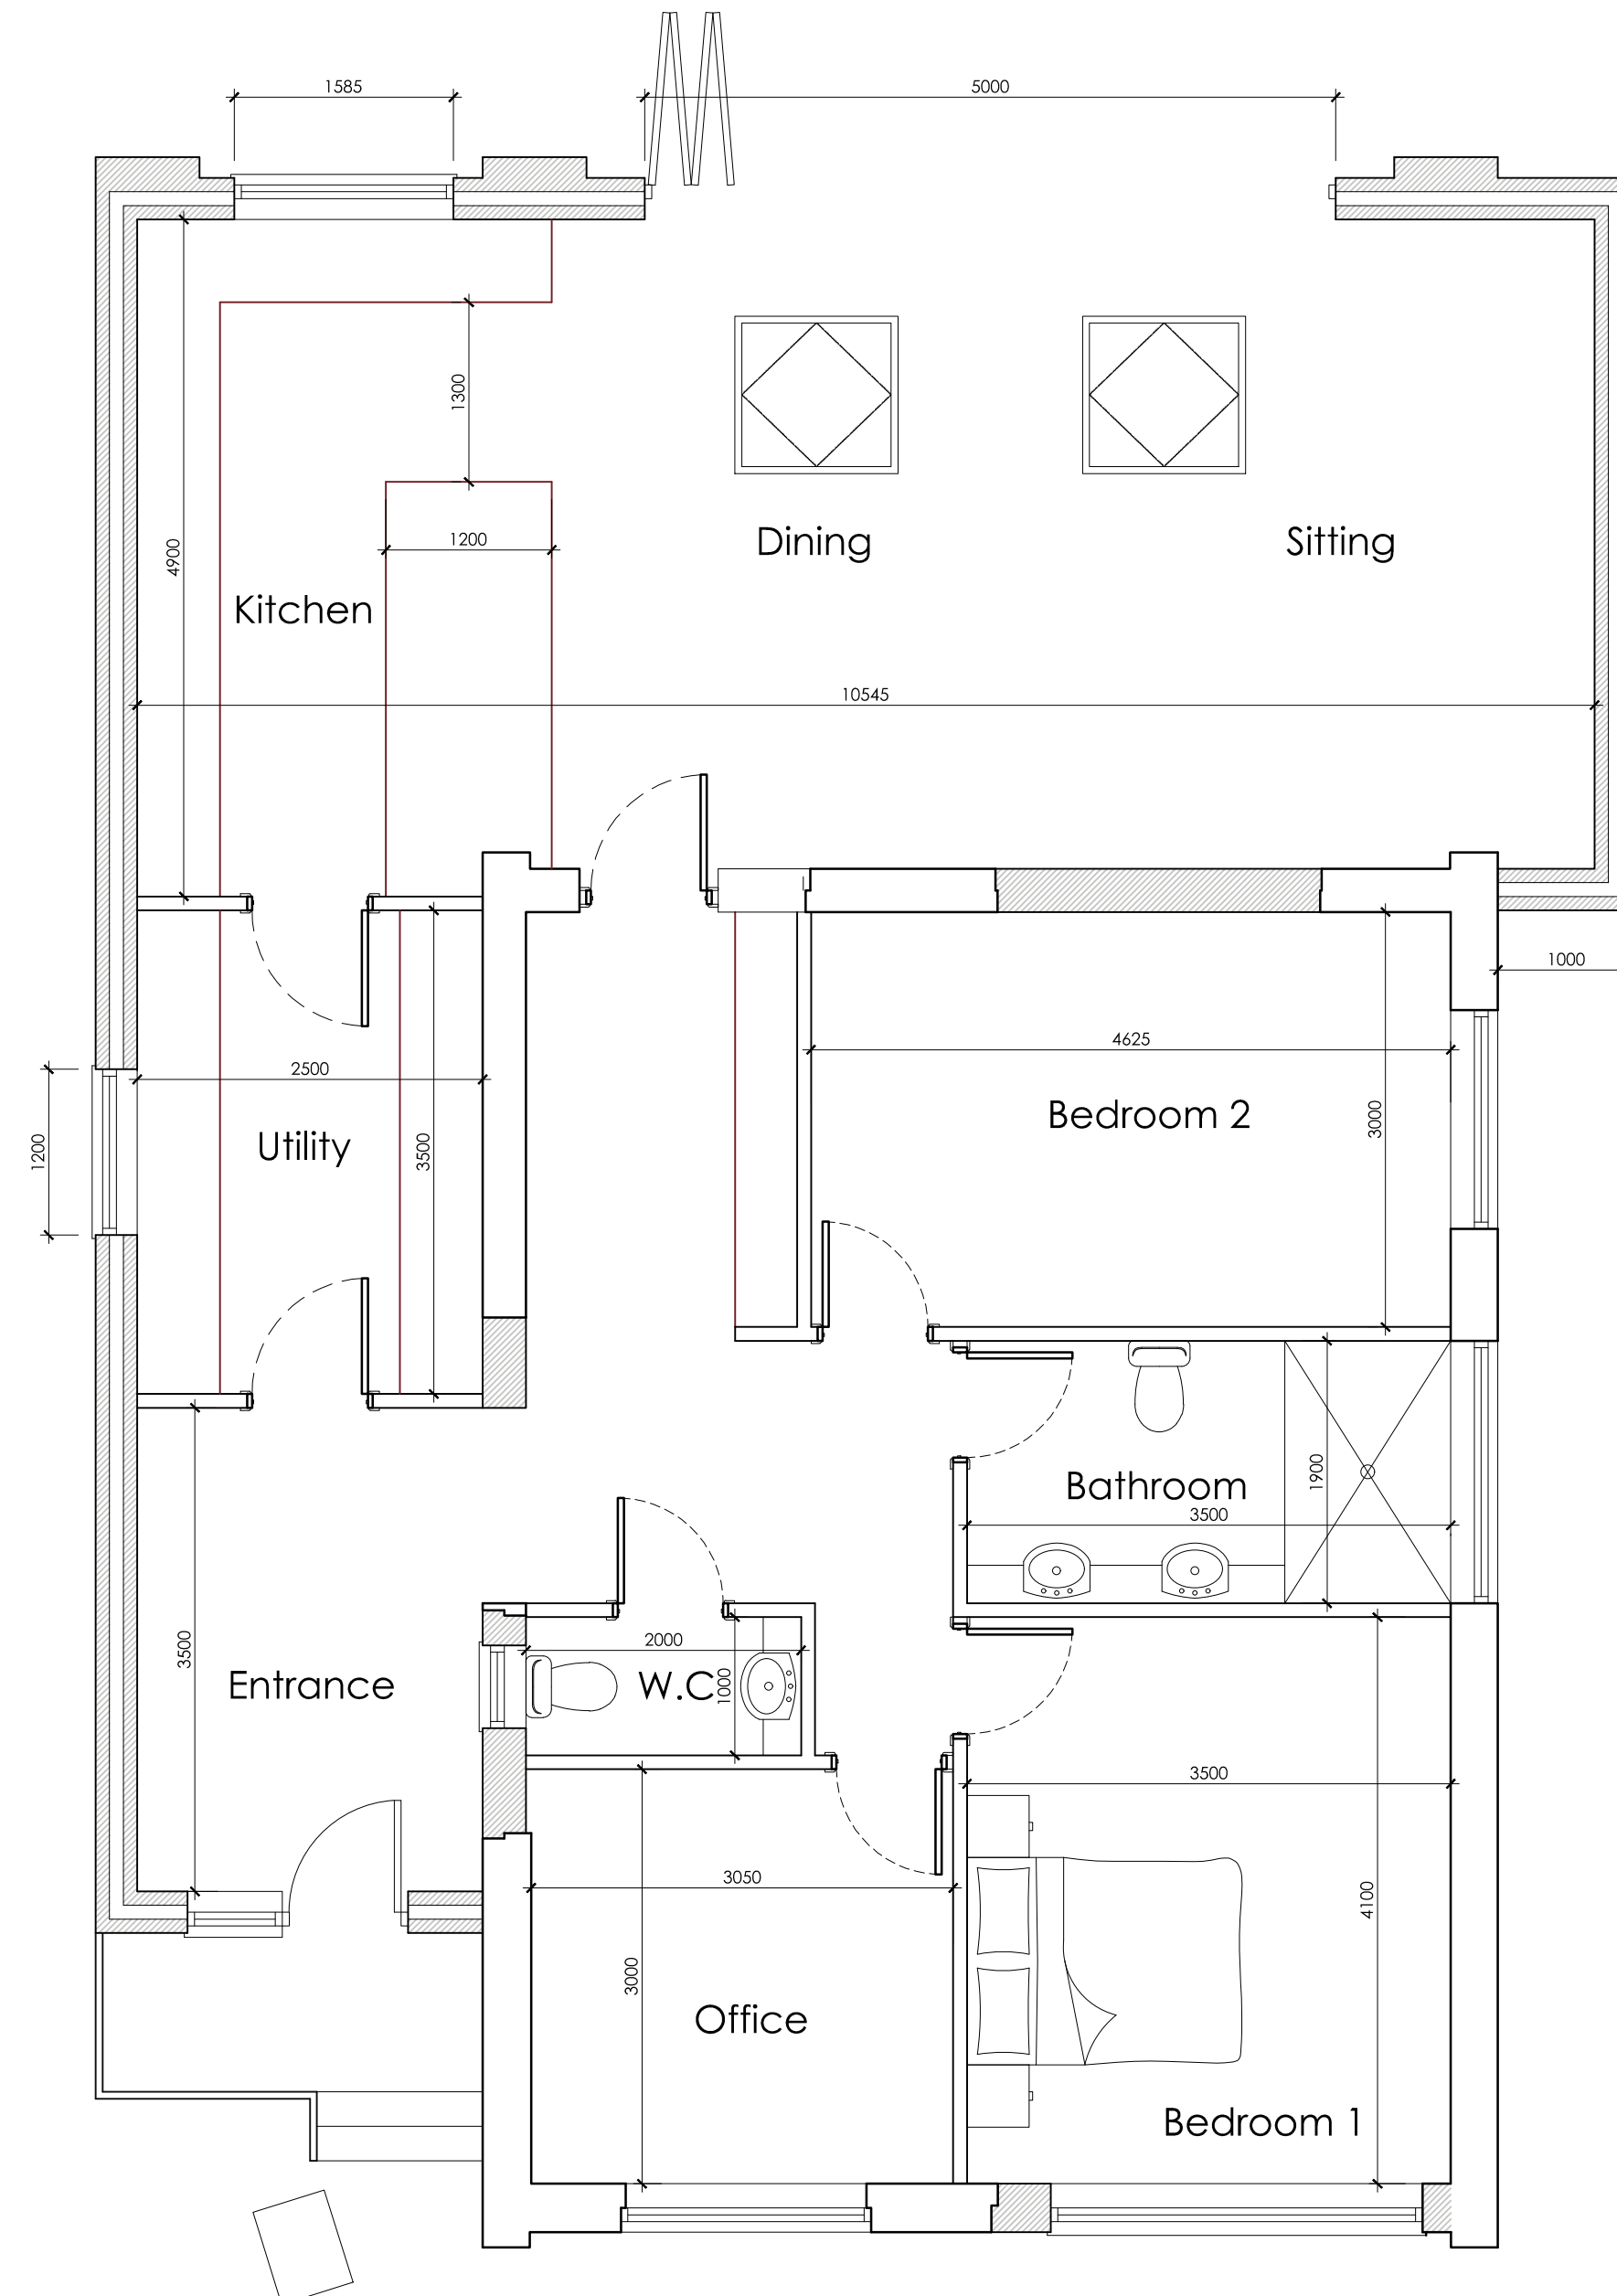

PROPOSED GROUND FLOOR PLAN
SCALE 1:50



BLOCK PLAN
SCALE 1:500

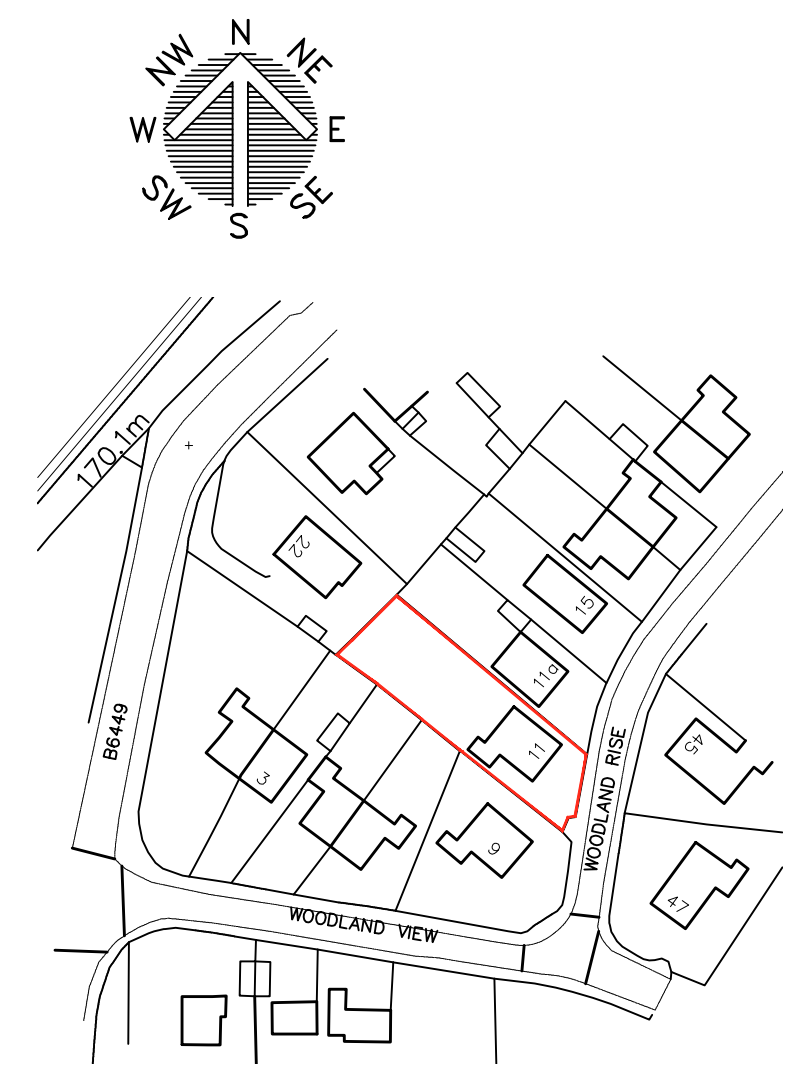

LOCATION PLAN
SCALE 1:1250

<div></div> <div>WhiteAgus PARTNERSHIP</div>			OFFICE ONE, 34 VICTORIA ROAD, BARNSELEY, S70 2BU			Phone: 01226 208482		
ARCHITECTURAL SERVICES						Email: info@whiteaguspартnership.co.uk Web: www.whiteaguspартnership.co.uk		
Project. PROPOSED EXTENSION AT 11 WOODLAND RISE, SILKSTONE COMMON BARNSELEY, S75 4RP				Client. MR & MRS CLARK				
Drawing Title. PLANS AND ELEVATIONS				Date. AUGUST 2020		Scale. 1:50 & 1:100 @ A1		
				Ref. 20-034		Dwg. No. 01	Rev. A	
Date	Suffix	Description		Date	Suffix	Description		
02/12/2020	A	REVISED TO CLIENTS REQUIREMENTS						