




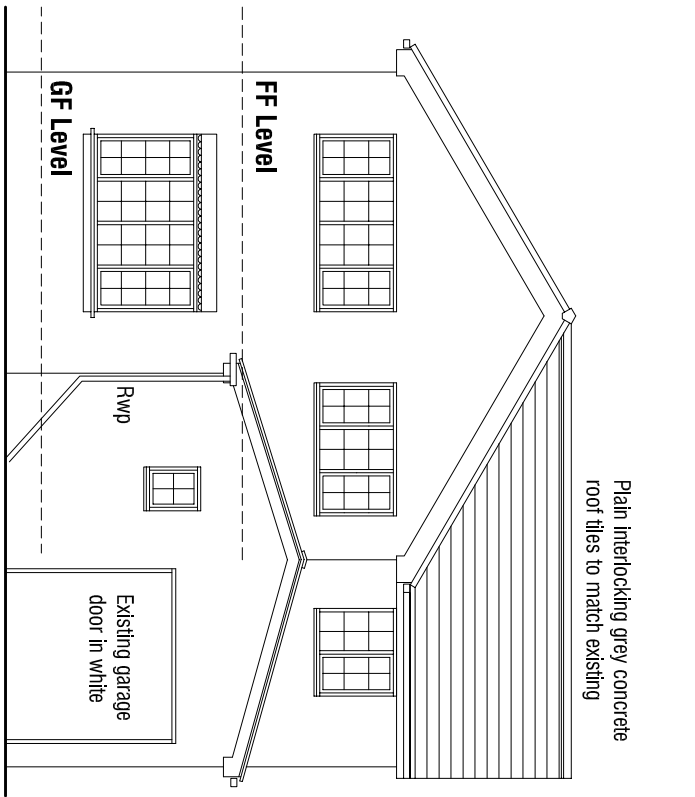



North Elevation 1:100

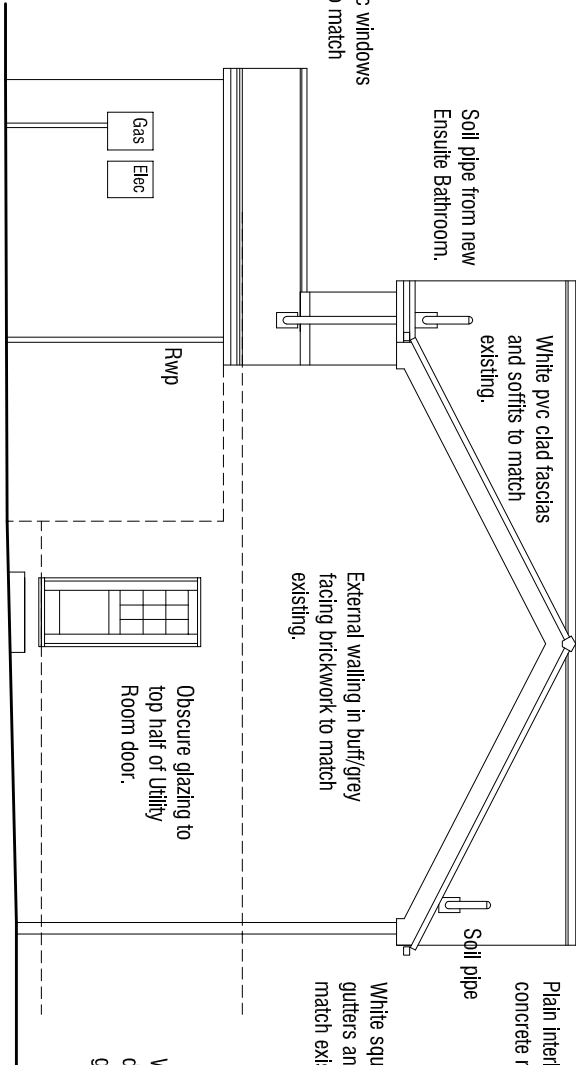


West Elevation 1:100

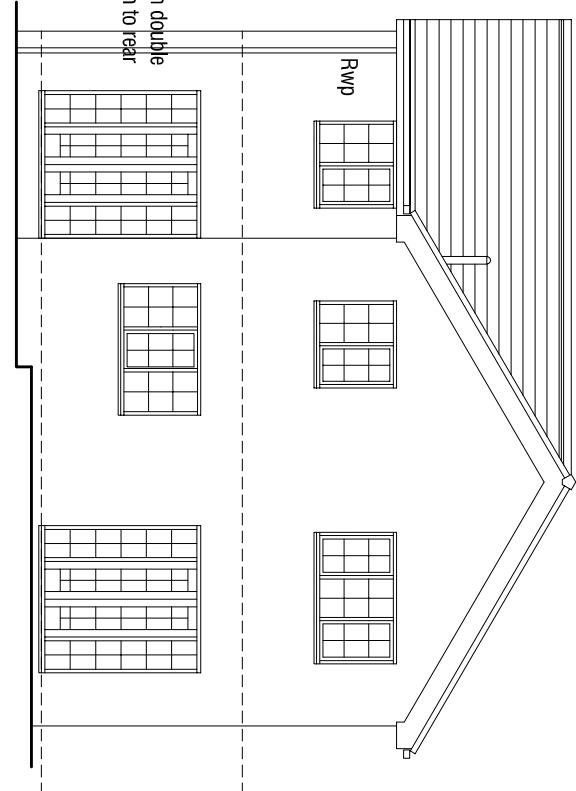

South Elevation 1:100

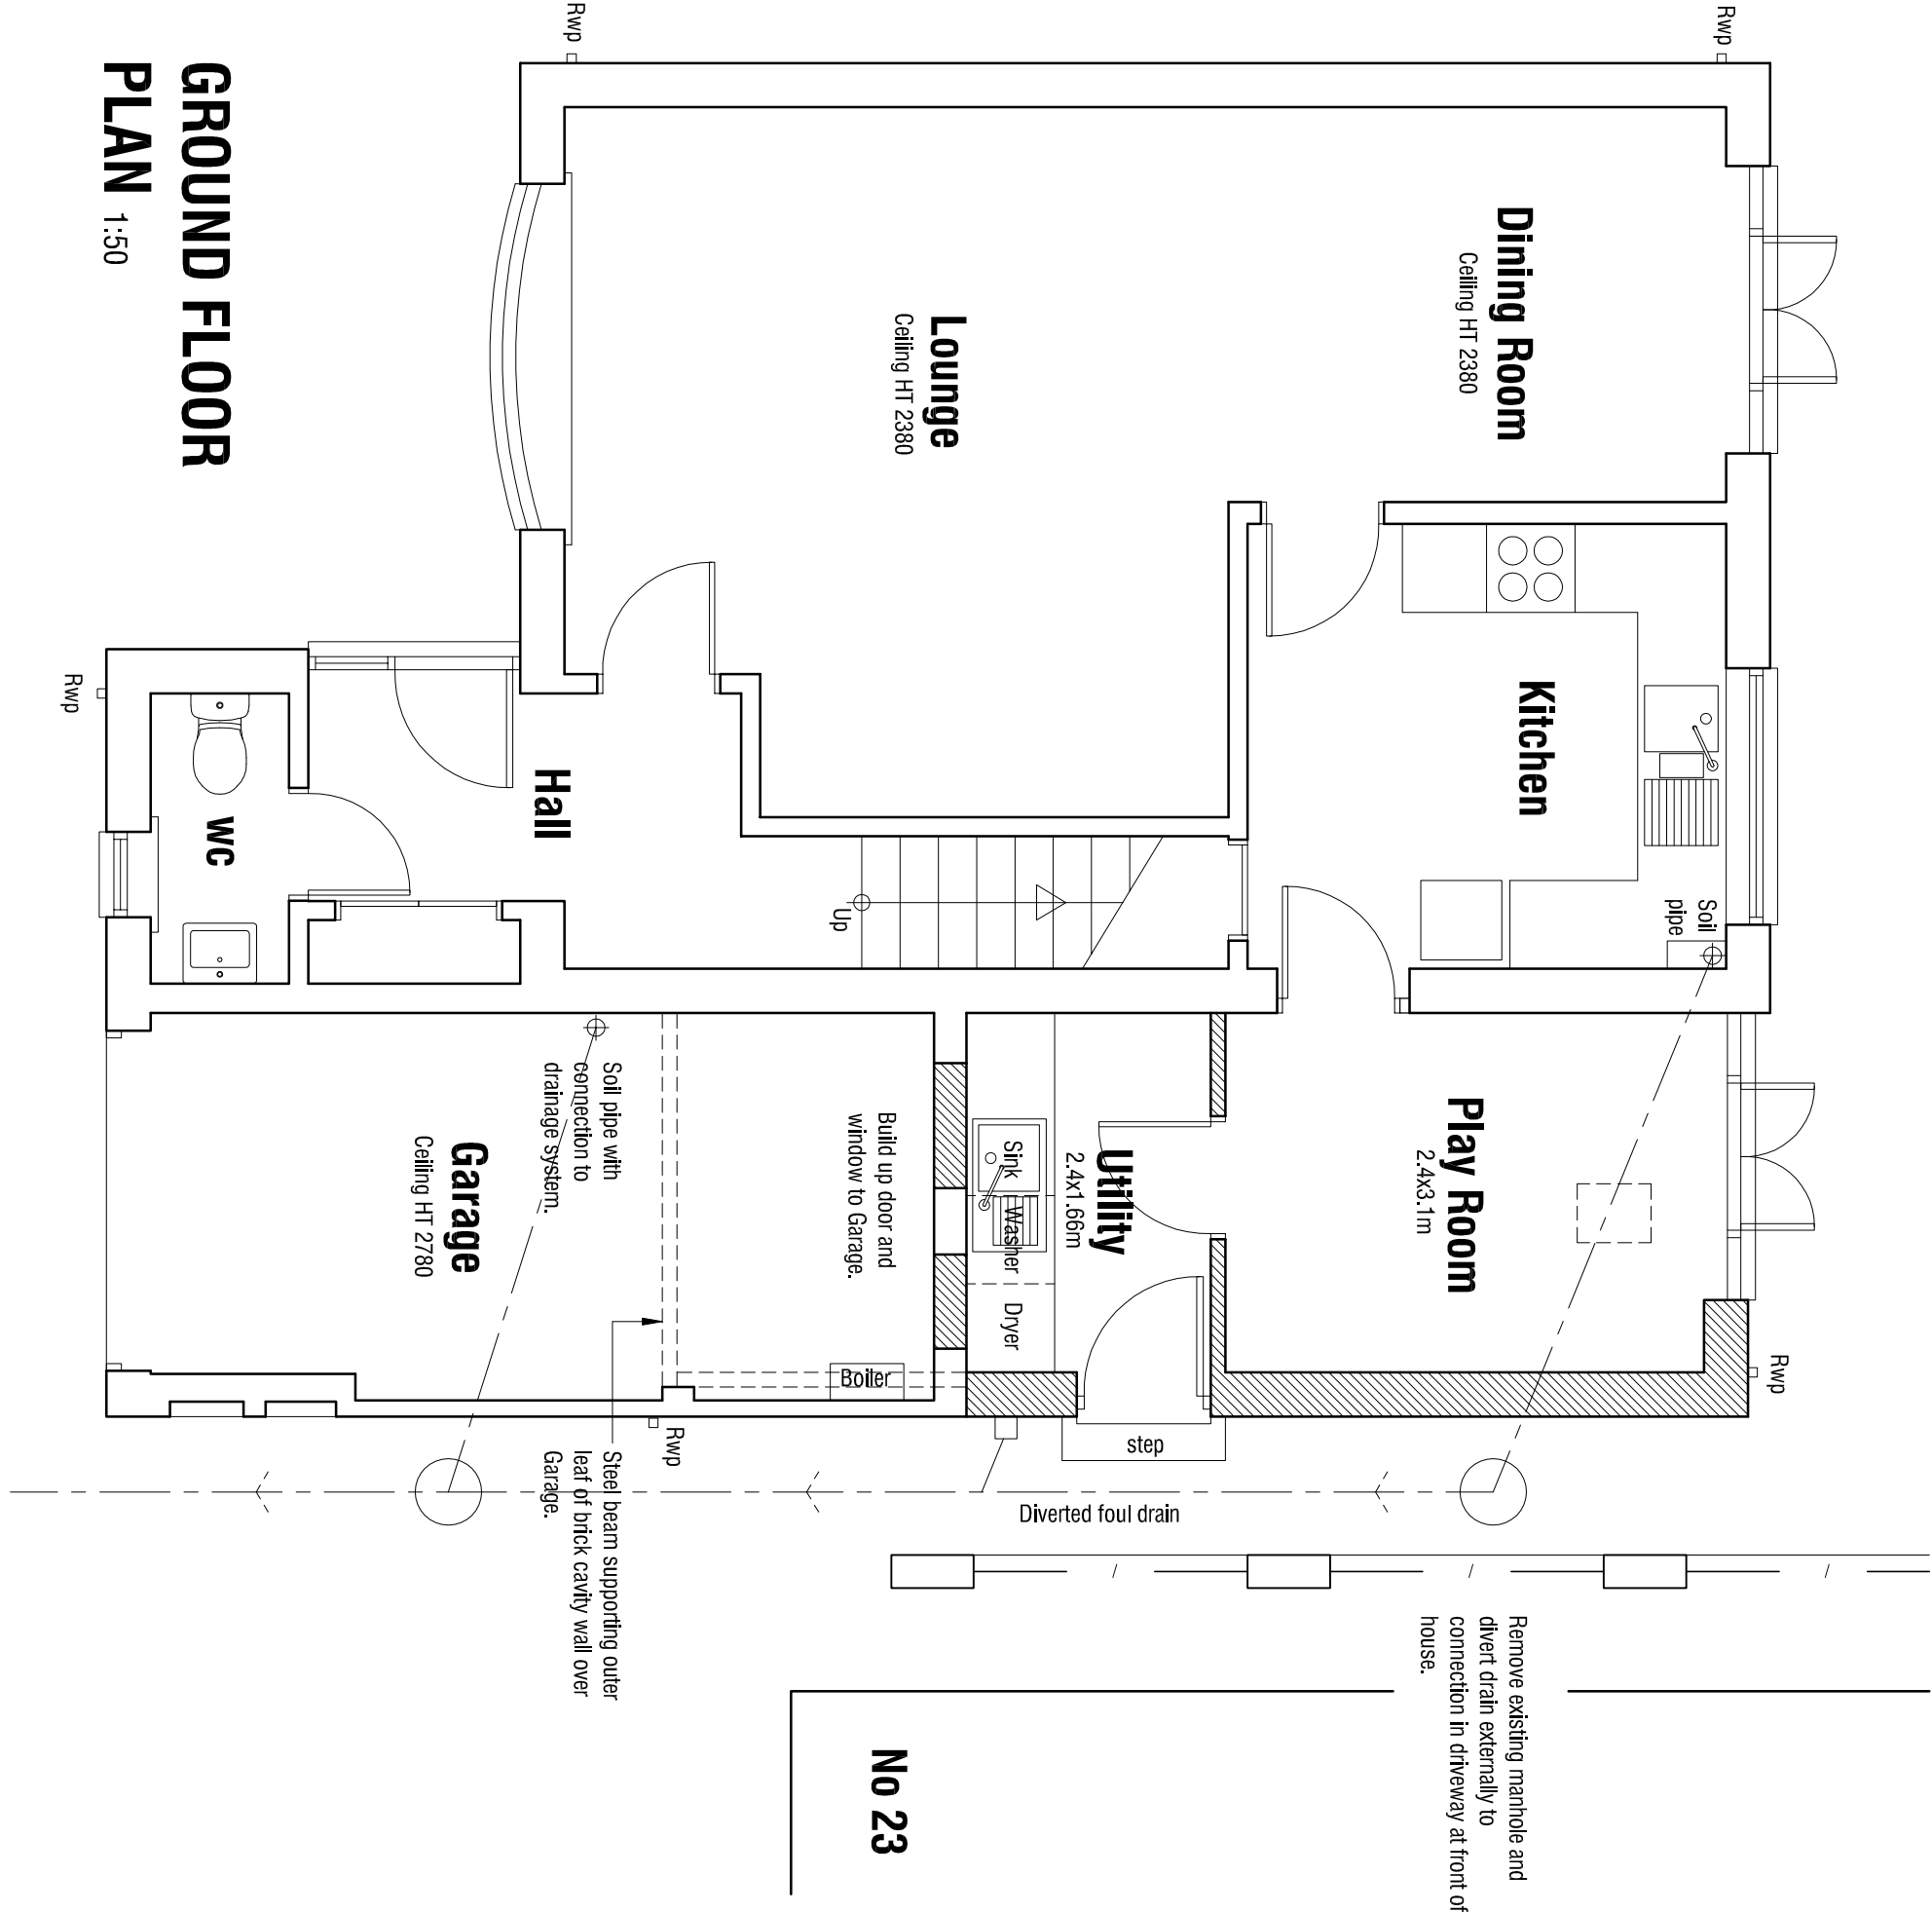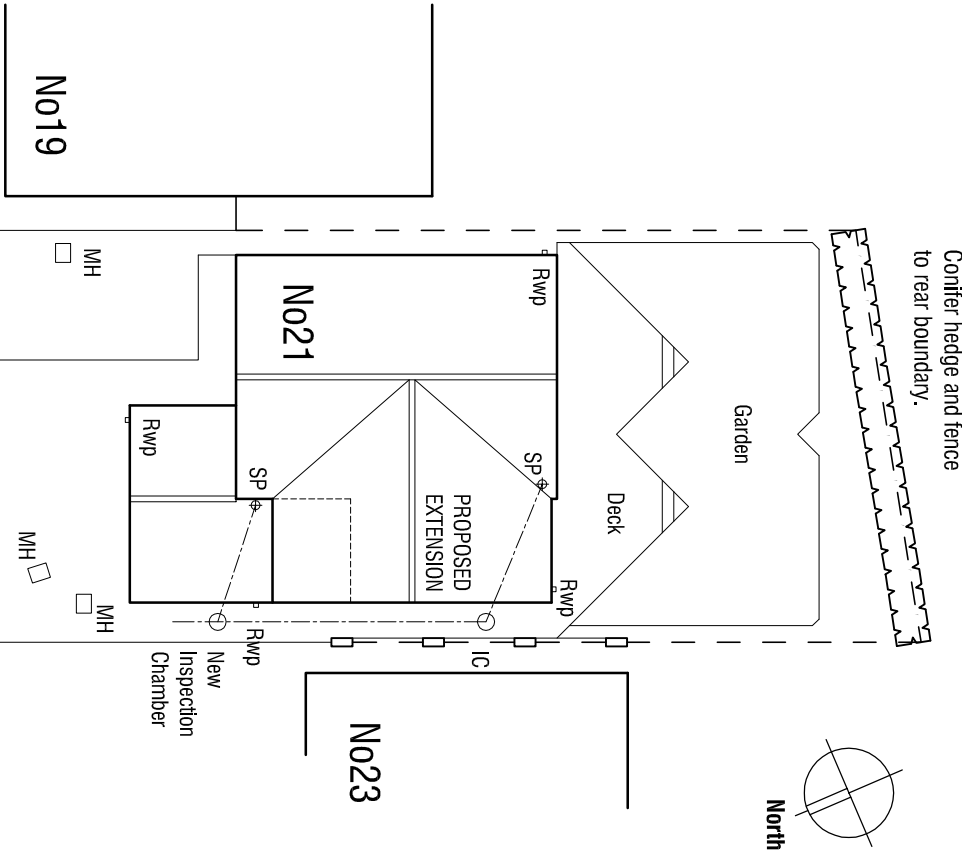

GROUND FLOOR
PLAN 1:50

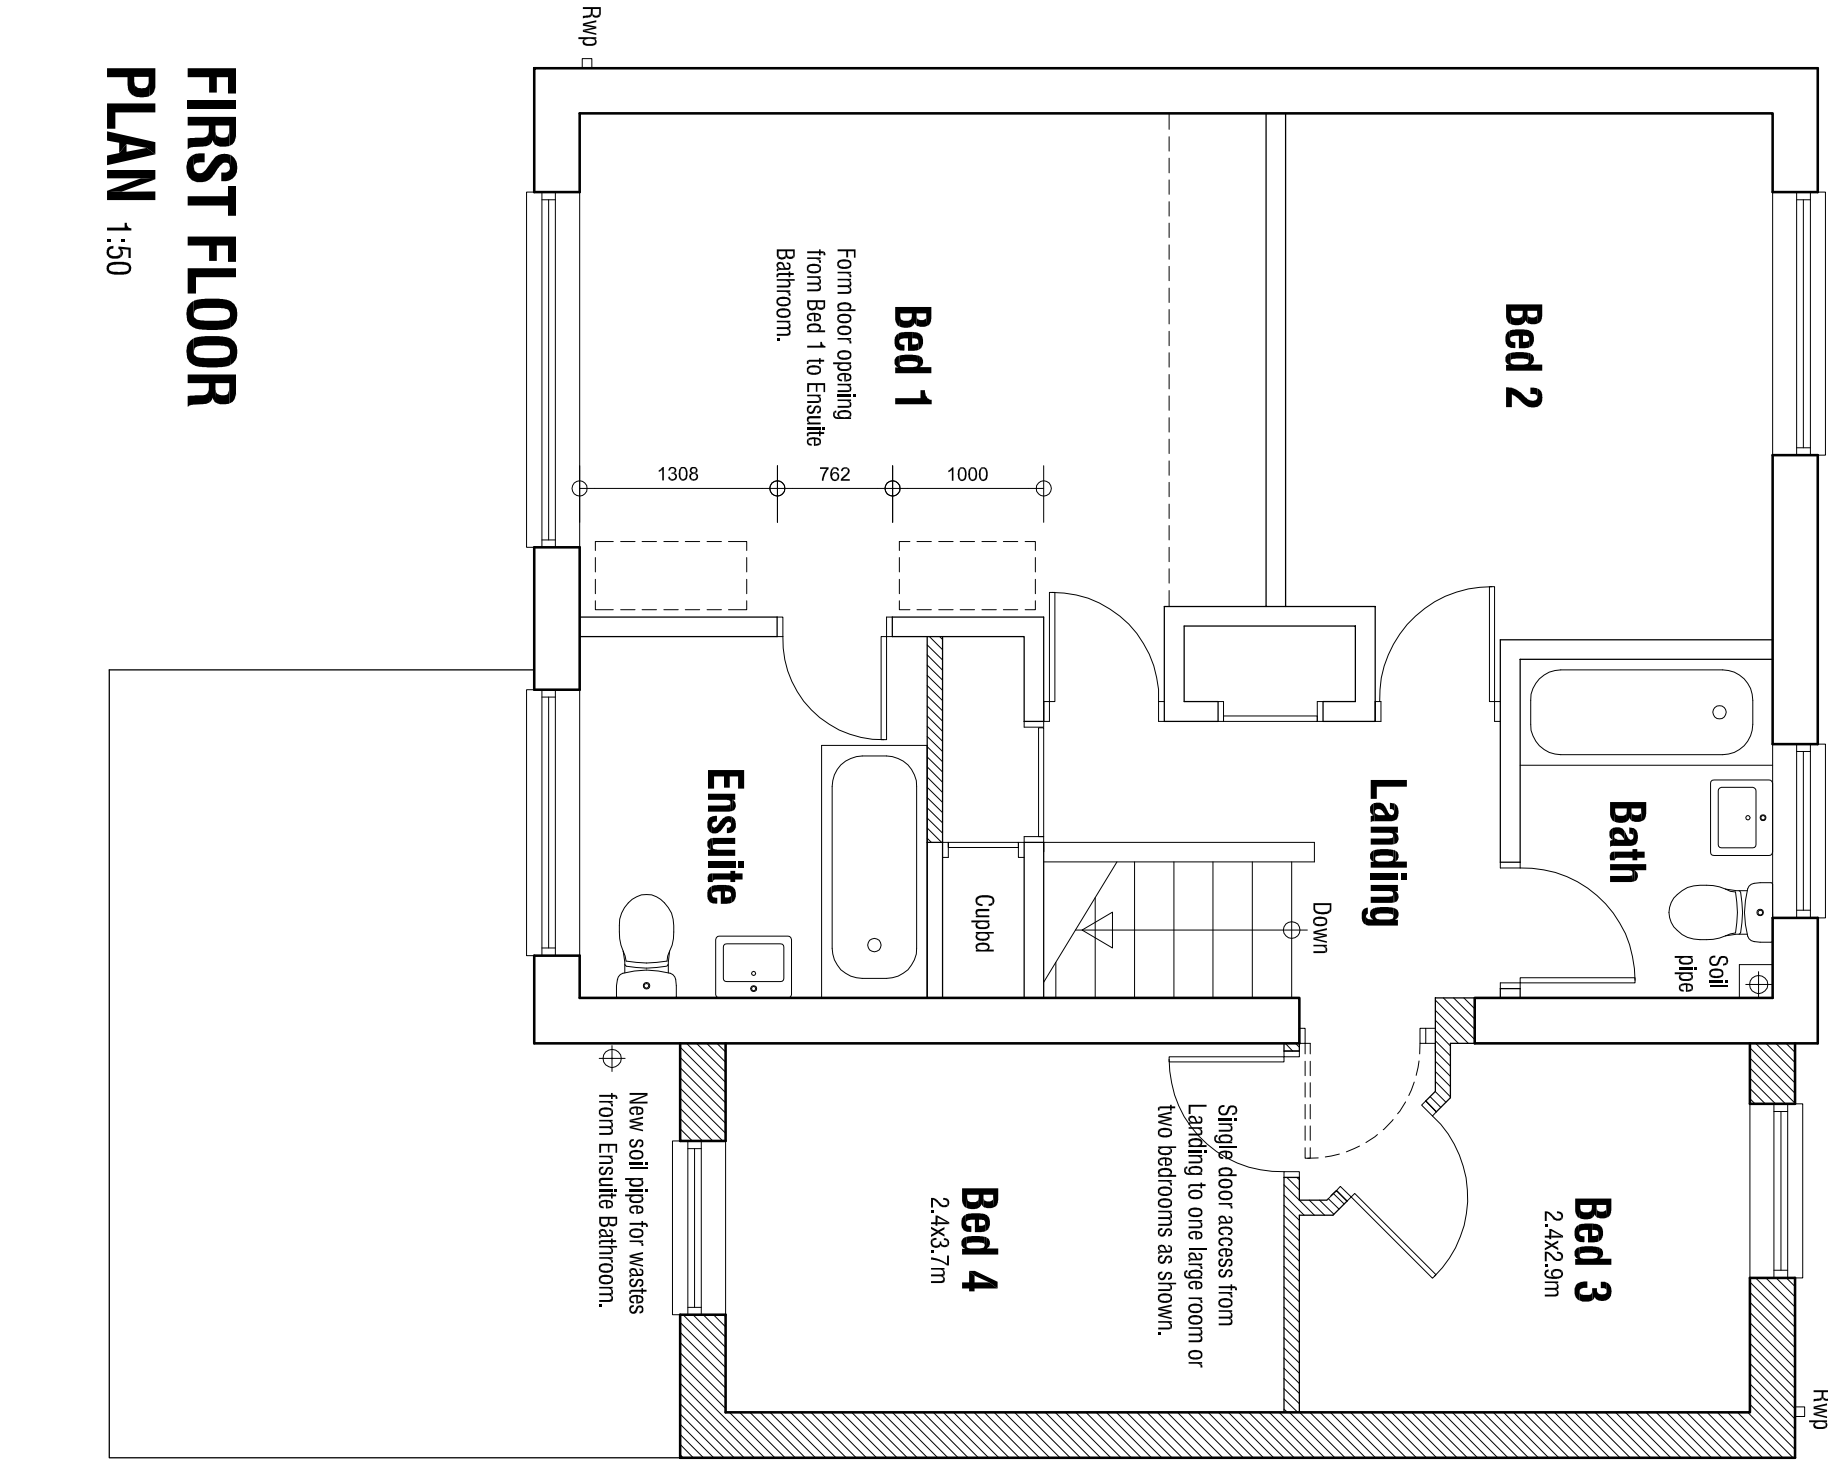

FIRST FLOOR
PLAN 1:50

SITE PLAN 1:200

B 03.08.2015 Amend size of Utility Room and add Site Layout.
A 29.07.2015 Amend layout.

21 LONGSIDE WAY POGMOOR BARN斯LEY			
AS PROPOSED			
mboothdesign			
Fairfield House Barnsley S70 2EL T: 01226 286256 M: 07981 888300 E: mboothdesign@btconnect.com			
Scale	As Shown @ A2	Drawn	MJB
Date	JULY 2015	Ref.	15.10
Dwg No.	P1	Rev.	B
mm	12mm	10mm	
Copyright in this drawing (including all associated data) and the design it contains shall remain the property of mboothdesign. All rights reserved. No part of this drawing may be reproduced without written permission from mboothdesign. All dimensions are to be checked and verified on site.			