


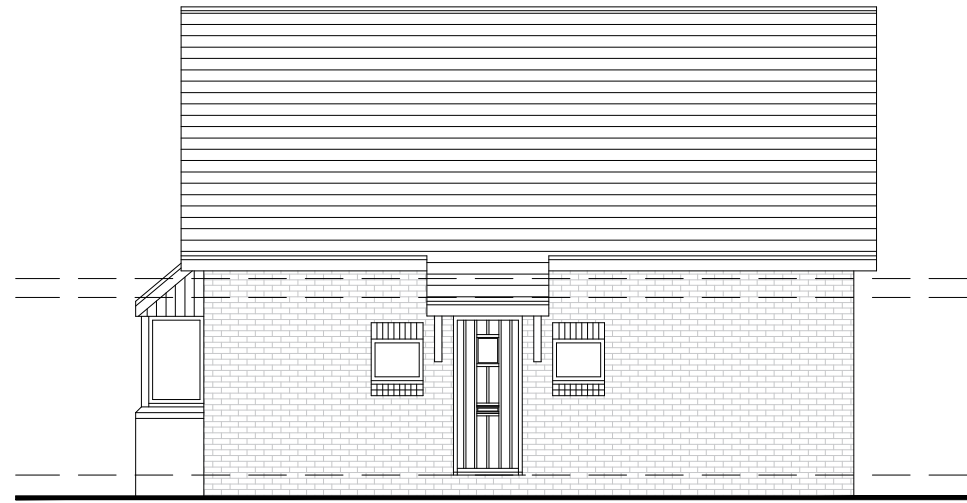


PROPOSED FRONT ELEVATION  
SCALE 1:100




PROPOSED SIDE ELEVATION  
SCALE 1:100



PROPOSED REAR ELEVATION  
SCALE 1:100

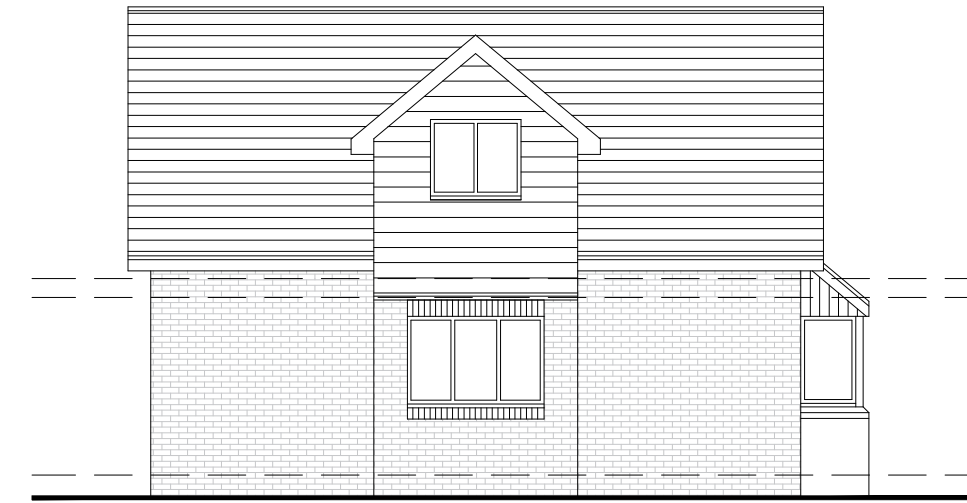


PROPOSED SIDE ELEVATION  
SCALE 1:100

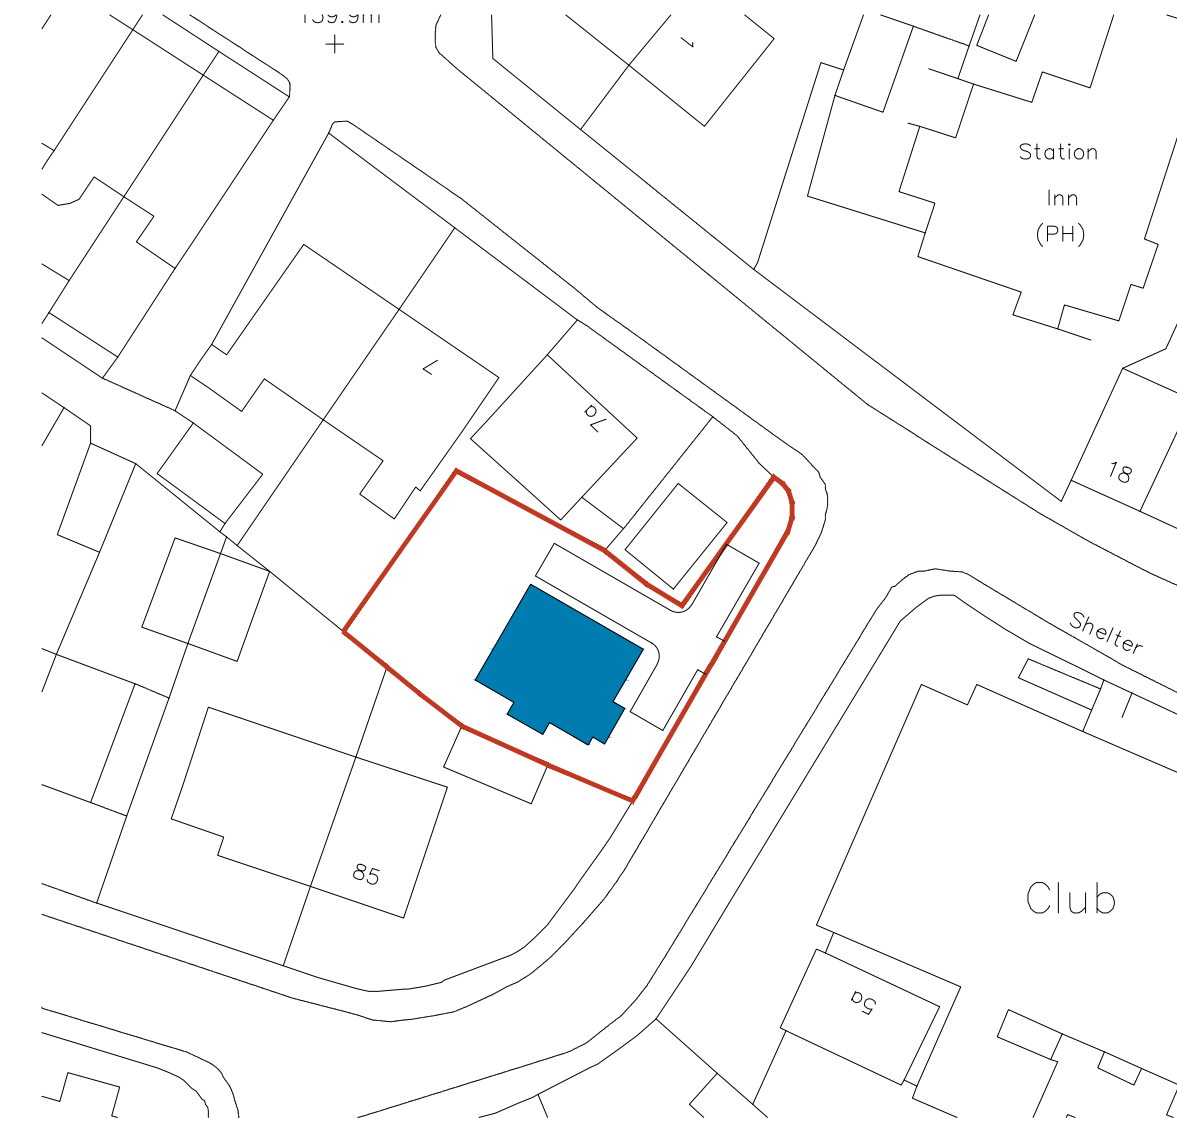


SITE PLAN  
SCALE 1:500



LOCATION PLAN  
SCALE 1:1250

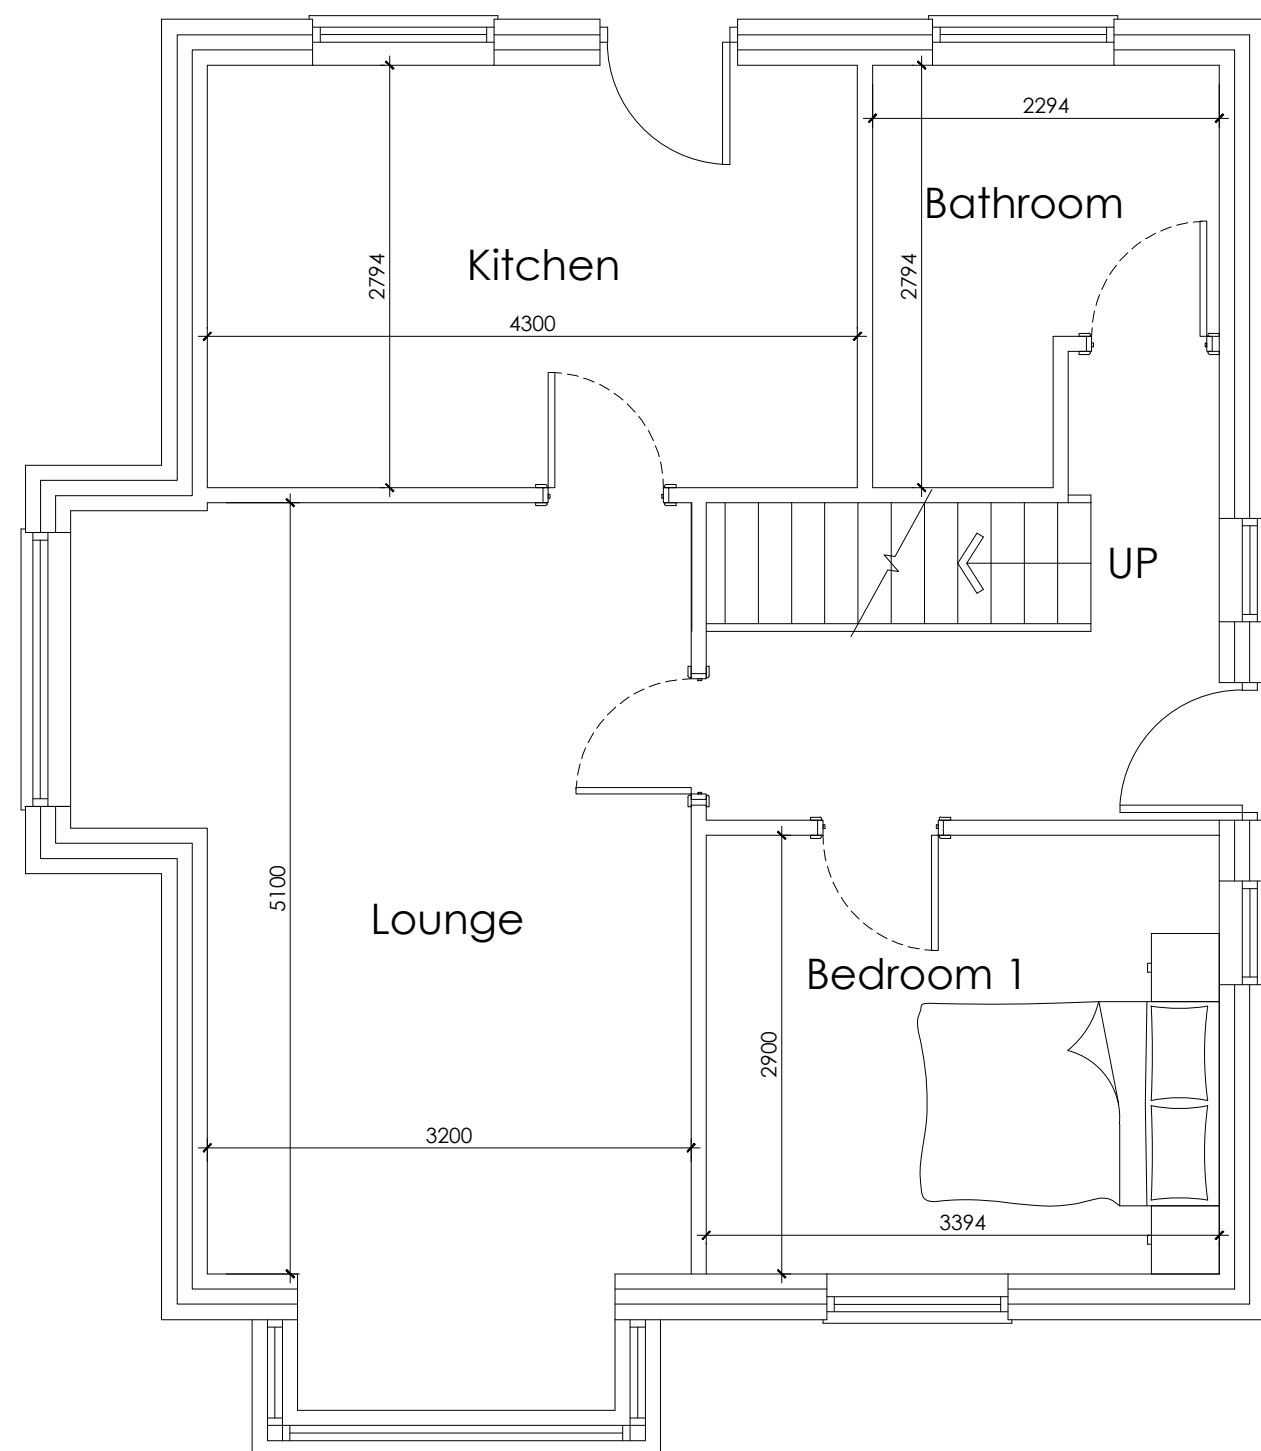

PROPOSED GROUND FLOOR PLAN  
SCALE 1:50

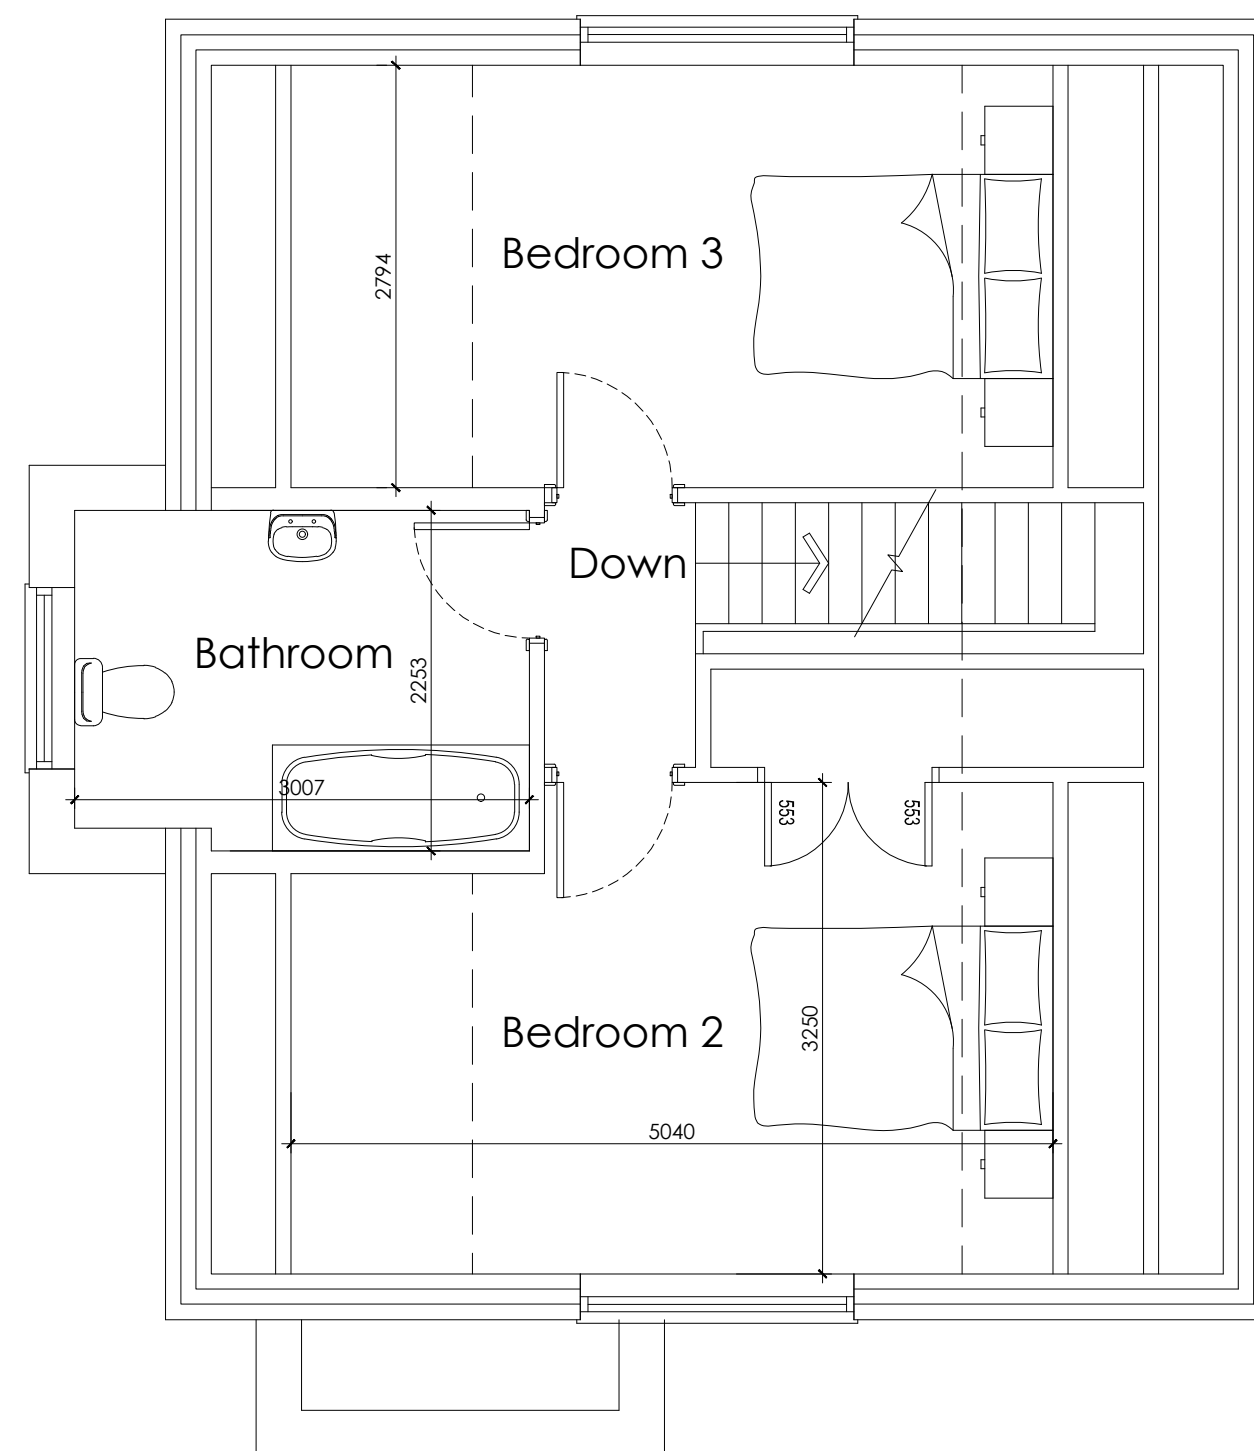

PROPOSED FIRST FLOOR PLAN  
SCALE 1:50

|                                                                                       |        |             |                                                          |                          |             |   |  |  |
|---------------------------------------------------------------------------------------|--------|-------------|----------------------------------------------------------|--------------------------|-------------|---|--|--|
|  |        |             | OFFICE ONE,<br>34 VICTORIA ROAD,<br>BARNSELY,<br>S70 2BU |                          |             | Phone: 01226 208482<br>Email: info@whiteaguspартnership.co.uk<br>Web: www.whiteaguspартnership.co.uk |  |  |
| ARCHITECTURAL SERVICES                                                                |        |             |                                                          |                          |             |   |  |  |
| Project.<br>RESIDENTIAL DEVELOPMENT<br>STATION ROAD, DODWORTH<br>BARNSELY             |        |             |                                                          | Client.<br>MR JAMES GRAY |             |   |  |  |
| Drawing<br>Title.<br>PLANS & ELEVATIONS                                               |        |             |                                                          | Date.<br>AUGUST 2019     |             | Scale.<br>1:50 @ A1                                                                                  |  |  |
| Ref.<br>19-084                                                                        |        |             |                                                          | Dwg. No.<br>01           |             | Rev.                                                                                                 |  |  |
| Date                                                                                  | Suffix | Description | Date                                                     | Suffix                   | Description |   |  |  |
|                                                                                       |        |             |                                                          |                          |             |   |  |  |