


EXISTING



FRONT ELEVATION
Scale 1:100


REAR ELEVATION
Scale 1:100

SIDE ELEVATION (R)
Scale 1:100

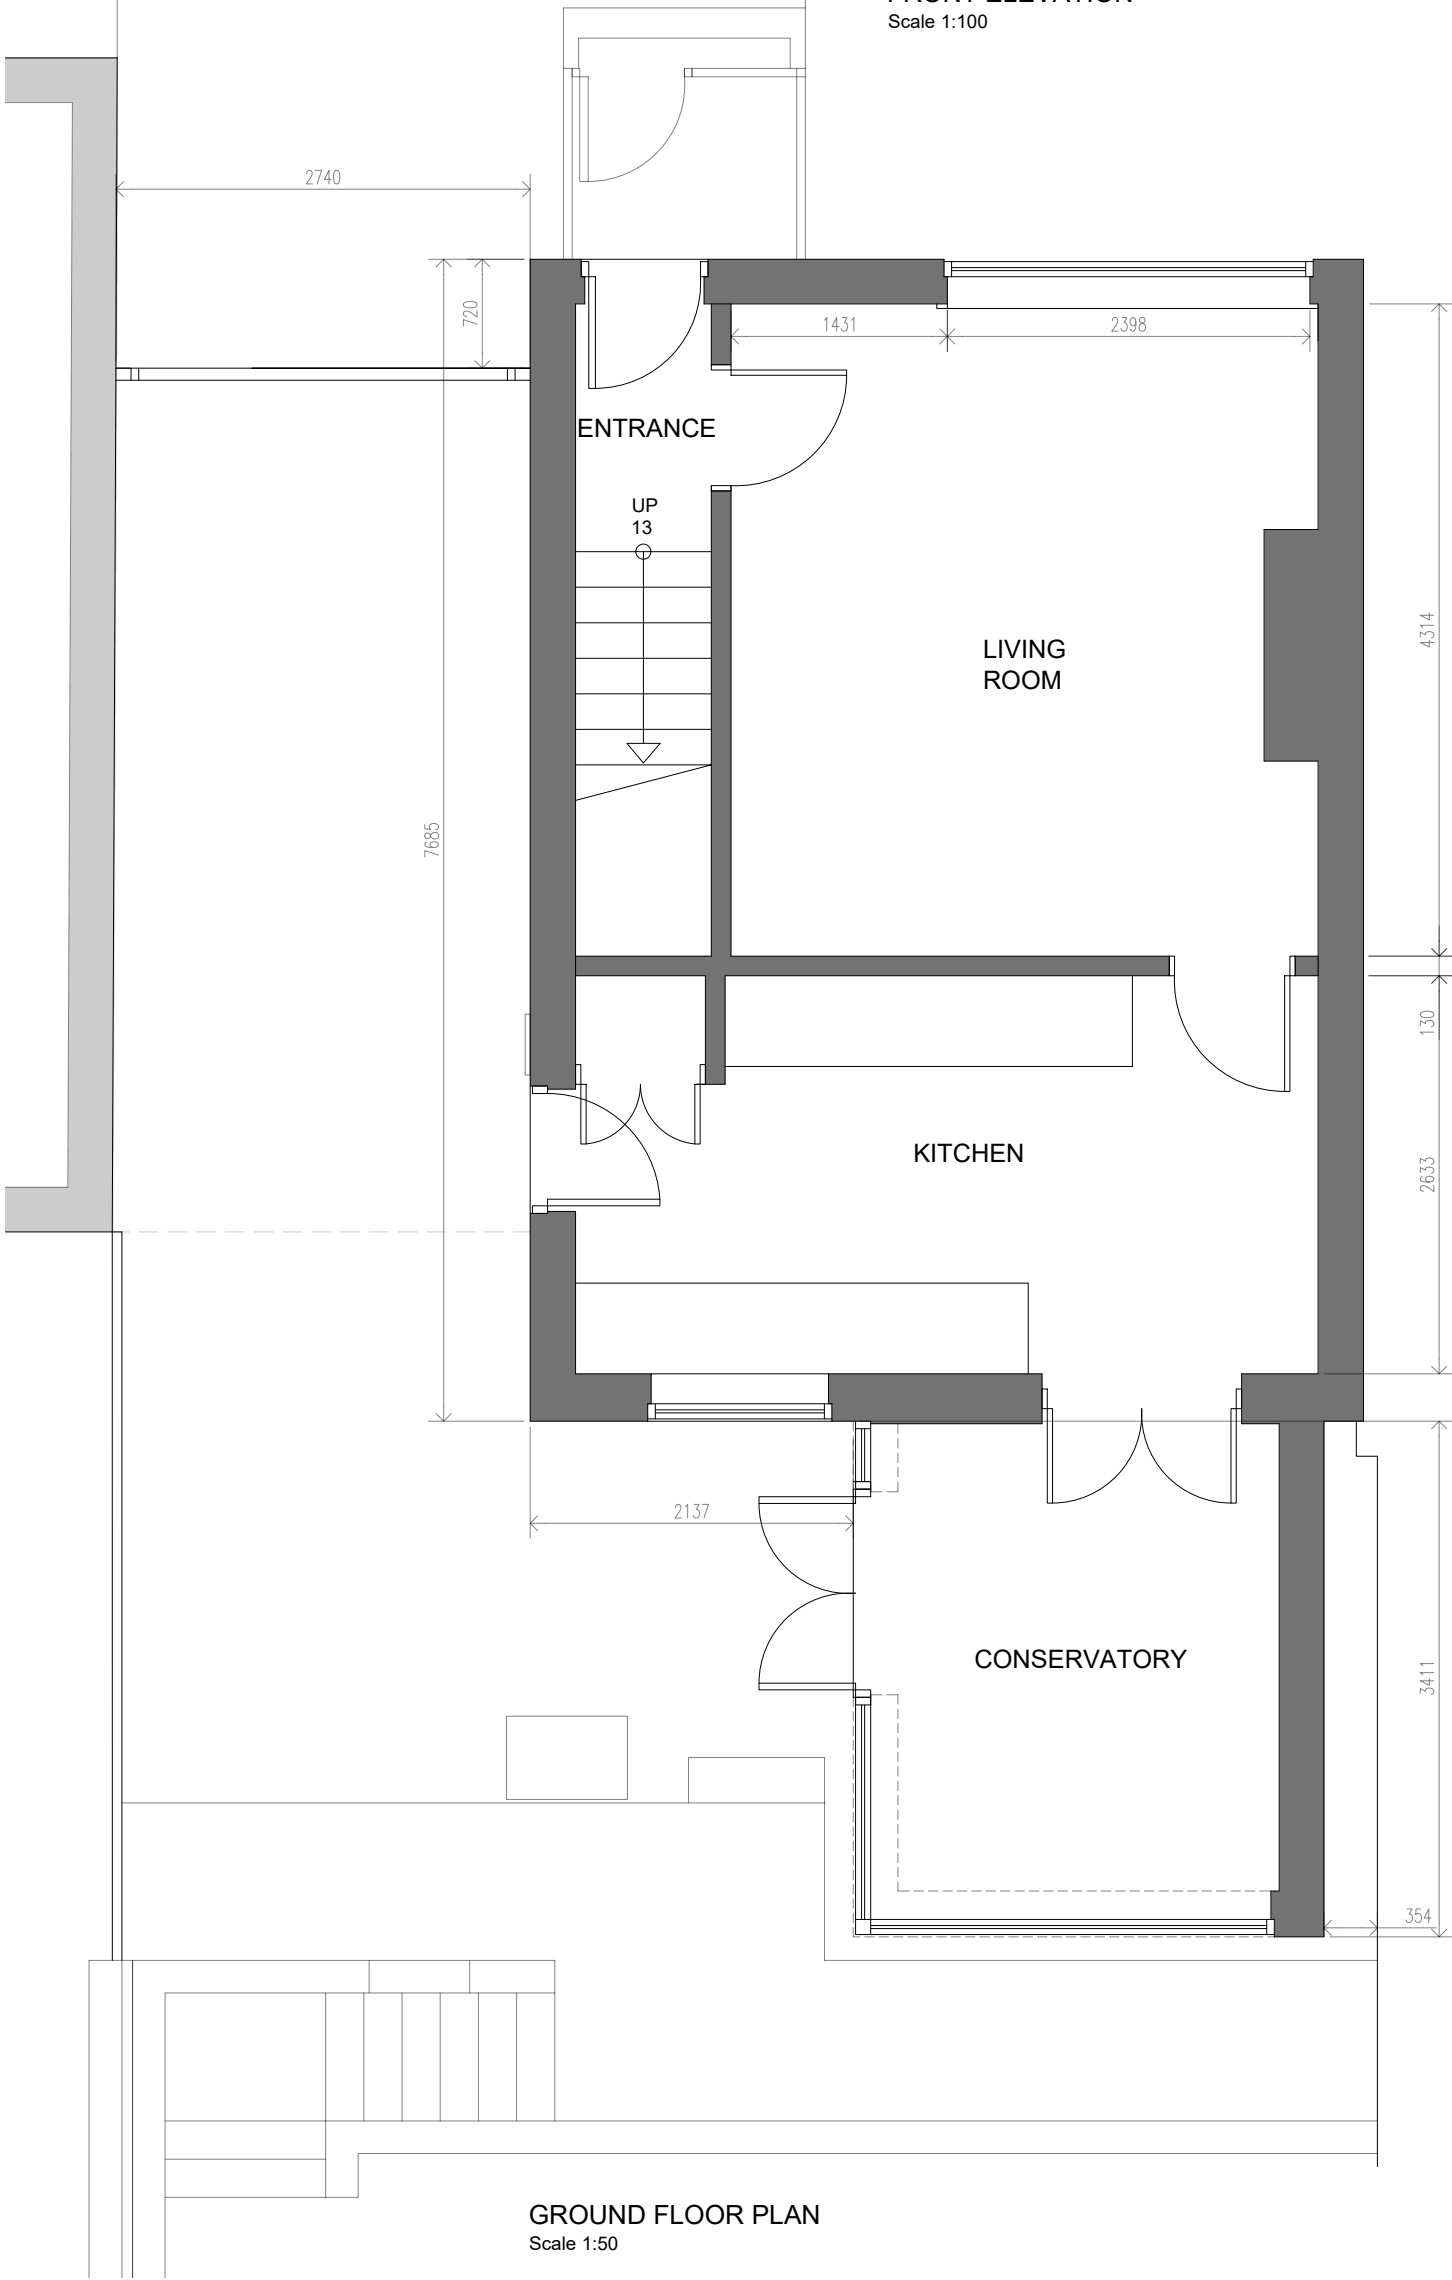


GROUND FLOOR PLAN

Scale 1:50

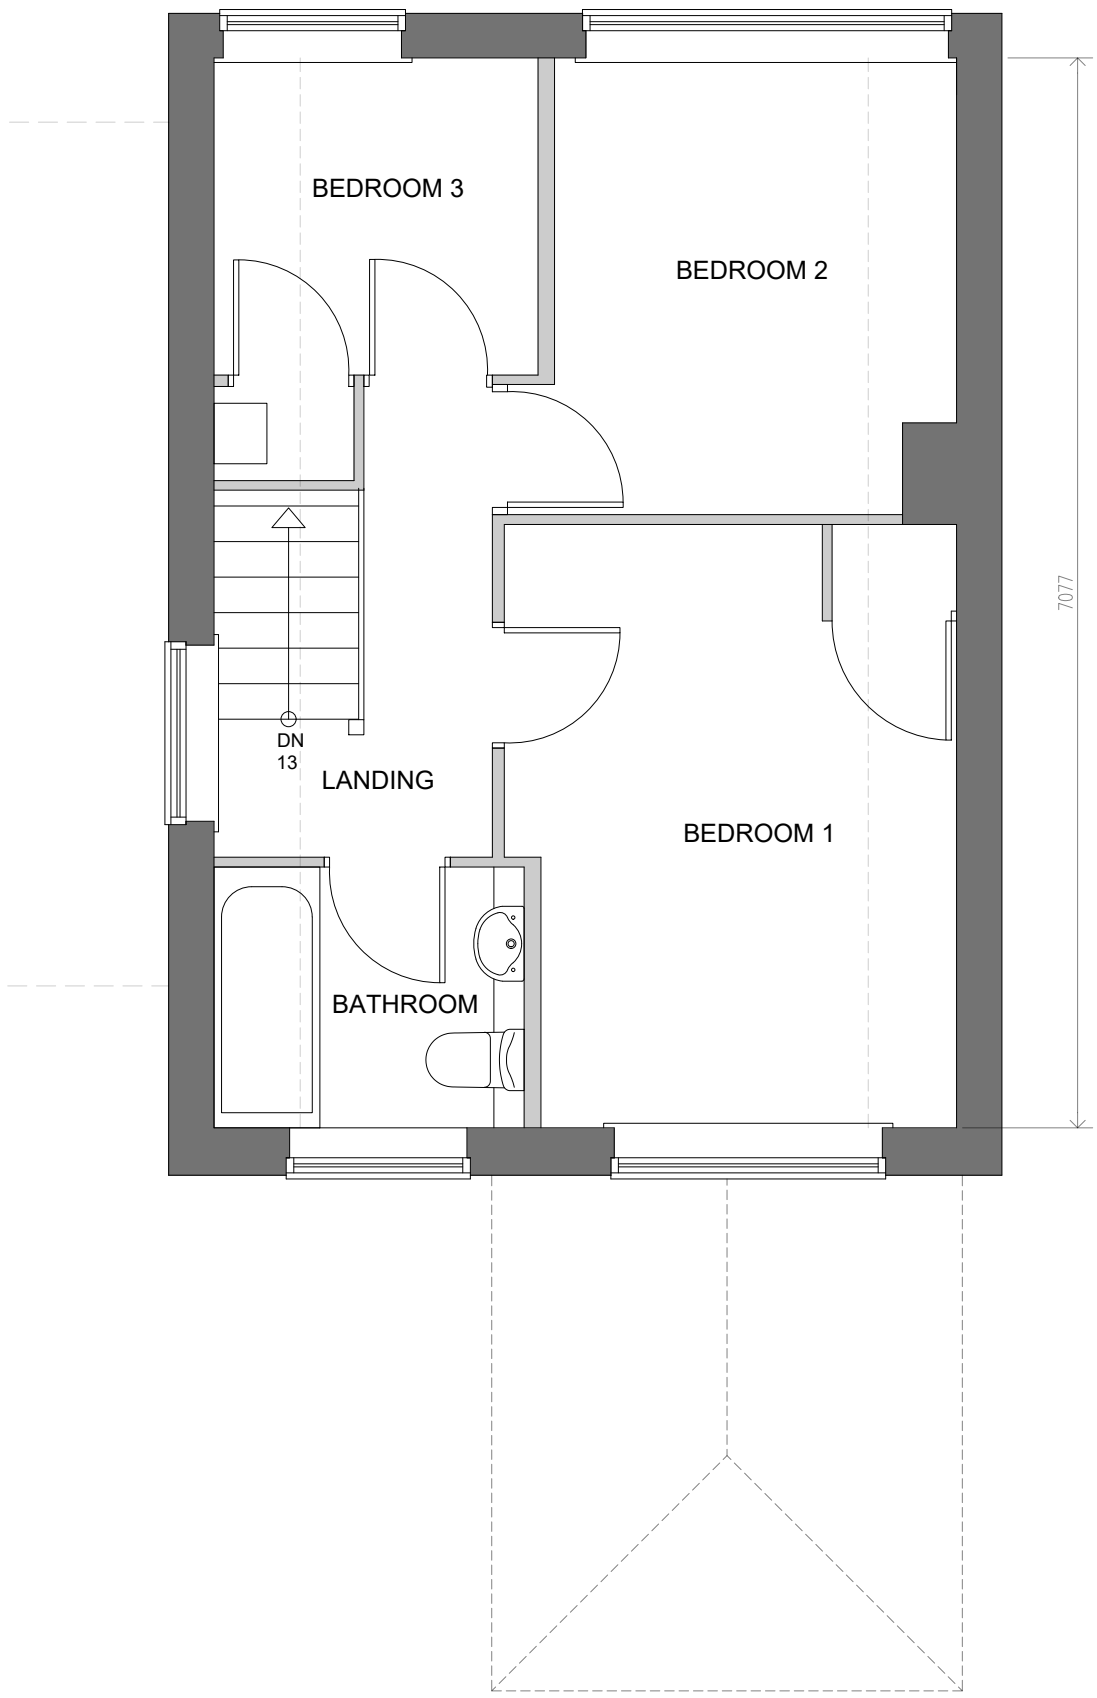

FIRST FLOOR PLAN
Scale 1:50

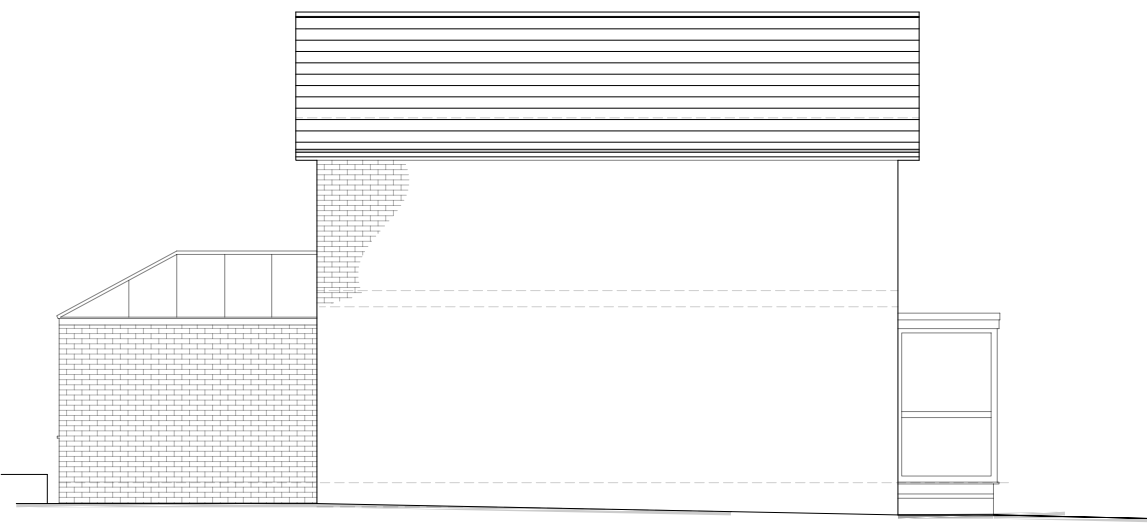

SIDE ELEVATION (L)
Scale 1:100

A	29/11/19	Elevation added showing side left	SH
Rev:	Date:	Description:	By:
Purpose:		PLANNING	
Status:		EXISTING	
Dwg of:		PLANS & ELEVATIONS	
Client: Mr B Hitchen & Miss J Dent			
Site Address: 21 Lane Head Rise, Staincross Barnsley, S75 6NQ			
Project: Proposed two storey side and single storey rear extension			
Drawn by: SH		Date: 28/07/2019	
Scale: As Shown		Dwg No: 1908_102	
		A	