



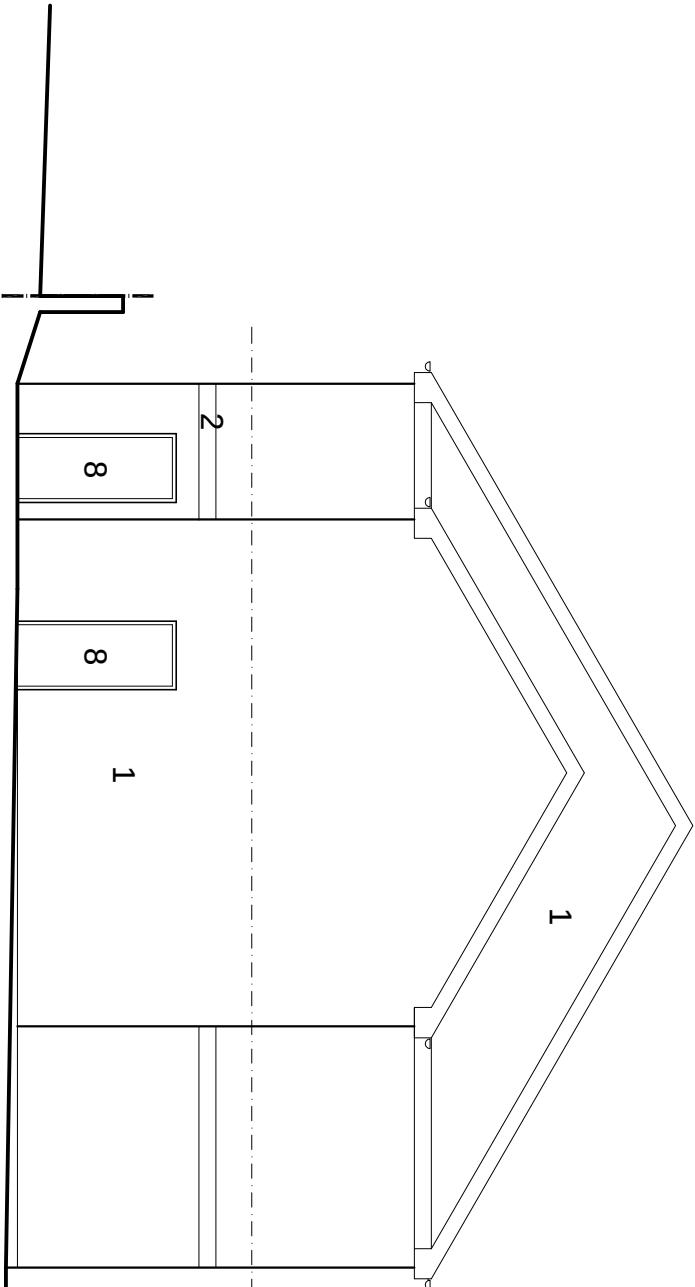

- KEY**
- 1 RED FACING BRICKWORK
 - 2 FEATURE FACING BRICKWORK DETAILING
 - 3 GREY PLAIN CONCRETE ROOF TILES
 - 4 PPC ALUMINIUM FRAMED SHOPFRONT WINDOWS
 - 5 UPVC WHITE FRAMED WINDOWS
 - 6 UPVC FASCIAS, SOFFITS AND RAINWATER GOODS
 - 7 COLOUR COATED EXTERNAL SECURITY SHUTTERS
 - 8 PAINTED/COLOUR COATED FLUSH TIMBER/STEEL DOOR
 - 9 SIGNAGE ZONE

WEST ELEVATION

PHARMACY CAR PARK WEST STREET

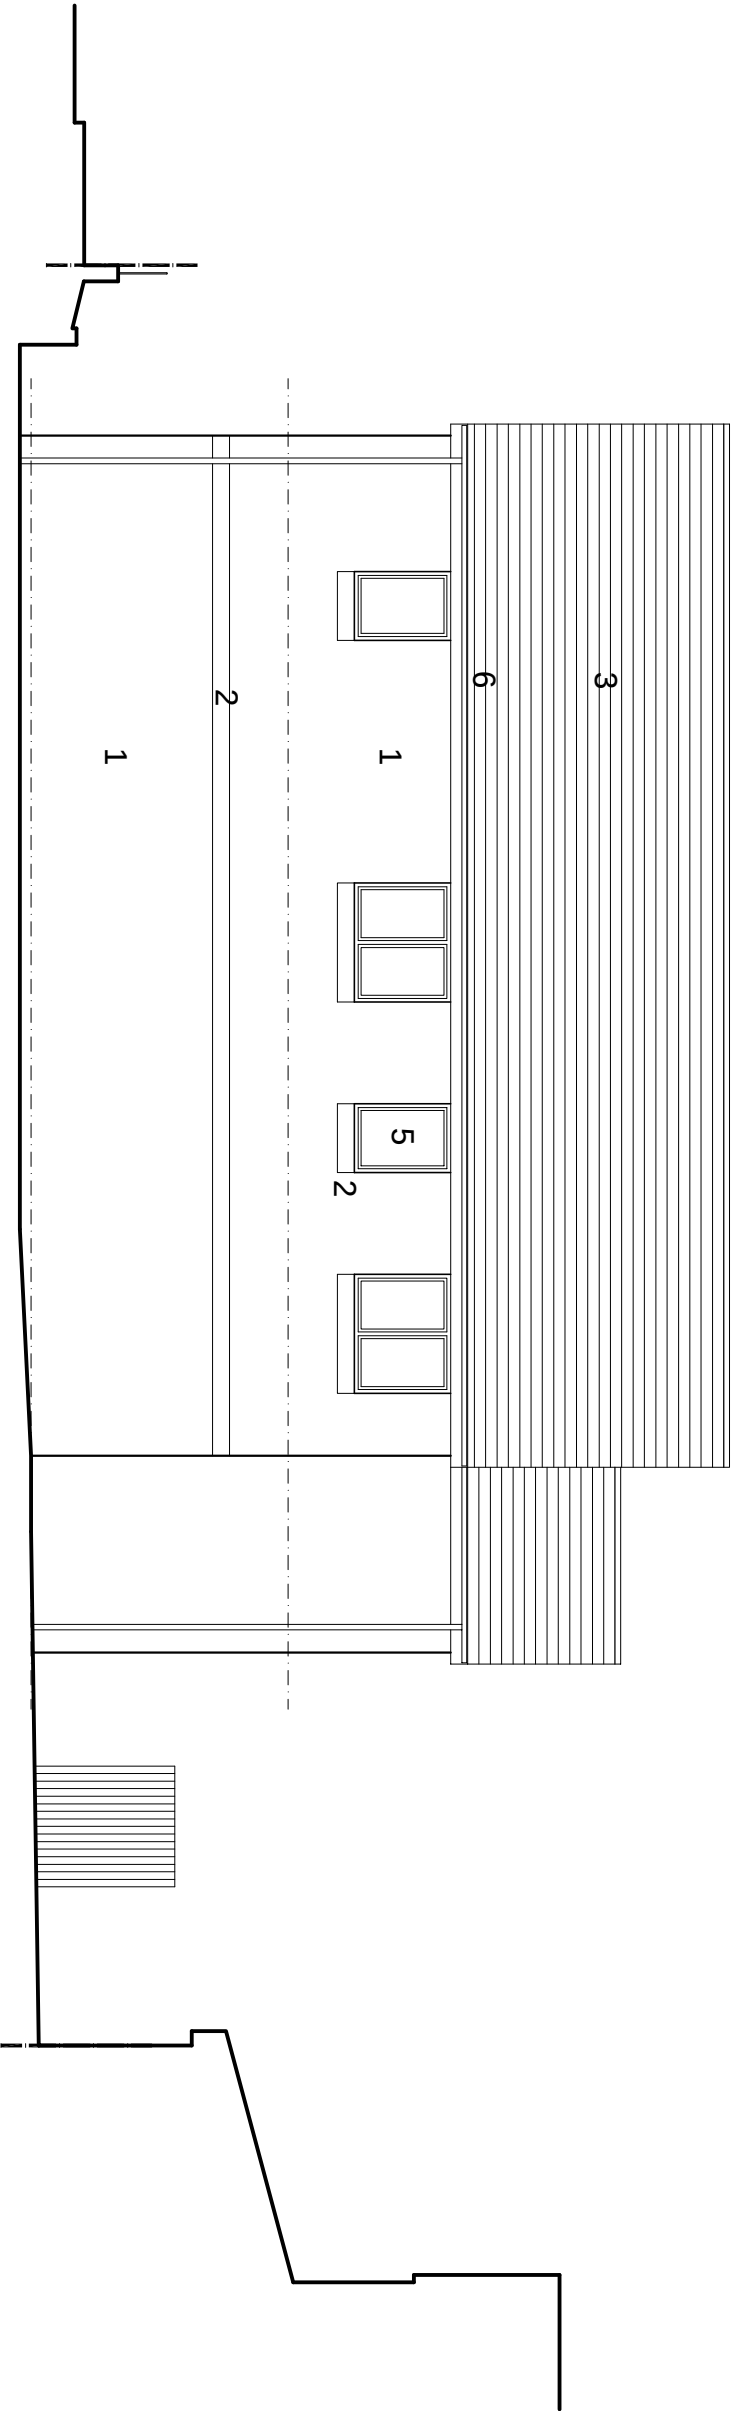

NORTH ELEVATION


BADEN STREET PHARMACY STAIR 31 ELMSDALE ROAD

REV B - 07.10.14 ELEVATIONS AMENDED TO
SUIT AMENDED FLOOR PLANS
REV A - 03.08.14 EXIT DOOR REPOSITIONED
AND BOUNDARY WALLS ADDED

TP ARCHITECTURE

2 STRICKLAND AVENUE
LEEDS
LS17 8JU

T: 0113 2732706
M: 07766 015350
E: tony@tparchitecture.co.uk

 

PHARMACY & RESIDENTIAL DEVELOPMENT
WEST STREET
WORSBOROUGH
for
LO'S PHARMACY

PROPOSED WEST AND NORTH
ELEVATIONS

Date: Scale (at A3):

JULY 2014 1:100

Project no: Drawing no: Revision:
1209 005 B