

SITE LOCATION PLAN
AREA 2 HA
SCALE 1:1250


CENTRE COORDINATES: 437863, 405892




Supplied by Streetwise Maps Ltd
www.streetwise.net
Licence No: 100047474
19/10/2011 13:03

LEW BATTY
PP01664262

01226 - 764456

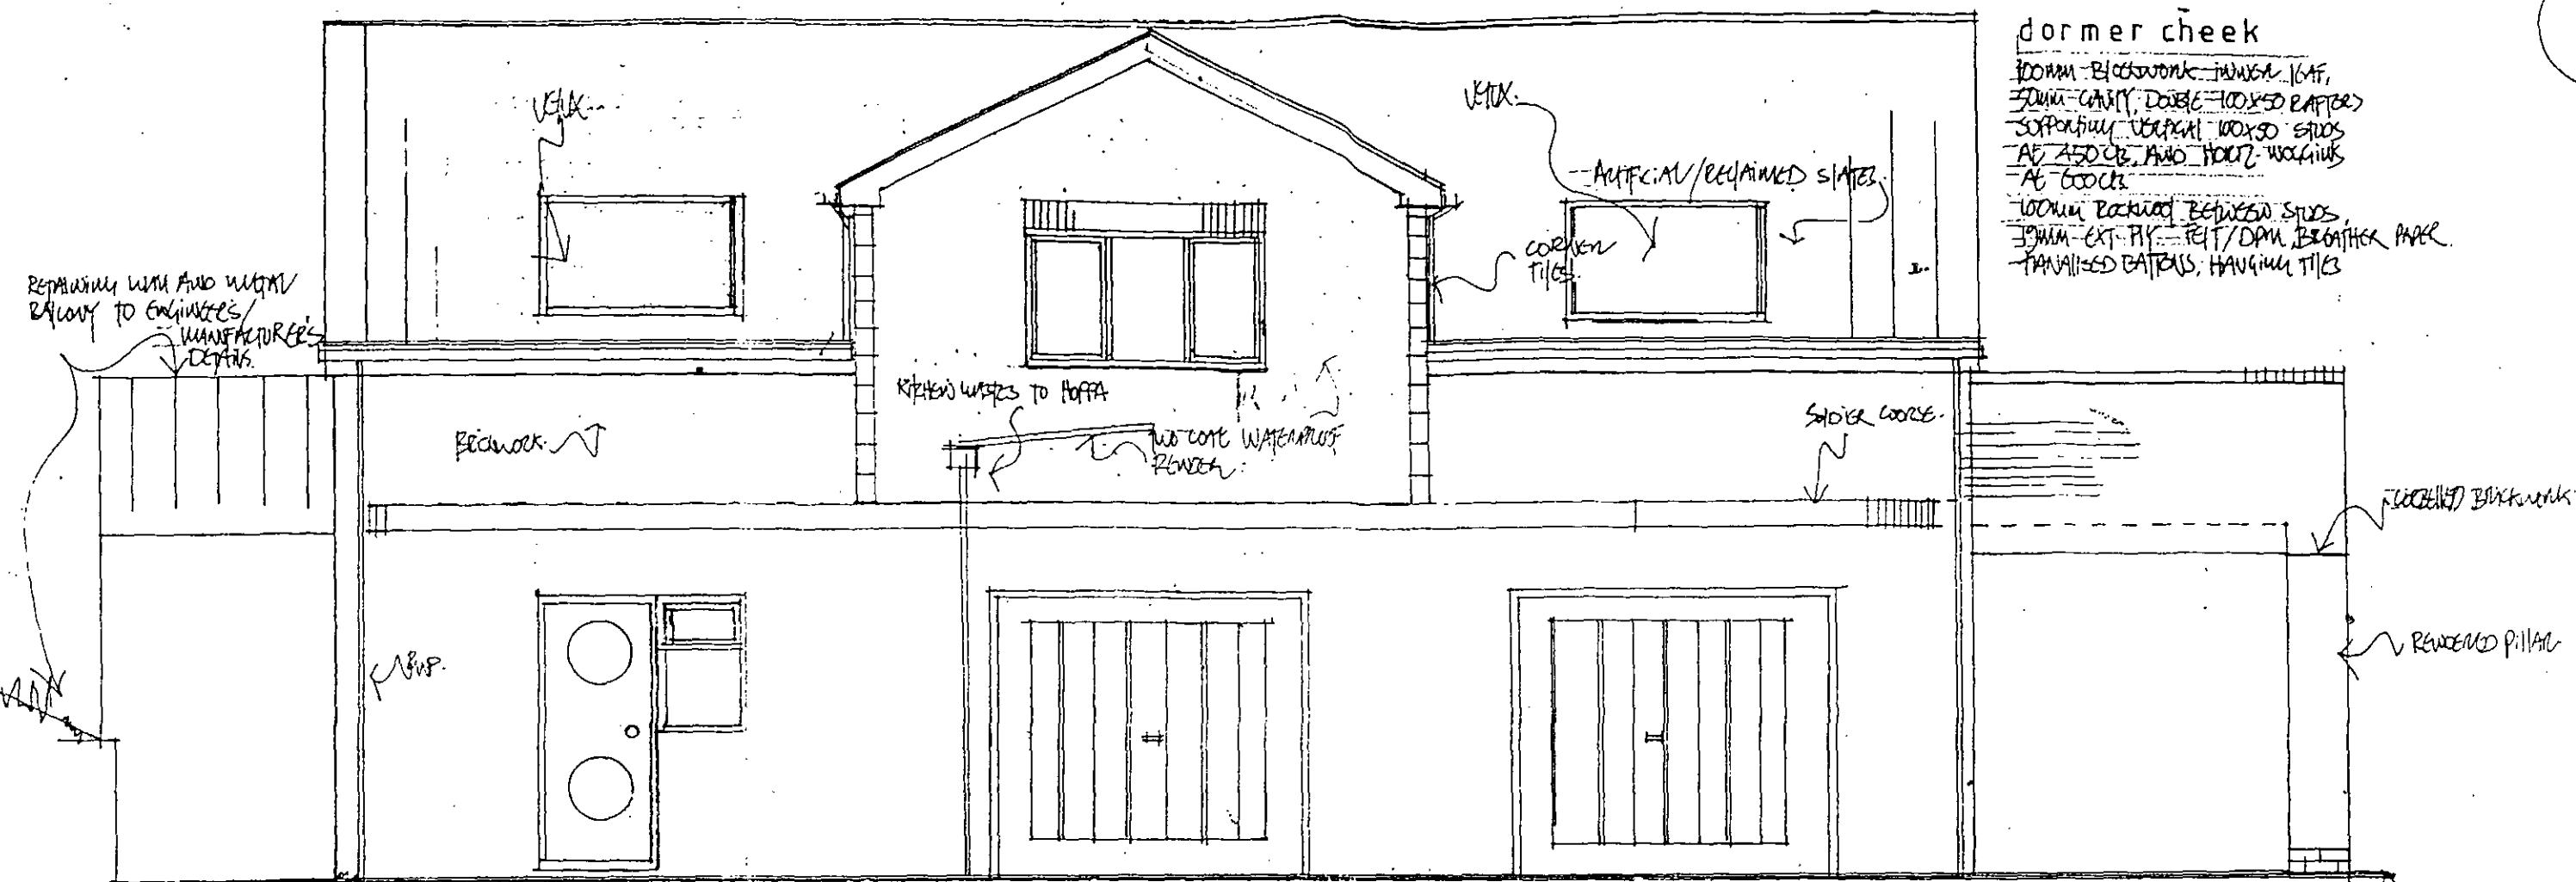

ELEVATION TO HOUSE

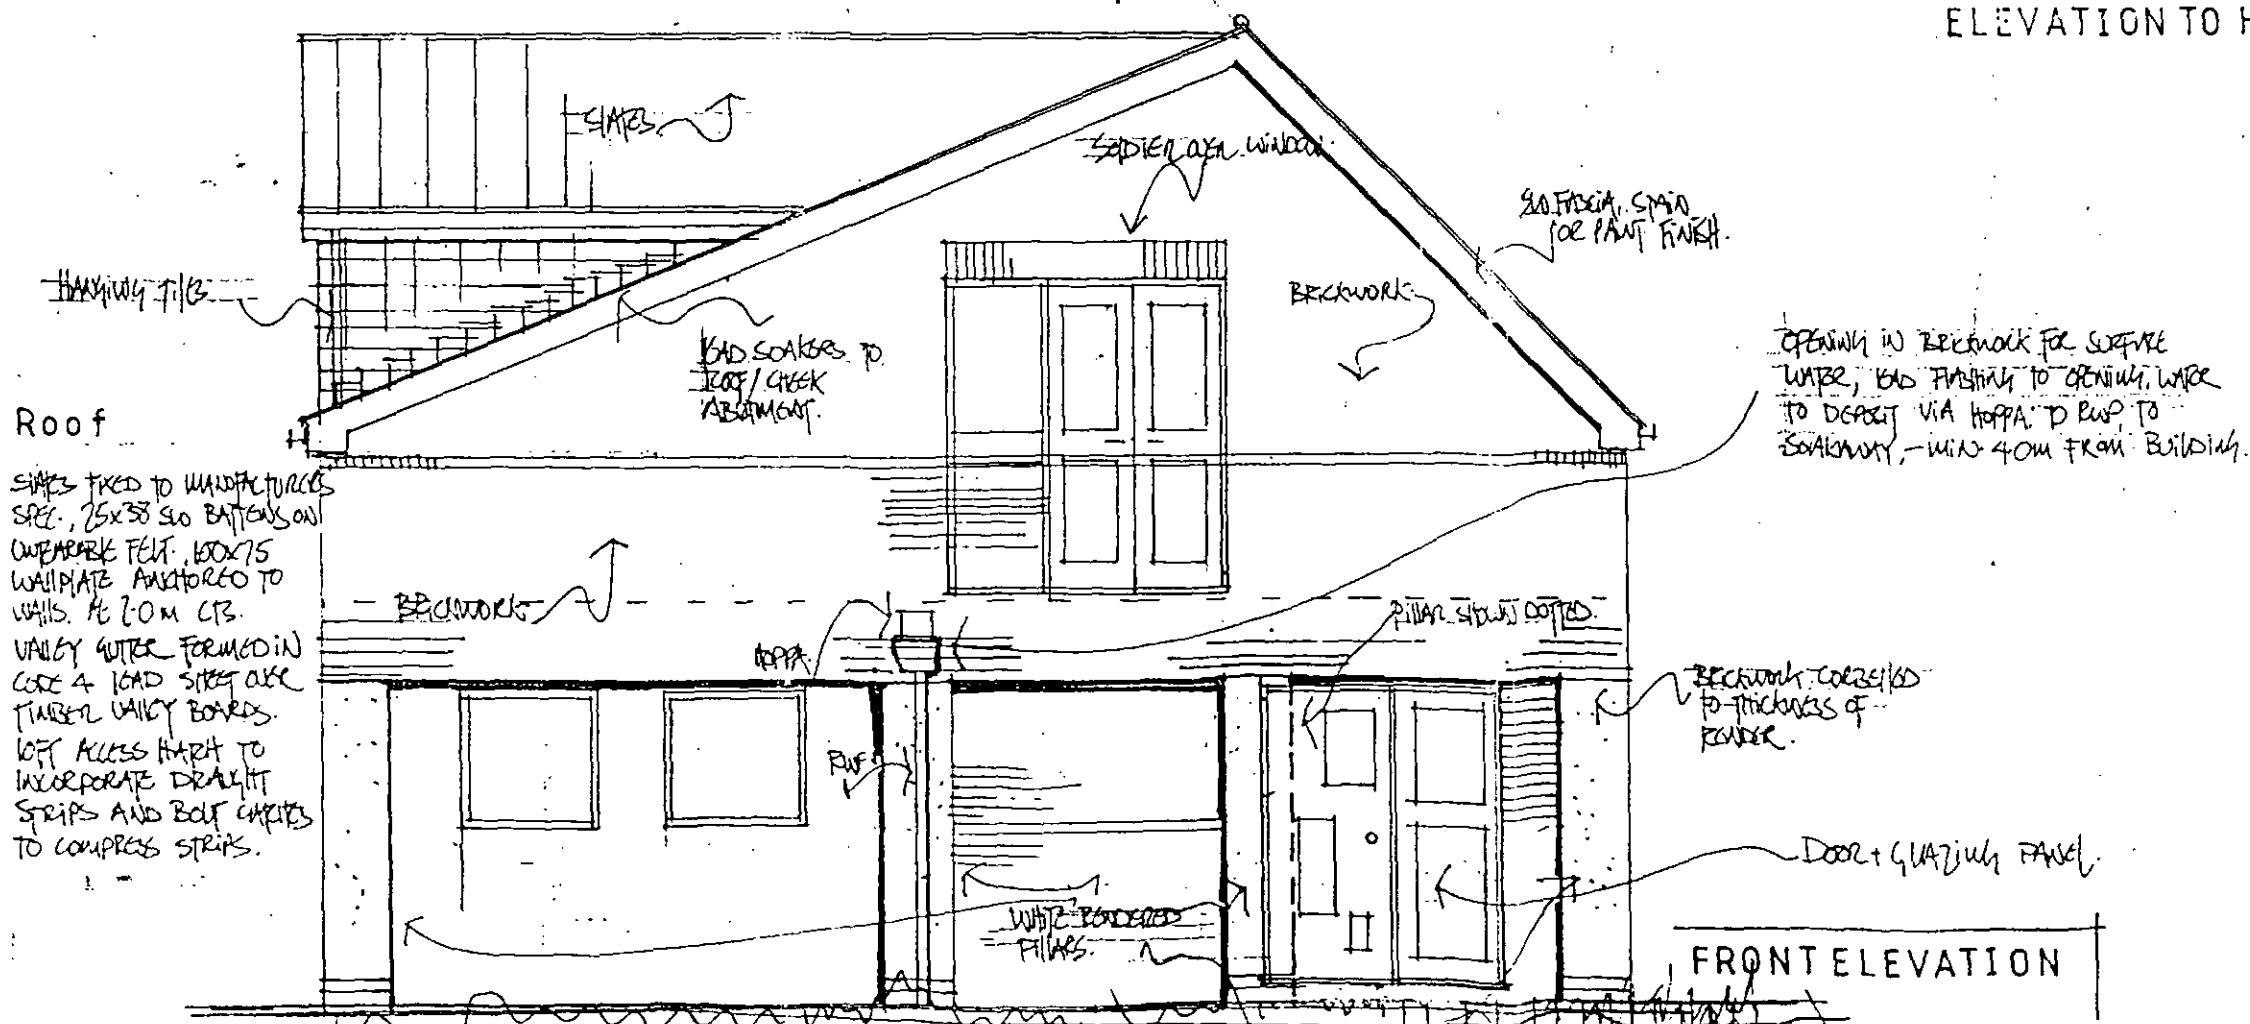

FRONT ELEVATION

dormer cheek

100MM BRICKWORK - INWALL 164F,
 50MM GUTTER, DOUBLE 100X50 RAFTER
 SUPPORTING, VERTICAL 100X50 STUDS
 AT 450 C/B, AND HOPPA - W/AS 40M
 AT 600 C/B
 100MM BRICKWORK BETWEEN STUDS
 100MM EXT. FLY - FELT/DPM, BREATHER PAPER
 PANALISED BATTENS, HANGING TILES

NOTE:
 ALL DIMENSIONS MUST BE CHECKED ON SITE AND
 NOT SCALED FROM THIS DRAWING.
 COPYRIGHT:
 THIS DRAWING IS THE PROPERTY OF THE COMPANY
 AND MAY NOT BE COPIED, USED OR DISCLOSED
 FOR ANY PURPOSE EXCEPT AS AUTHORIZED IN
 WRITING BY THE COMPANY

client	MR. V BATTY
project	GARAGE + PLANT. ADJACENT TO 6. SHEL LA.
	ARESKY
job	scale 100:200:50.
no. 1.97.0066	rev
78 lundhill road. wombwell. barnsley.	




LEN BATTY
 PP 01664262

01226-764456

a k b

NOTE:
ALL DIMENSIONS MUST BE CHECKED ON SITE AND NOT SCALED FROM THIS DRAWING

COPYRIGHT:
THIS DRAWING IS THE PROPERTY OF THE COMPANY AND MAY NOT BE COPIED, USED OR DISCLOSED FOR ANY PURPOSE EXCEPT AS AUTHORIZED IN WRITING BY THE COMPANY

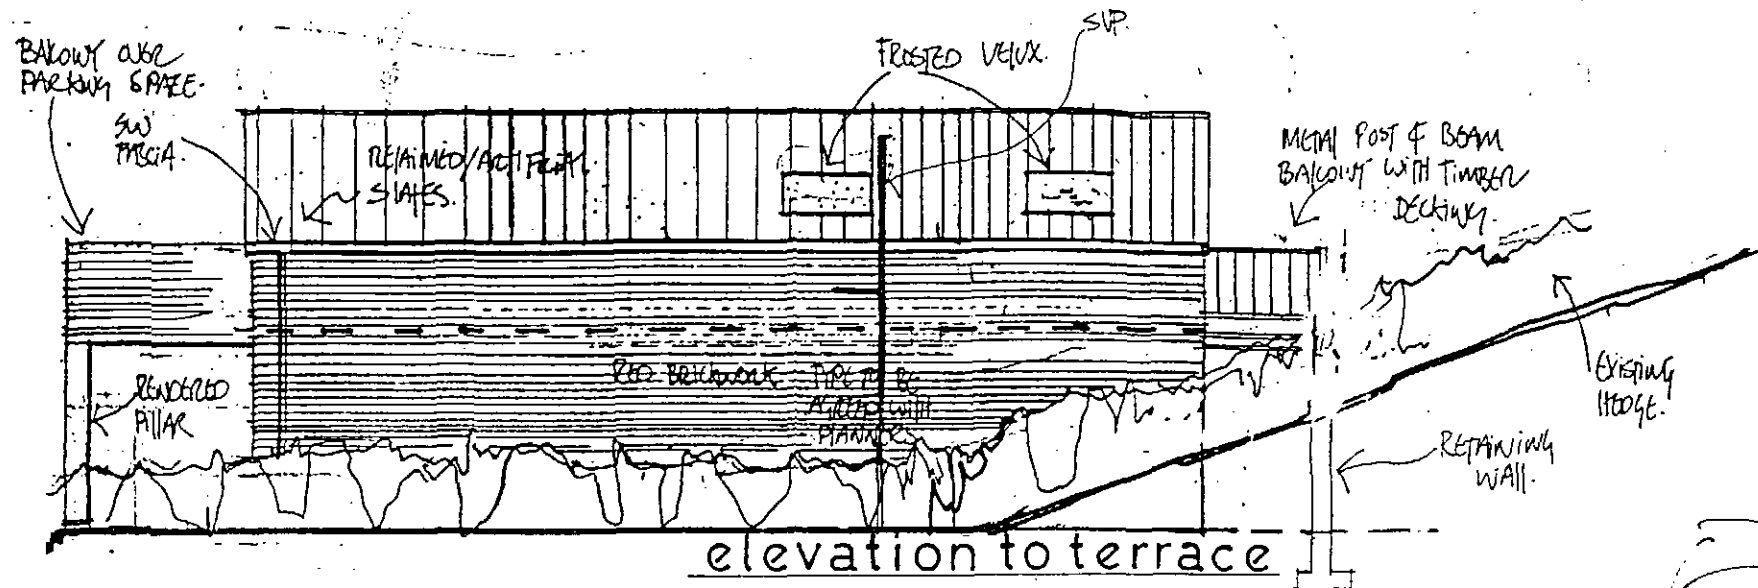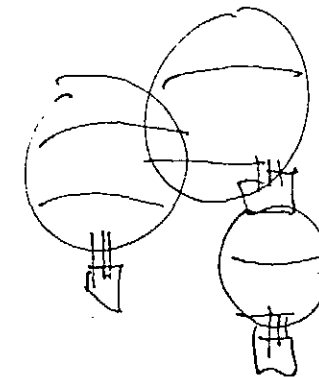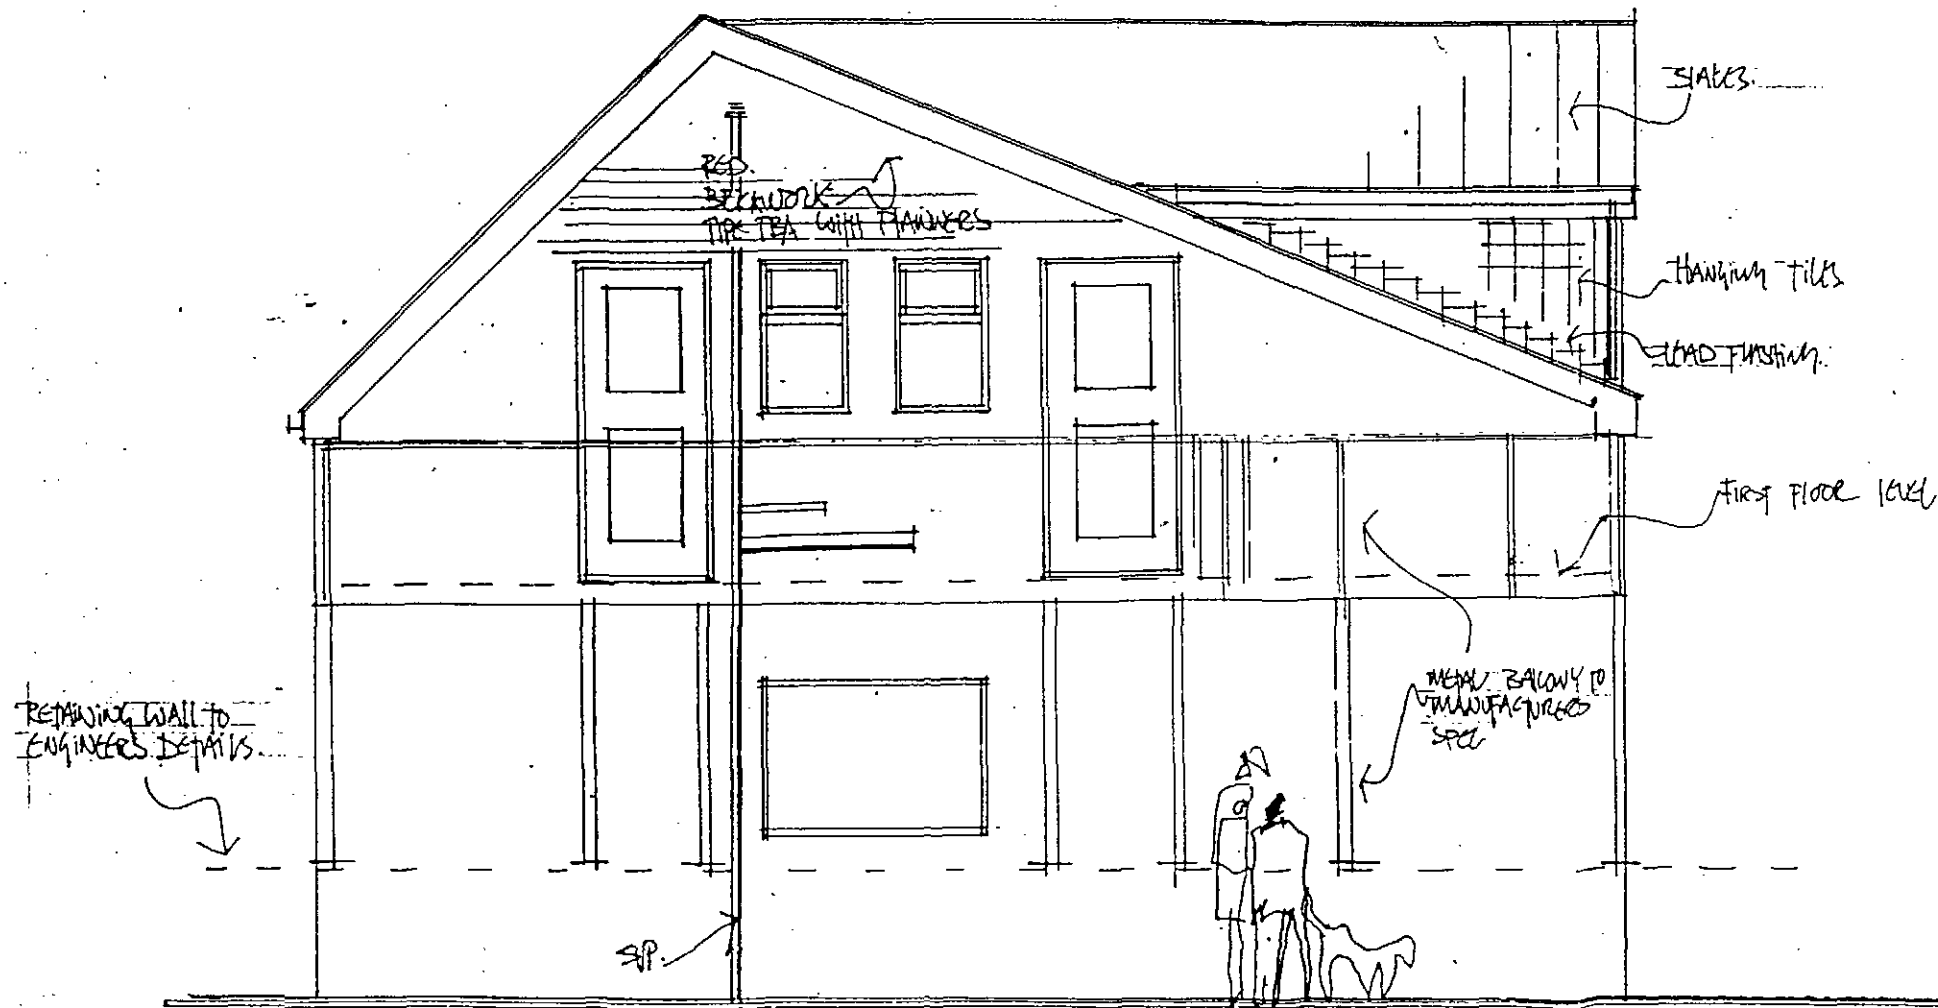

client	MR. V. BATTY
project	GARAGES + FLAT. ADJACENT TO 6. SCAR LA. ARDSKY
scale	100-200-50
job	rev
no.	1.97.0066


LEN BATTY
PP 01664262

01226 764456

a k b

REAR ELEVATION

NOTE:
ALL DIMENSIONS MUST BE CHECKED ON SITE AND NOT SCALED FROM THIS DRAWING.
COPYRIGHT:
THIS DRAWING IS THE PROPERTY OF THE COMPANY AND MAY NOT BE COPIED, USED OR DISCLOSED FOR ANY PURPOSE EXCEPT AS AUTHORIZED IN WRITING BY THE COMPANY

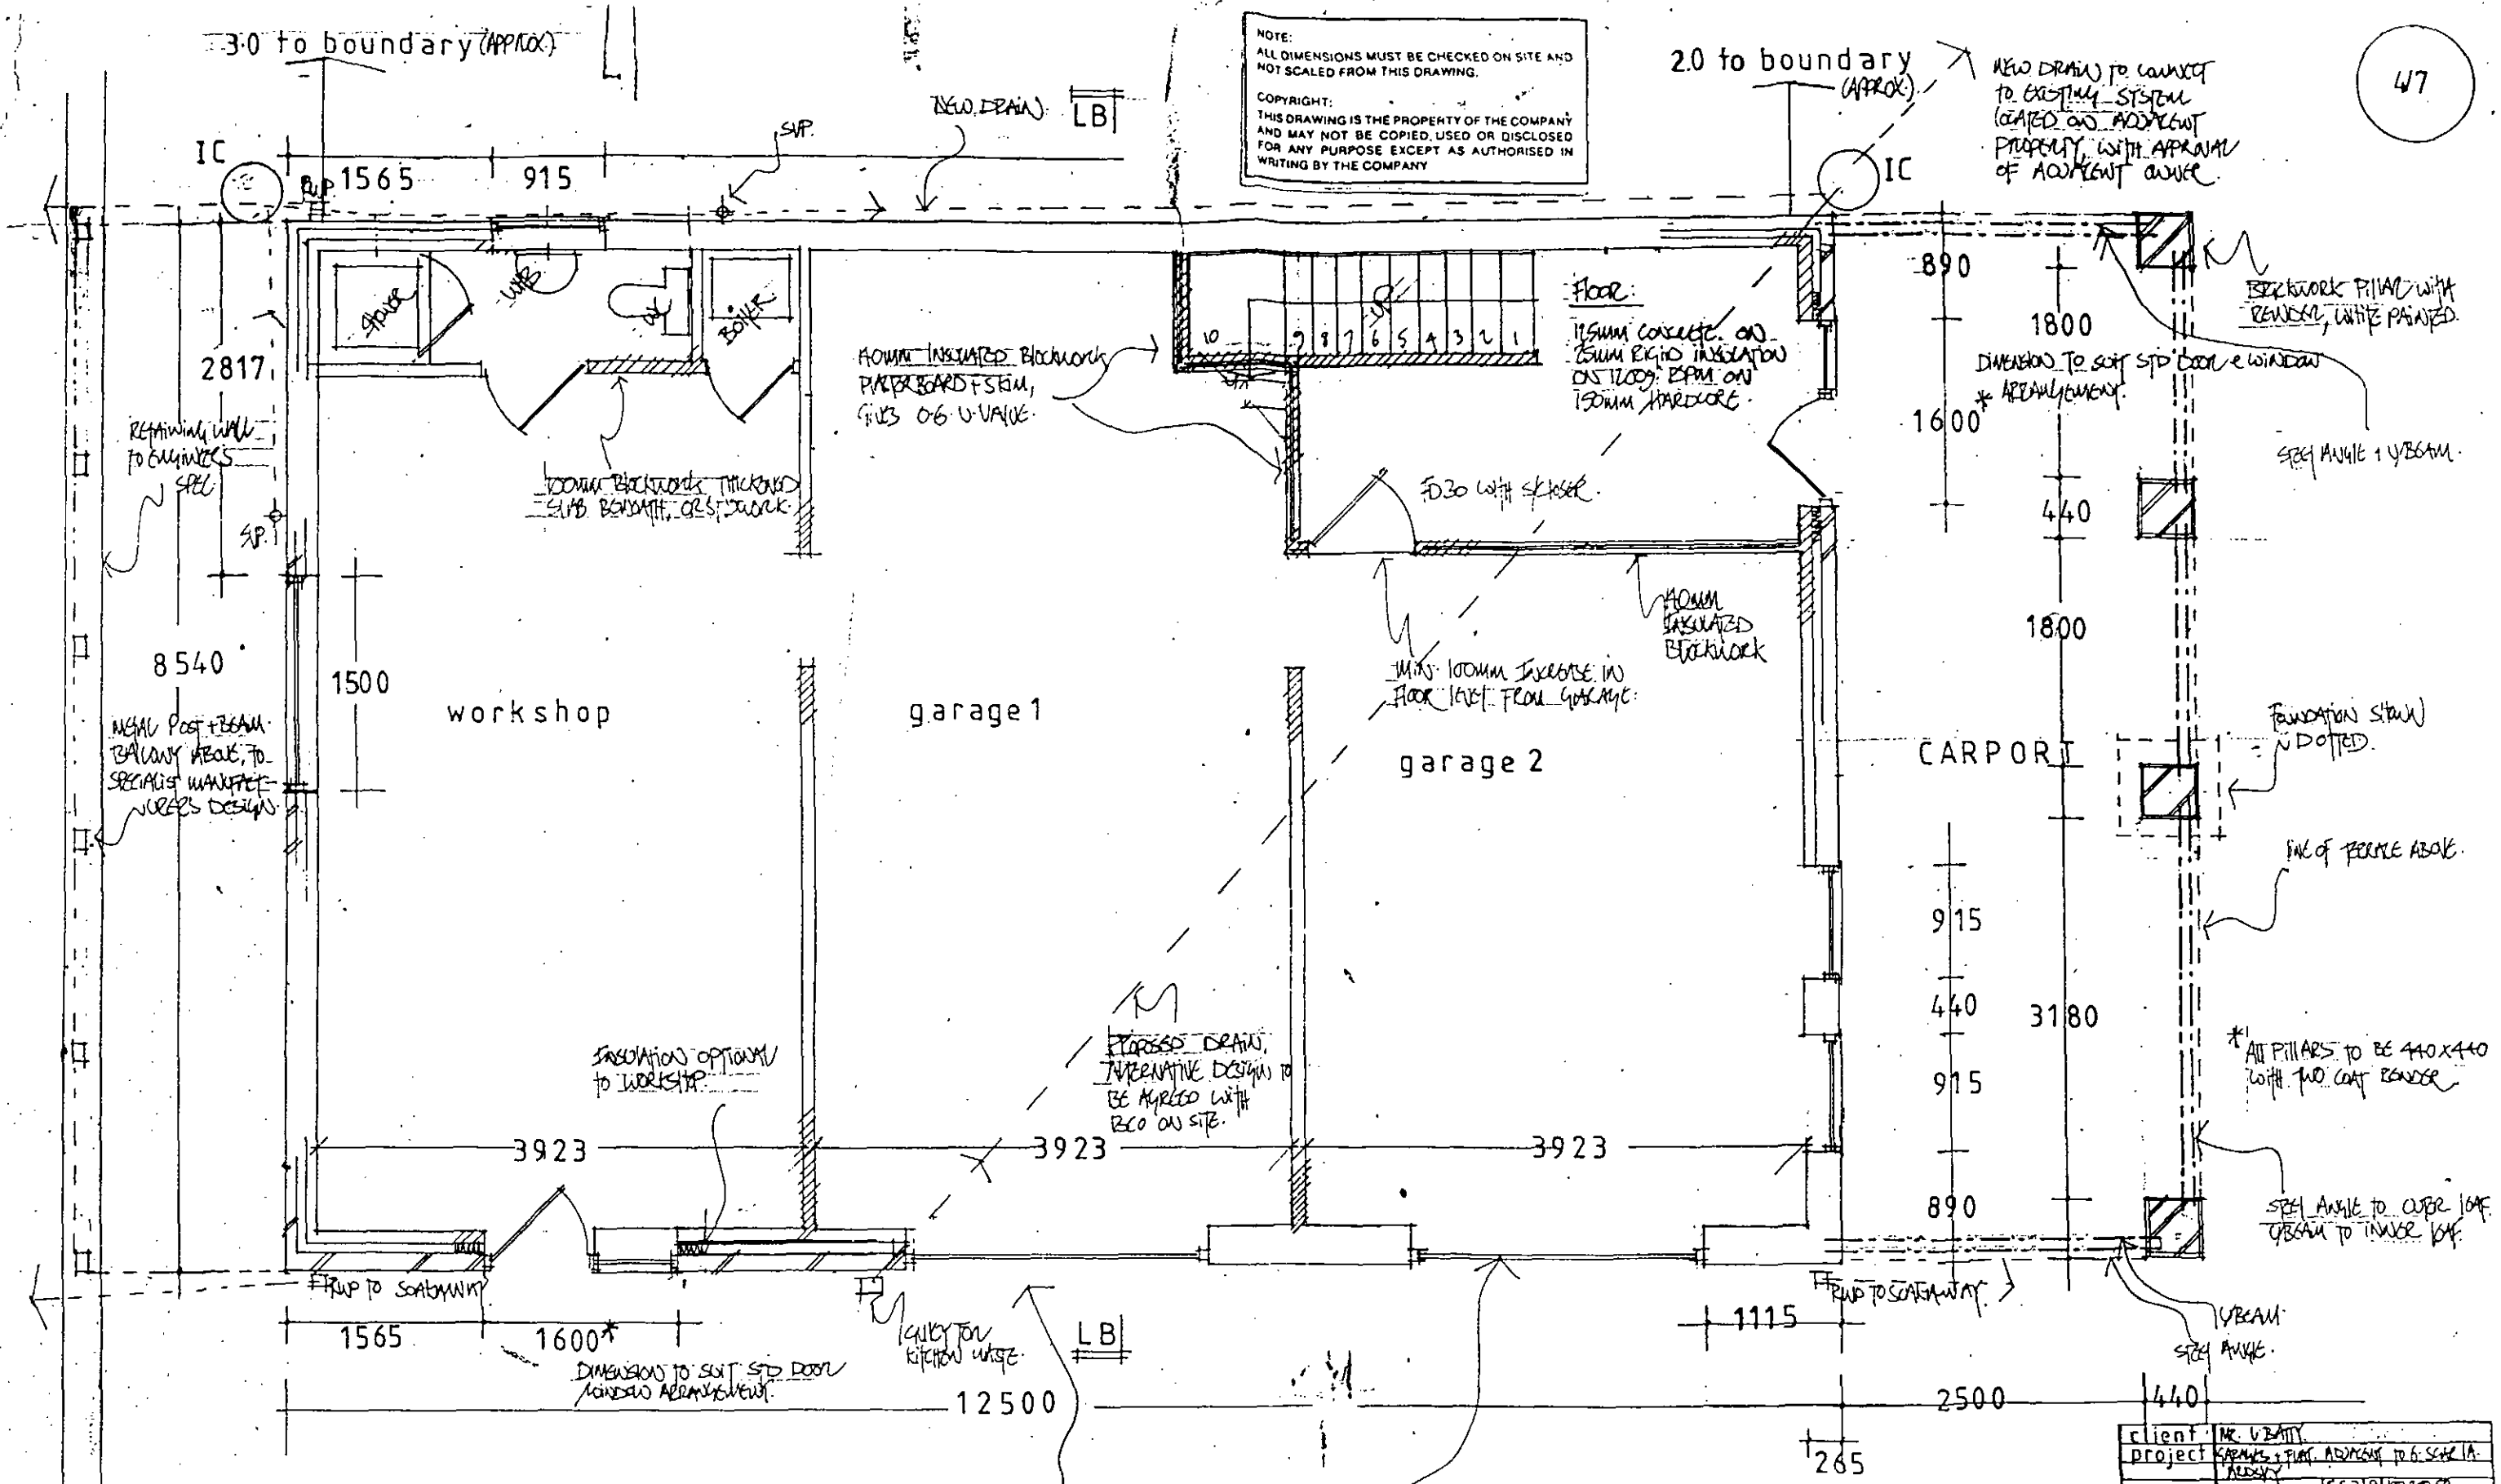

GROUND FLOOR PLAN

ALL U/BEAM + STEEL ANGLE DETAILS TO BE SUPPLIED BY CLIENT


* OPENINGS TO SOIT 2200X 284 GARAGE DOORS. SET IN 75X75mm SLU FRAME. DESIGN AND AMENDED. DOOR SIZINGS TO BE MARKED WITH CLIENT.

LEN BATTY
PPOL 66 4262
01226-764456

CONTRAPTOR TO ENSURE ADEQUATE
FLOOR TO CEILING HEIGHT FOR REAR
ELEVATION OVER REAR PORCHES AND STAIRS

NOTE:
ALL DIMENSIONS MUST BE CHECKED ON SITE AND
NOT SCALED FROM THIS DRAWING.

COPYRIGHT:
THIS DRAWING IS THE PROPERTY OF THE COMPANY
AND MAY NOT BE COPIED, USED OR DISCLOSED
FOR ANY PURPOSE EXCEPT AS AUTHORISED IN
WRITING BY THE COMPANY

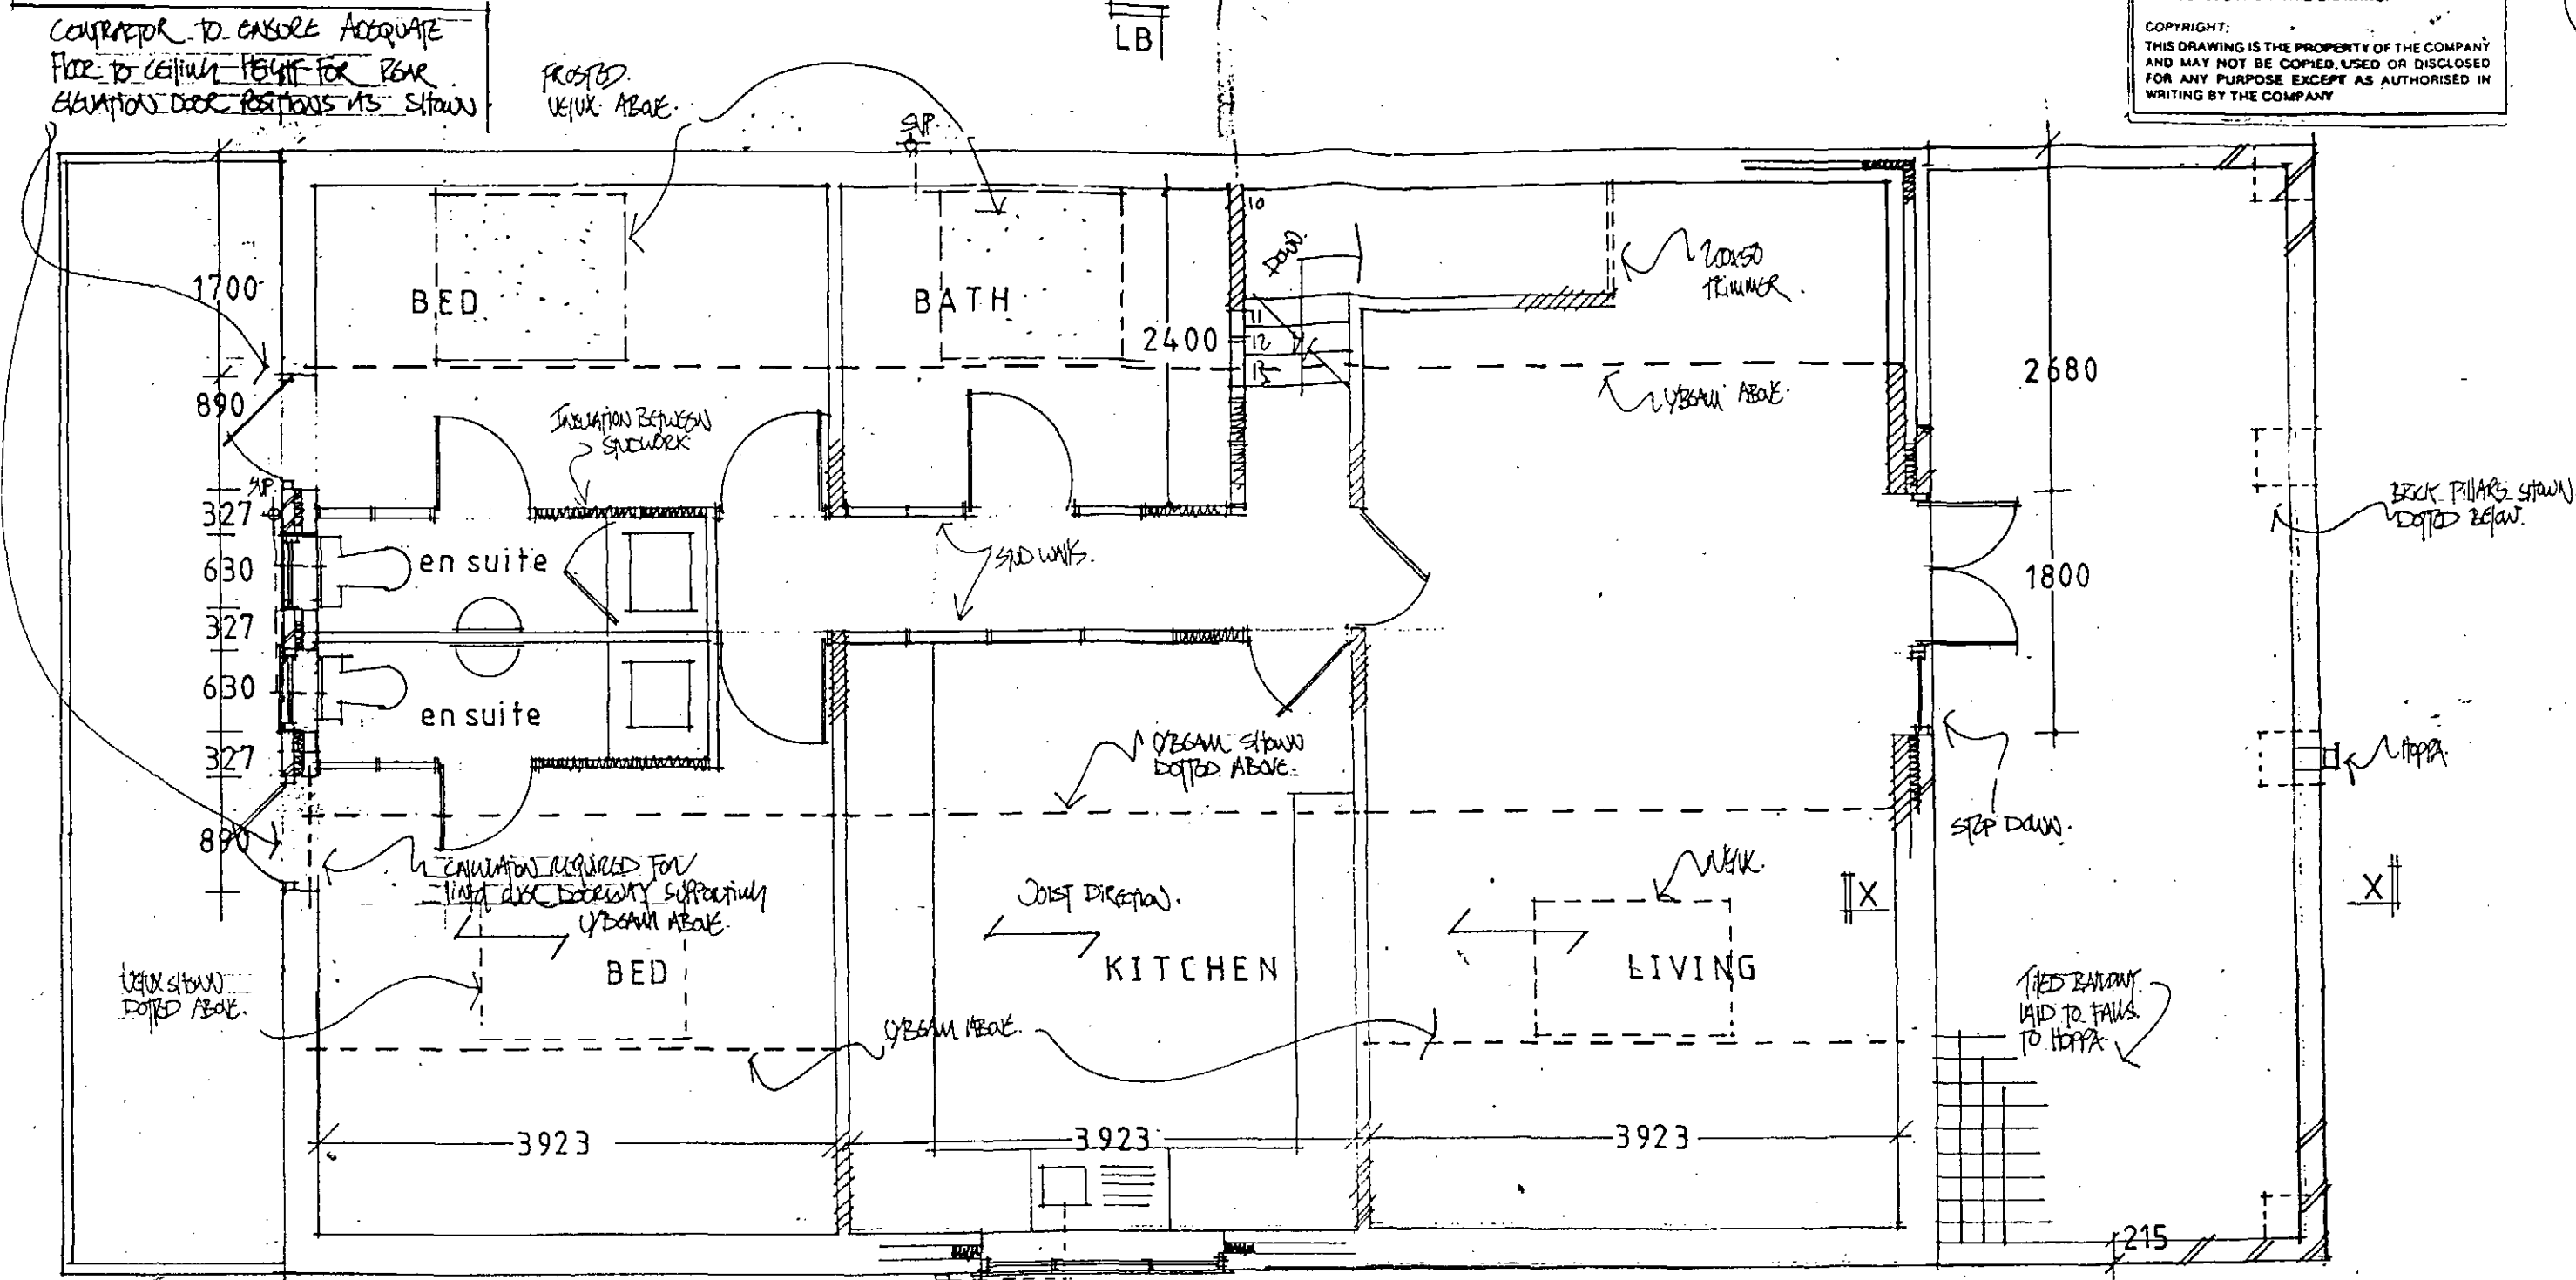

WE CAN BALANCE TO
SPECIALIST DESIGN
AND DETAILS.

TIES ON GRAB ON 18-25MM MASC
ASPHALT ON 6MM LIGHTLY REINFORCED
SERVED ON PREST BEAM AND BLOCK.
TO MANUFACTURERS DESIGN.

SPEX MAKE SUPPORTINGLY OUTER LOAF
UNIVERSAL BEAM SUPPORTINGLY FLOOR
AND INNER LOAF OF BRICKWORK.
FALL BEAMS TO ENGINEER'S SPEC.

FIRST FLOOR

SECTION XX

client	MR. GRATTY
project	KARNER, FIRM ADVANCE TO 6 SCALE 1A
	ACCESS
	scale 100-200 SO.
job	rev
no	1-97-0066






LEN BATTY

PP 01664262

01226-764456

a	K	D
---	---	---

ALL DIMENSIONS MUST BE CHECKED ON SITE AND NOT SCALED FROM THIS DRAWING.
 COPYRIGHT:
 THIS DRAWING IS THE PROPERTY OF THE COMPANY AND MAY NOT BE COPIED, USED OR DISCLOSED FOR ANY PURPOSE EXCEPT AS AUTHORIZED IN WRITING BY THE COMPANY

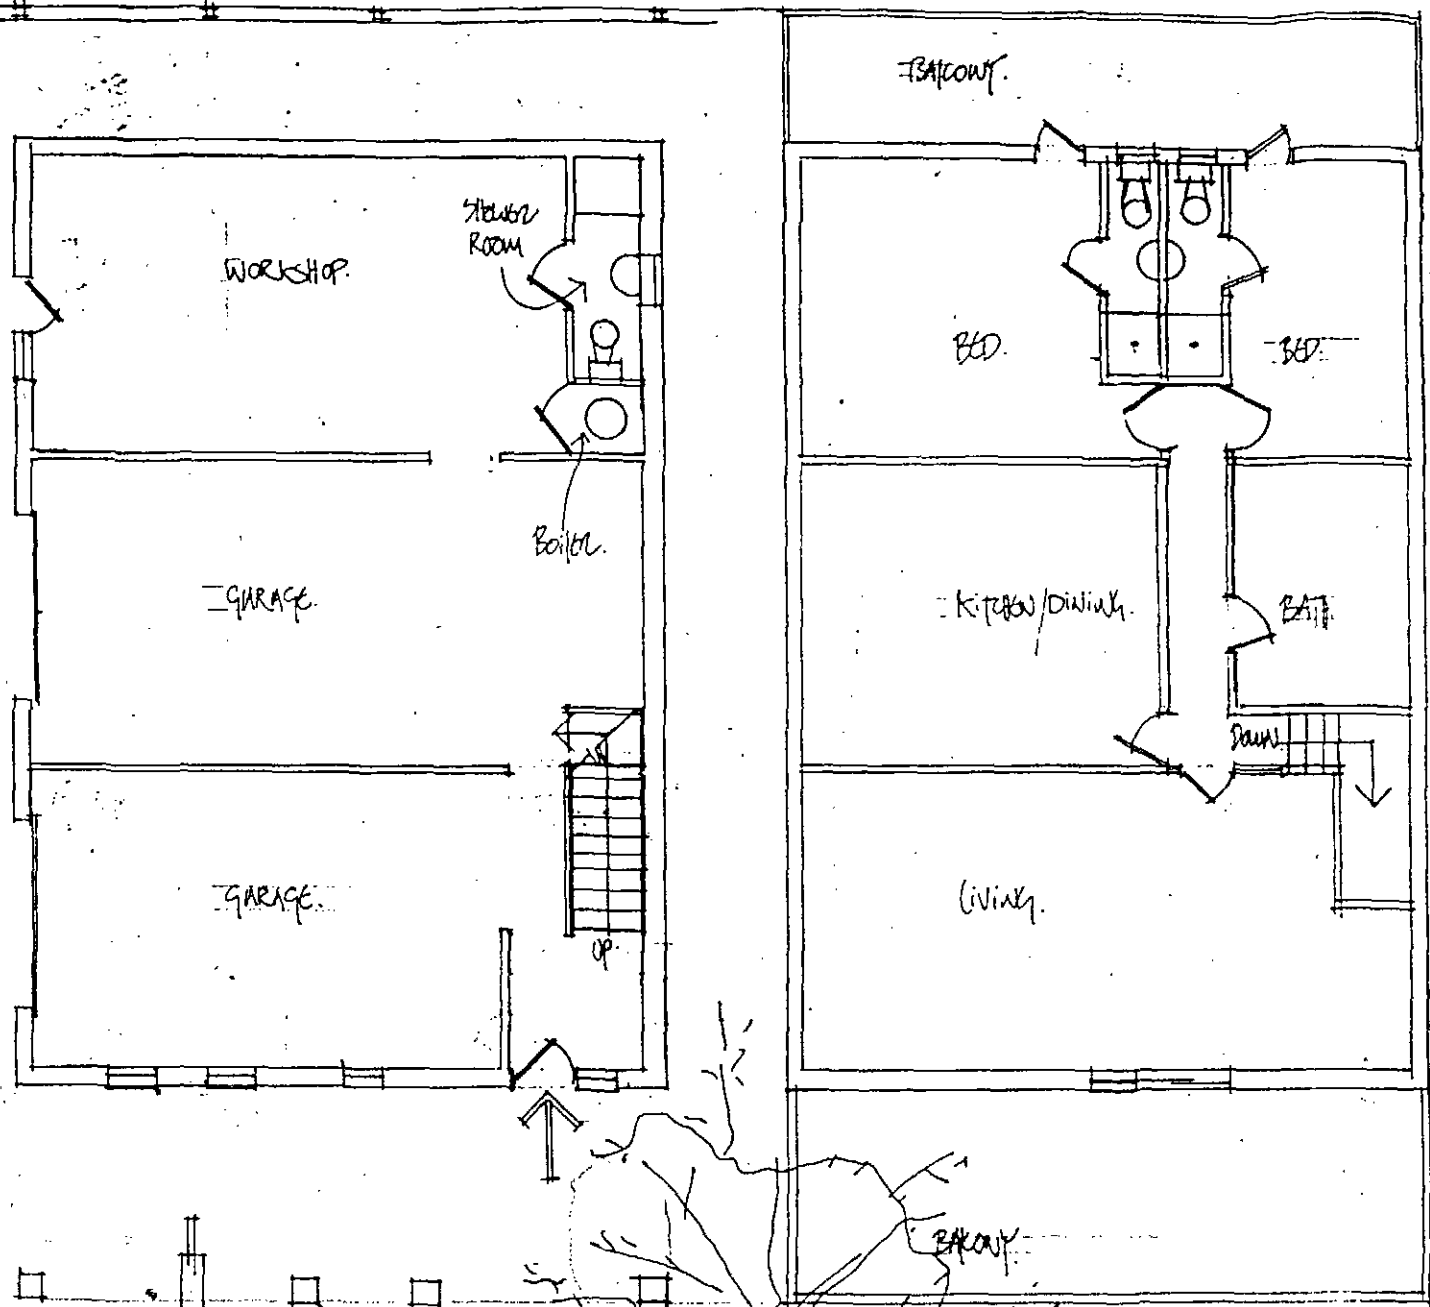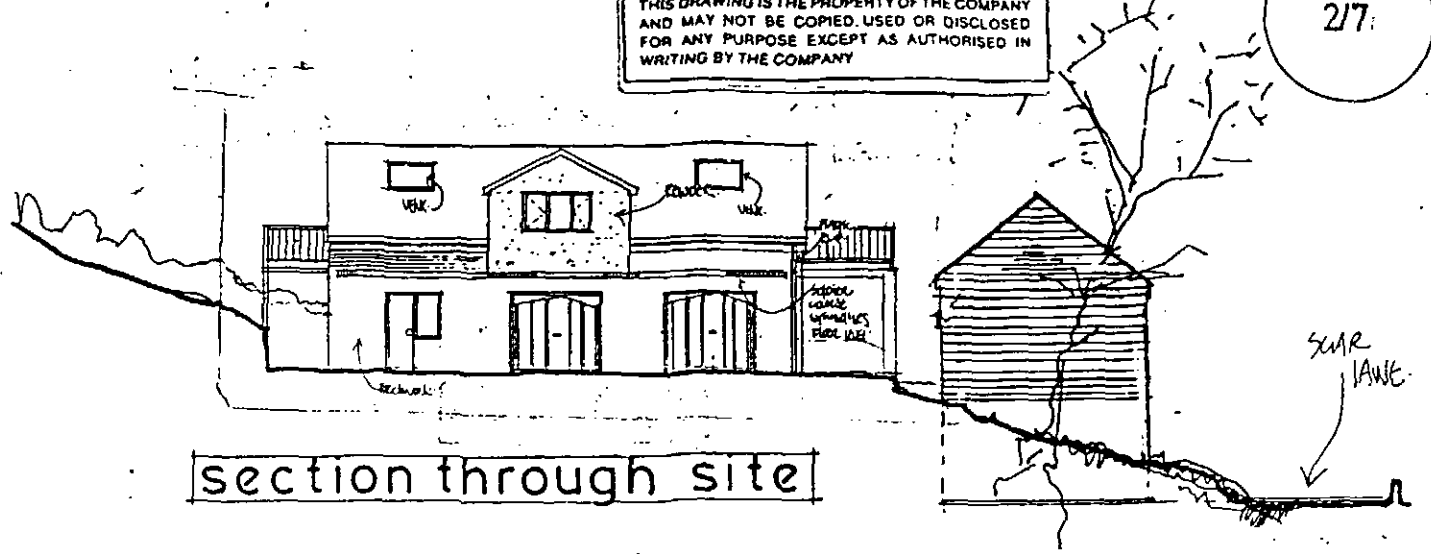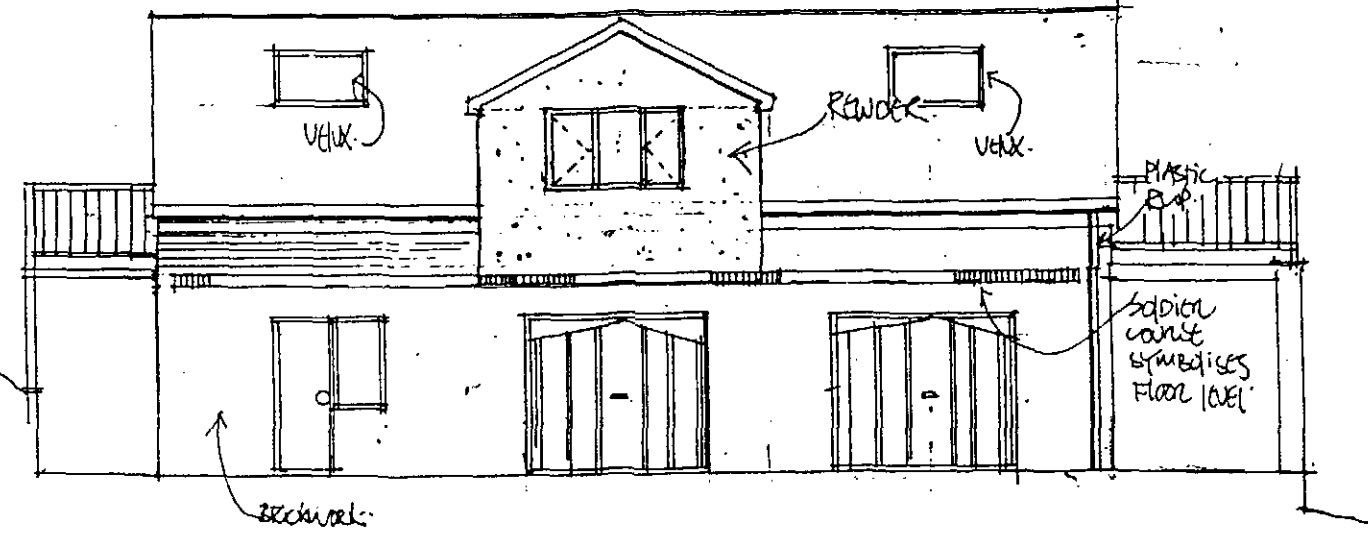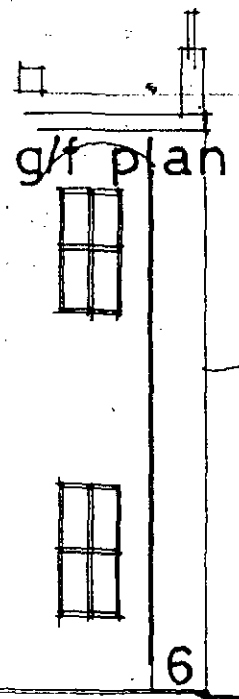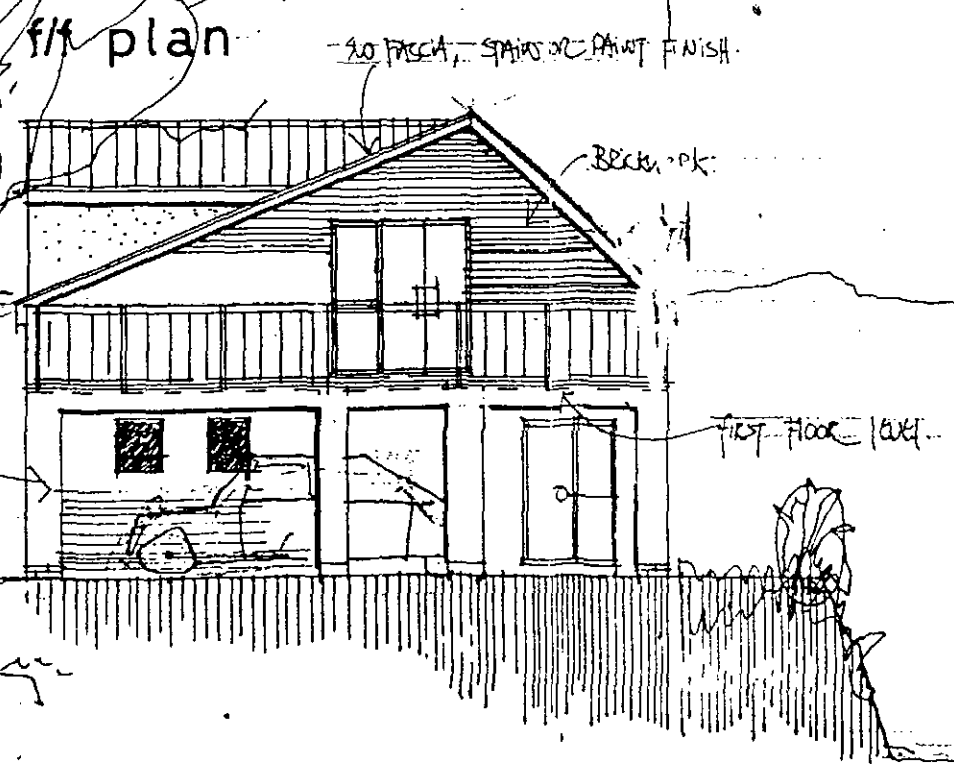

client	MR. V. BATTY
project	GARAGE & PLANT. ADJACENT TO G. SCHE. 1A.
job	no. 1.97.0066
rev	scale 100:100.50.

LEN BATTY
 PP01664262

01226-764456




a k d

scar la. elevation

MEASUREMENTS MUST BE CHECKED ON SITE AND SCALED FROM THIS DRAWING.

THIS DRAWING IS THE PROPERTY OF THE COMPANY AND MAY NOT BE COPIED, USED OR DISCLOSED FOR ANY PURPOSE EXCEPT AS AUTHORIZED IN WRITING BY THE COMPANY.

site plan

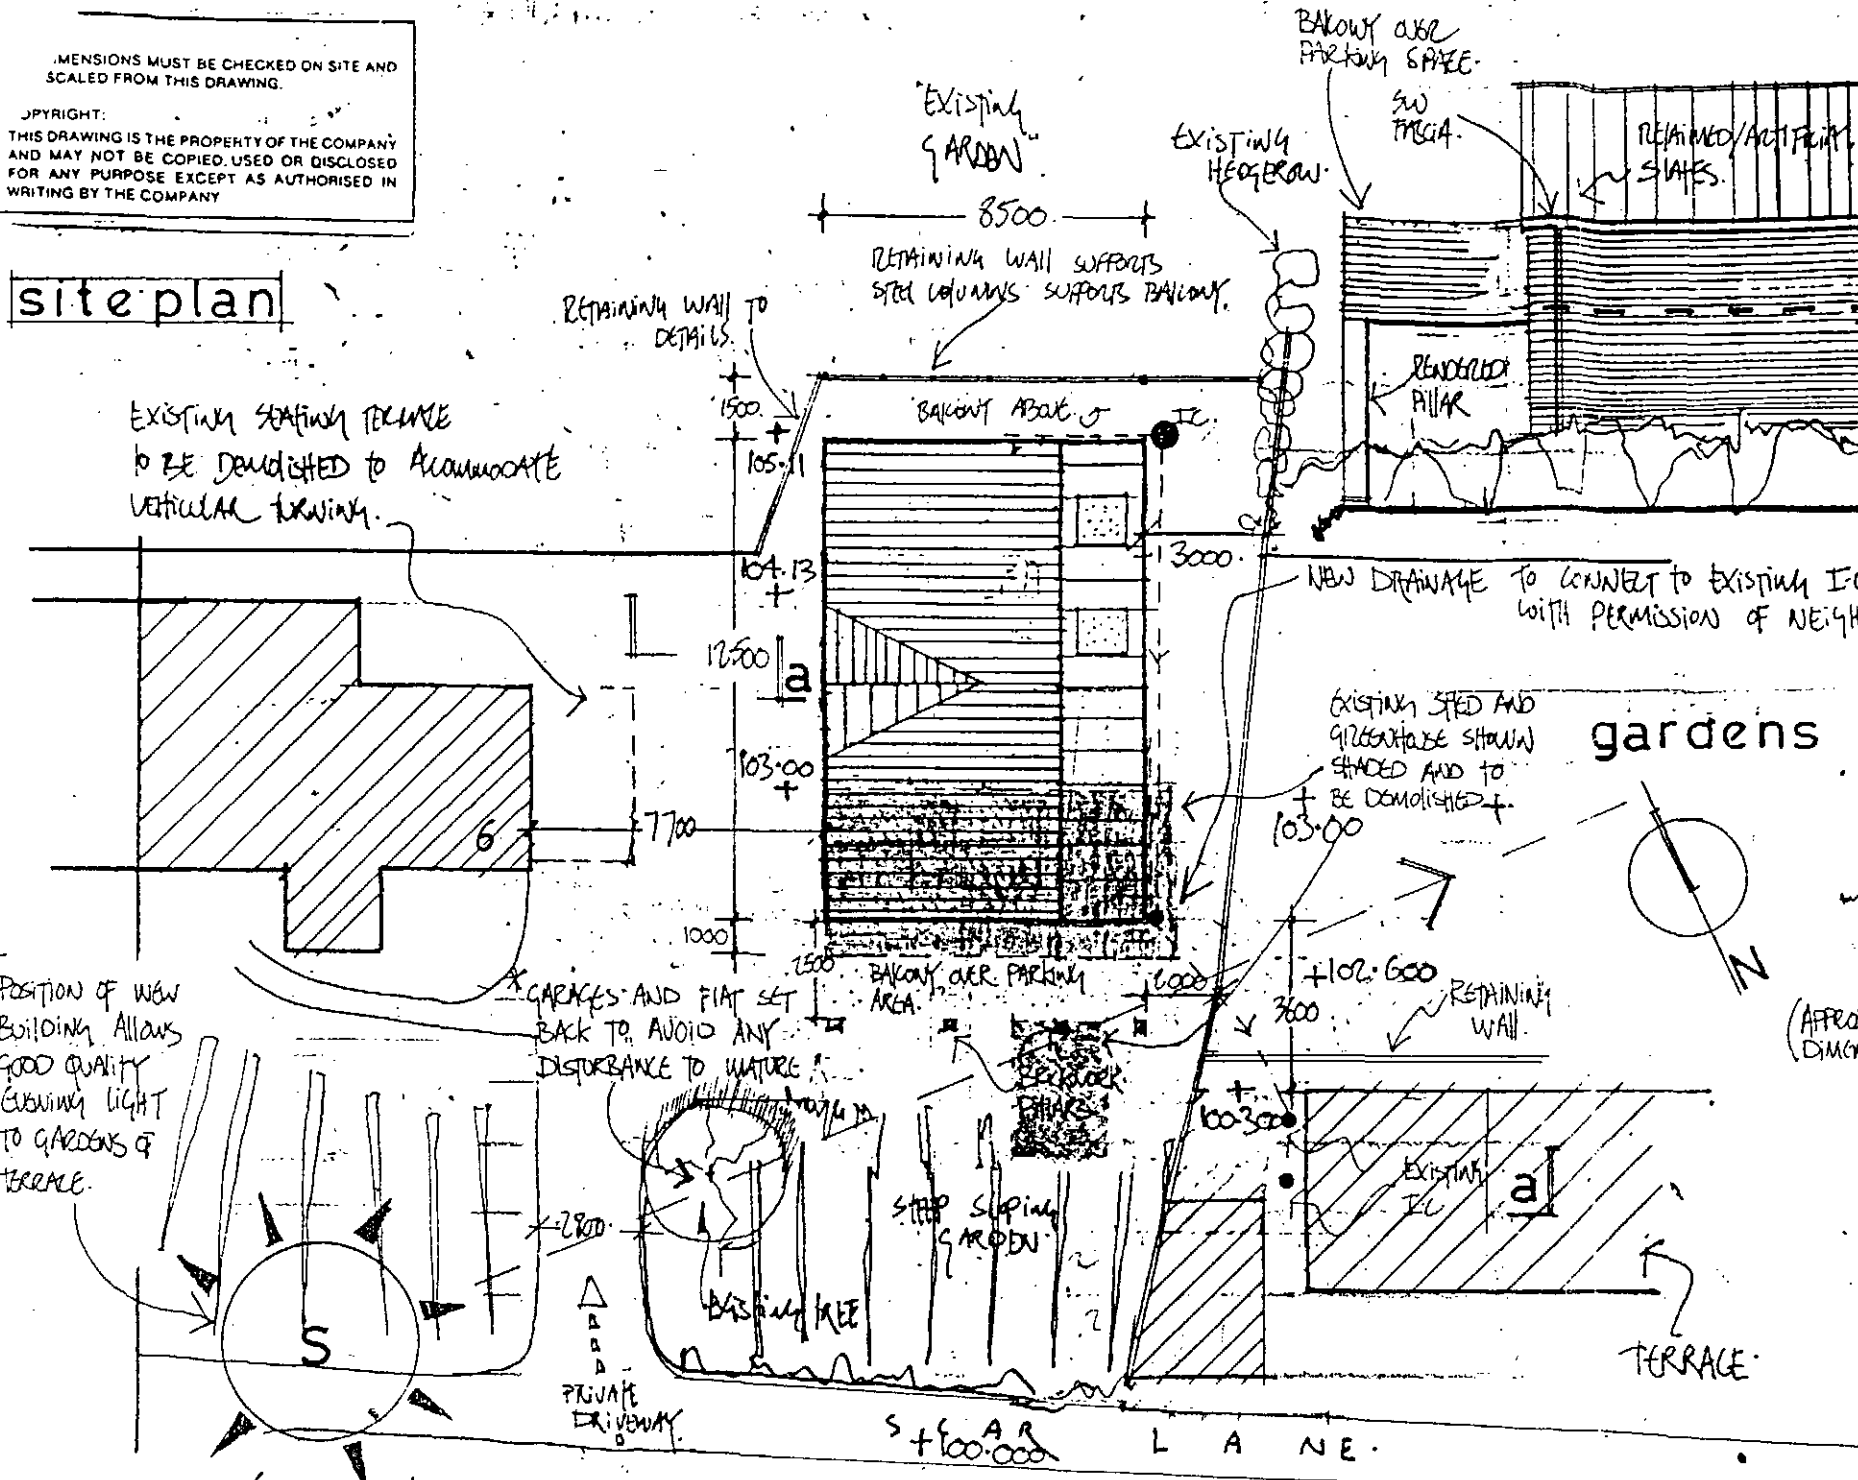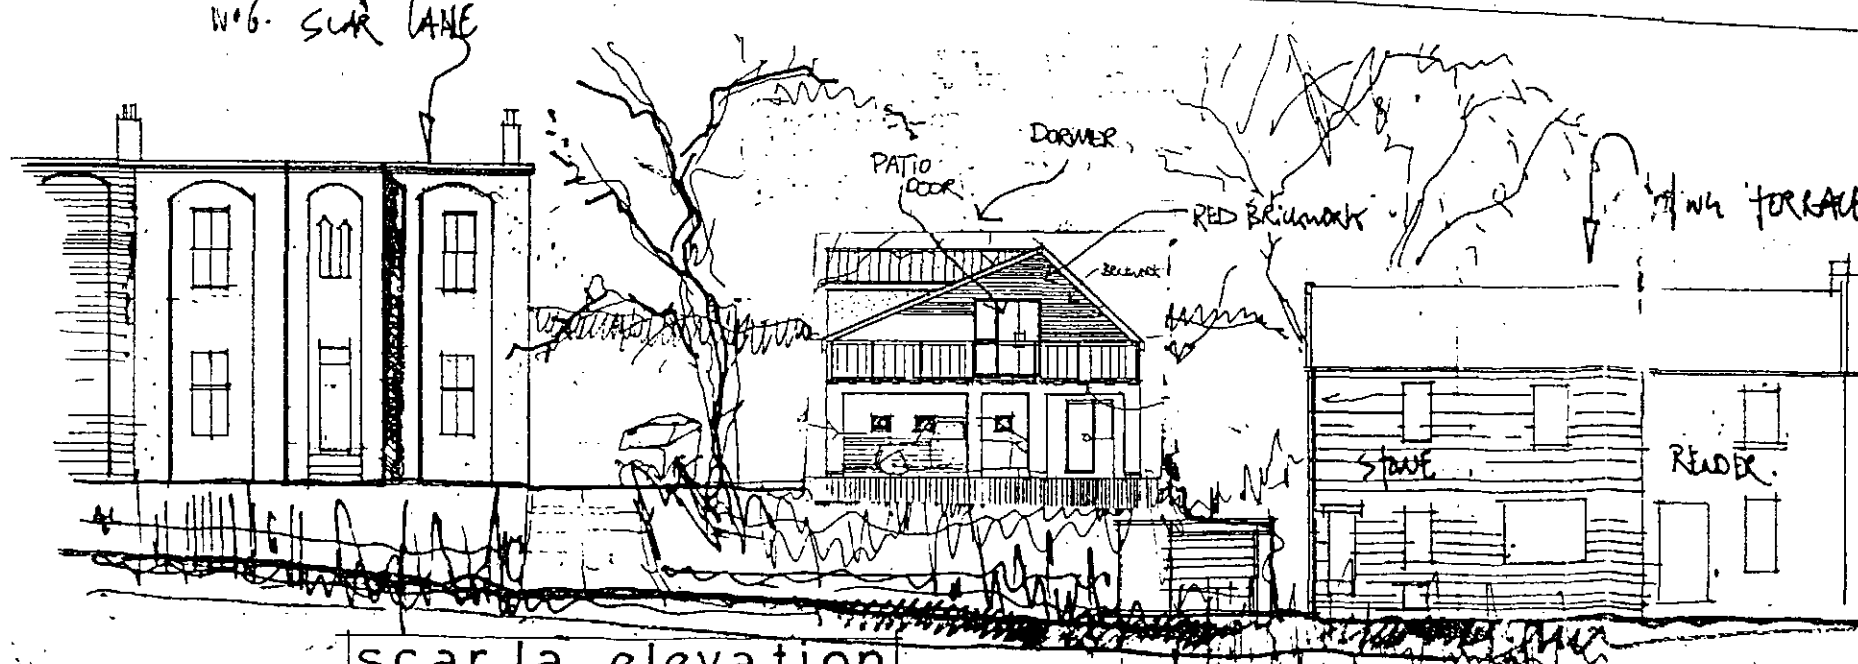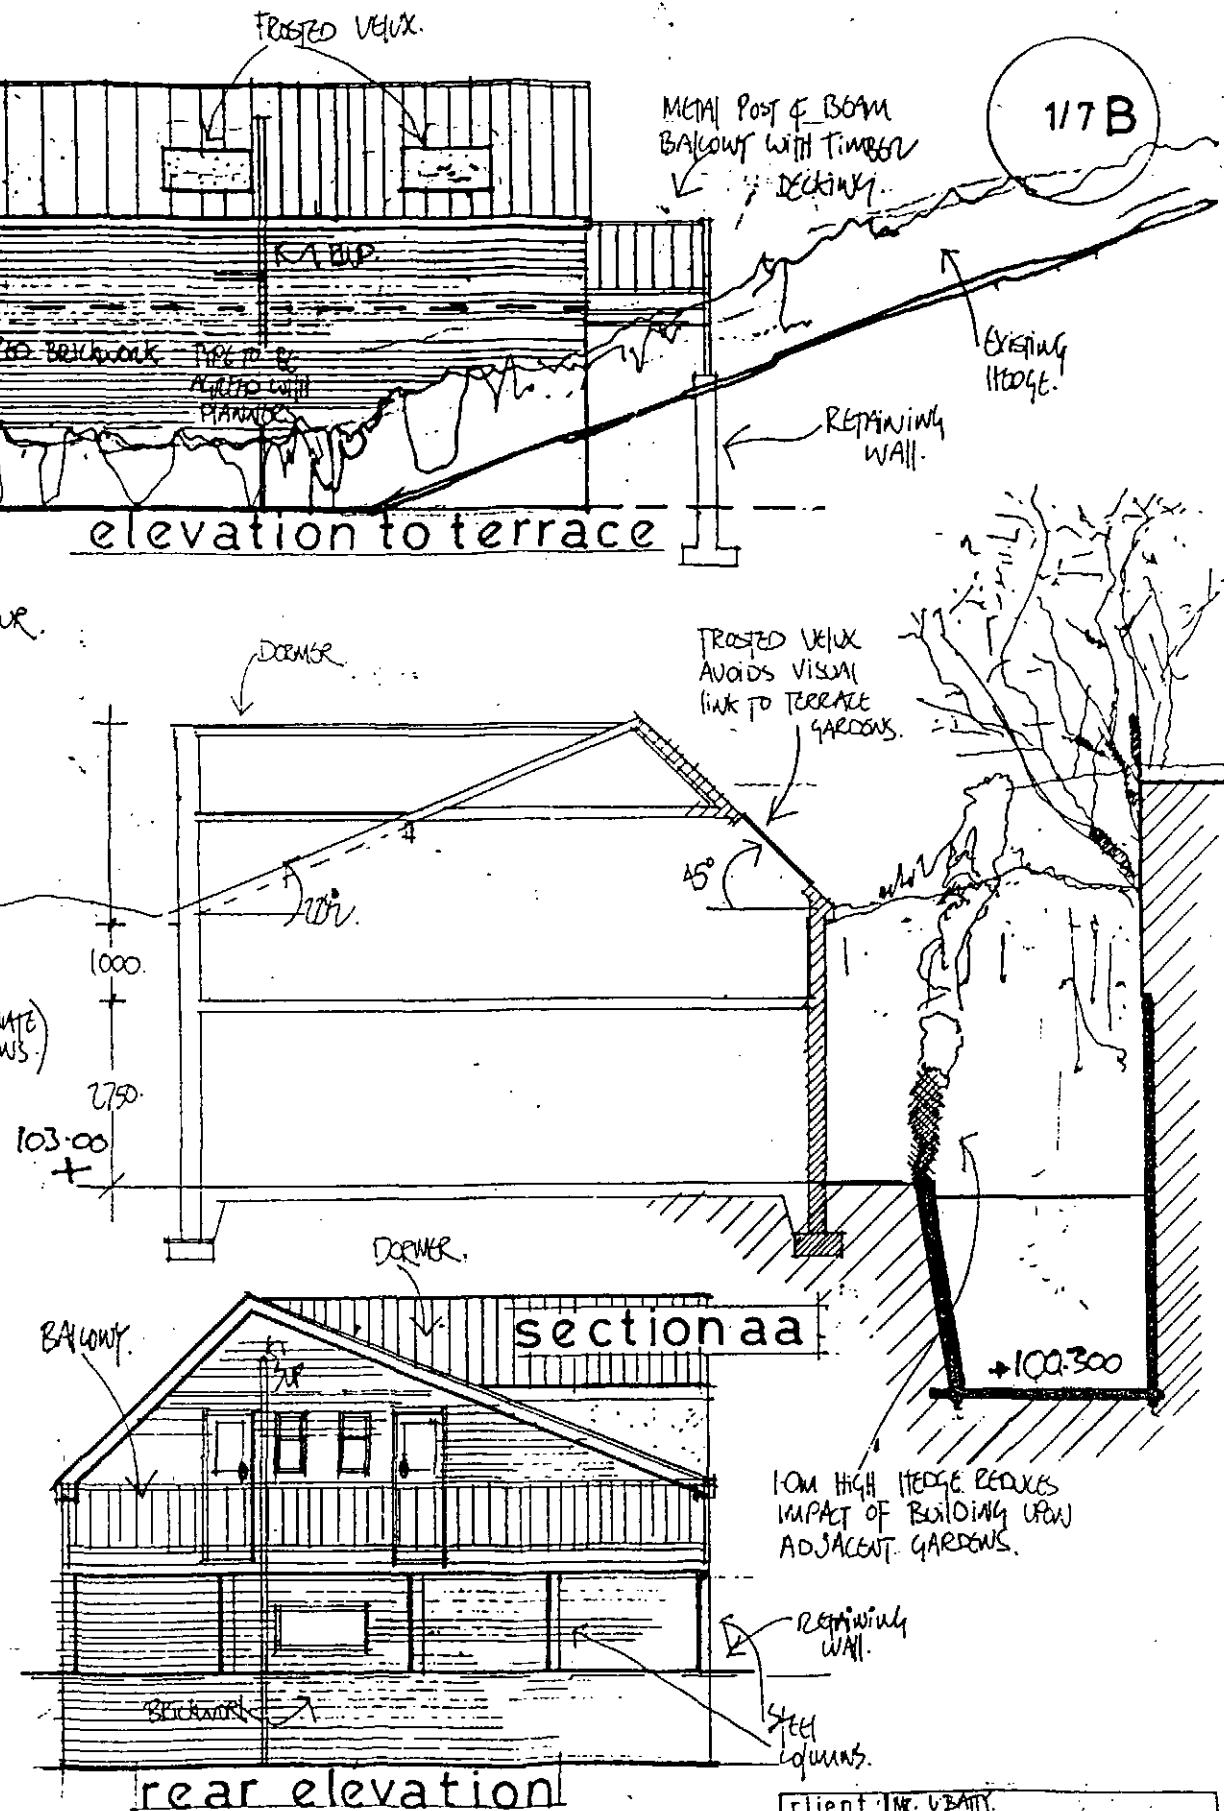

client	MR. V. BATTY
project	SCARLA & FLAT, ADJACENT TO 6, SCARLA
architect	LEN BATTY
scale	100:20:50
job no.	1-97-0066

LEN BATTY
PP 0166 4262

0177.6 - 7644.51