


MR & MRS LEE WATSON

SINGLE DWELLING WITH GARAGE & GARDEN BUILDING TO LAND AT 59 WEETSHAW CLOSE, SHAFTON. BARNSLEY. S72 8PZ

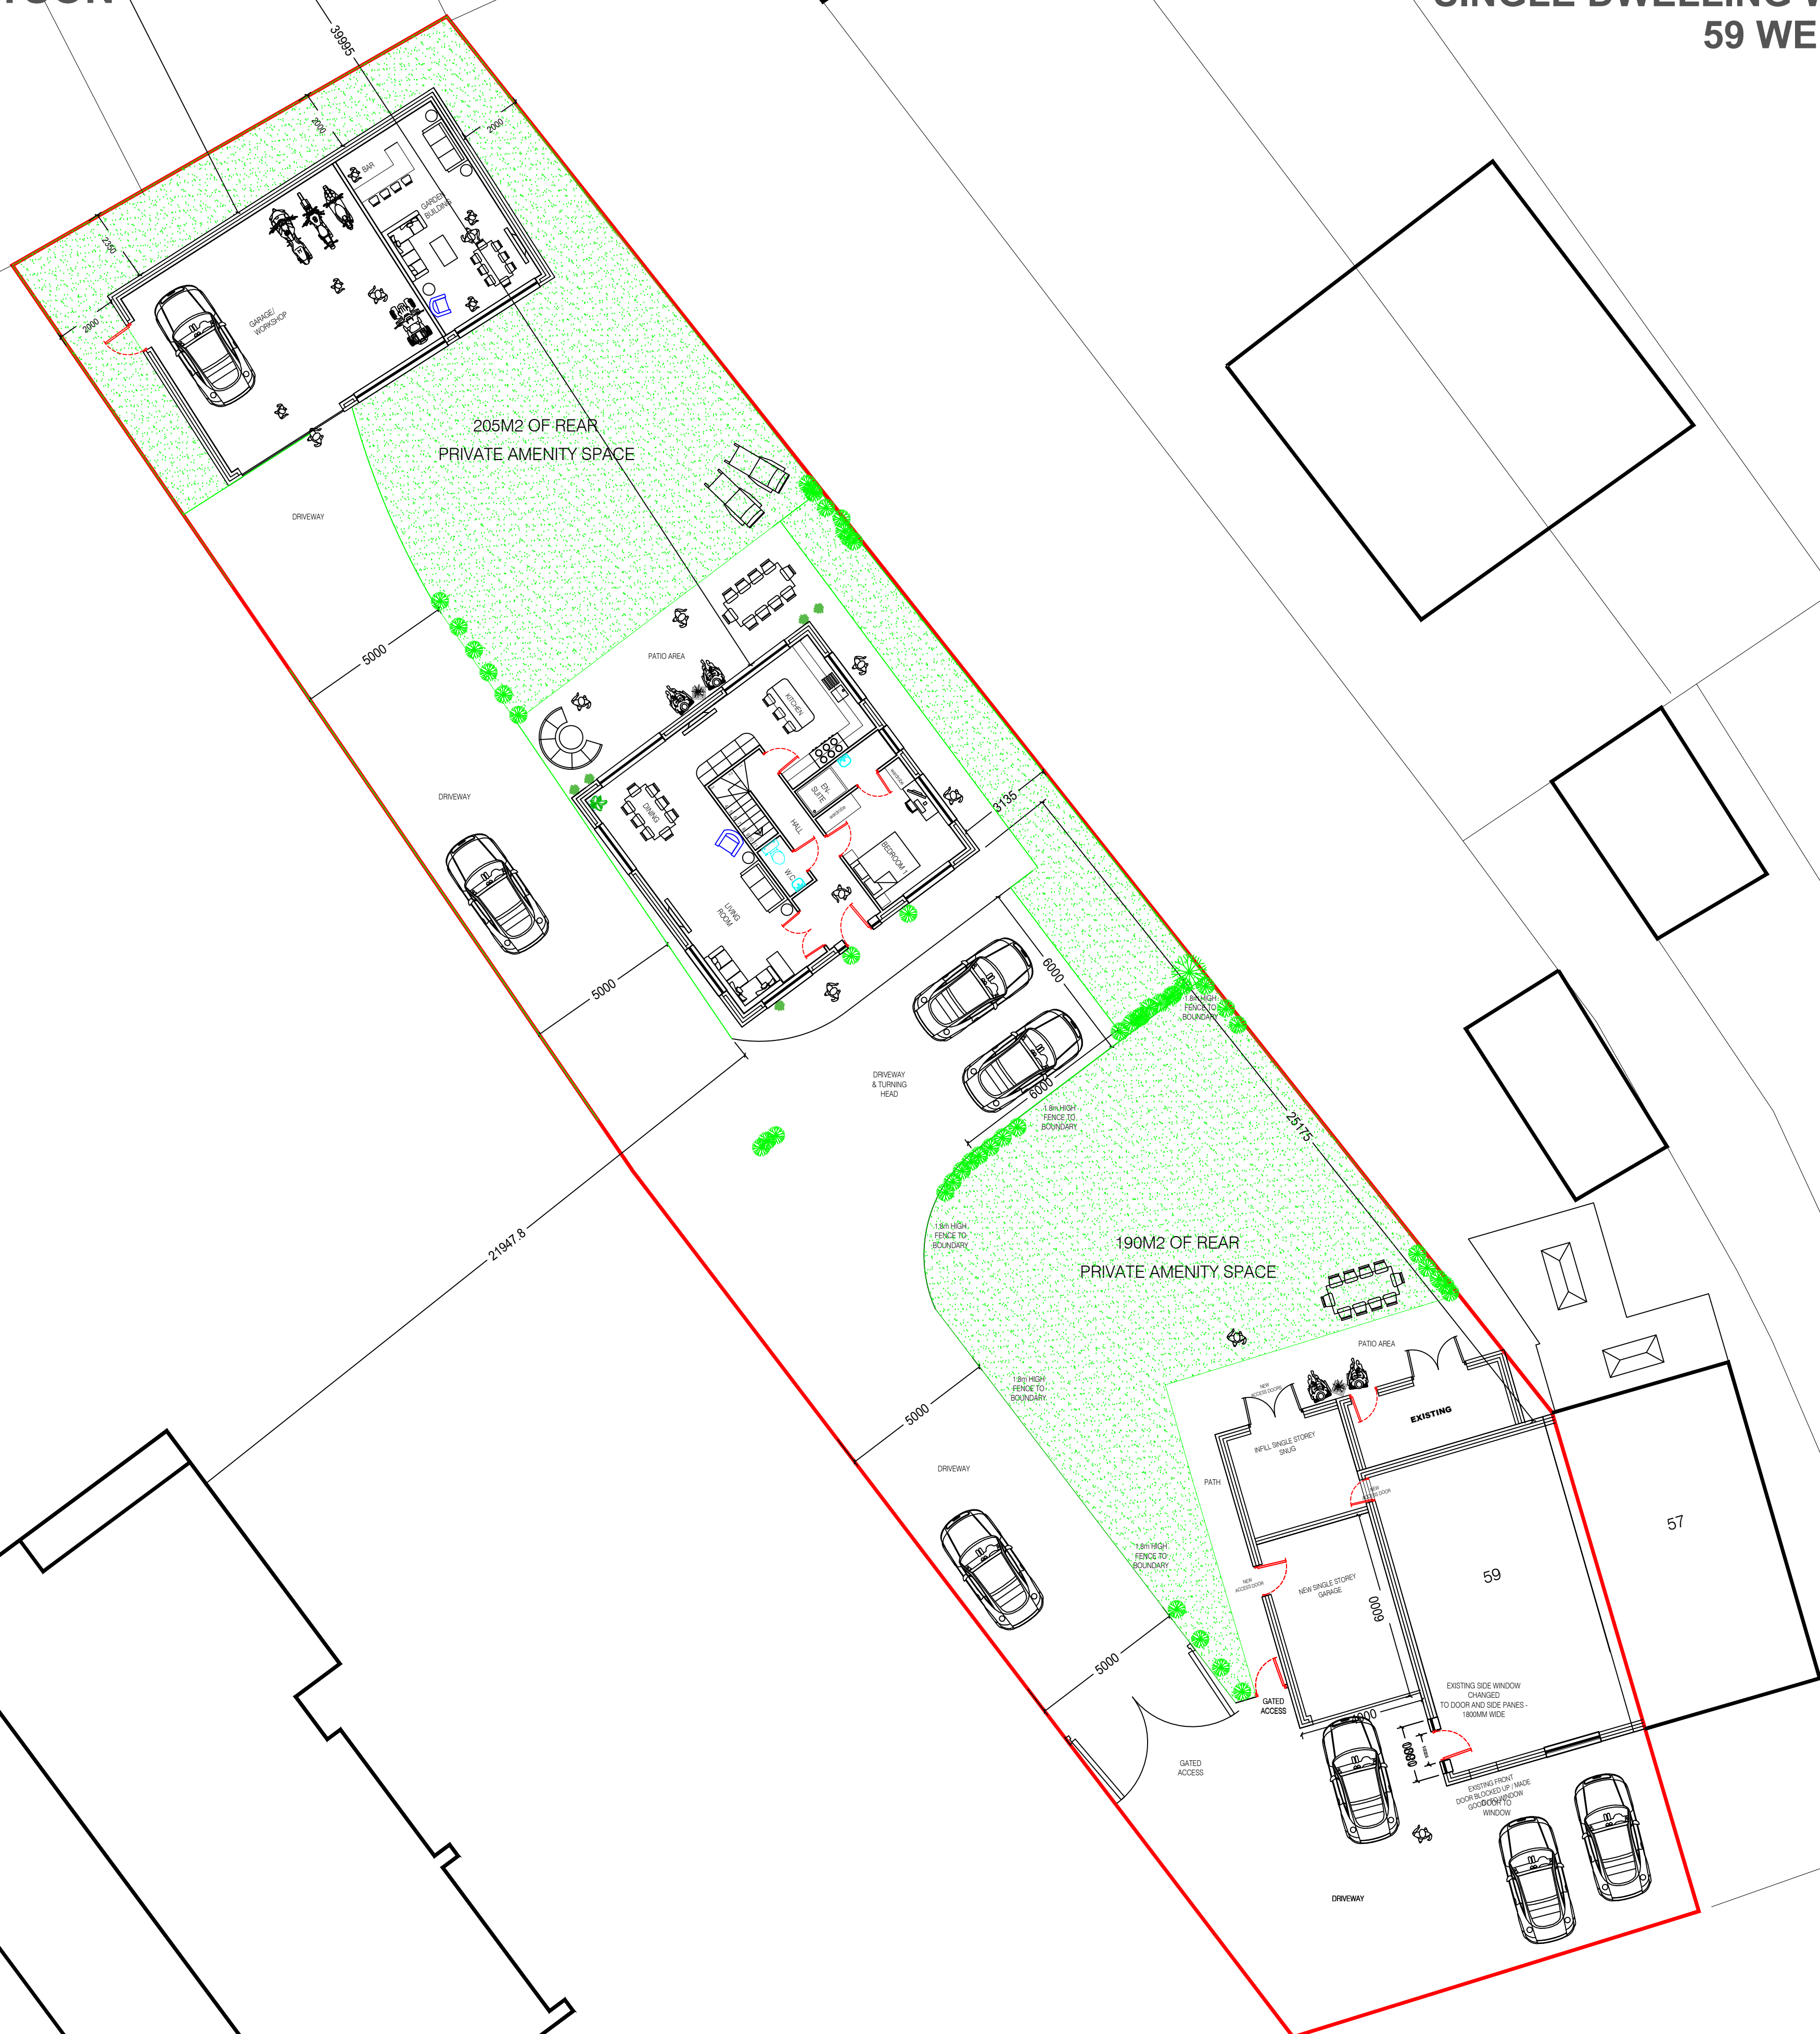

Site Location Plan @ 1:1000

■ Architectural design

■ Planning & Building Regulations

■ Landscape architecture

■ 3D Visualisation & model making

CLIENT

MR.&MRS.LEE.WATSON

NEW.BUILD.HOME.& GARAGE.WITH DETACHED.GARDEN.BUILDING

DRAWING OF LAND.AT.59.WEETSHAW.CLOSE SHAFTON.BARNSLEY.S72.8PZ

PROPOSED.SITE.PLAN

drawing no	rev	date
DWG-003	A	MAY-23
scale	drawn	checked by
1:200@.A1	SMT	LW
		checked date
		MAY-23

PROPOSED SITE PLAN - DEVELOPMENT TO LAND AT 59 WEETSHAW CLOSE - SCALE 1:200