

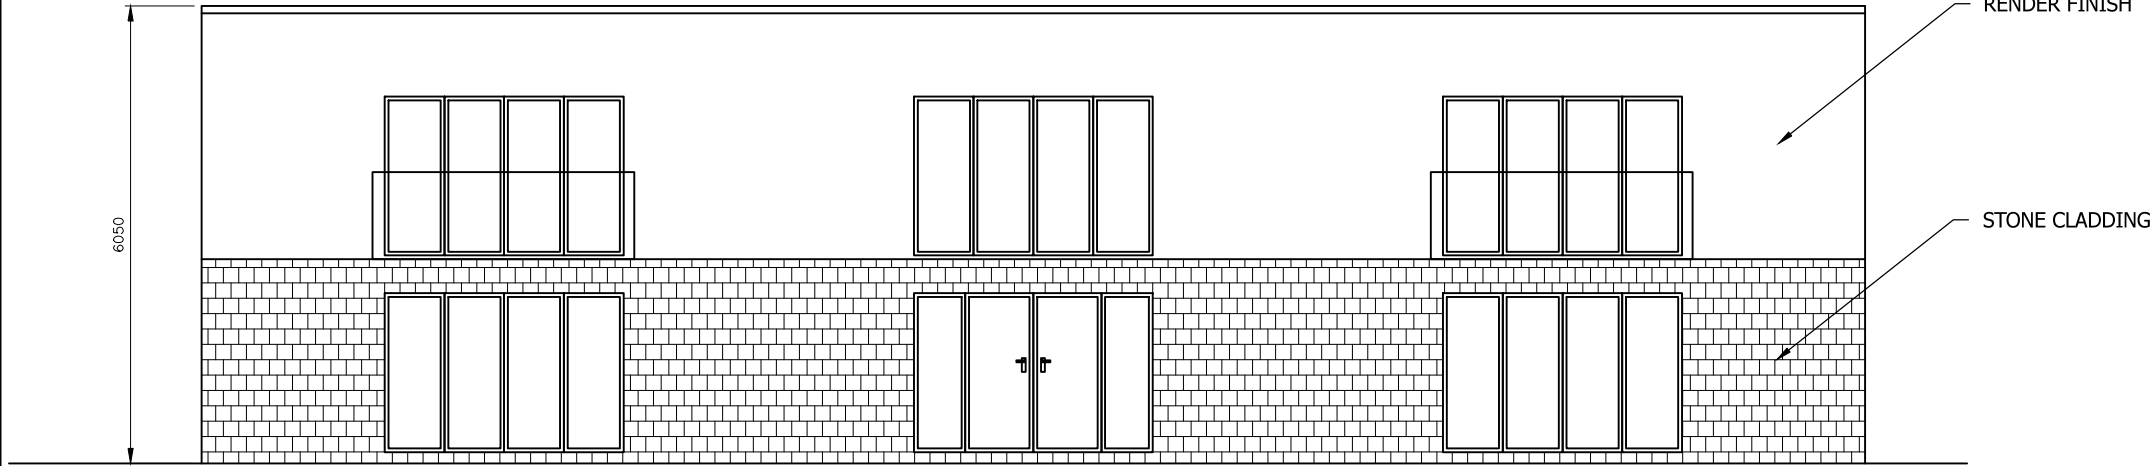



Drawing No.	Rev No.
MNV001 -003	

 

PROPOSED FRONT ELEVATION
SCALE 1:100 AT A3

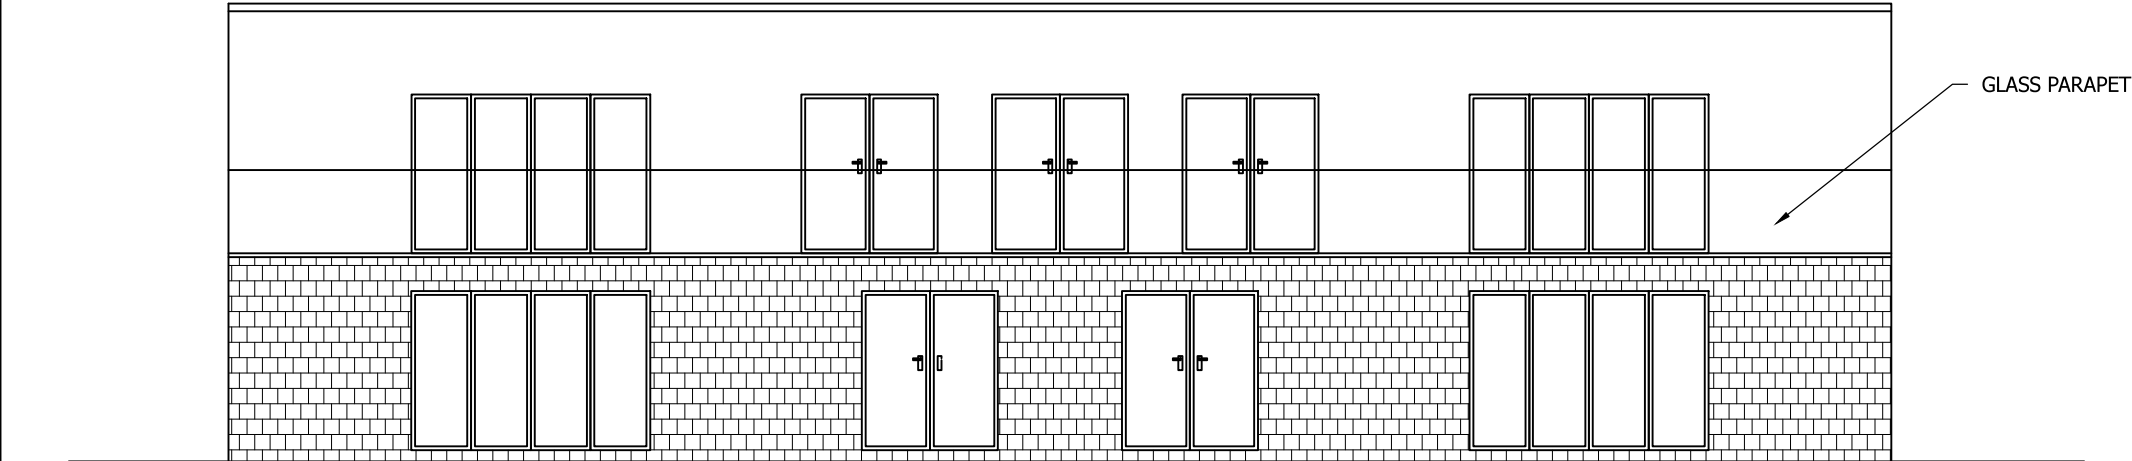

PROPOSED REAR ELEVATION
SCALE 1:100 AT A3

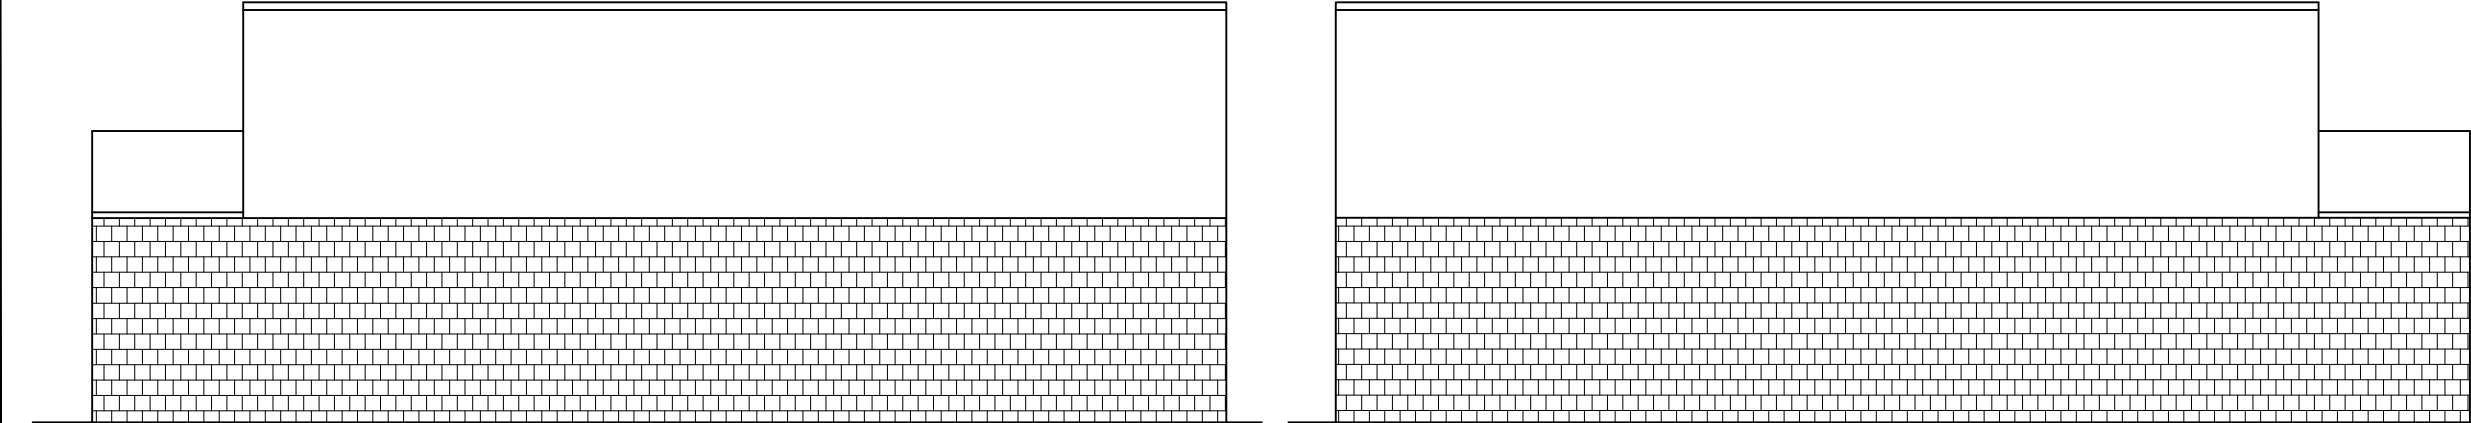

PROPOSED END ELEVATION
SCALE 1:100 AT A3

PROPOSED END ELEVATION
SCALE 1:100 AT A3

DO NOT SCALE: Contractor to check all dimensions and report any omissions or errors

NOTES

Rev	Description	By	Chk	App	Date
JRB DESIGNS Ltd 1 Saville Road Cudworth Barnsley S72 8LT Tel: 01226 383542 Fax: 01226 380078 Mob: 07970 541192 Email: john@jrbdesigns.co.uk This drawing is copyright. © jrbdesigns Ltd.					

Client

MR. N VISUVALINGAM

Drawing Title

PROPOSED ELEVATIONS

Address

LAND OFF FRICKLEY BRIDGE LANE
BIERLEY
BARNSELY
S72 9LH

Project Title:

PROPOSED TWO STOREY
DETACHED HOUSE

Purpose of Issue:

PLANNING

Drawing Status

FIRST ISSUE

Scale at A3 AS SHOWN	Drawn By JRB	Date 14/11/2022			
Checked By	Date 14/11/2022	Approved By	Date 14/11/2022		
Project No. MNV001		Drawing No. 003		Revision -	
APPROVAL ☒		INFORMATION ☐	TENDER ☐	CONTRACT ☐	CONSTRUCTION ☐