


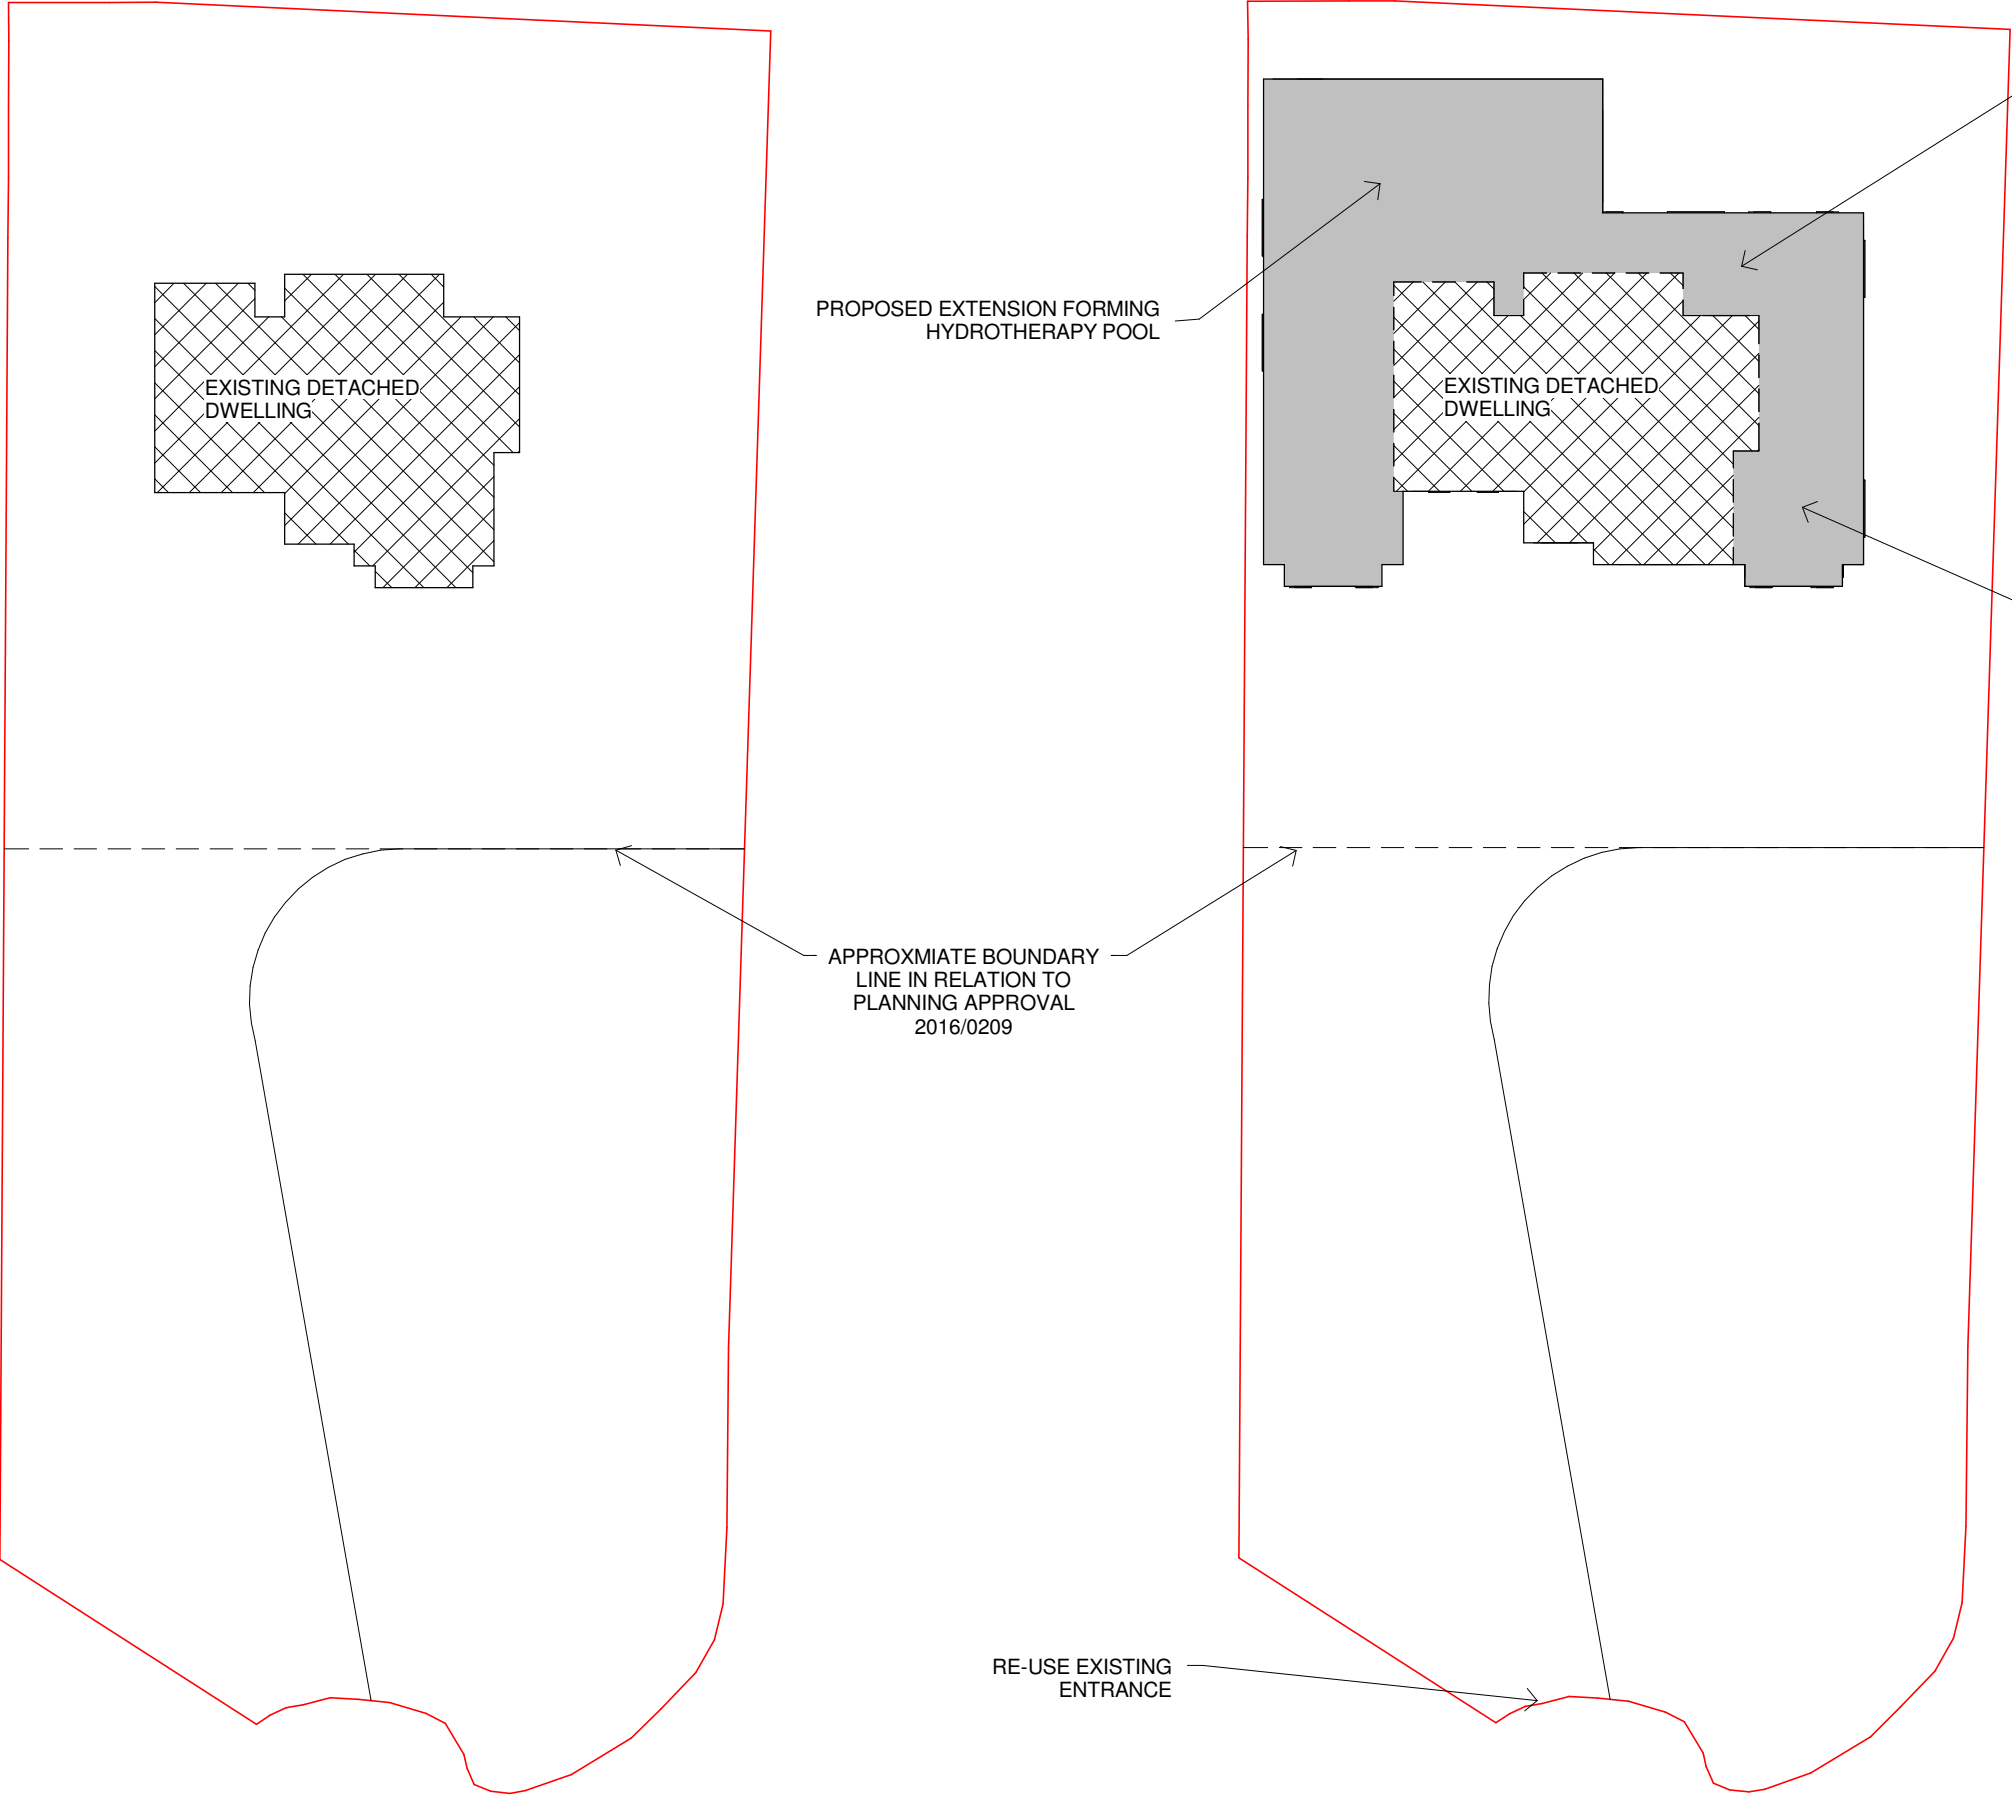

EXISTING SITE PLAN

PROPOSED SITE PLAN



- D. Updated to Planning Officer request
- C. Updated to Planning Officer request
- B. Updated to Planning Officer request
- A. Updated to Planning Officer request

steven docker
ASSOCIATES

Chartered Surveyors
Designers for Disabled Individuals
Park House, Parkway, Holmes Chapel
Cheshire, CW4 7BA
W: www.stevendocker.co.uk T: 01477 544499
E: info@stevendocker.co.uk F: 01477 544433

Claimant Master Kyle Jake Vickers		
Contract Westfield House, 2 Welthorne Lane, Ingbirchworth, Penistone		
Drawing Existing & Proposed Site Plan		
Drawn by GS	Checked by TD	Date Aug 2016
Drawing No CNC 2975 / 03d	Rev *	Scale 1 : 250
		Size A3
COPYRIGHT This Drawing, design proposal and its content are protected by copyright and can only be used under license and with the expressed authority of Steven Docker Associates.		