


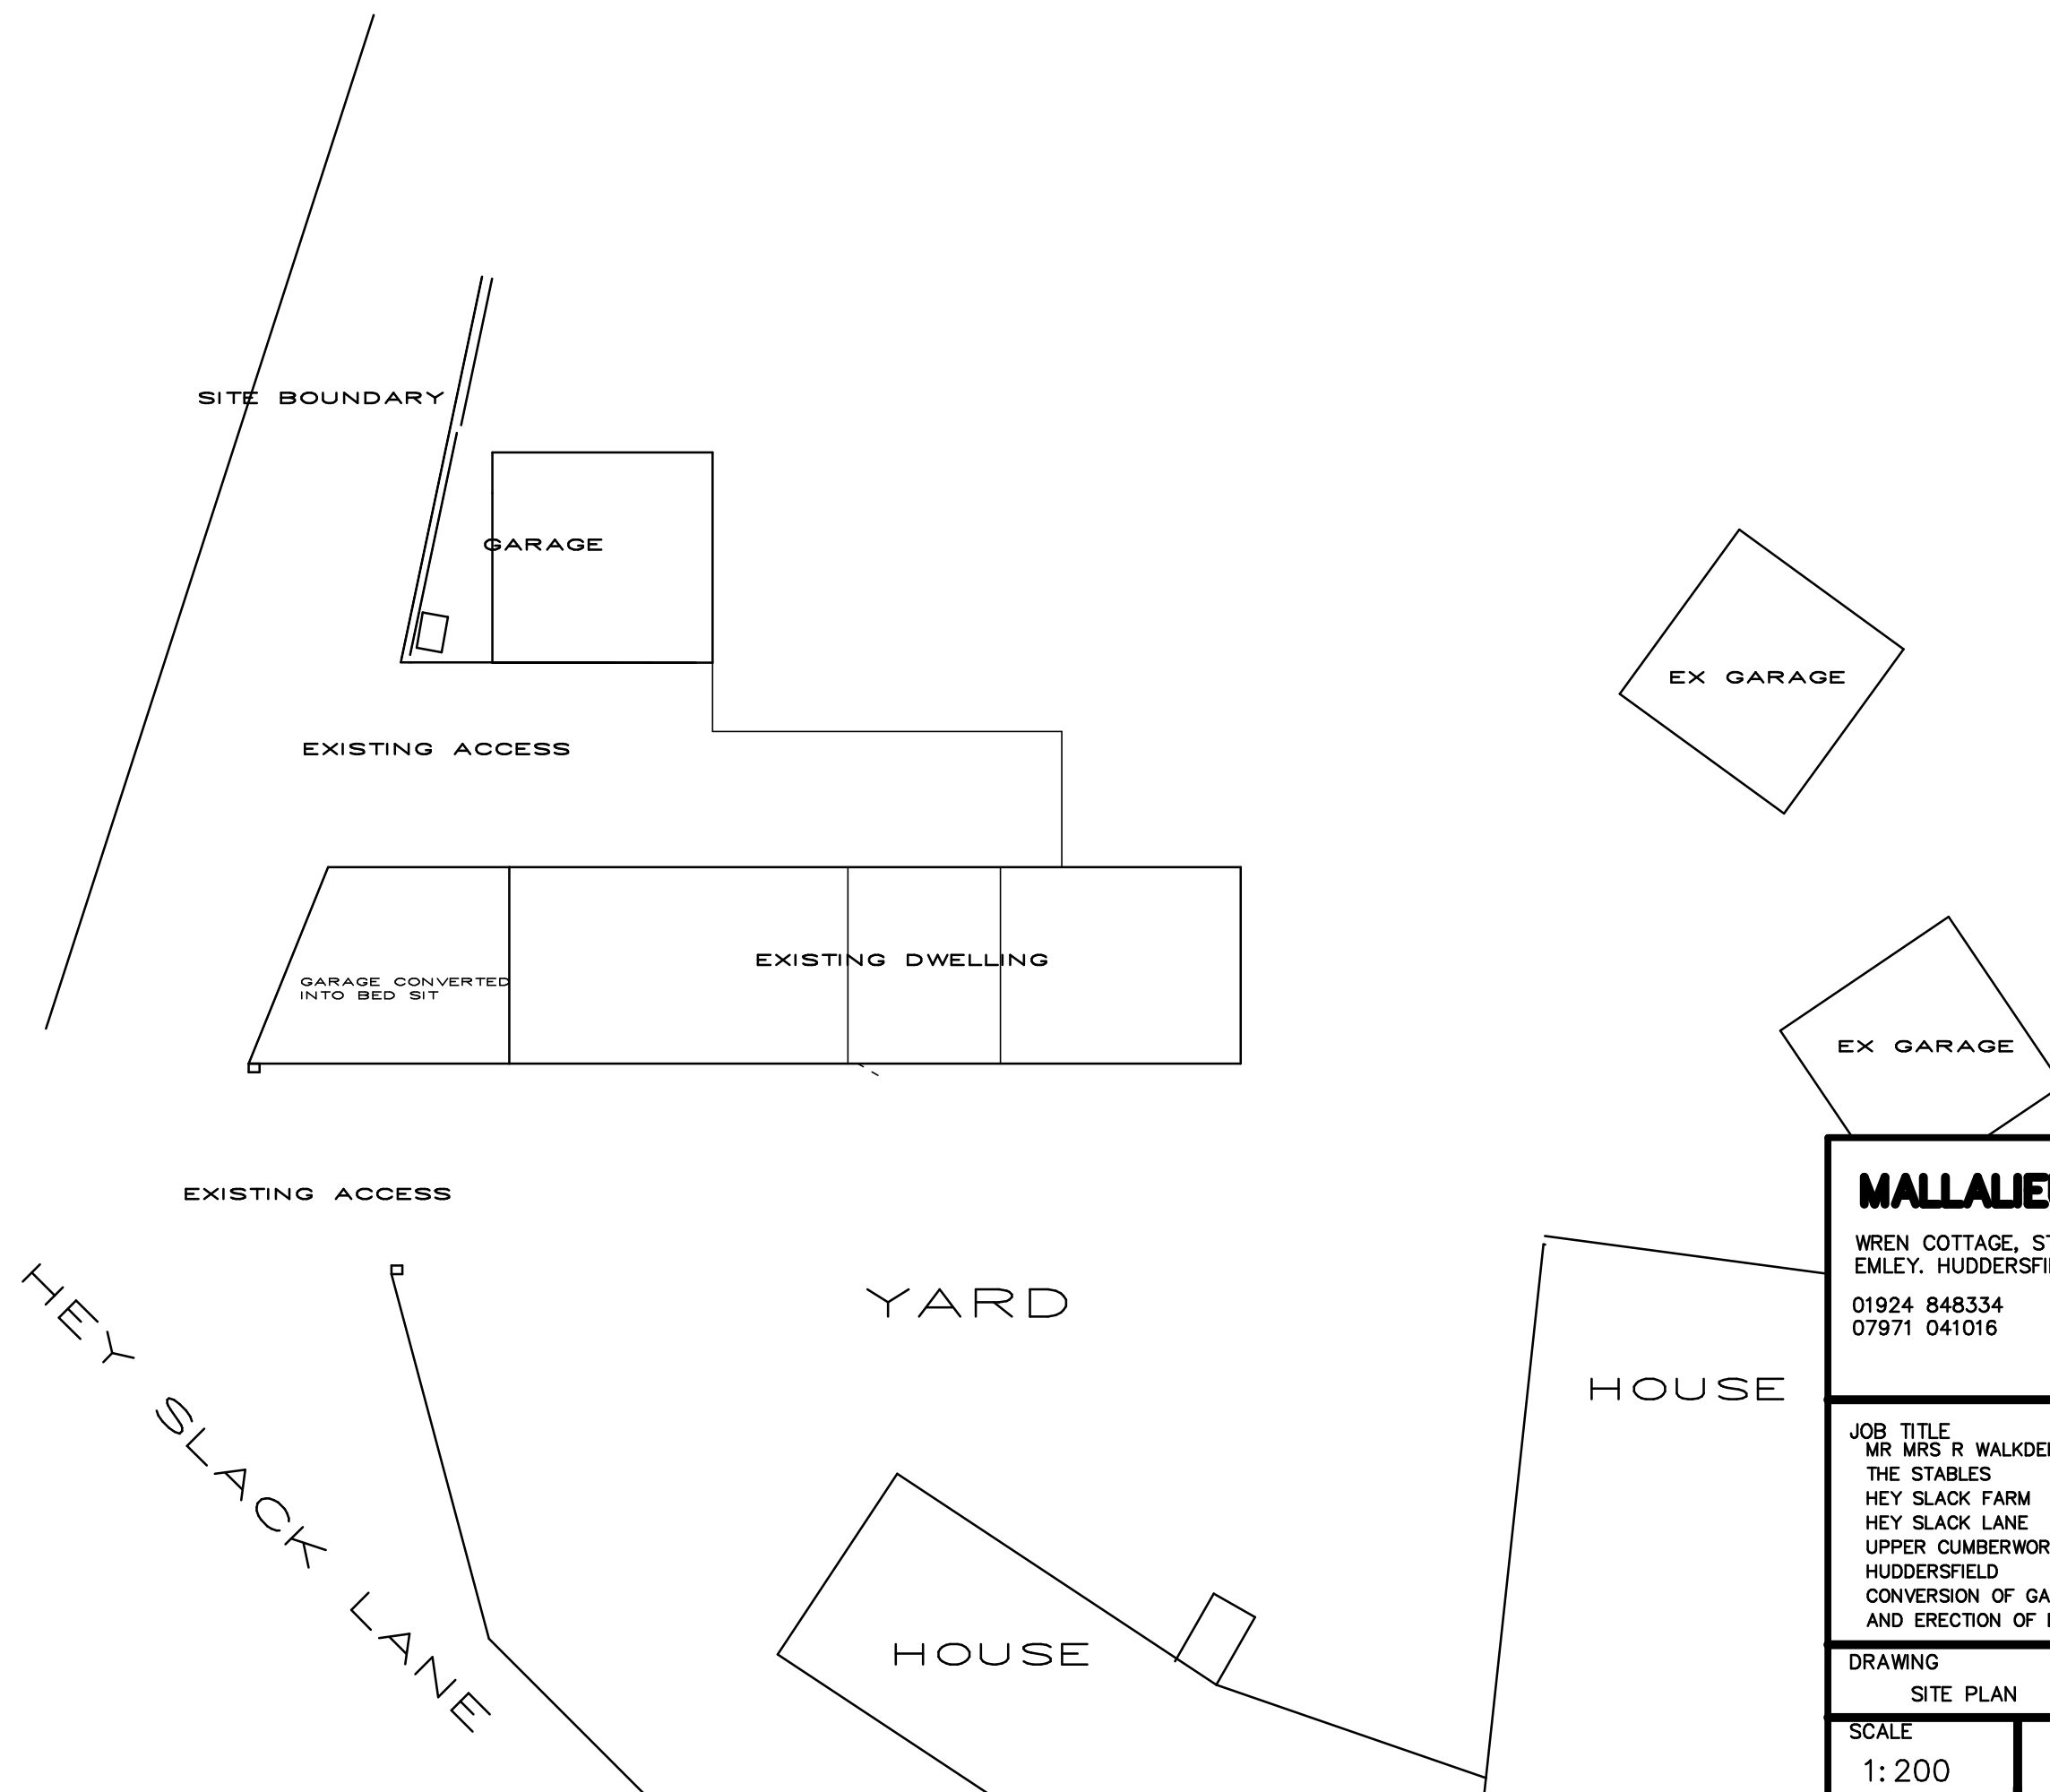

MALLALIEU ARCHITECTS	
WREN COTTAGE, STRINGER HOUSE LANE, EMLEY. HUDDERSFIELD. HD8 9SU. 01924 848334 07971 041016	
JOB TITLE MR MRS R WALKDEN THE STABLES HEY SLACK FARM HEY SLACK LANE UPPER CUMBERWORTH HUDDERSFIELD CONVERSION OF GARAGE INTO BEDSIT AND ERECTION OF DETACHED GARAGE	
DRAWING SITE PLAN	NUMBER 2243/15
SCALE 1:200	DATE FEBRUARY 2017