


A WARM WELCOME


THE STATION INN

FINE FOOD AND ALES


SIGN B - scale 1:10

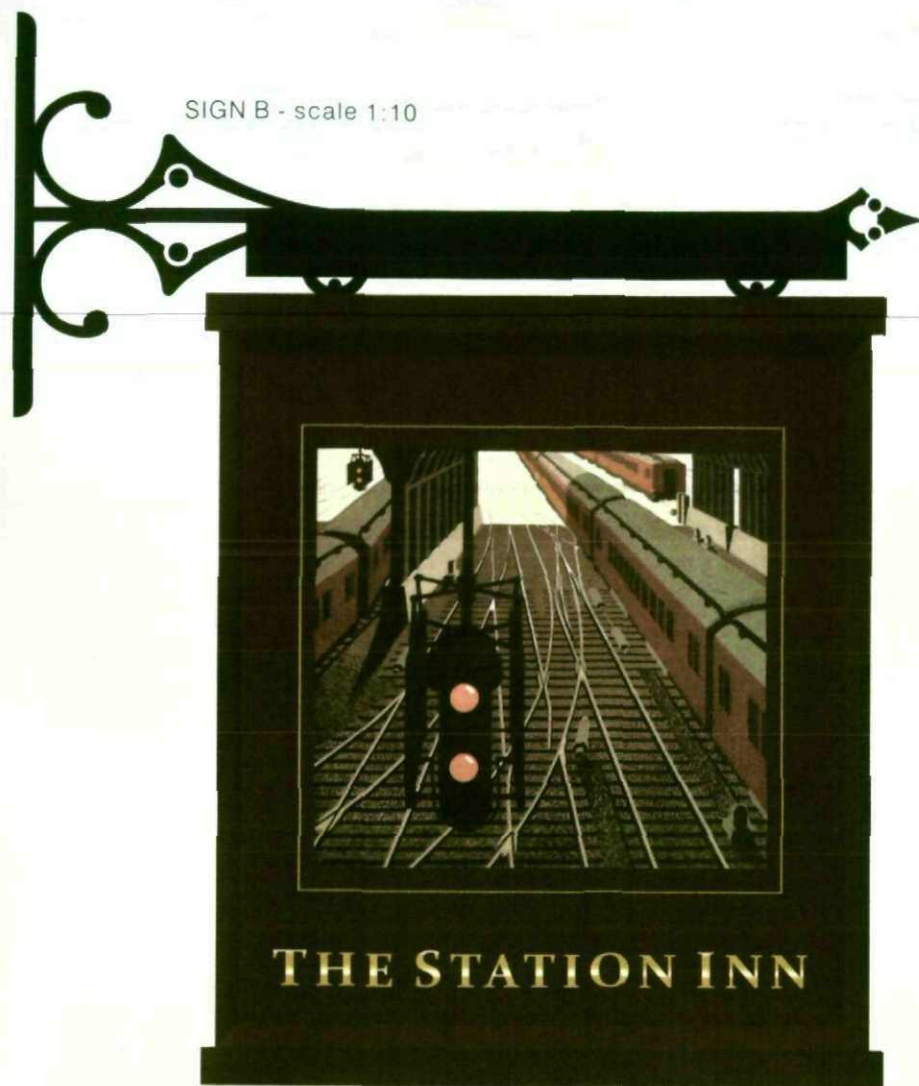


SIGN C - scale 1:10

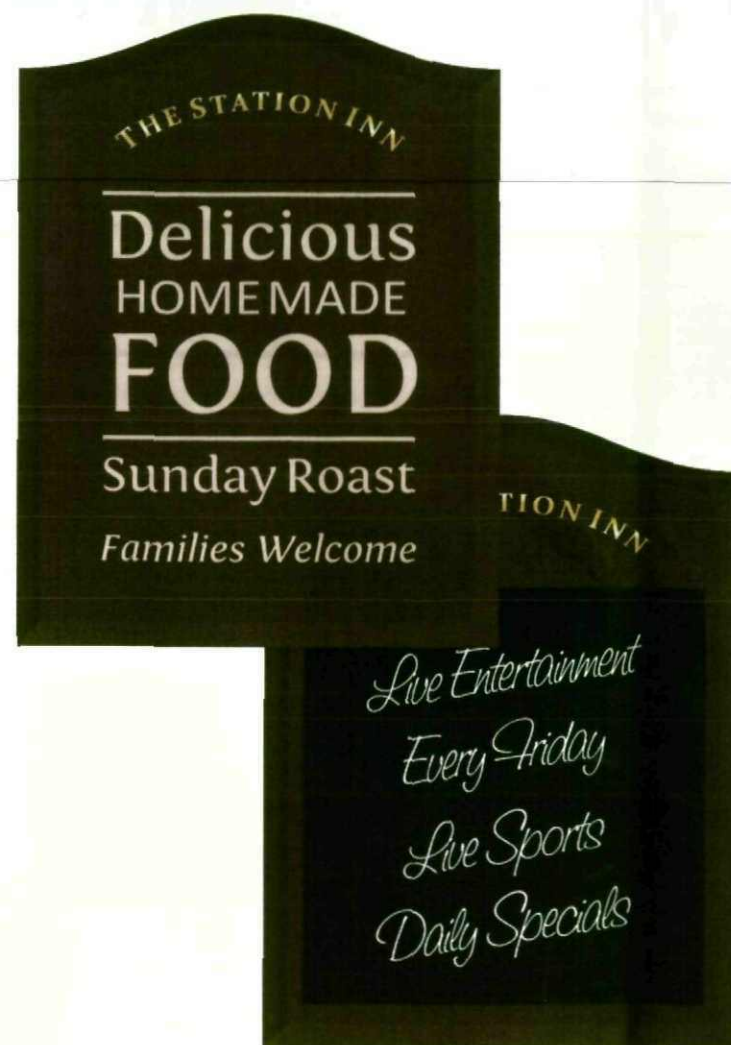

SIGN D - scale 1:10

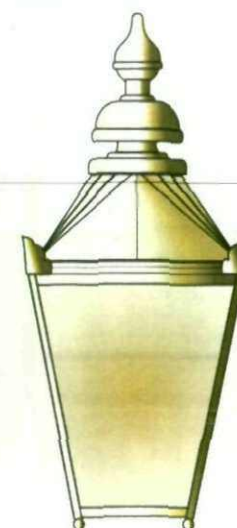

SIGN E - scale 1:20

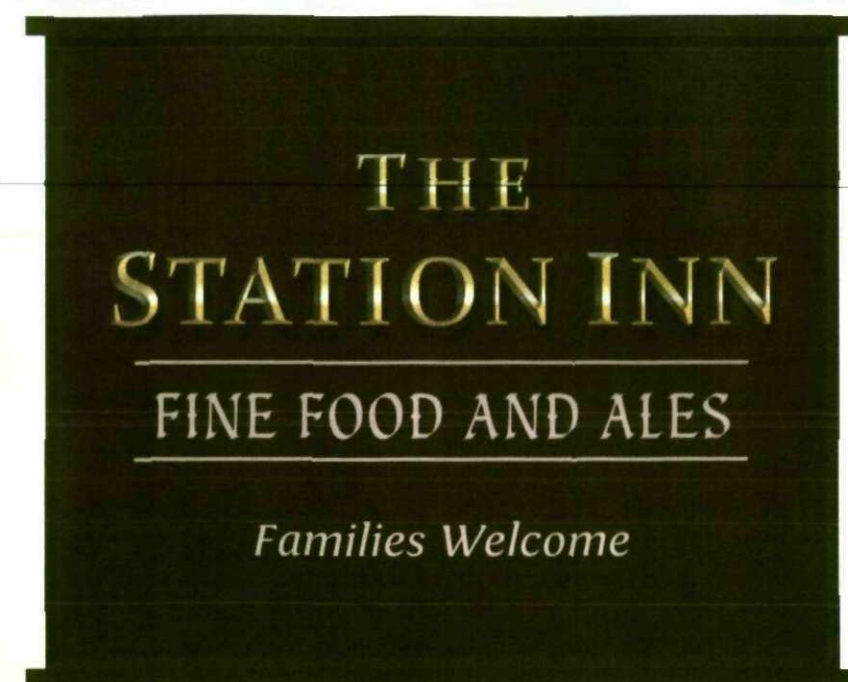

SIGN F - scale 1:10

STATION.
INN

FINE FOOD AND ALES

Families Welcome

Sign A - One bullnose fascia sign with timber top and bottom. Sign to be complete with individual letters and secondary vinyl letters.

Illuminated by means of trough light. 7550 x 530mm. Letter T - 285mm, H - 261mm, Span of all letters - 6930mm.

Sign B - One double sided projecting sign with new gibbet. Illuminated by trough lights. 850 x 1000mm. projecting of gibbet - 1135mm

Sign C - Two bullnose amenity boards. 600 x 800mm.

Sign D - Two top fix brass lanterns. 285 x 650mm.

Sign E - One bullnose gable sign with timber top and bottom. Sign to be complete with vinyl applied display. Illuminated by means of trough light. 2100 x 1700mm.

Sign F - Existing stone letters to be repainted. Letters to be complete with additional signwritten text. Area of signwritten text - 2020 x 732mm.

Scale 1:10 & 1:20 @ A3



Front elevation

Scale 1:50 @ A3

Punch Partnerships Ltd
The Station - Silstone Common, Barnsley
30/04/10

ral 3007

dulux muslin birch


NB - please always refer to actual paint references for accurate colour representation

insignia
SIGNS AND SERVICES LIMITED

STATION. INN

FINE FOOD AND ALES

Families Welcome


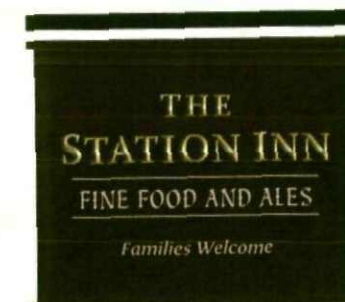


Left hand elevation


Right hand elevation

Scale 1:50 @ A3


SIGN A - scale 1:5

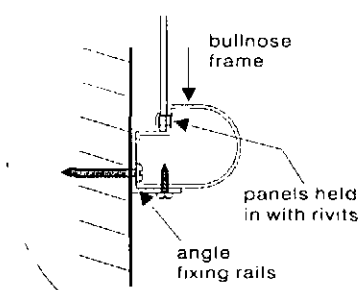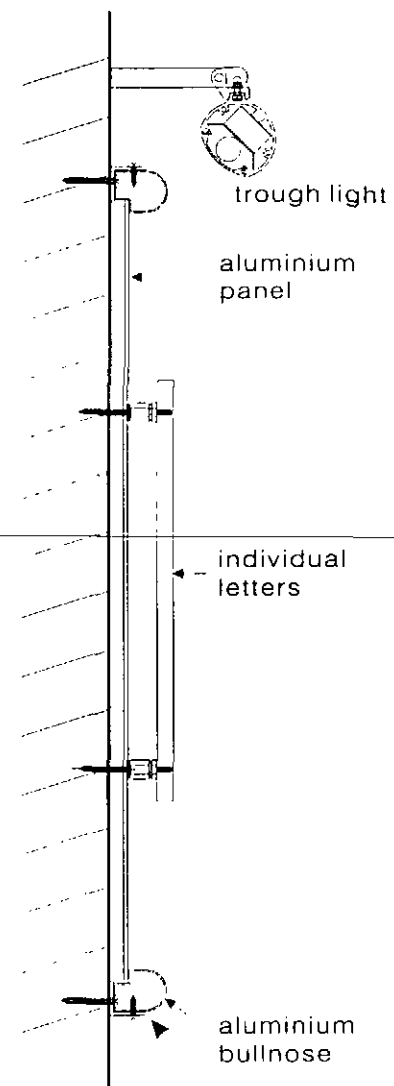


SIGN B - scale 1:10

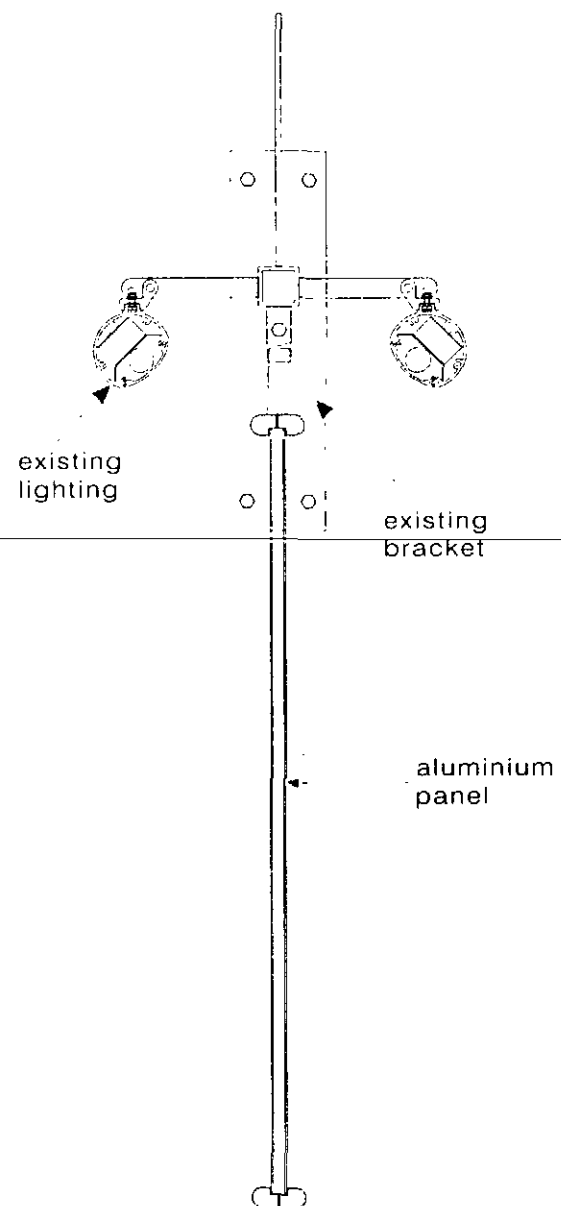


SIGN C - scale 1:5

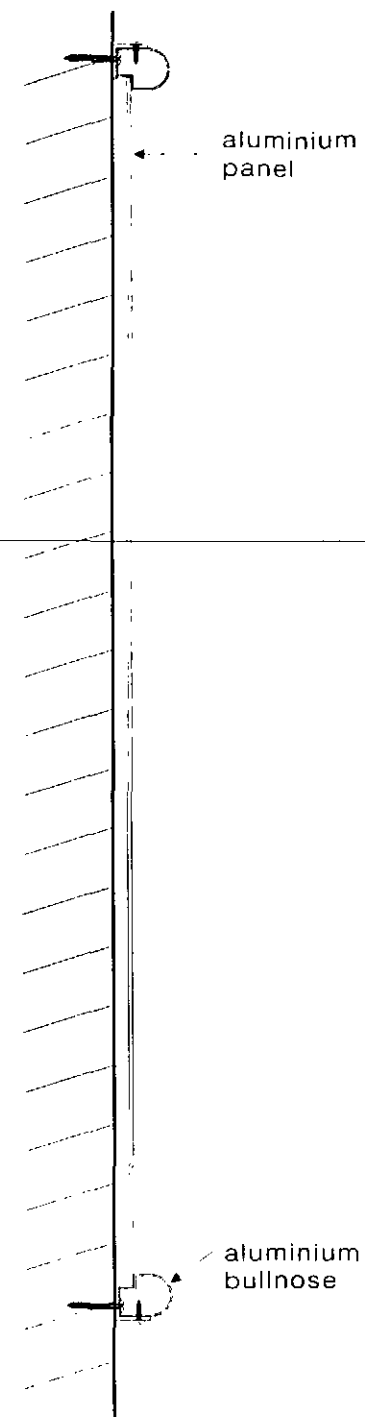

SIGN E - scale 1:5

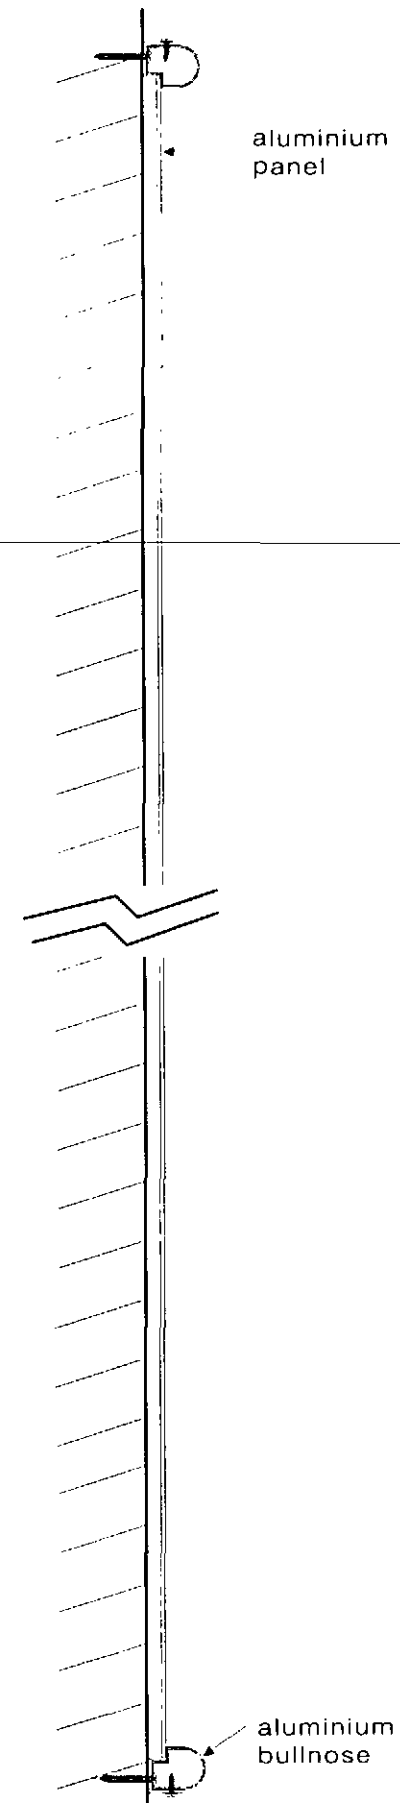

Scale 1:10 @ A3

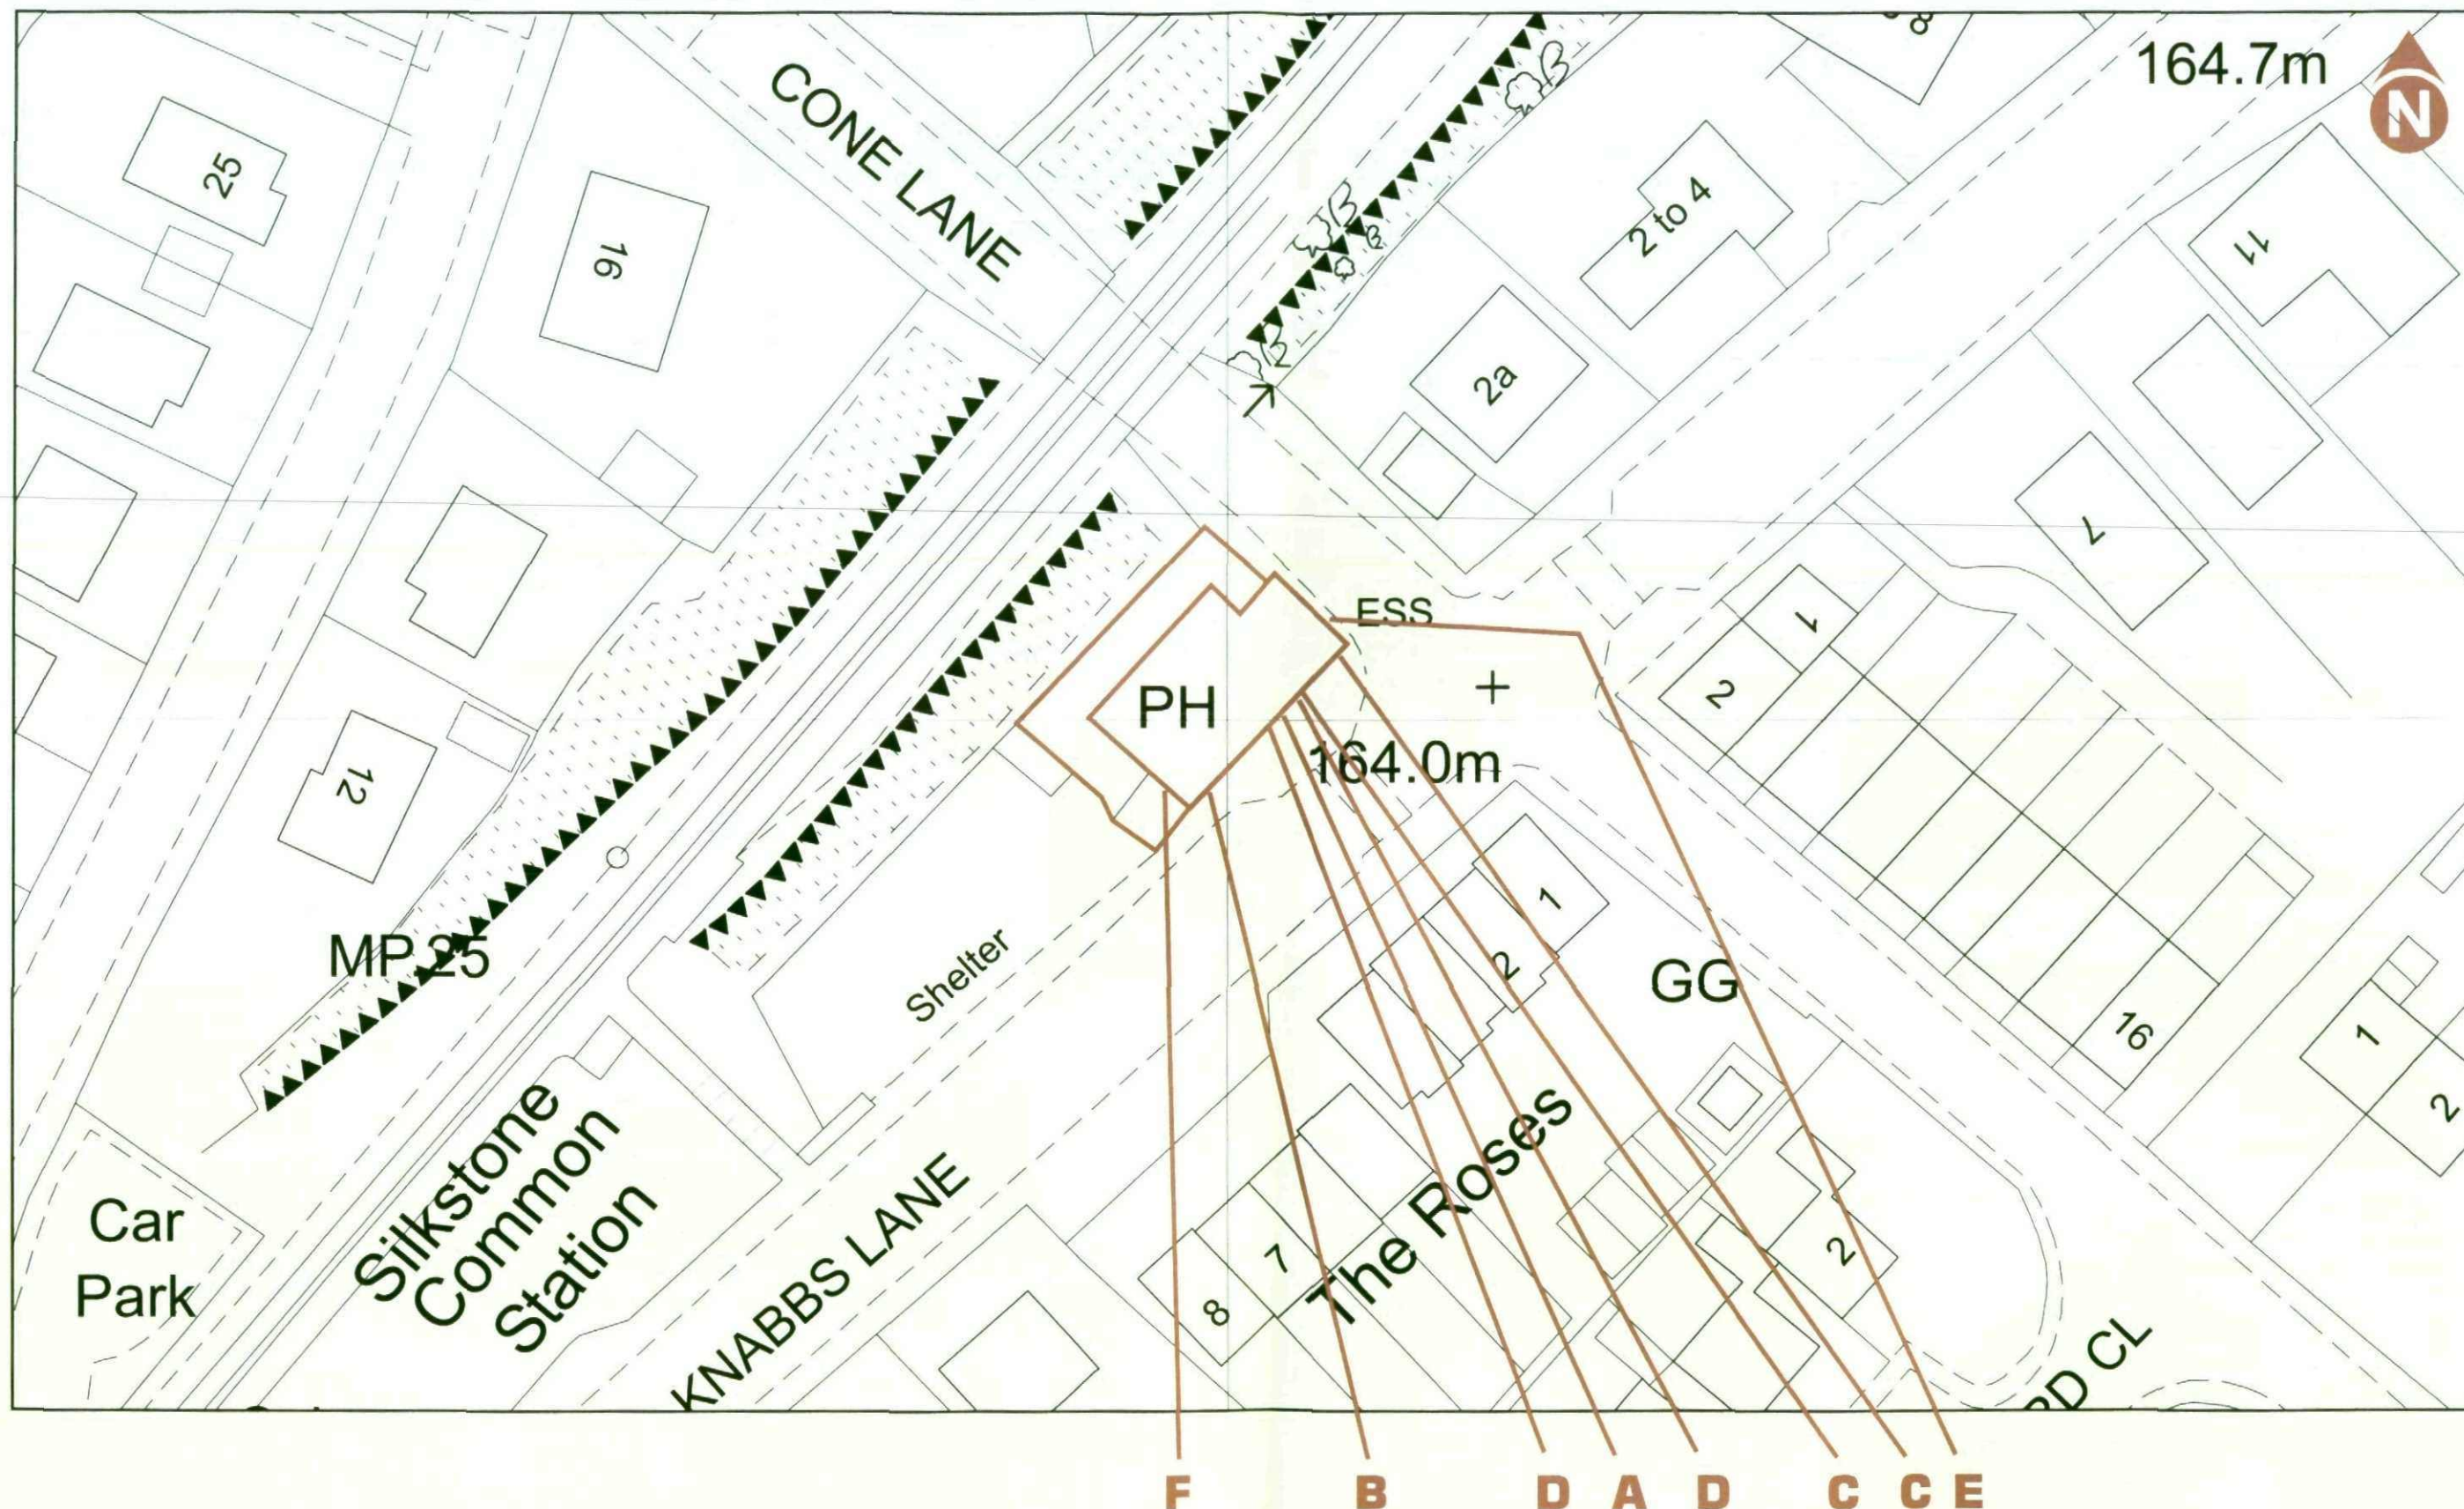

Scale 1:500 @ A3


Punch Partnerships Ltd
The Station - Silkstone Common, Barnsley
30/04/10

ral 3007

dulux muslin birch

NB - please always refer to actual paint references for accurate colour representation

insignia
SIGNS AND SERVICES LIMITED

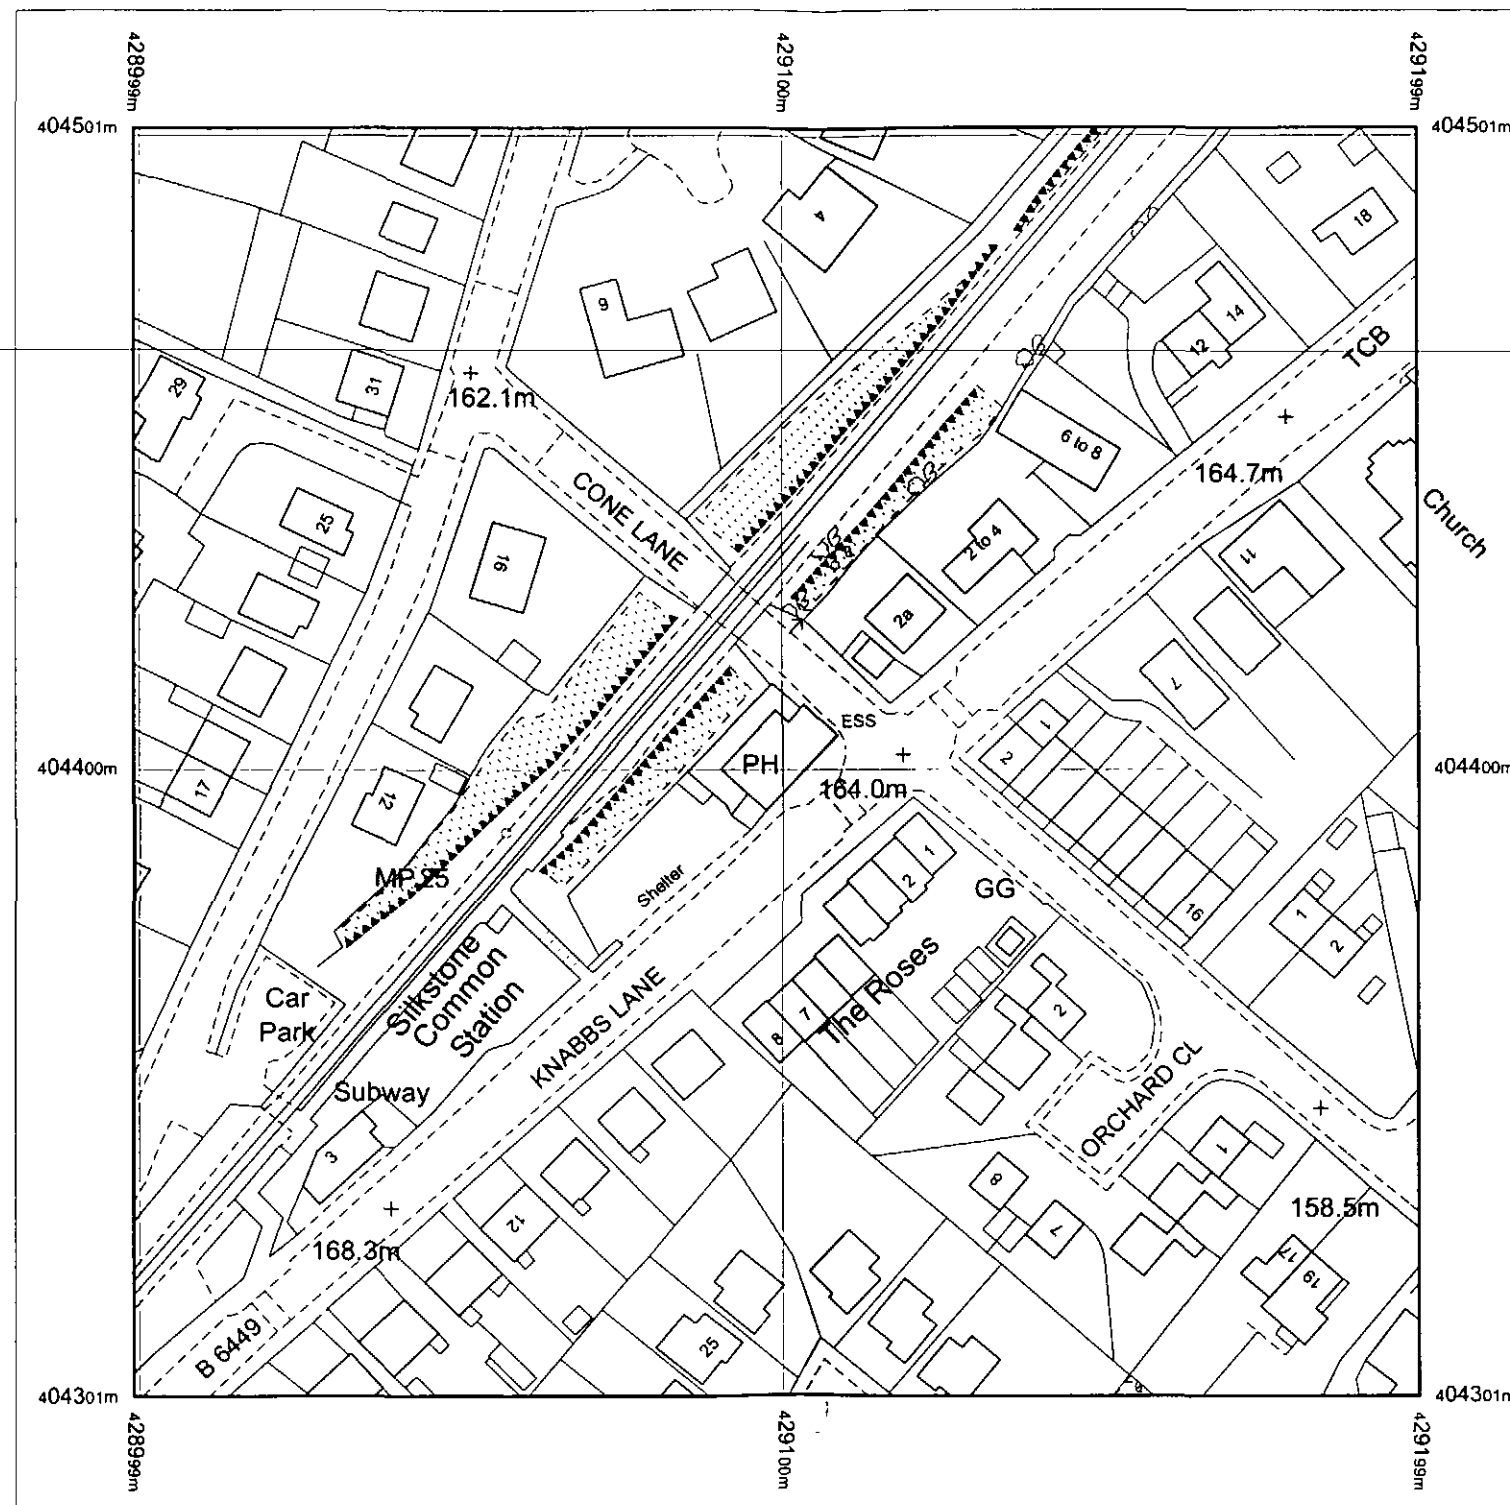

Scale 1:1250 @ A3

Punch Partnerships Ltd
The Station - Silkstone Common, Barnsley
30/04/10

ral 3007

dulux muslin birch

NB - please always refer to actual paint references for accurate colour representation

insignia
SIGNS AND SERVICES LIMITED