




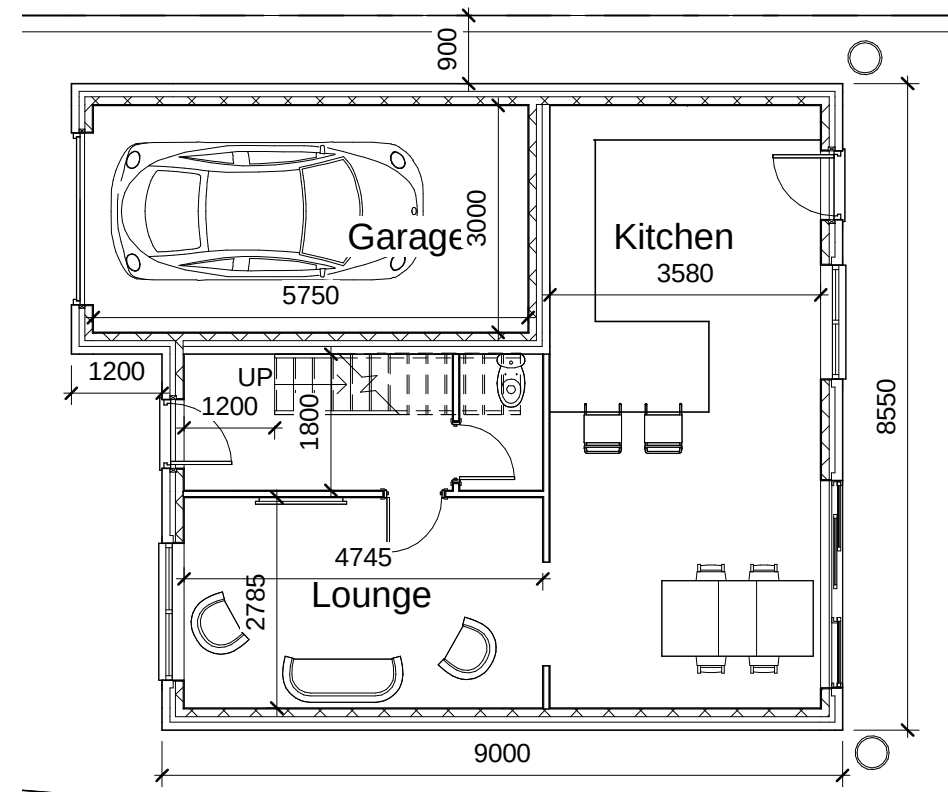


1 Plot 1 Ground Floor
1 : 100

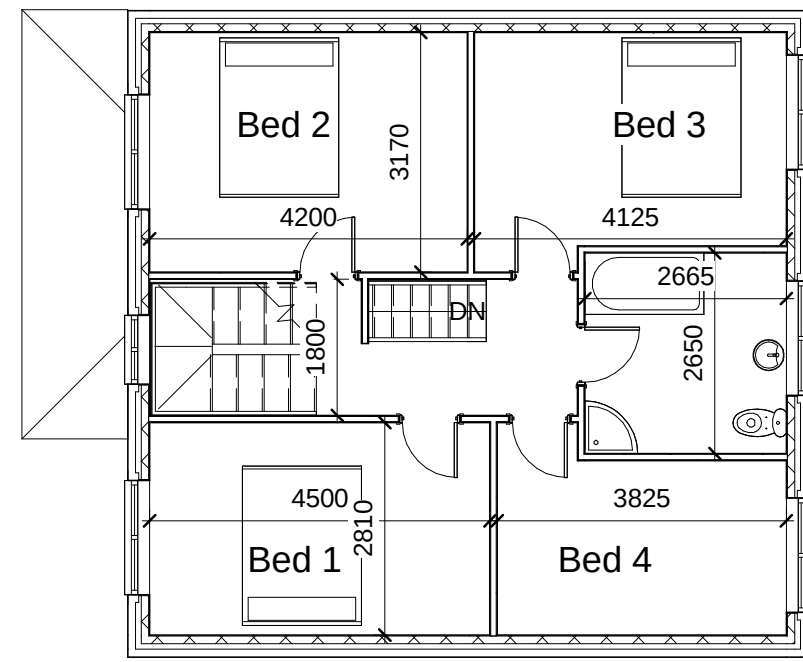


2 Plot 1 First Floor
1 : 100

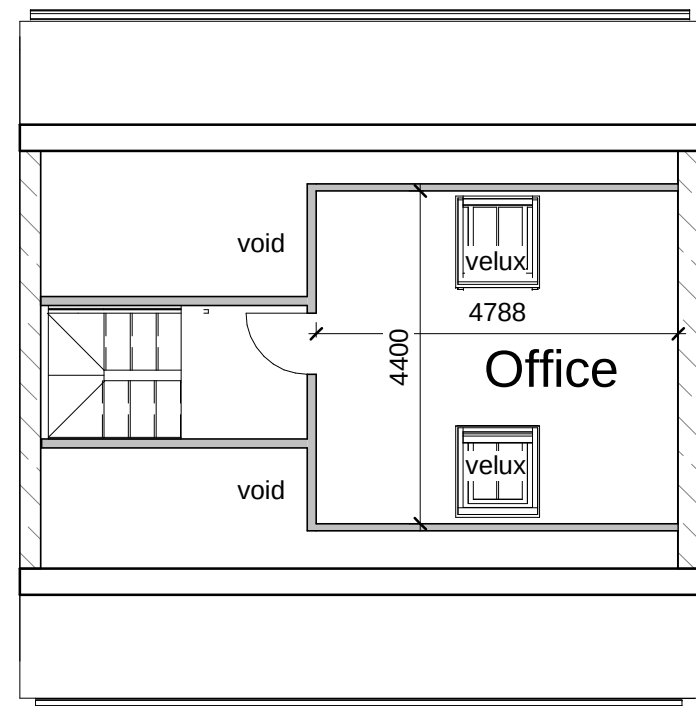


3 Plot 1 Loft
1 : 100

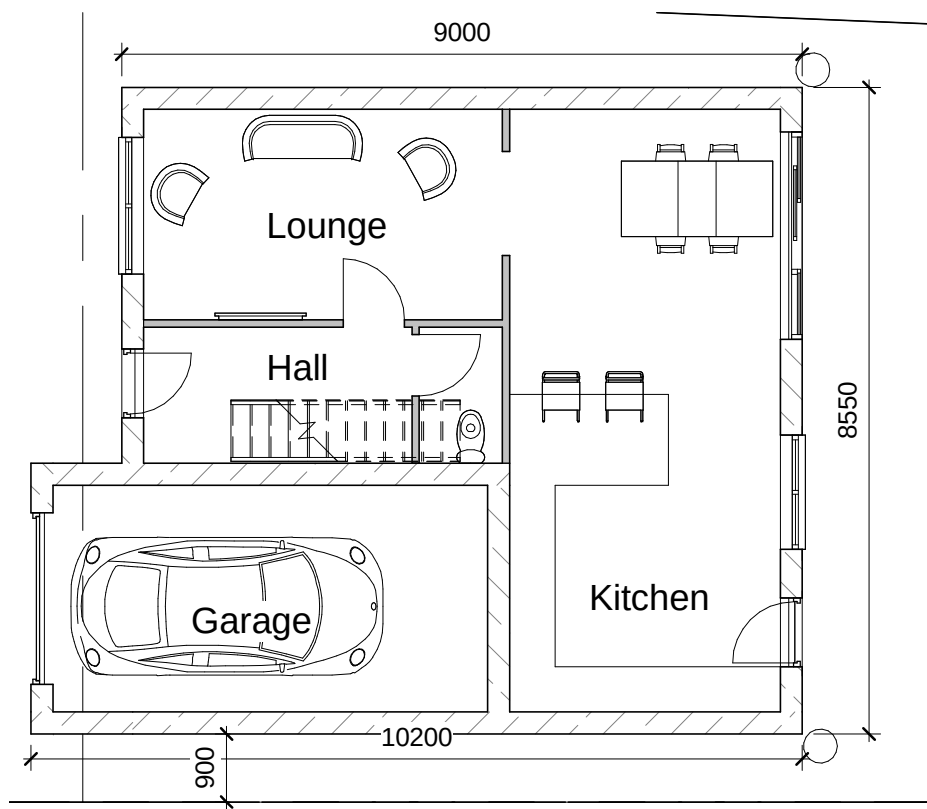

4 Plot 2 Ground Floor
1 : 100

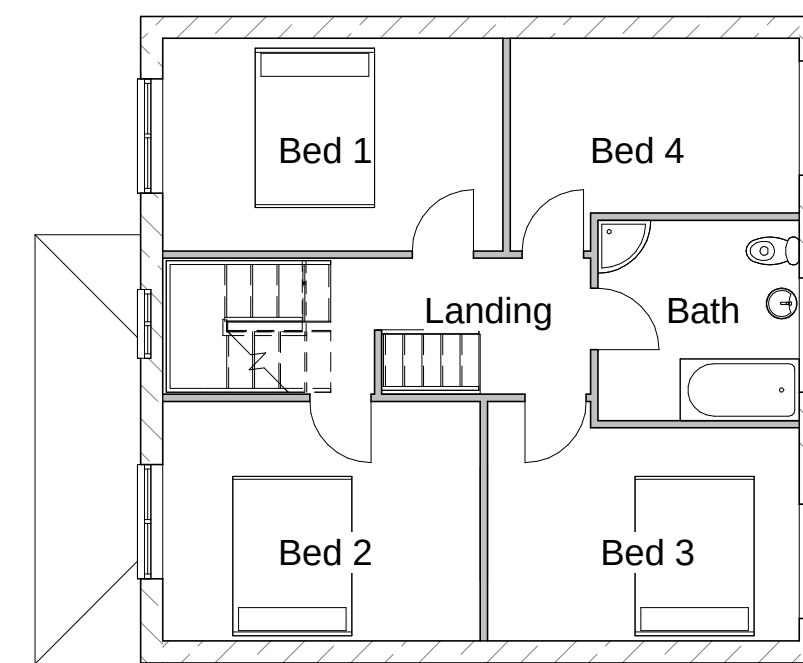


5 Plot 2 First Floor
1 : 100

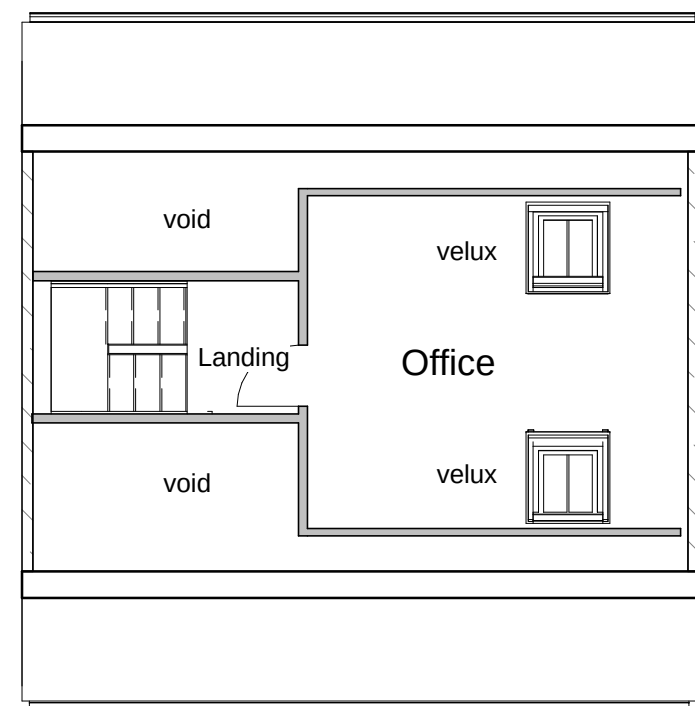

8 Plot 2 Loft
1 : 100


HARTCLIFF

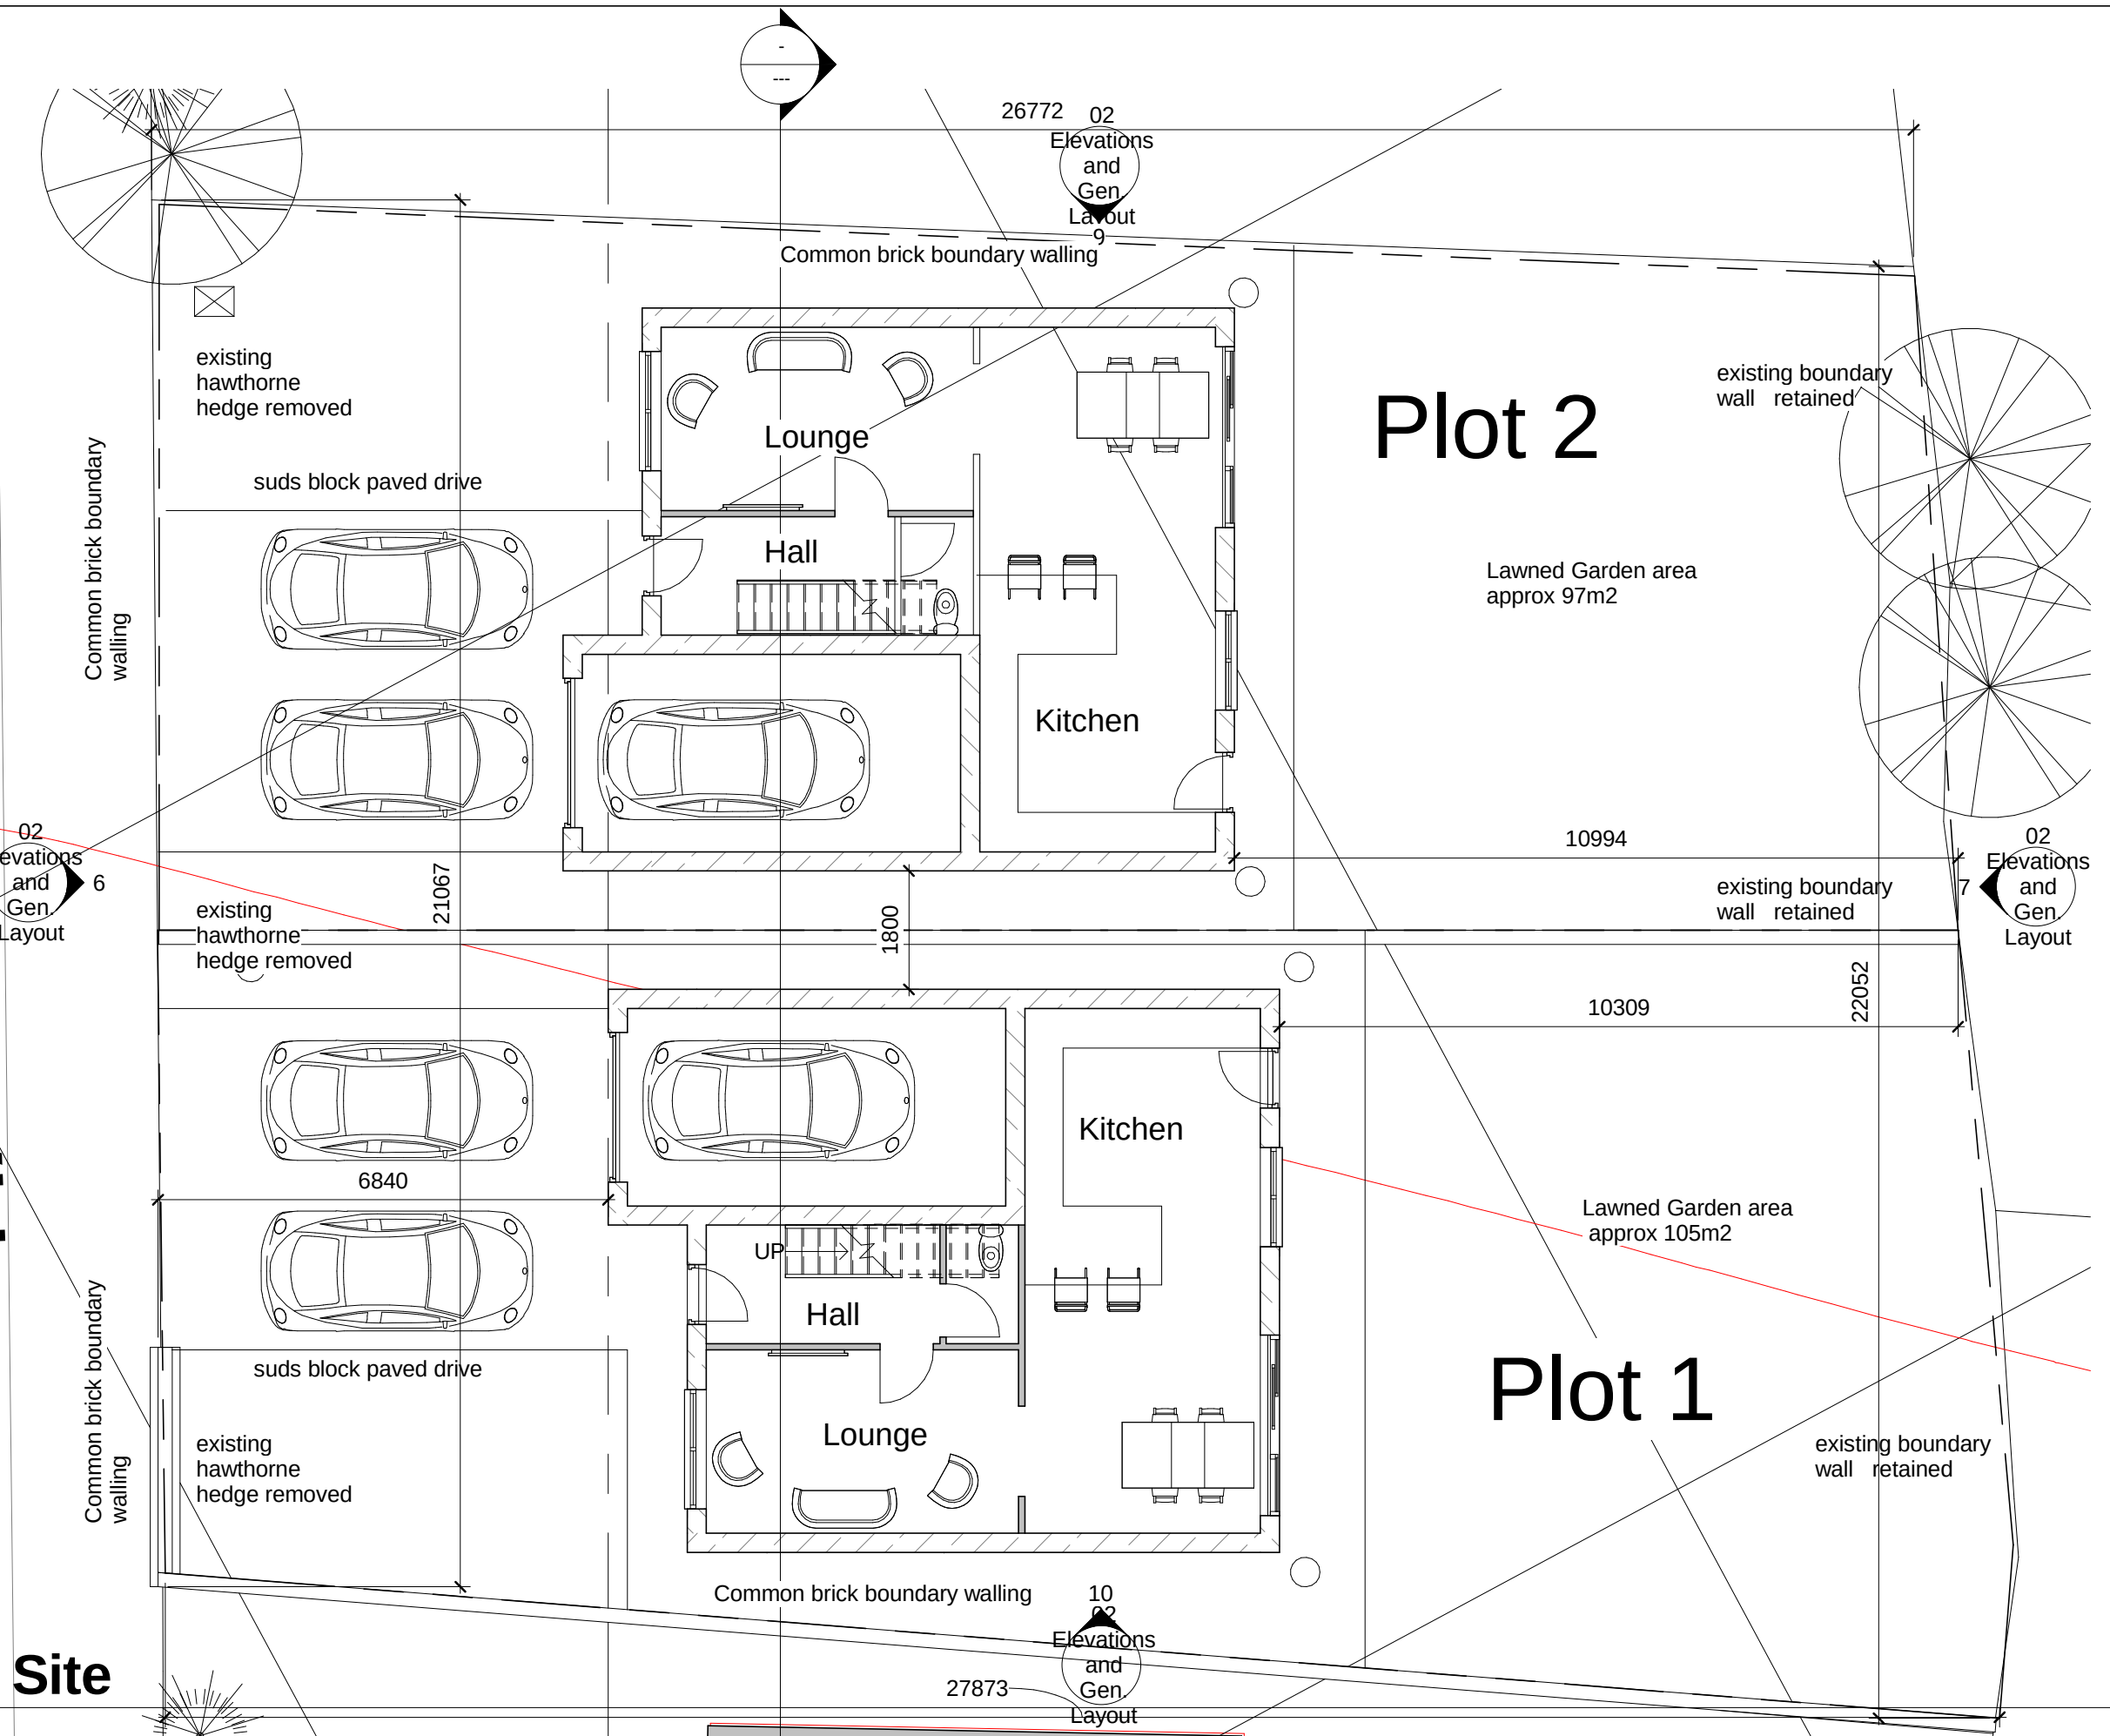

12 Copy of Site
1 : 100




7 East
1 : 100

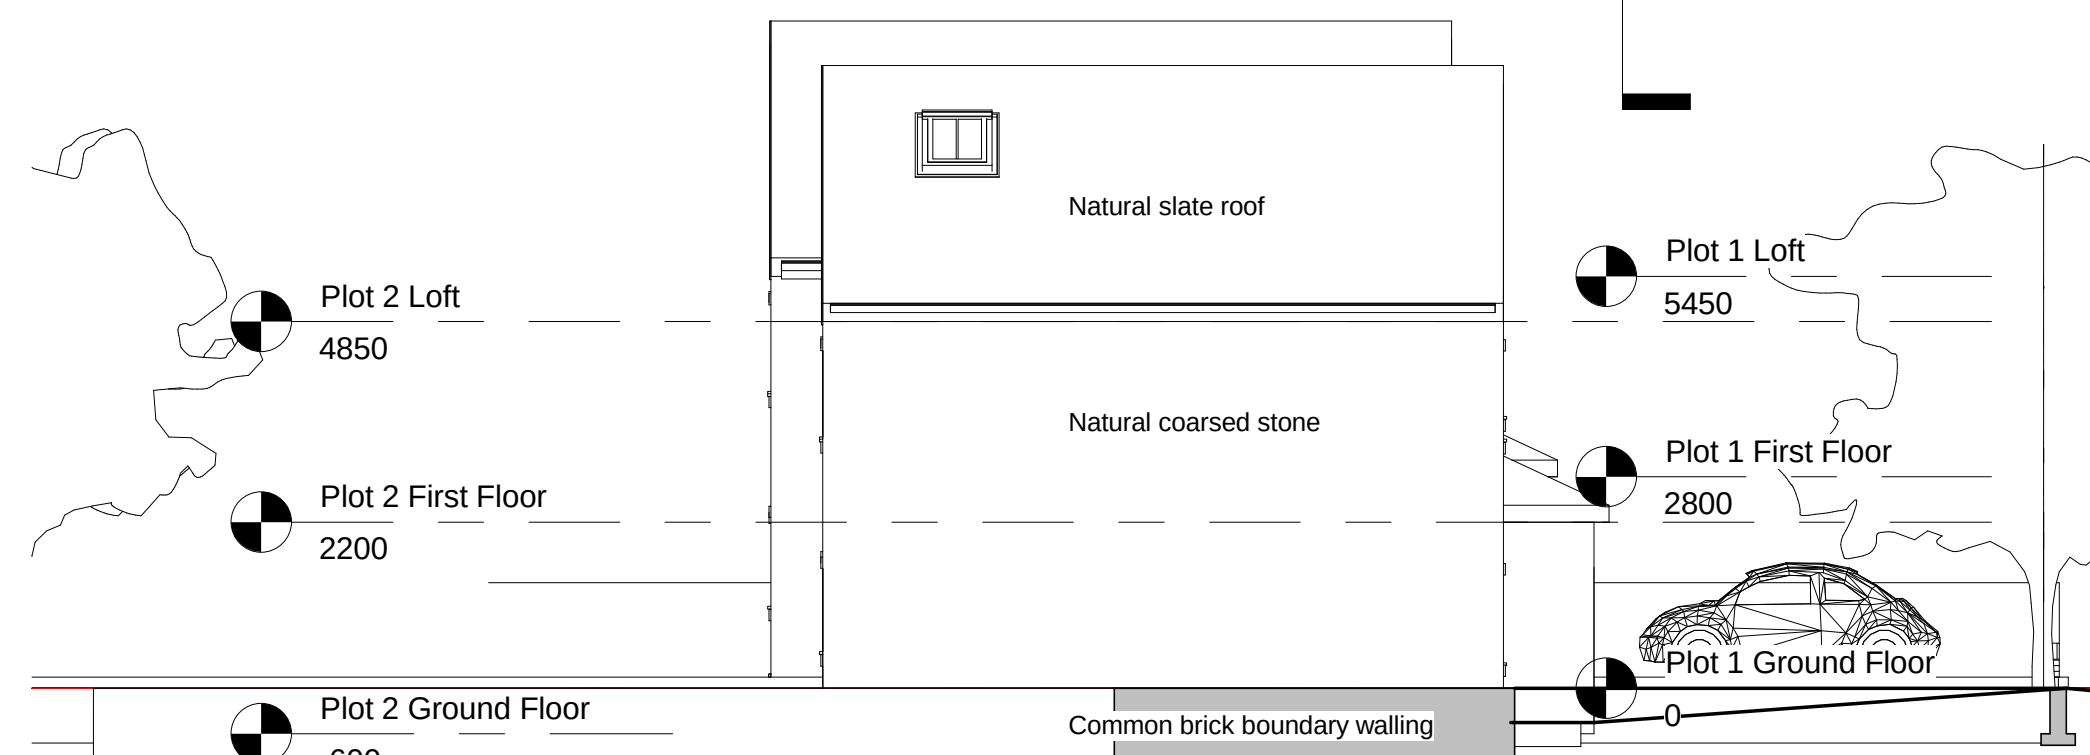


9 North
1 : 100



6 West Elevation and Street view
1 : 100

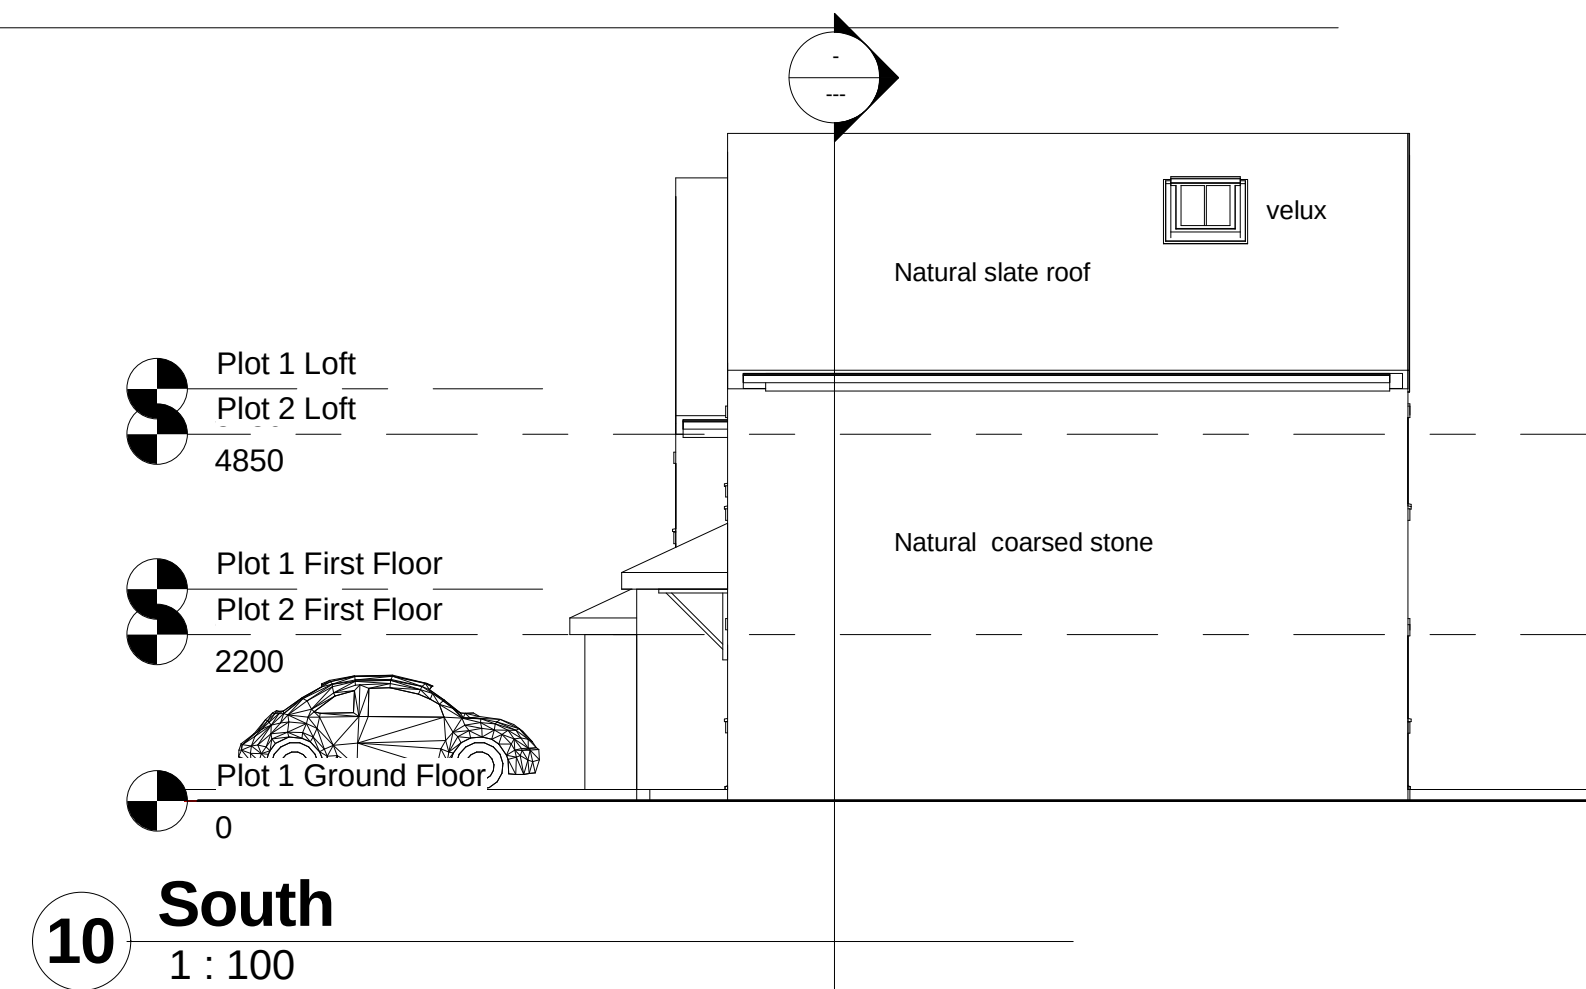

10 South
1 : 100

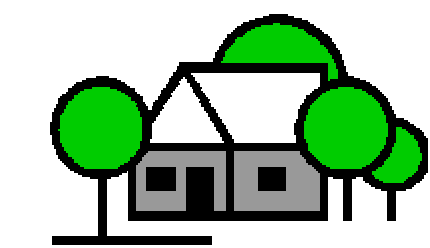

DM Eco Design

Tel: 07879627547
email: enq@dm-eco.co.uk
www.dm-eco.co.uk



TITLE
New Dwellings at Hartcliff Avenue,
Penistone S36 6BQ

CLIENT
Mr C Fisher

DRAWN BY
Author

Planning issue

DATE
08/12/14

SCALE (@ A1)
1 : 100

DRAWING
02 Elevations and Gen. Layout

REV