




Front Elevation
1 : 100




Rear Elevation
1 : 100

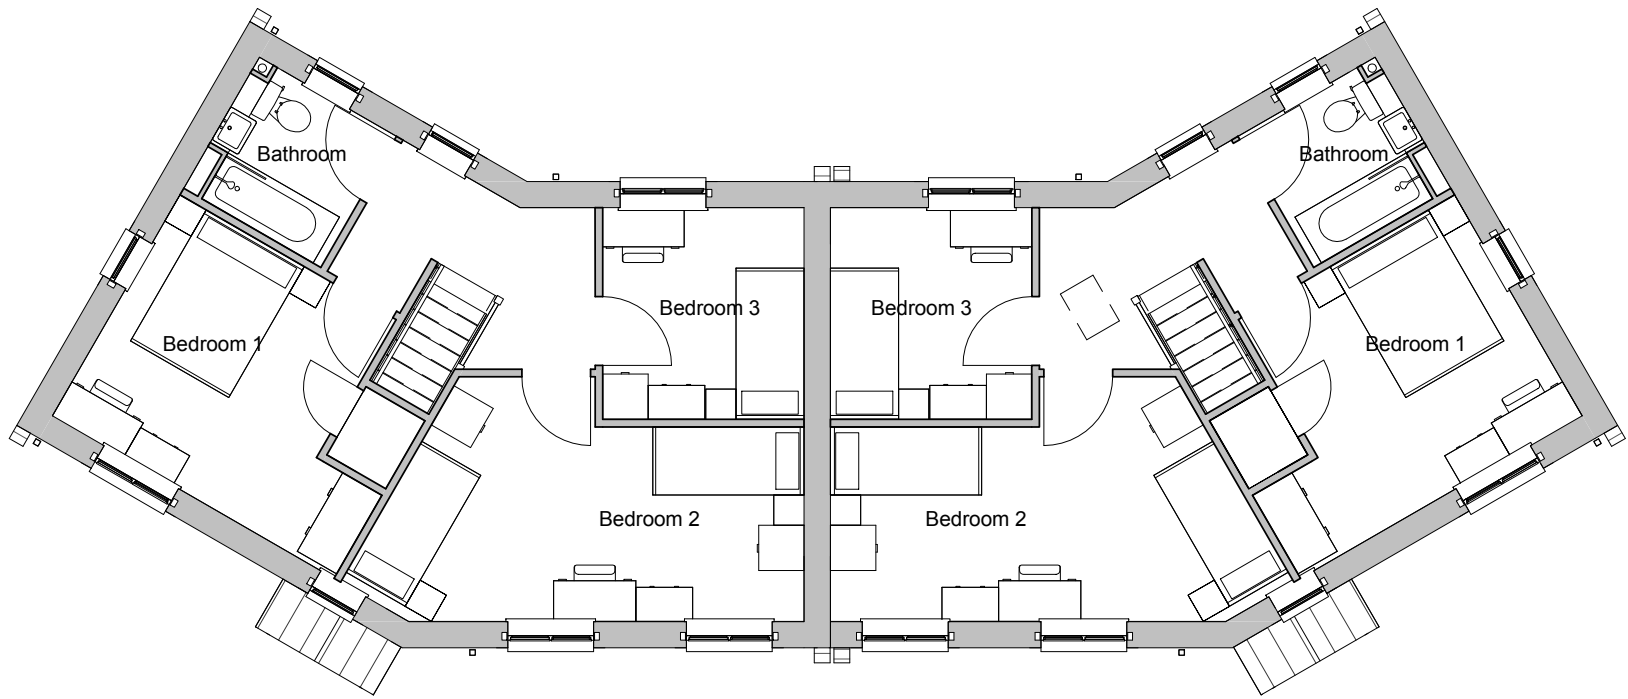


Plot 23 3B5P
Plot 24 3B5P

First Floor
1 : 100

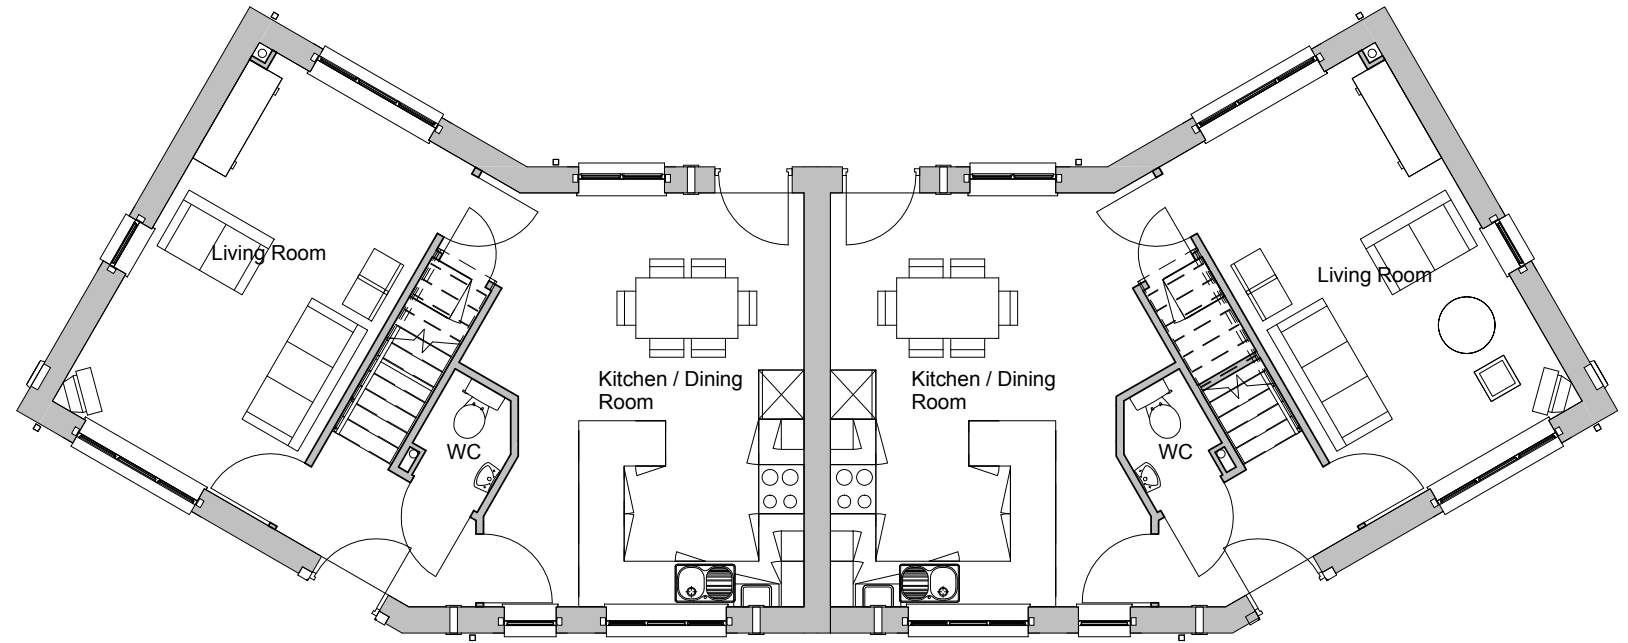

Plot 23 3B5P
Plot 24 3B5P

Ground Floor
1 : 100

 

Materials Schedule
Artificial Stone
Eternit Slate Tiles
White UPVC Windows
Black PAS 24 External Door
Black Rainwater Goods
White Fascia's & Soffit's

Plot 23 & 24 GA & Elevation

Lamb Lane, Monk
Bretton, Barnsley
Yorkshire Housing

Woodhall, 56 Woodhall Lane, Leeds LS28 5NY. TEL - 0113 239 3414. FAX - 0113 256 9688. E-Mail - architects@acanthuswsm.com

© Acanthus WSM Architects Ltd.

The general contractor is responsible for the verification all dimensions on site and the architect is to be informed of any discrepancy.

The status of information contained in a computer copy of this drawing shall be limited to that conveyed by the paper copy.

Revisions:

No.	Description	Date	Issued by
A	Materials amended	07.10.201	RJ/DRP
B	Amendments as requested by Client	03.12.201	RJ/DRP
C	Kitchen windows / doors amended	24.02.201	RJ/DRP
D	Internal layout revised	04.04.201	RJ/DRP
E	General drawing update	16.10.201	RJ/DRP



Plot 24 Side Elevation
1 : 100



Plot 23 Side Elevation
1 : 100

YORKSHIRE HOUSING	
Drawing Status	
☐ preliminary	☒ planning
☐ information	☐ tender
☐ comment	☐ construction
☐ approval	☐ record/as built
Scale @ A2	As indicated
Date	09/14/12
Drawn/Checked	RJ / JRW
Dwg.No	1953.04. 116 E



S:\1953\4 Lamb Lane Drawings\Revit Drawings\Plot 23 & 24.rvt
16/10/2014 14:44:14