



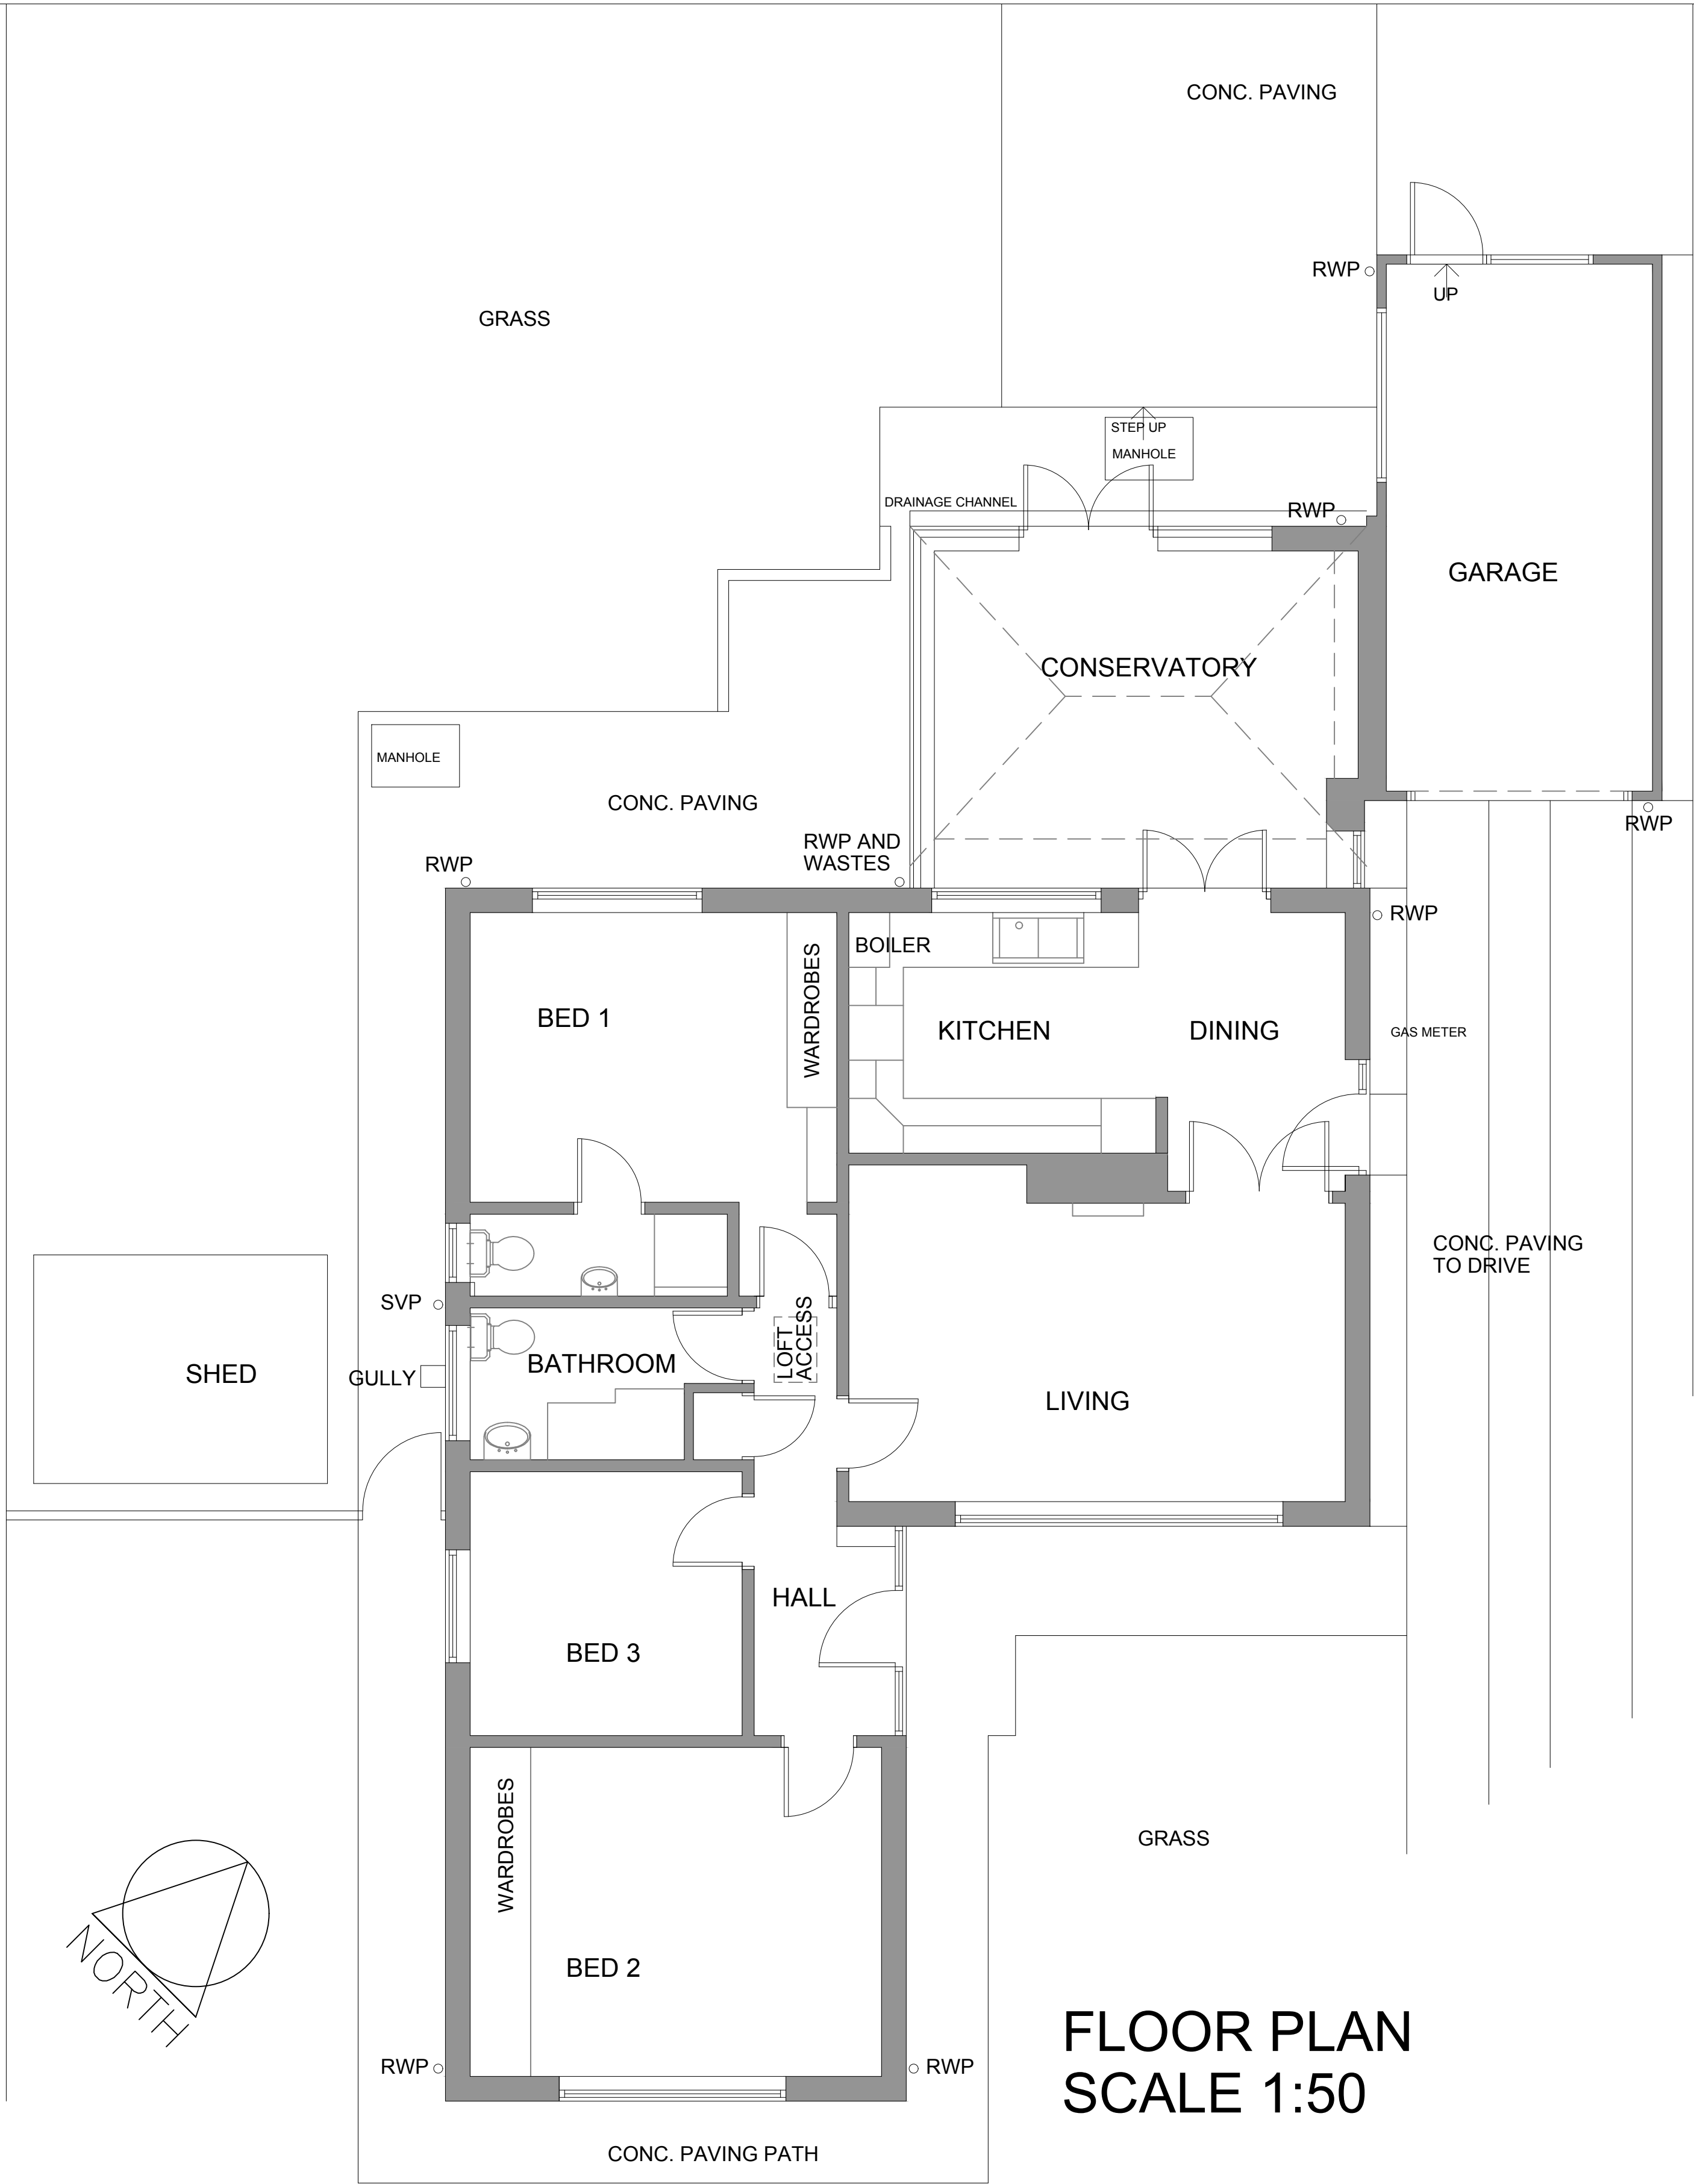

FLOOR PLAN  
SCALE 1:50

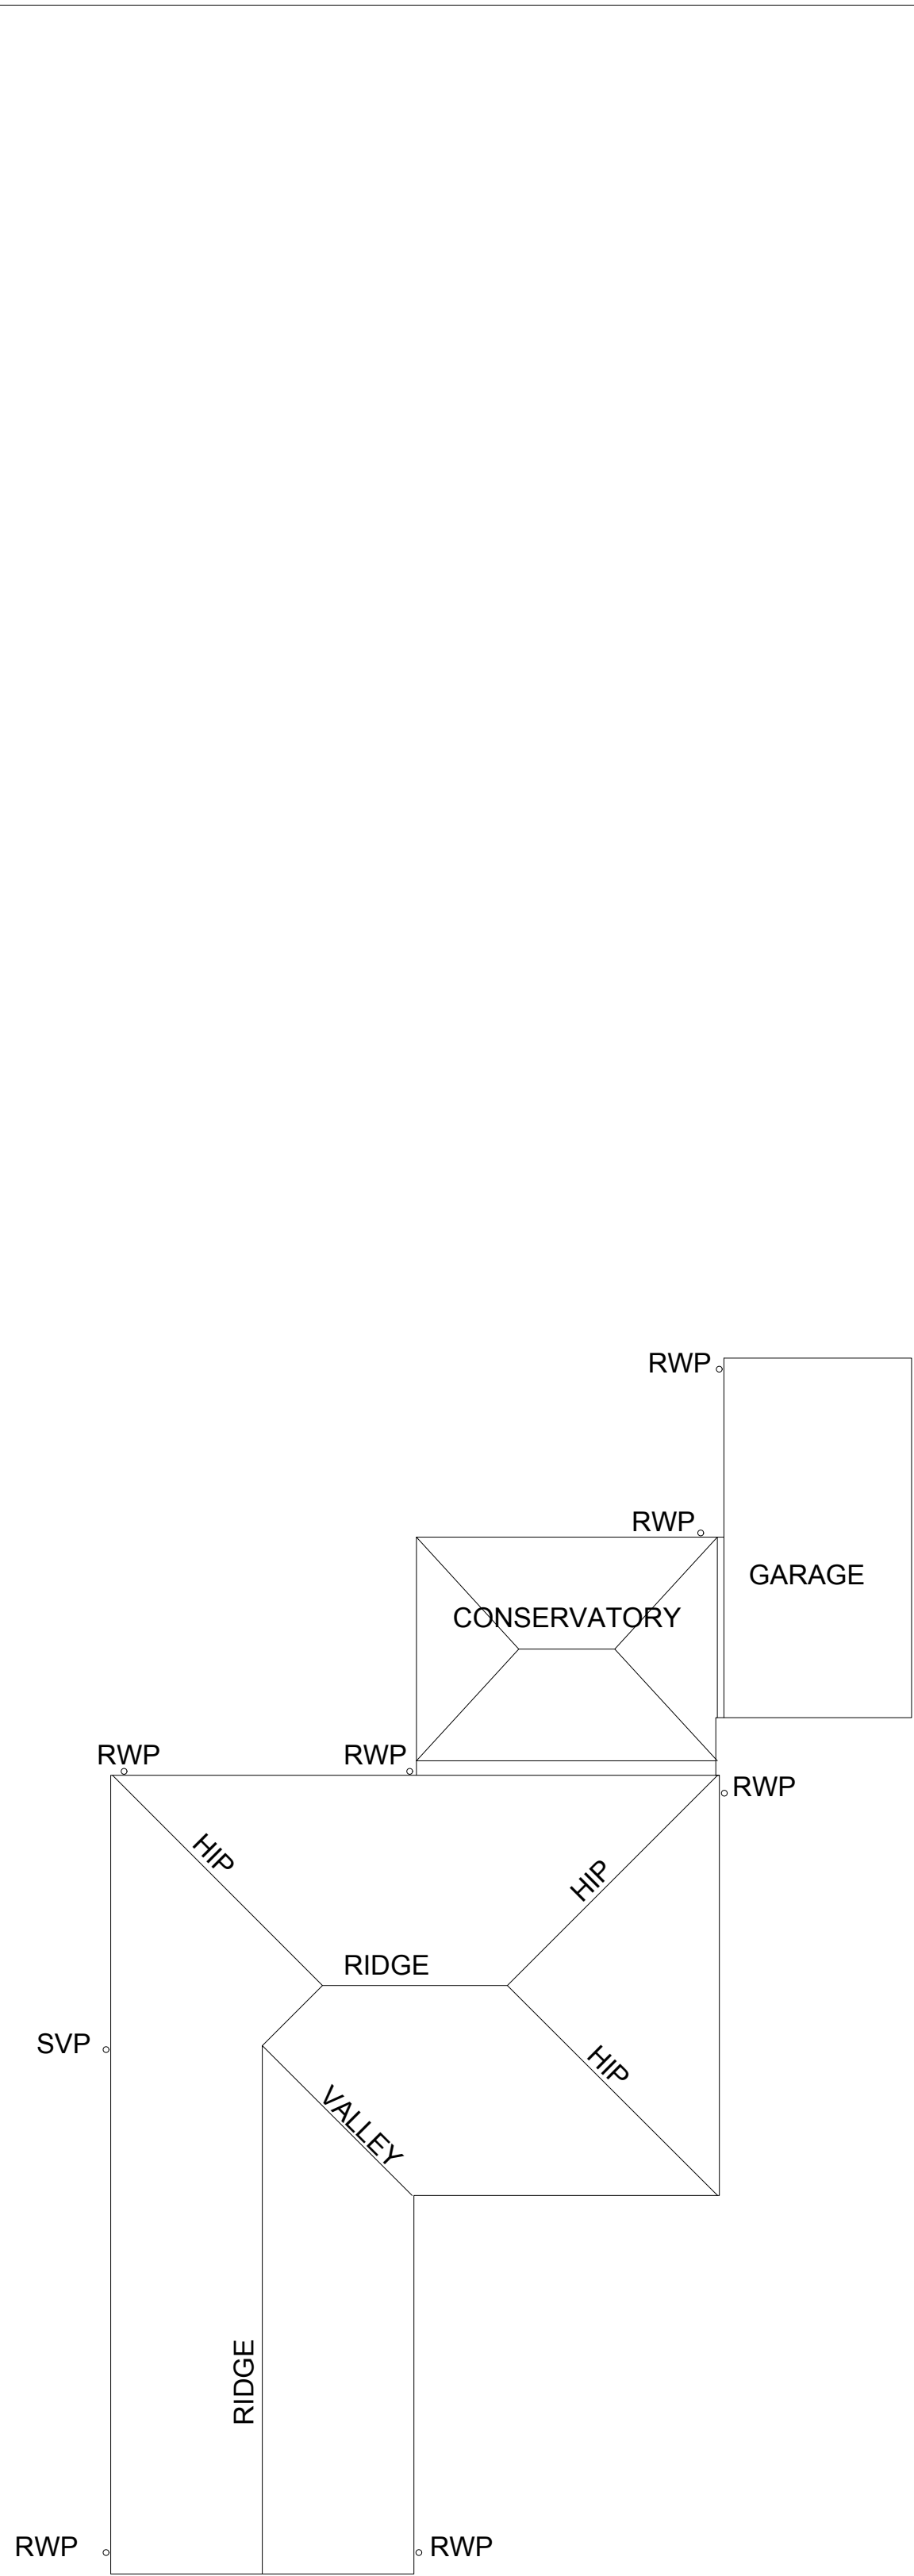


ROOF PLAN  
SCALE 1:100



FRONT ELEVATION TO TIVYDALE DRIVE



REAR ELEVATION

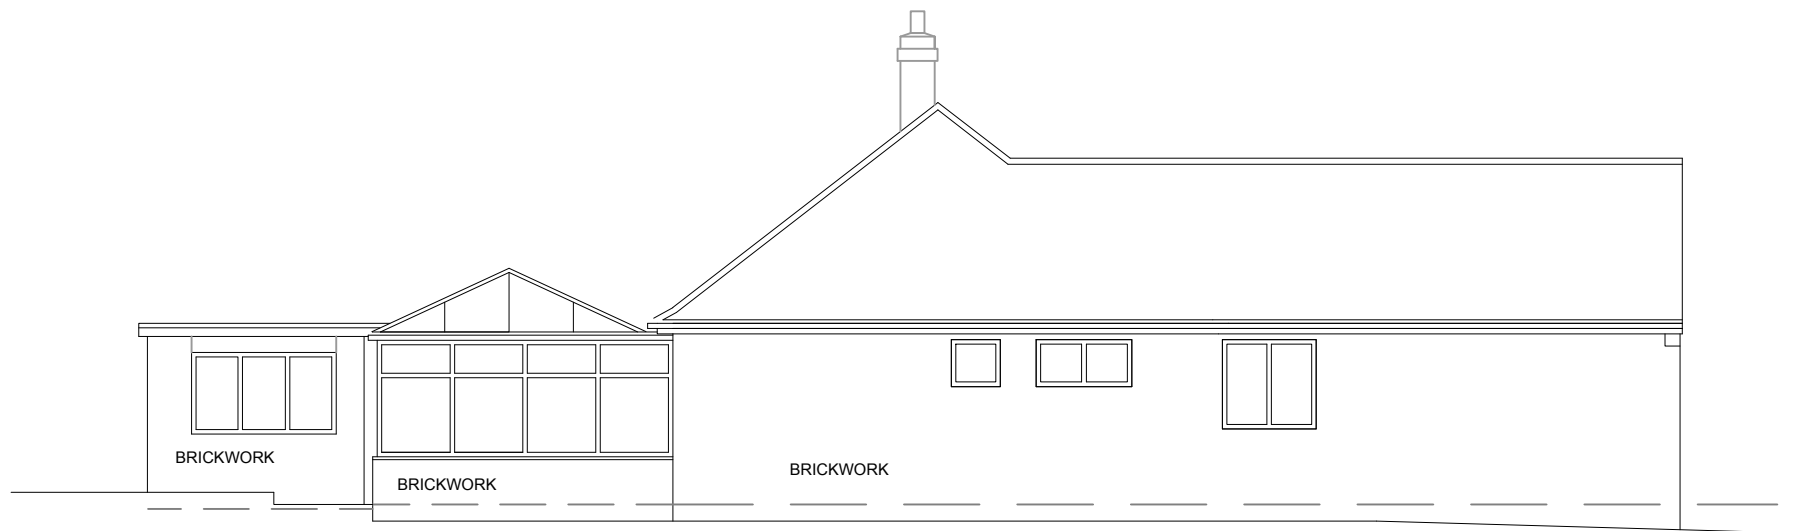

SIDE ELEVATION - LEFT



SIDE ELEVATION - RIFGT  
WASTE PIPES AND RAINWATER PIPES NOT SHOWN

ELEVATIONS  
SCALE 1:100

EXISTING



1. THIS DRAWING AND THE COPYRIGHTS AND PATENTS THEREIN ARE THE PROPERTY OF NYP ARCHITECTURAL SERVICES LIMITED REGISTERED IN ENGLAND AND WALES No. 12345678 AND MAY BE USED OR REPRODUCED ONLY UNDER CONTRACT.  
2. CONTRACTORS AND SUB-CONTRACTORS MUST CHECK AND AGREE ALL DIMENSIONS BEFORE PREPARING SHOP DRAWINGS OR COMMENCING WORK ON SITE.  
3. CONTRACTORS ARE RESPONSIBLE FOR INFORMING THE DESIGNER OF ANY DISCREPANCY DISCOVERED ON THIS DRAWING OR BETWEEN THIS DRAWING AND ANY OTHER RELATED DOCUMENT ISSUED UNDER THE STANDARD FORM OF CONTRACT IN RESPECT OF THE WORK.  
4. WRITTEN DIMENSIONS ONLY ARE TO BE USED FROM THIS DRAWING. IF IN ANY DOUBT ASK FOR CLARIFICATION.

Notes.

Revisions.

| Date | Suffix | Description | Date | Suffix | Description |
|------|--------|-------------|------|--------|-------------|
|      |        |             |      |        |             |

|   |                  |             |                  |  |  |
|---|------------------|-------------|------------------|--|--|
| NYP ARCHITECTURAL SERVICES LIMITED<br>BUSINESS AND INNOVATION CENTRE, WILTHORPE, BARNSELY, S75 1JL TEL: 01226 200989 EMAIL: scott@nypas.co.uk stephen@nypas.co.uk |                  |             |                  |  |  |
| Project. 8 TIVYDALE DRIVE<br>CAWTHORNE<br>BARNSELY S75 4EN   |                  |             | Client.          |  |  |
| Drawing Title. FLOOR PLAN, ROOF PLAN AND ELEVATIONS AS EXISTING                                                                                                   | Date. MARCH 2024 |             | Scale. 1:50 @ A1 |  |  |
|   | Ref. 105-13      | Dwg. No. 01 | Rev.             |  |  |

SHEET SIZE A1