





1
LOCATION PLAN 1:500M.

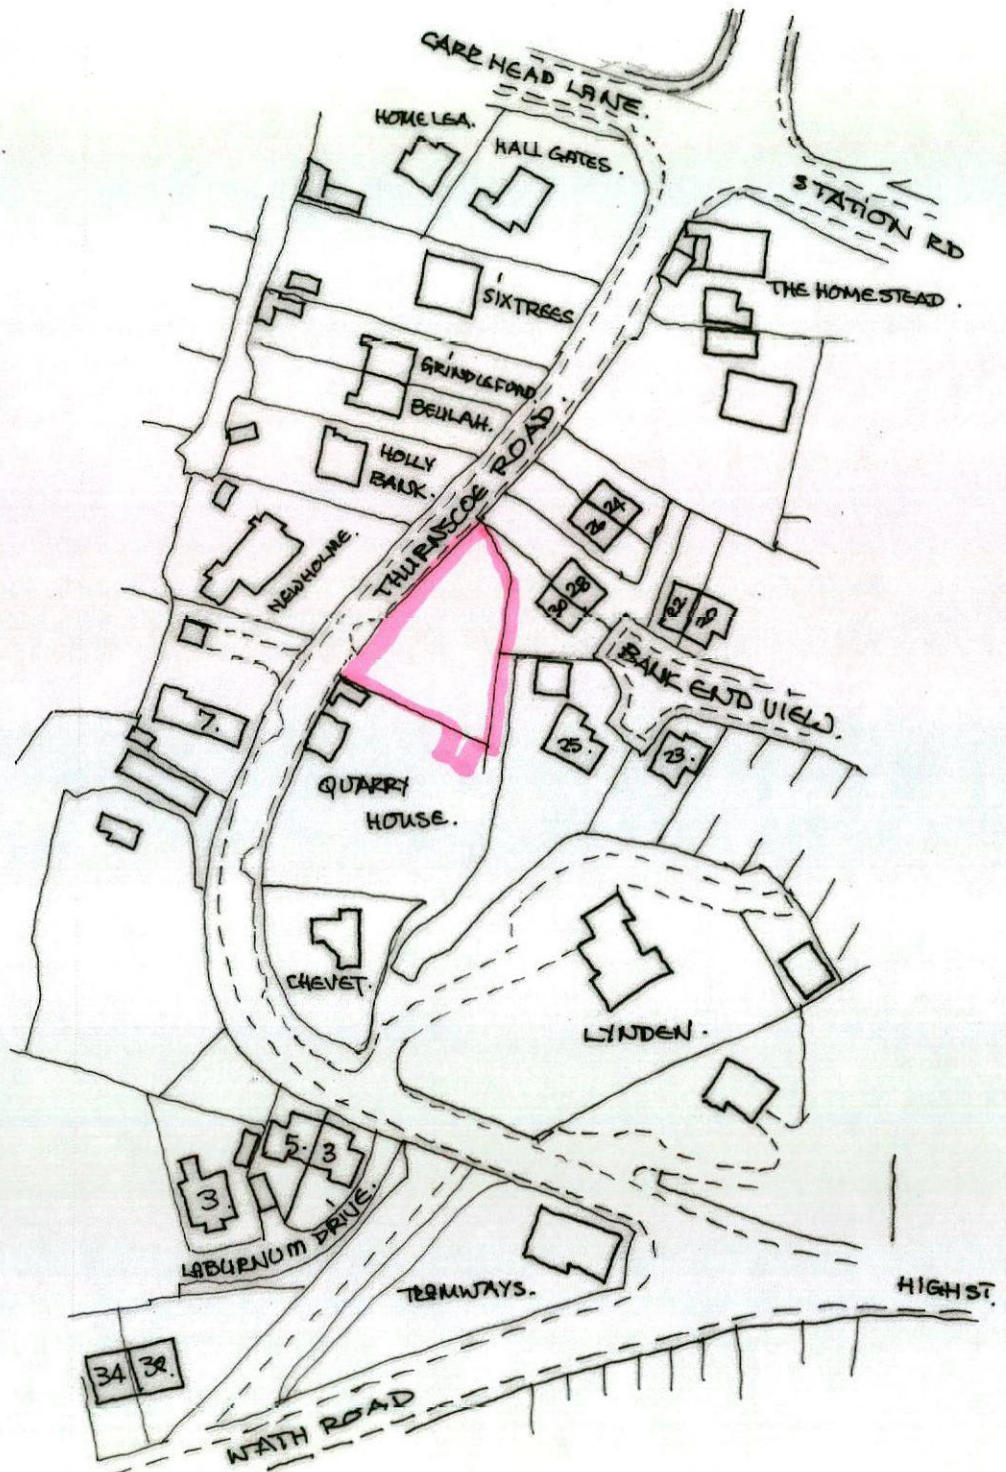


SITE PLAN 1:500M.

 


* FW+SW DRAINS ARE TO BE INVESTIGATED WITH + DISCUSSED WITH LOCAL BCD ON SITE.

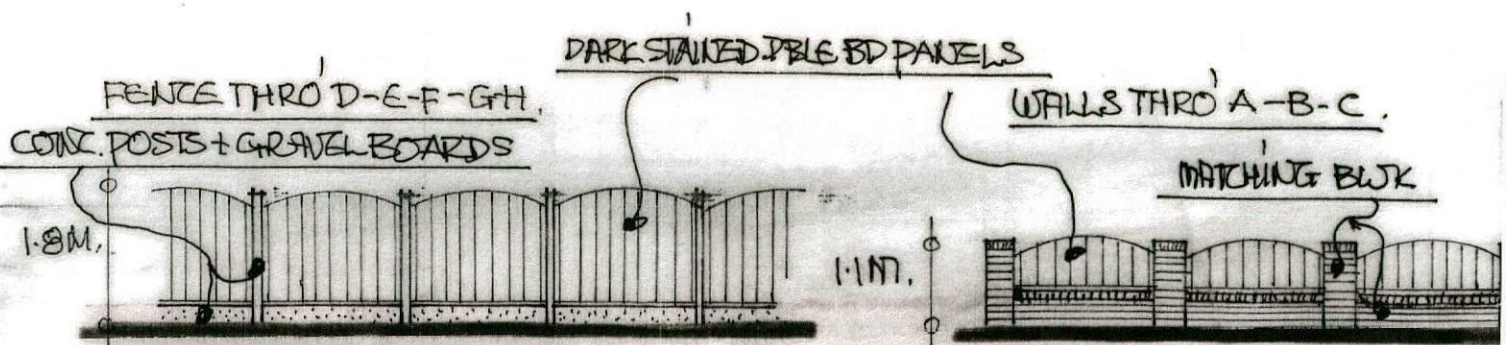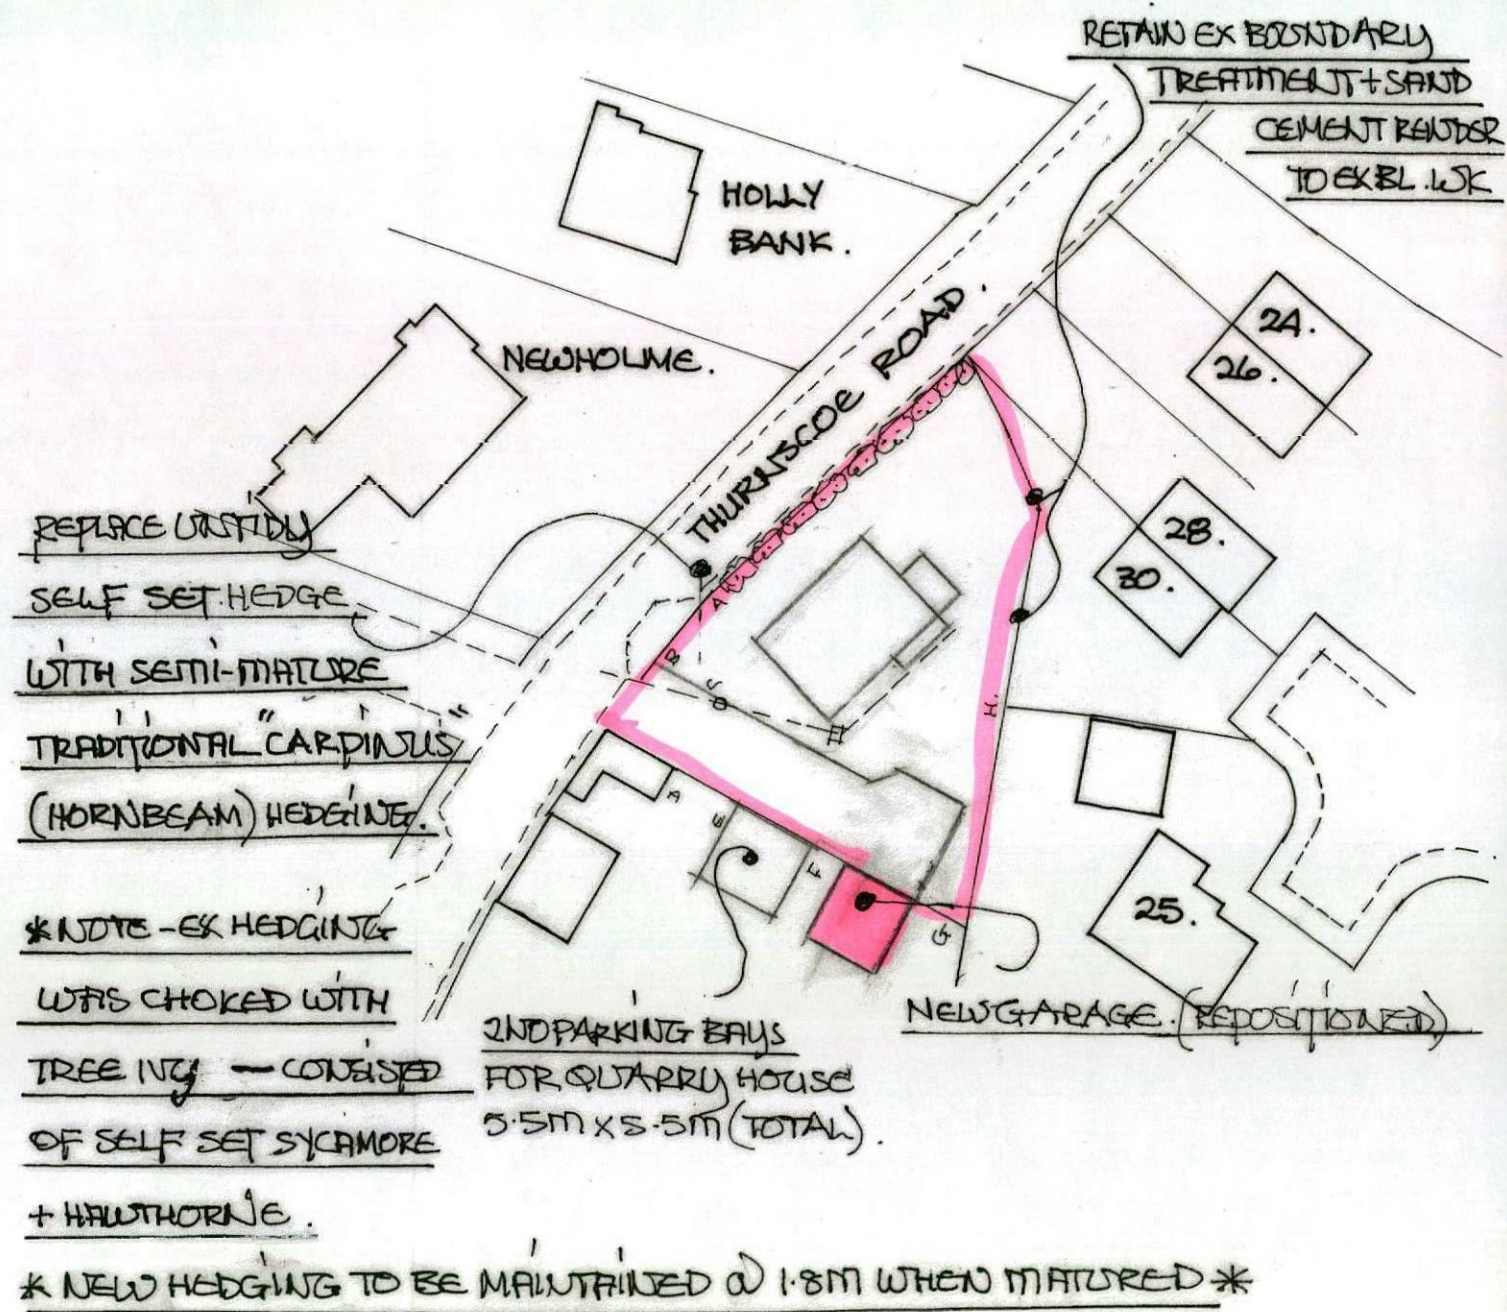


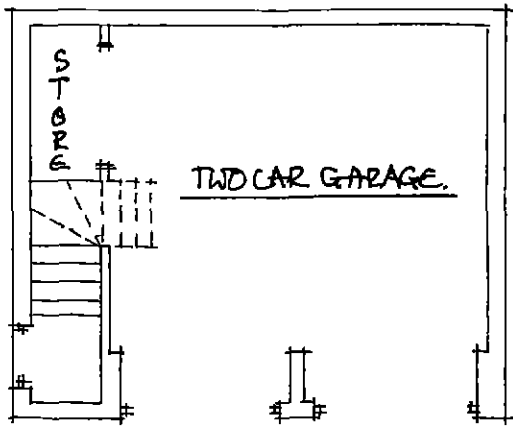


G.F. PLAN.

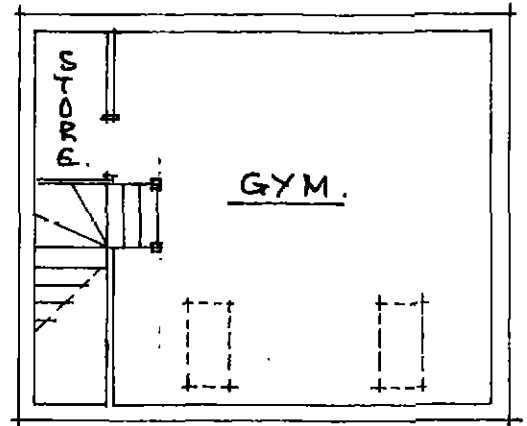

UPPER FLOOR PLAN.

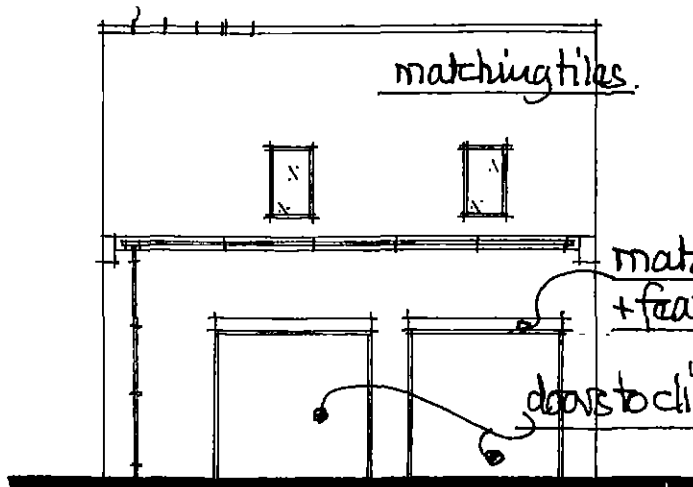


FRONT VIEW.

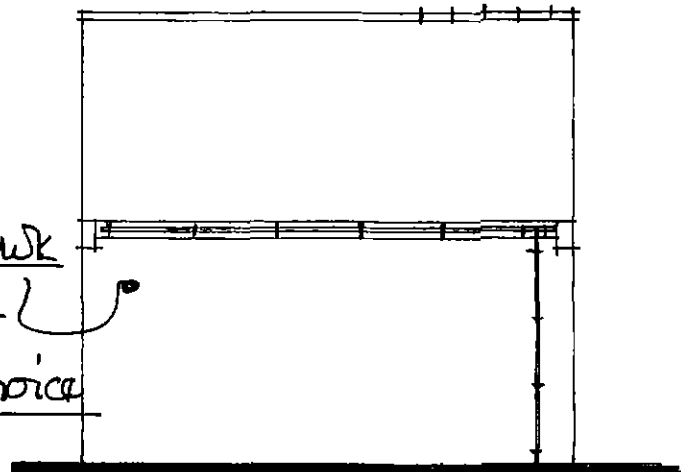


REAR VIEW.

SIDE VIEW FROM GARDEN.

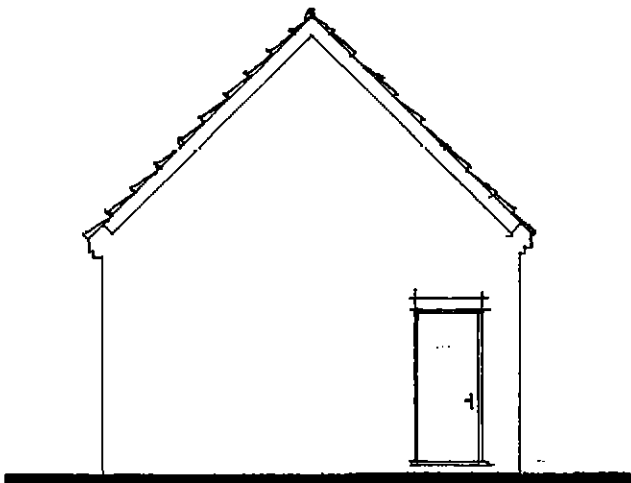

SIDE VIEW FROM QUARRY HOUSE.

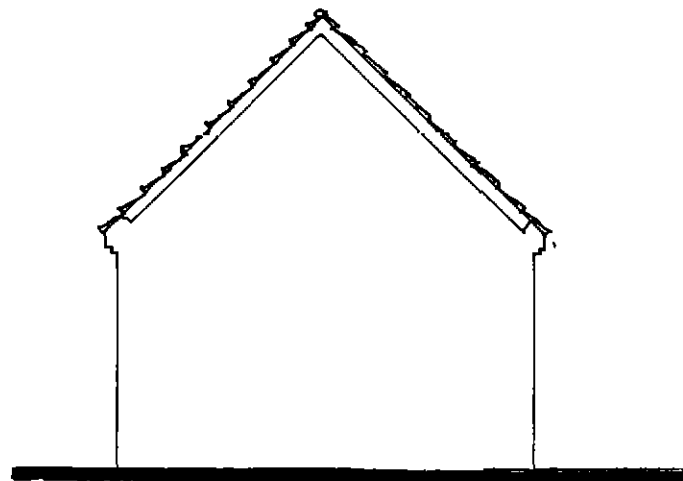

SCALE 1:100M.