



Building C - North West Elevation

Scale 1:100

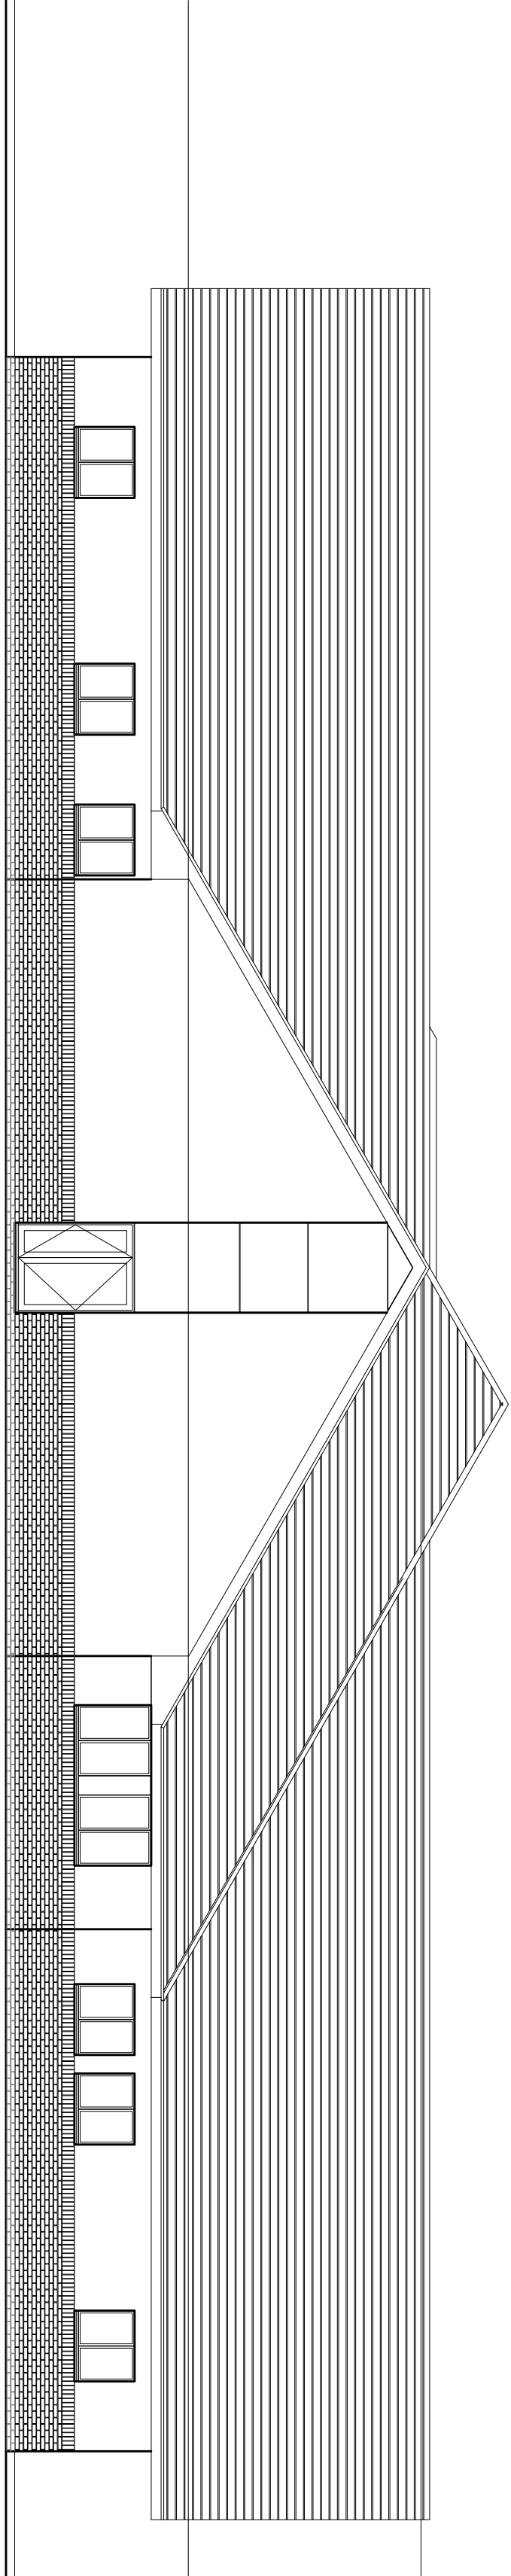


Building C - South West Elevation

Scale 1:100

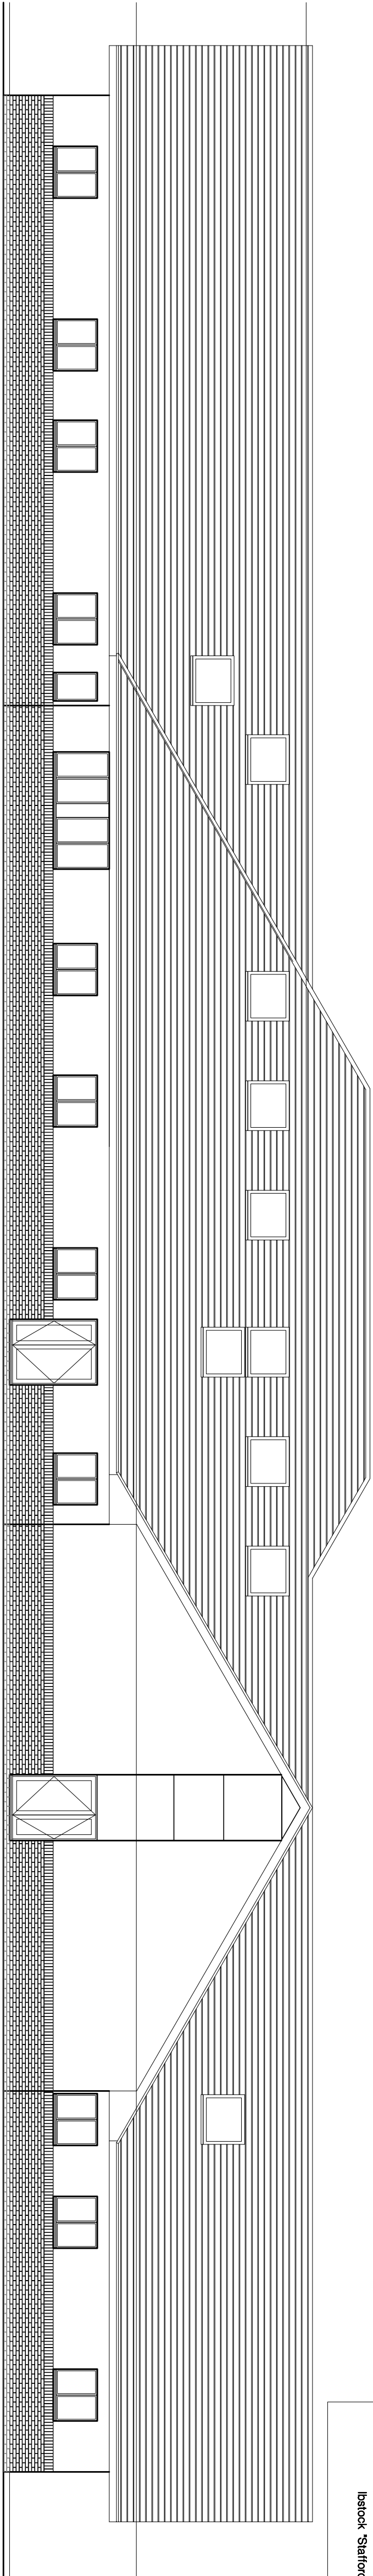

Building C - South East Elevation

Scale 1:100

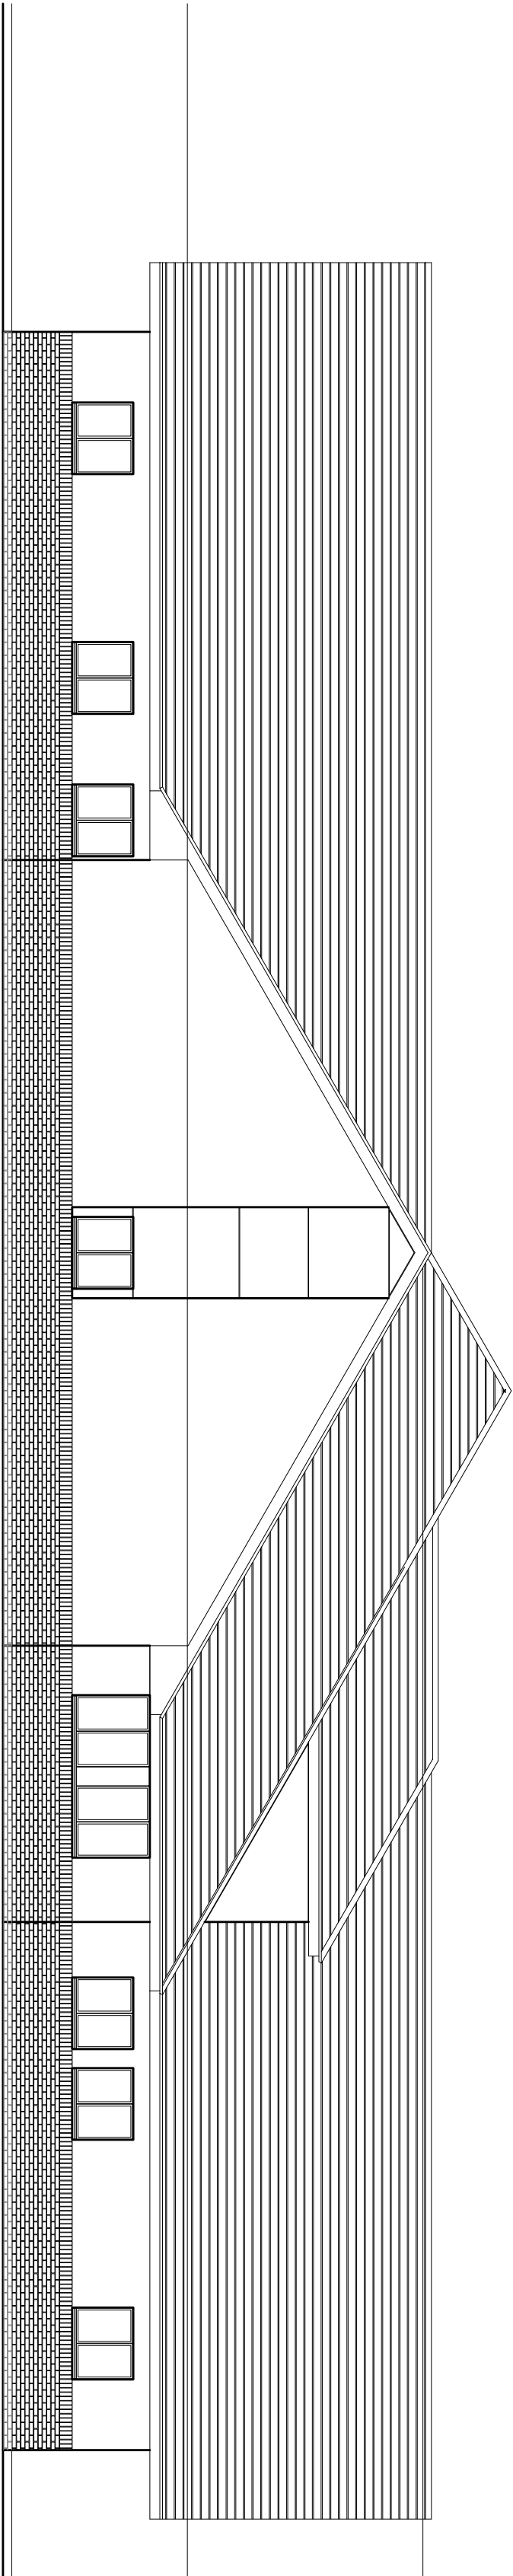

Building C - North East Elevation

Scale 1:100

Materials Key:

Pitched Roof Concrete Tiles >
Sandfort 'Calceolaria Light Grey'

Feature Casting >
Rockpanel 'Rockstar' PRL 7030 (Stone Grey)

Rainwater Goods
Powder Coated Aluminium
Anti-Climb downpipes
PRL 7030 (Stone Grey) >

Roof Eaves / Soffits / Trims >
Trepsa PRL 9010 (Pure White)

Inset Windows >
Powder Coated Aluminium Frames PRL 7030 (Stone Grey)
with Glazed Infill

Brick Soldier Course >
Brickwork Paint >
Batcock 'Shant Bull'
Brickwork below DPC >
Batcock 'Staffordshire Blue Brindle Draggles'

Typical Elevation Module

Scale 1:50

This drawing was prepared for Interverve Construction and shall not be used for any other purpose than for making a planning application to Barnsley Metropolitan Borough Council.

Building C - Location Plan

Scale 1:2500

Client: Hoyland Estates		Drawing Title: Building C Elevations	
Project: Earlswood Autistic Hospital			
Project No.: 3417-01	Drawing No.: (2-)10	Rev.:	
RACE COTTAM ASSOCIATES			
Stevens Studio 3 Wicket House Sneyd Street Sheffield S1 4BB T: 0114 273 7050 F: 0114 273 7881 website: www.racecottam.com			
© The drawing is the copyright of Race Cottam Associates Ltd. Do not scale from this drawing.			