
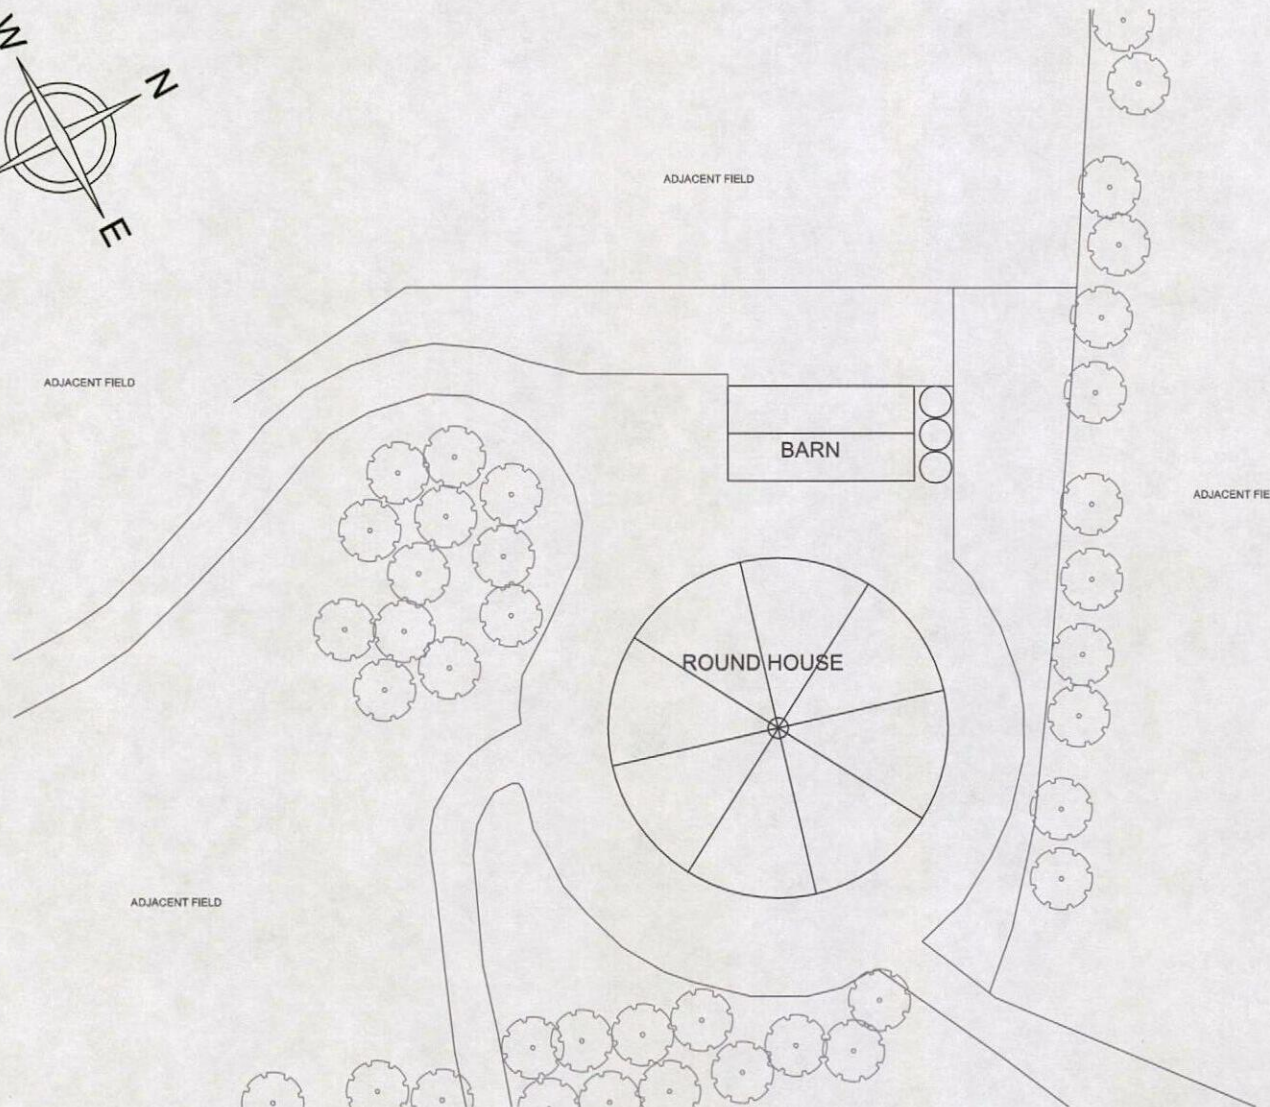


EXISTING SITE PLAN

scale 1:500

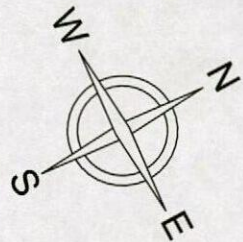

Notes:

Copyright Reserved. This drawing must only be used for the Client and location specified in the title block. It may not be copied by any third party without prior written consent from Walker Associates.

This drawing is only for the purposes described below and must not be used for any other purpose.

Do not scale from this drawing, all dimensions are in millimeters unless otherwise stated and should be considered as guides subject to on-site confirmations.

Prior to any work on site Walker Associates must be contacted to check the validity of the drawing.

Rev	Date	Amendment	By

PLANNING

Client:
Cannon Hall Farm Ltd.
Cawthorne,
Barnsley, S75 4AT

Job:
Silage Clamp

Drawing Title:
Existing Site Plan

Drawing No:
WA 001 / PL / 101

Scale:
1:500 @ A3

Date:
September 2012

Drawn By:
JMW



5 New Hags,
Oldfield Road,
Horley, Holmfield,
Huddersfield,
West Yorkshire,
HD9 6RN

Tel: 01484 303800
Email:
Web:


EXISTING PLAN

scale 1:100

ADJACENT FIELD

PROPOSED LOCATION
FOR SILAGE CLAMP

BARN

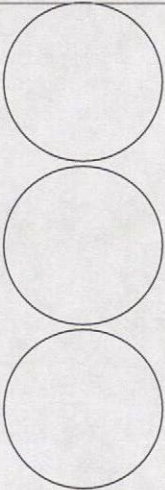

Notes:

Copyright Reserved. This drawing must only be used for the Client and location specified in the title block. It may not be copied by any third party without prior written consent from Walker Associates.

This drawing is only for the purposes described below and must not be used for any other purpose.

Do not scale from this drawing, all dimensions are in millimeters unless otherwise stated and should be considered as guides subject to on-site confirmations.

Prior to any work on site Walker Associates must be contacted to check the validity of the drawing.

Rev	Date	Amendment	By

PLANNING

Client:
Cannon Hall Farm Ltd,
Cawthorne,
Barnsley, S75 4AT

Job:
Silage Clamp

Drawing Title:
Existing Plan

Drawing No:
WA 001 / PL / 102

Scale:
1:100 @ A3

Date:
September 2012

Drawn By:
JWW



5 New Hagg,
Clifffield Road,
Horley, Holmfirth,
Huddersfield,
West Yorkshire,
HD9 6RN


Tel: 01484 303800
Email:
Web:

EXISTING NORTH ELEVATION

scale 1:100

TIMBER BOUNDARY FENCE
WITH WIRE MESH INFILL

TIMBER BOARDING WITH
BLOCKWORK PLINTH

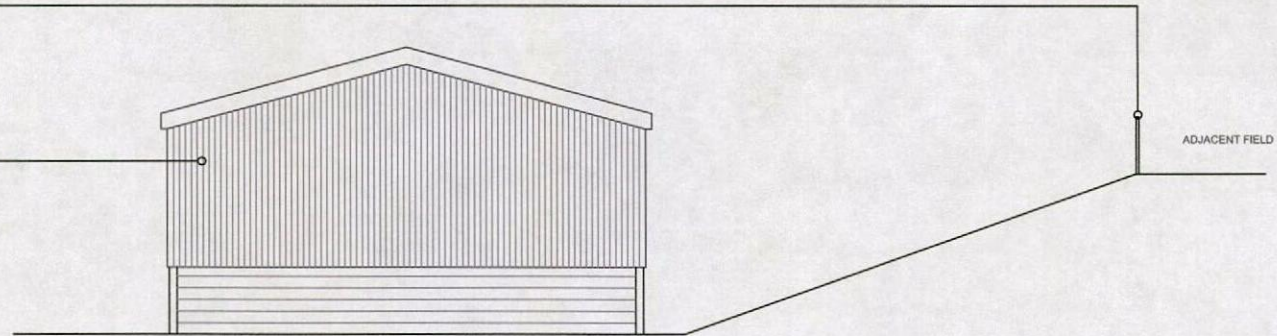

Notes:

Copyright Reserved. This drawing must only be used for the Client and location specified in the title block. It may not be copied by any third party without prior written consent from Walker Associates.

This drawing is only for the purposes described below and must not be used for any other purpose.

Do not scale from this drawing, all dimensions are in millimeters unless otherwise stated and should be considered as guides subject to on-site confirmations.

Prior to any work on site Walker Associates must be contacted to check the validity of the drawing.

Rev	Date	Amendment	By

PLANNING

Client:
Cannon Hall Farm Ltd,
Cawthorne,
Barnsley, S75 4AT

Job:
Silage Clamp


Drawing Title:
Existing Elevations 01

Drawing No:
WA 001 / PL / 103

Scale:
1:100 @ A3

Date:
September 2012

Drawn By:
JMW

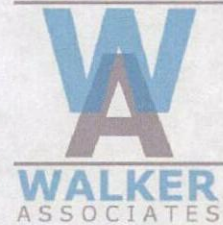


5 New Hags,
Oldfield Road,
Horley, Holmfrith,
Huddersfield,
West Yorkshire,
HD9 6RN

Tel: 01484 303600
Email:
Web:

EXISTING EAST ELEVATION


scale 1:100

TIMBER BOUNDARY FENCE
WITH WIRE MESH INFILL

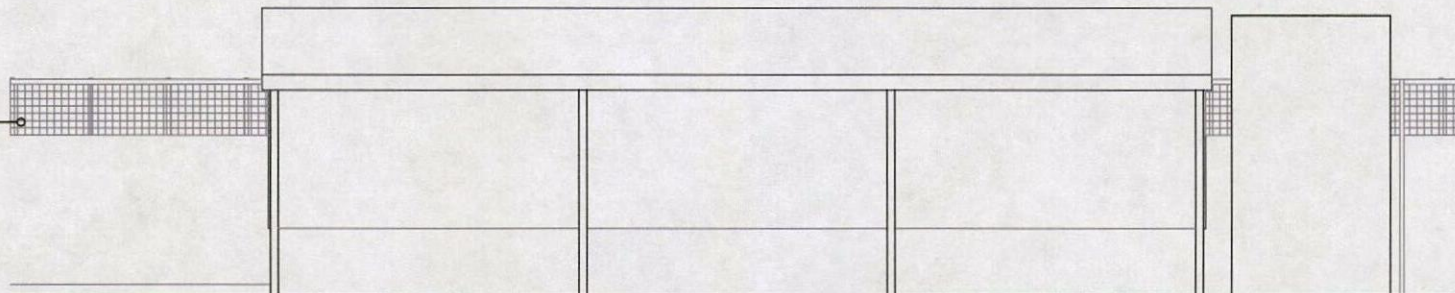

EXISTING SOUTH ELEVATION

scale 1:100

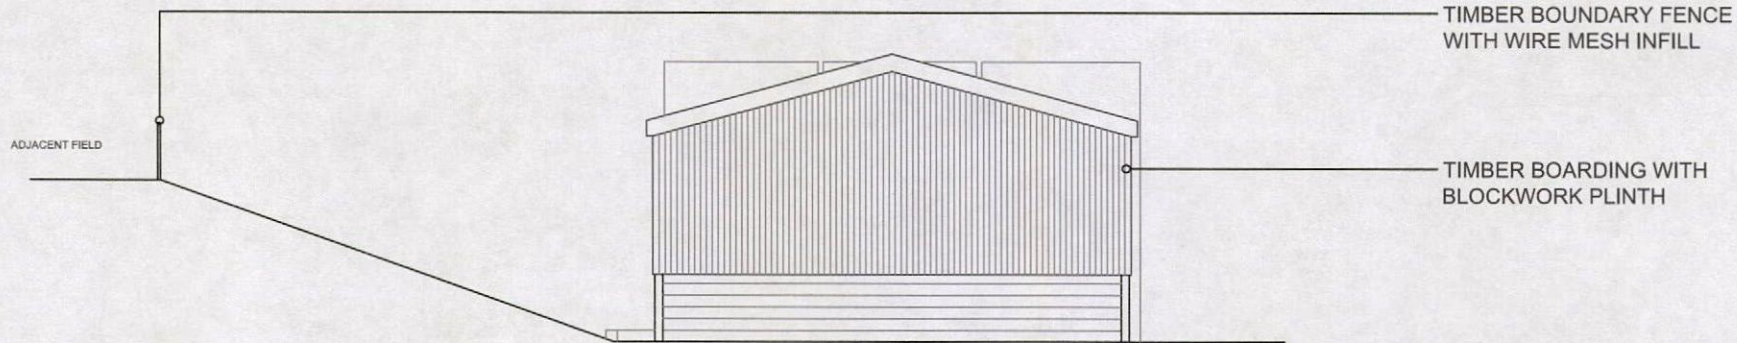

Notes:

Copyright Reserved. This drawing must only be used for the Client and location specified in the title block. It may not be copied by any third party without prior written consent from Walker Associates.

This drawing is only for the purposes described below and must not be used for any other purpose.

Do not scale from this drawing, all dimensions are in millimeters unless otherwise stated and should be considered as guides subject to on-site confirmations.

Prior to any work on site Walker Associates must be contacted to check the validity of the drawing.

Rev	Date	Amendment	By

PLANNING

Client:
Cannon Hall Farm Ltd,
Cawthorne,
Barnsley, S75 4AT

Job:
Silage Clamp


Drawing Title:
Existing Elevations 02

Drawing No:
WA 001 / PL / 104

Scale:
1:100 @ A3

Date:
September 2012

Drawn By:
JMW

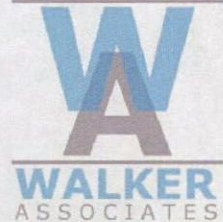


5 New Hops,
Oldfield Road,
Horley, Halmfrith,
Huddersfield,
West Yorkshire,
HD9 6RN

Tel: 01484 303800
Email:
Web:



EXISTING WEST ELEVATION

scale 1:100

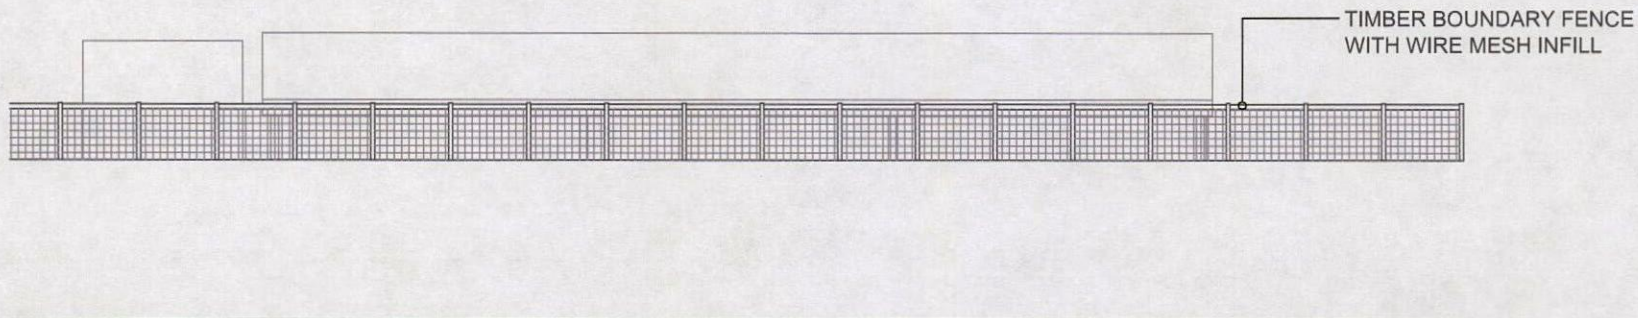

PROPOSED SITE PLAN

scale 1:500

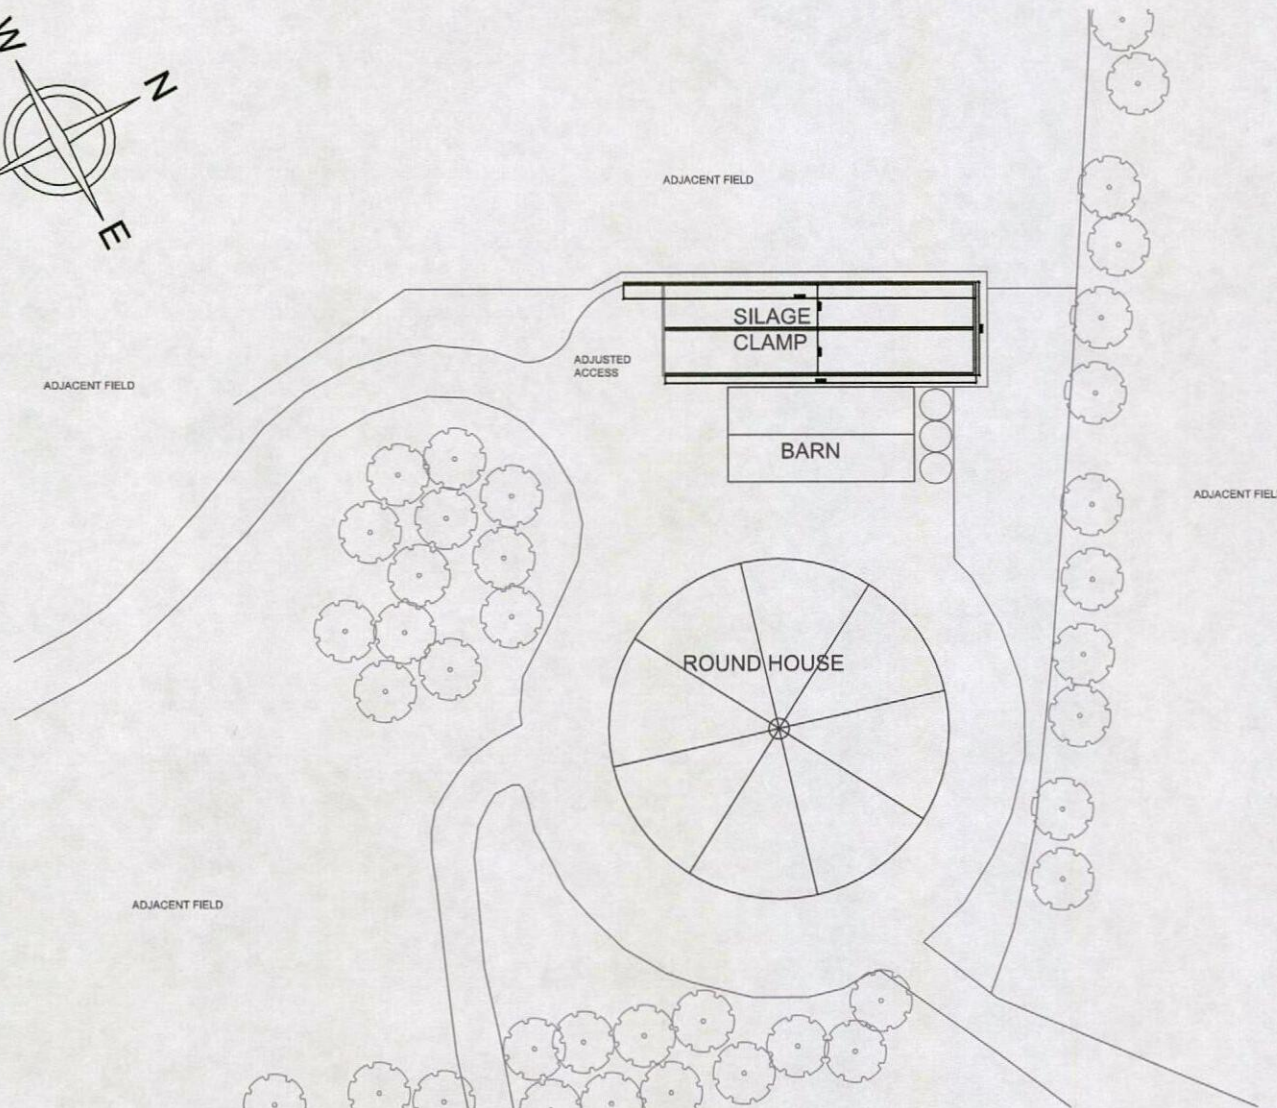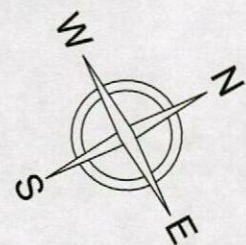

Notes:

Copyright Reserved. This drawing must only be used for the Client and location specified in the title block. It may not be copied by any third party without prior written consent from Walker Associates.

This drawing is only for the purposes described below and must not be used for any other purpose.

Do not scale from this drawing. All dimensions are in millimeters unless otherwise stated and should be considered as guides subject to on-site confirmations.

Prior to any work on site Walker Associates must be contacted to check the validity of the drawing.

Rev	Date	Amendment	By
A	01.04.13	Drawing amended to show new layout as requested by client	JMW

PLANNING

Client:
Cannon Hall Farm Ltd,
Cawthorne,
Barnsley, S75 4AT

Job:
Silage Clamp


Drawing Title:
Proposed Site Plan

Drawing No:
WA 001 / PL / 201 / A

Scale:
1:500 @ A3

Date:
September 2012

Drawn By:
JMW

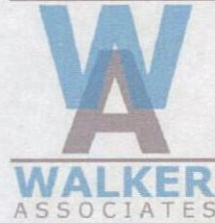


S New Hags,
Oldfield Road,
Horley, Holmfirth,
Huddersfield,
West Yorkshire,
HD9 5RN

Tel: 01484 303800
Email:
Web:

PROPOSED PLAN

scale 1:100

ADJACENT FIELD

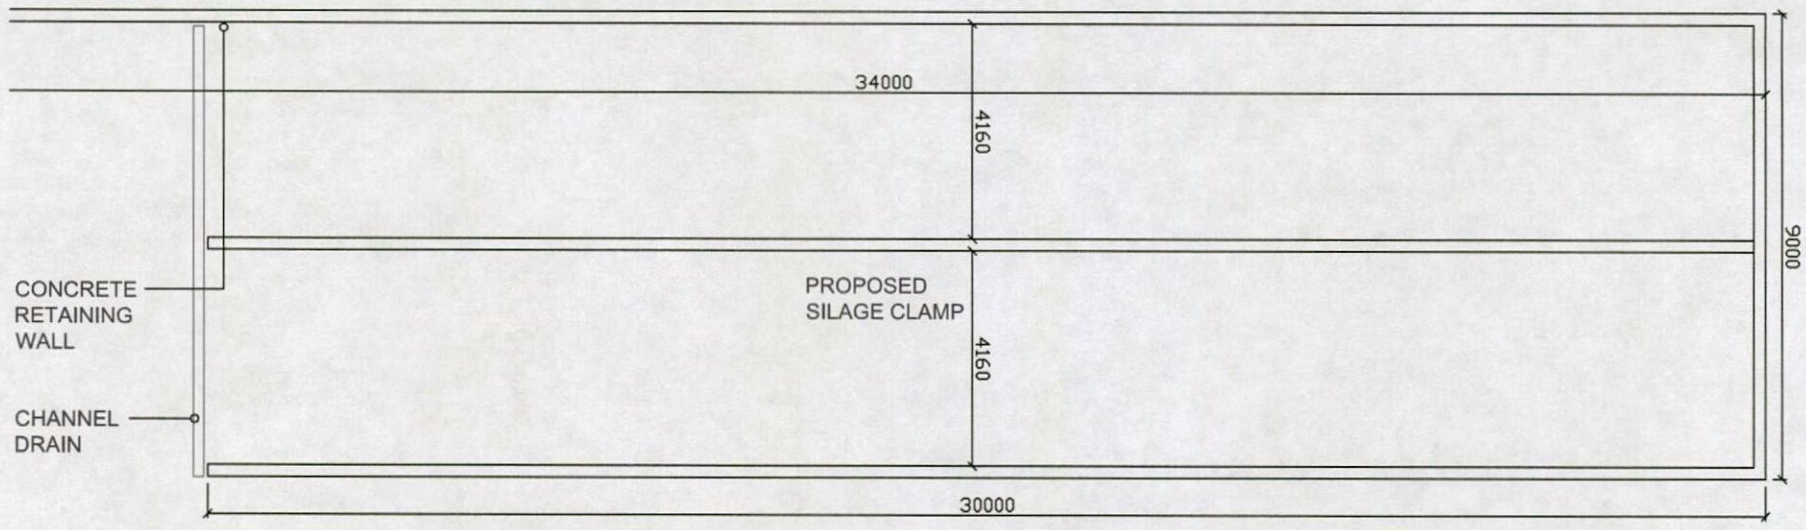

Notes:

Copyright Reserved. This drawing must only be used for the Client and location specified in the title block. It may not be copied by any third party without prior written consent from Walker Associates.

This drawing is only for the purposes described below and must not be used for any other purpose.

Do not scale from this drawing; all dimensions are in millimeters unless otherwise stated and should be considered as guides subject to on-site confirmations.

Prior to any work on site Walker Associates must be contacted to check the validity of the drawing.

Rev	Date	Amendment	By
A	01.04.13	Drawing amended to show new layout as requested by client	JMW

PLANNING

Client:
Cannon Hall Farm Ltd,
Cawthorne,
Barnsley, S75 4AT

Job:
Silage Clamp

Drawing Title:
Proposed Plan

Drawing No:
WA 001 / PL / 202 / A

Scale:
1:100 @ A3

Date:
September 2012

Drawn By:
JMW



5 New Hags,
Oldfield Road,
Horsley, Holmfirth,
Huddersfield,
West Yorkshire,
HD9 6RN

Tel: 01484 303800
Email:
Web:


PROPOSED NORTH ELEVATION

scale 1:100

TIMBER BOUNDARY FENCE
WITH WIRE MESH INFILL

TIMBER BOARDING WITH
BLOCKWORK PLINTH

CONCRETE RETAINING
WALL TO SILAGE CLAMP

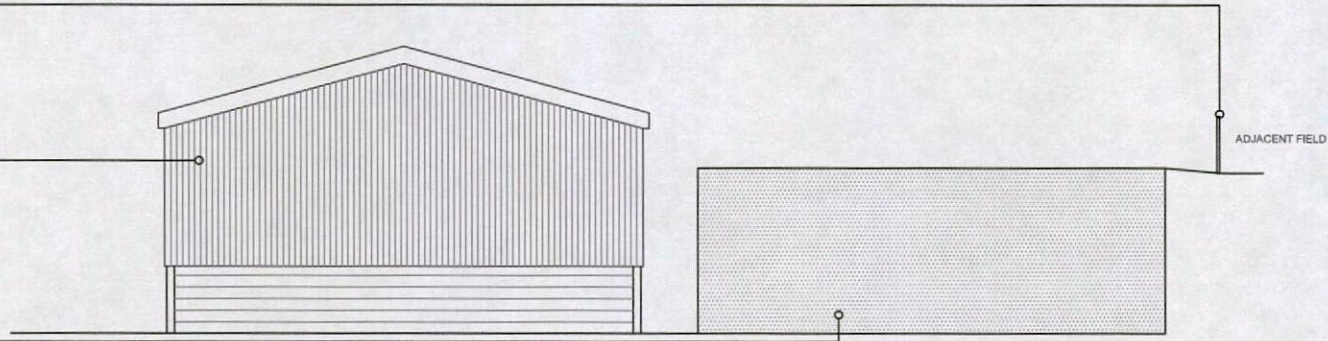

Notes:

Copyright Reserved. This drawing must only be used for the Client and location specified in the title block. It may not be copied by any third party without prior written consent from Walker Associates.

This drawing is only for the purposes described below and must not be used for any other purpose.

Do not scale from this drawing, all dimensions are in millimeters unless otherwise stated and should be considered as guides subject to on-site confirmations.

Prior to any work on site Walker Associates must be contacted to check the validity of the drawing.

Rev	Date	Amendment	By
A	01.04.13	Drawing amended to show new layout as requested by client	JMW

PLANNING

Client:
Cannon Hall Farm Ltd.
Cawthorne,
Barnsley, S75 4AT

Job:
Silage Clamp


Drawing Title:
Proposed Elevations 01

Drawing No:
WA 001 / PL / 203 / A

Scale:
1:100 @ A3

Date:
September 2012

Drawn By:
JMW

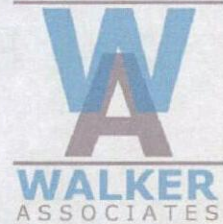

5 New Hags,
Oldfield Road,
Horley, Holmfirth,
Huddersfield,
West Yorkshire,
HD9 6RN

Tel: 01484 303800
Email:
Web:

PROPOSED EAST ELEVATION

scale 1:100

TIMBER BOUNDARY FENCE
WITH WIRE MESH INFILL

CONCRETE RETAINING
WALL TO SILAGE CLAMP

