



1

2

3

4

5

6

SECTION B:B

A

B


C

D

E


F

SECTION AA

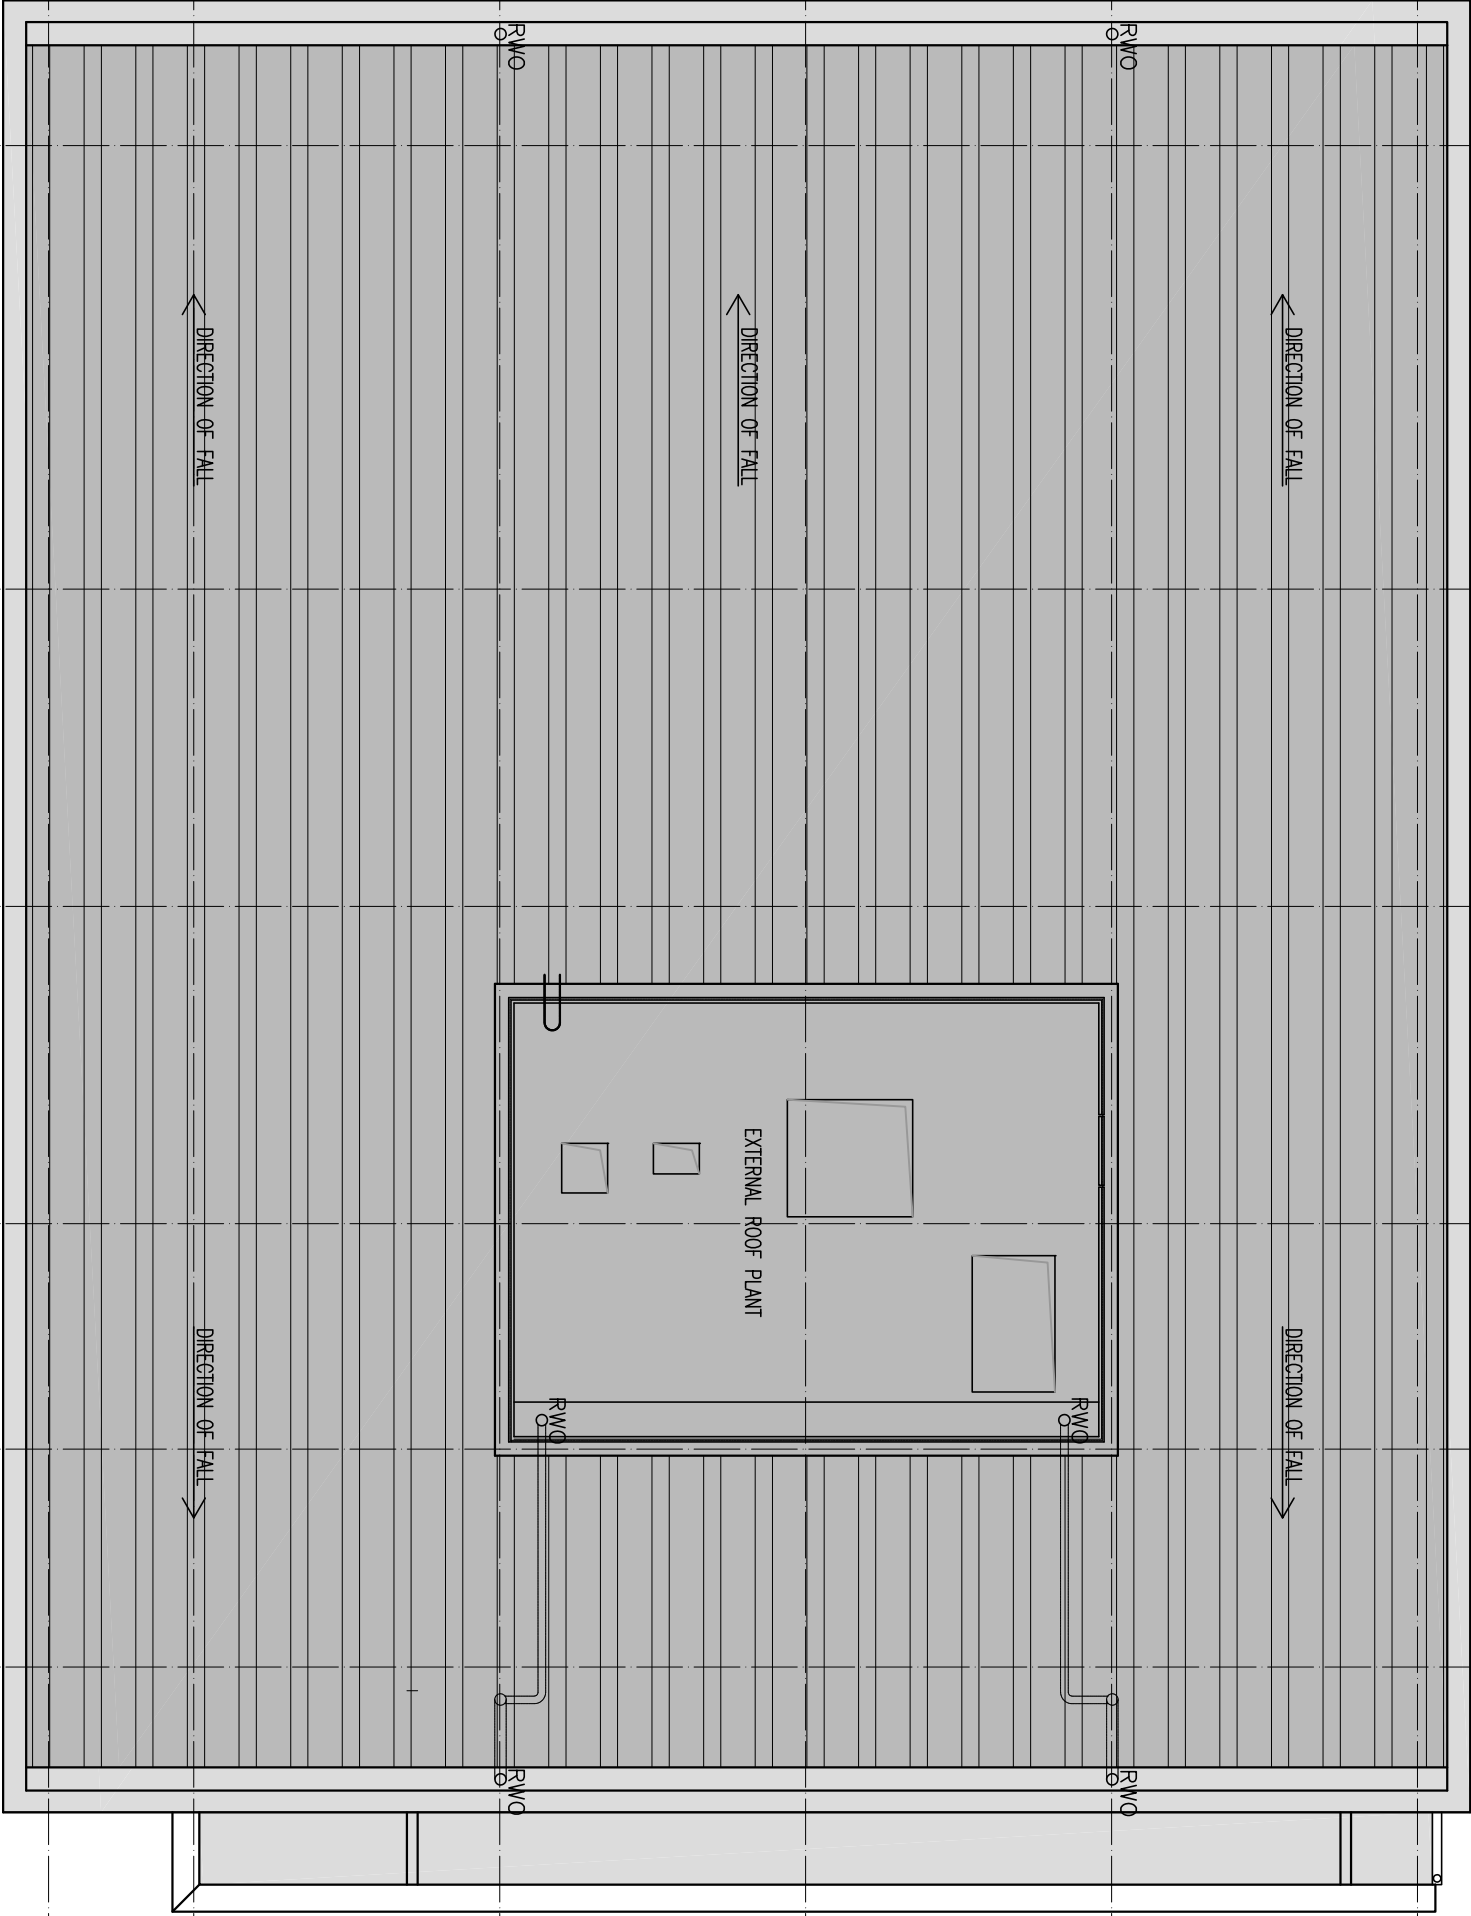

SECTION AA

SECTION B:B

 

Rev	Description	Date	By	Chk
-----	-------------	------	----	-----

Status	Planning ☒ Tender ☐	Purpose for Issue
Construction ☐	As Built ☐	PLANNING

Client
PEEL PROPERTY (INVESTMENTS) LTD

Contract
PROPOSED ALTERATIONS
UNIT 9
HARBOROUGH HILL ROAD, BARNSELEY
Drawing
EXISTING ROOF PLAN

bateandtaylor

architects

macintosh house

4a cambridge street

manchester m1 5gg

tel: 01 61 236 0999

fax: 01 61 236 0404

mail@bate-taylor.co.uk

www.bate-taylor.co.uk

Drawing No. MH1238-03 Revision /
Scales 1:100@A3 Date FEB' 21
Drawn SH Checked GB

This drawing is the copyright of the Architect and may not be reproduced without licence.
DO NOT scale from this drawing.