




the tavern @ hemingfield

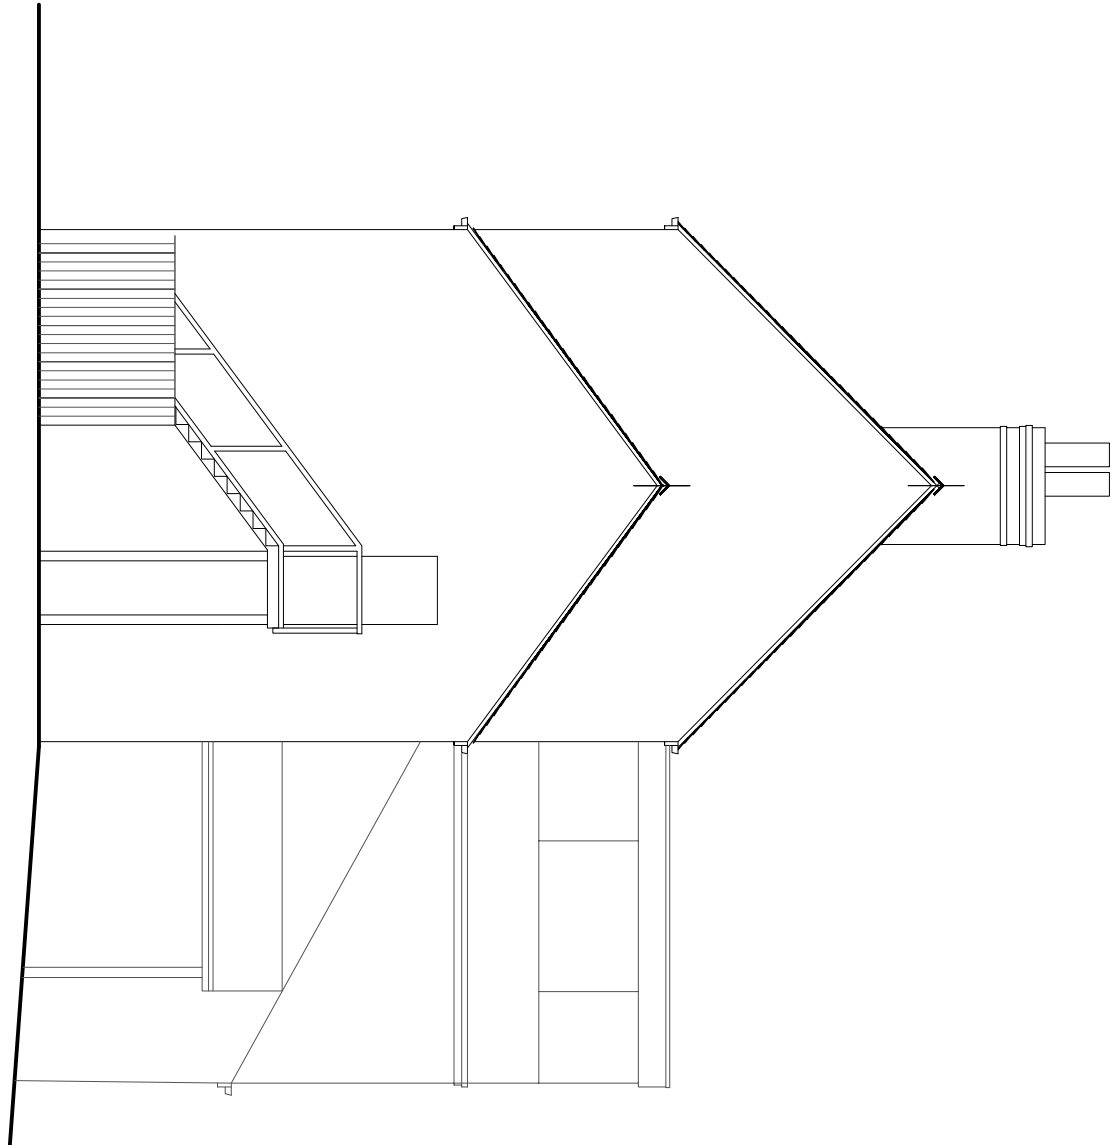


existing side elevation (south facing)

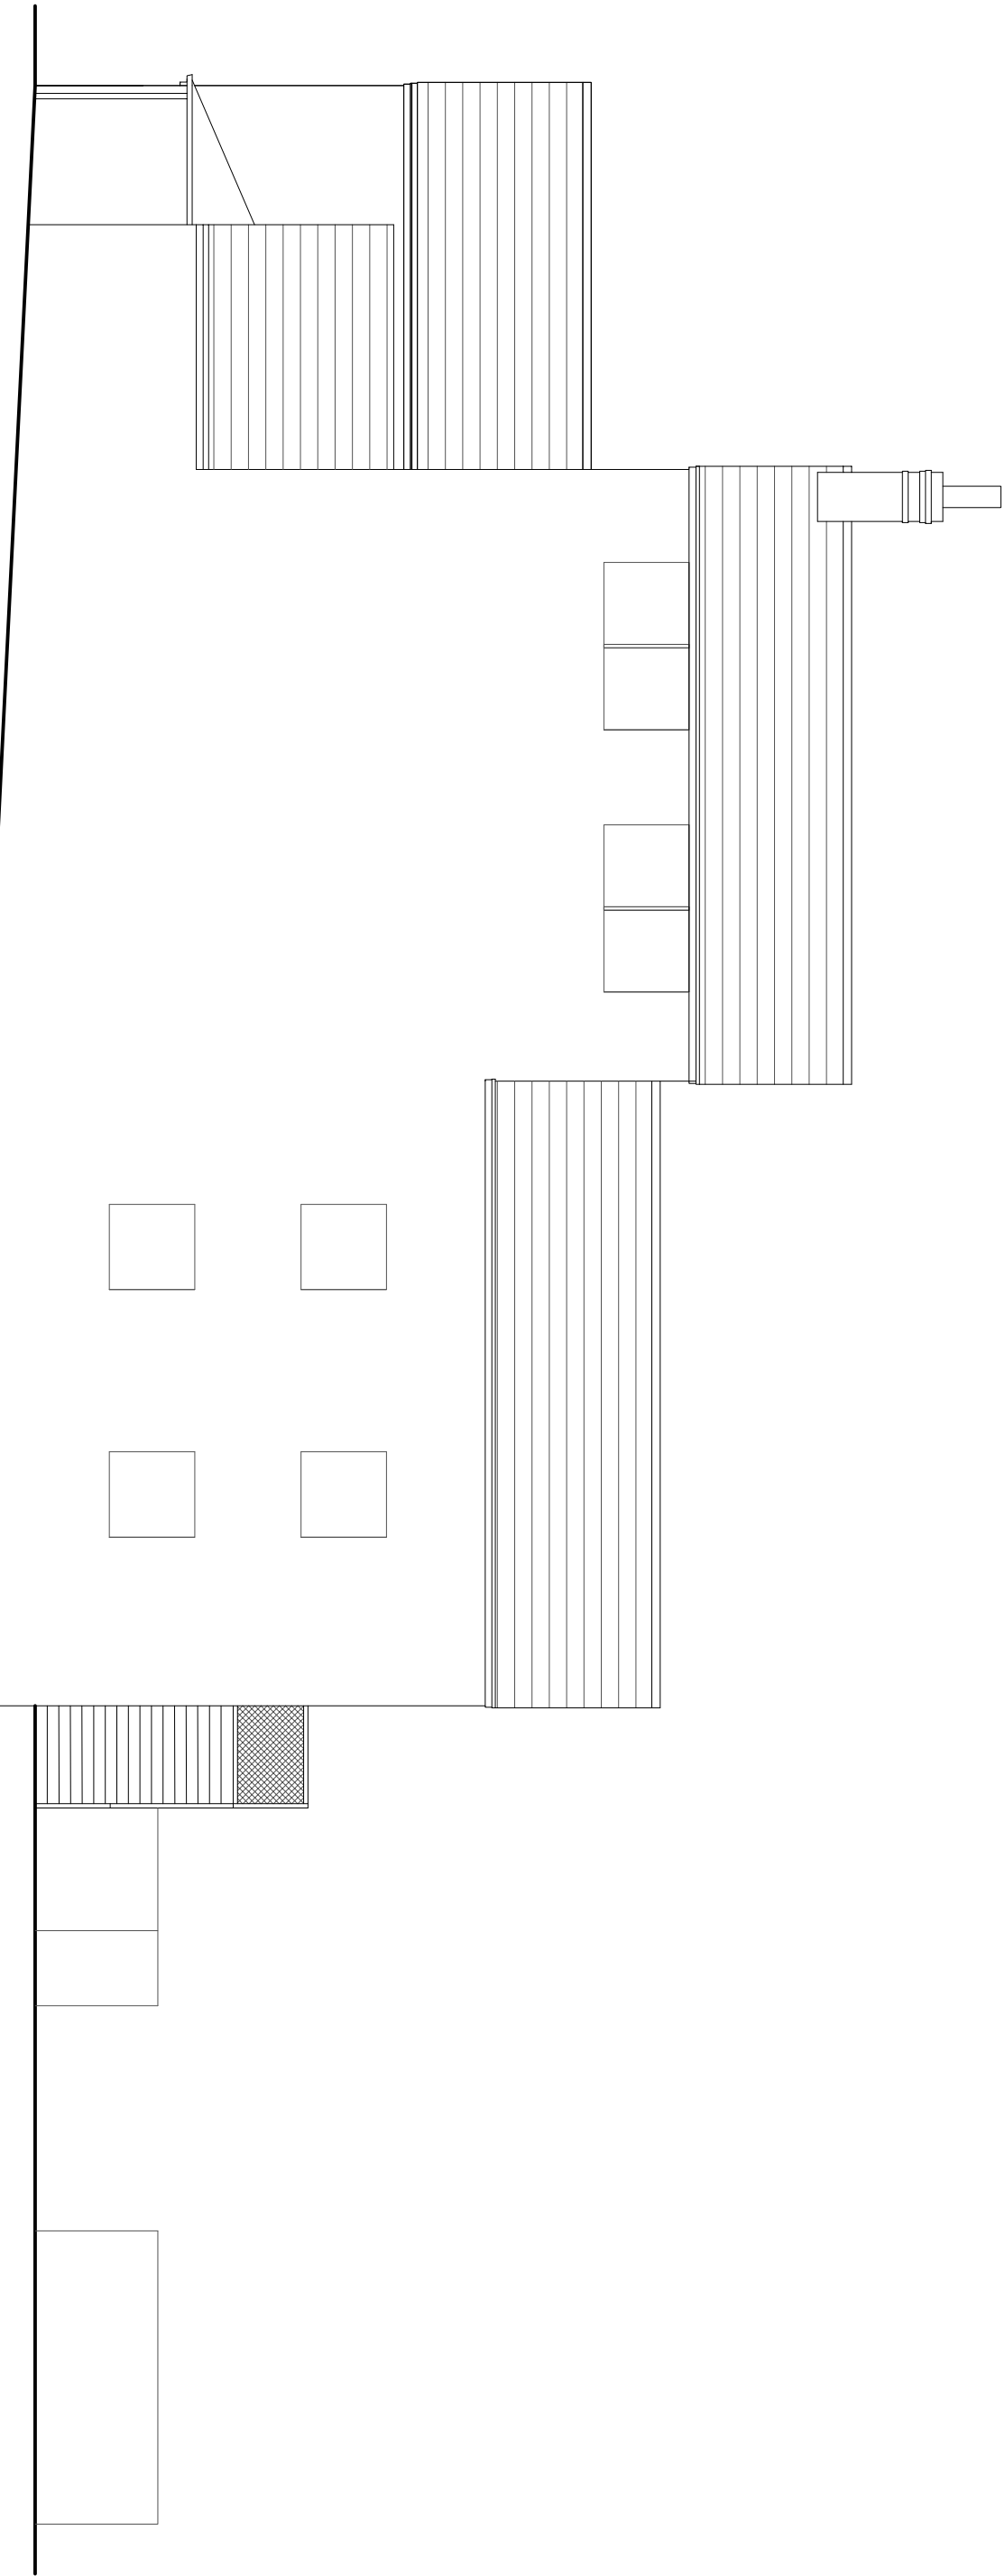


existing rear elevation (east facing)

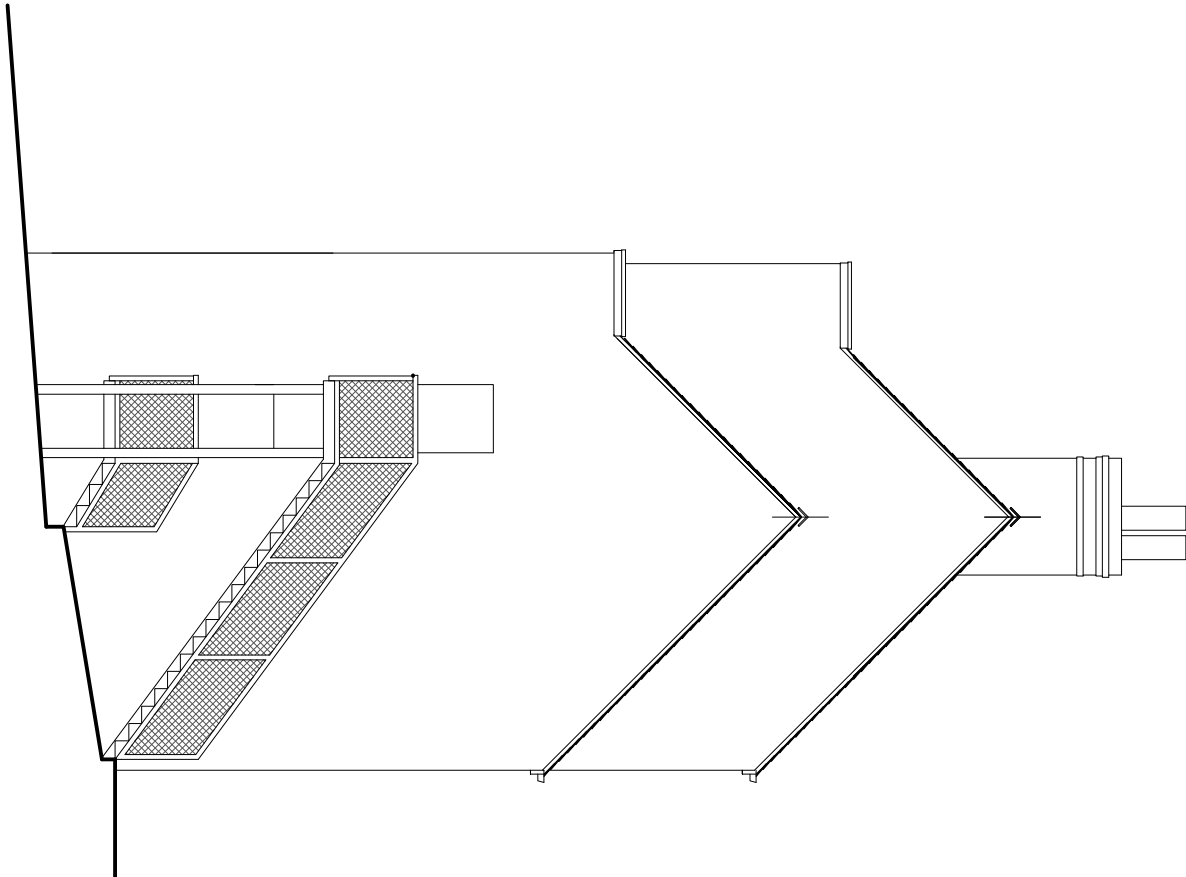


existing side elevation (north facing)

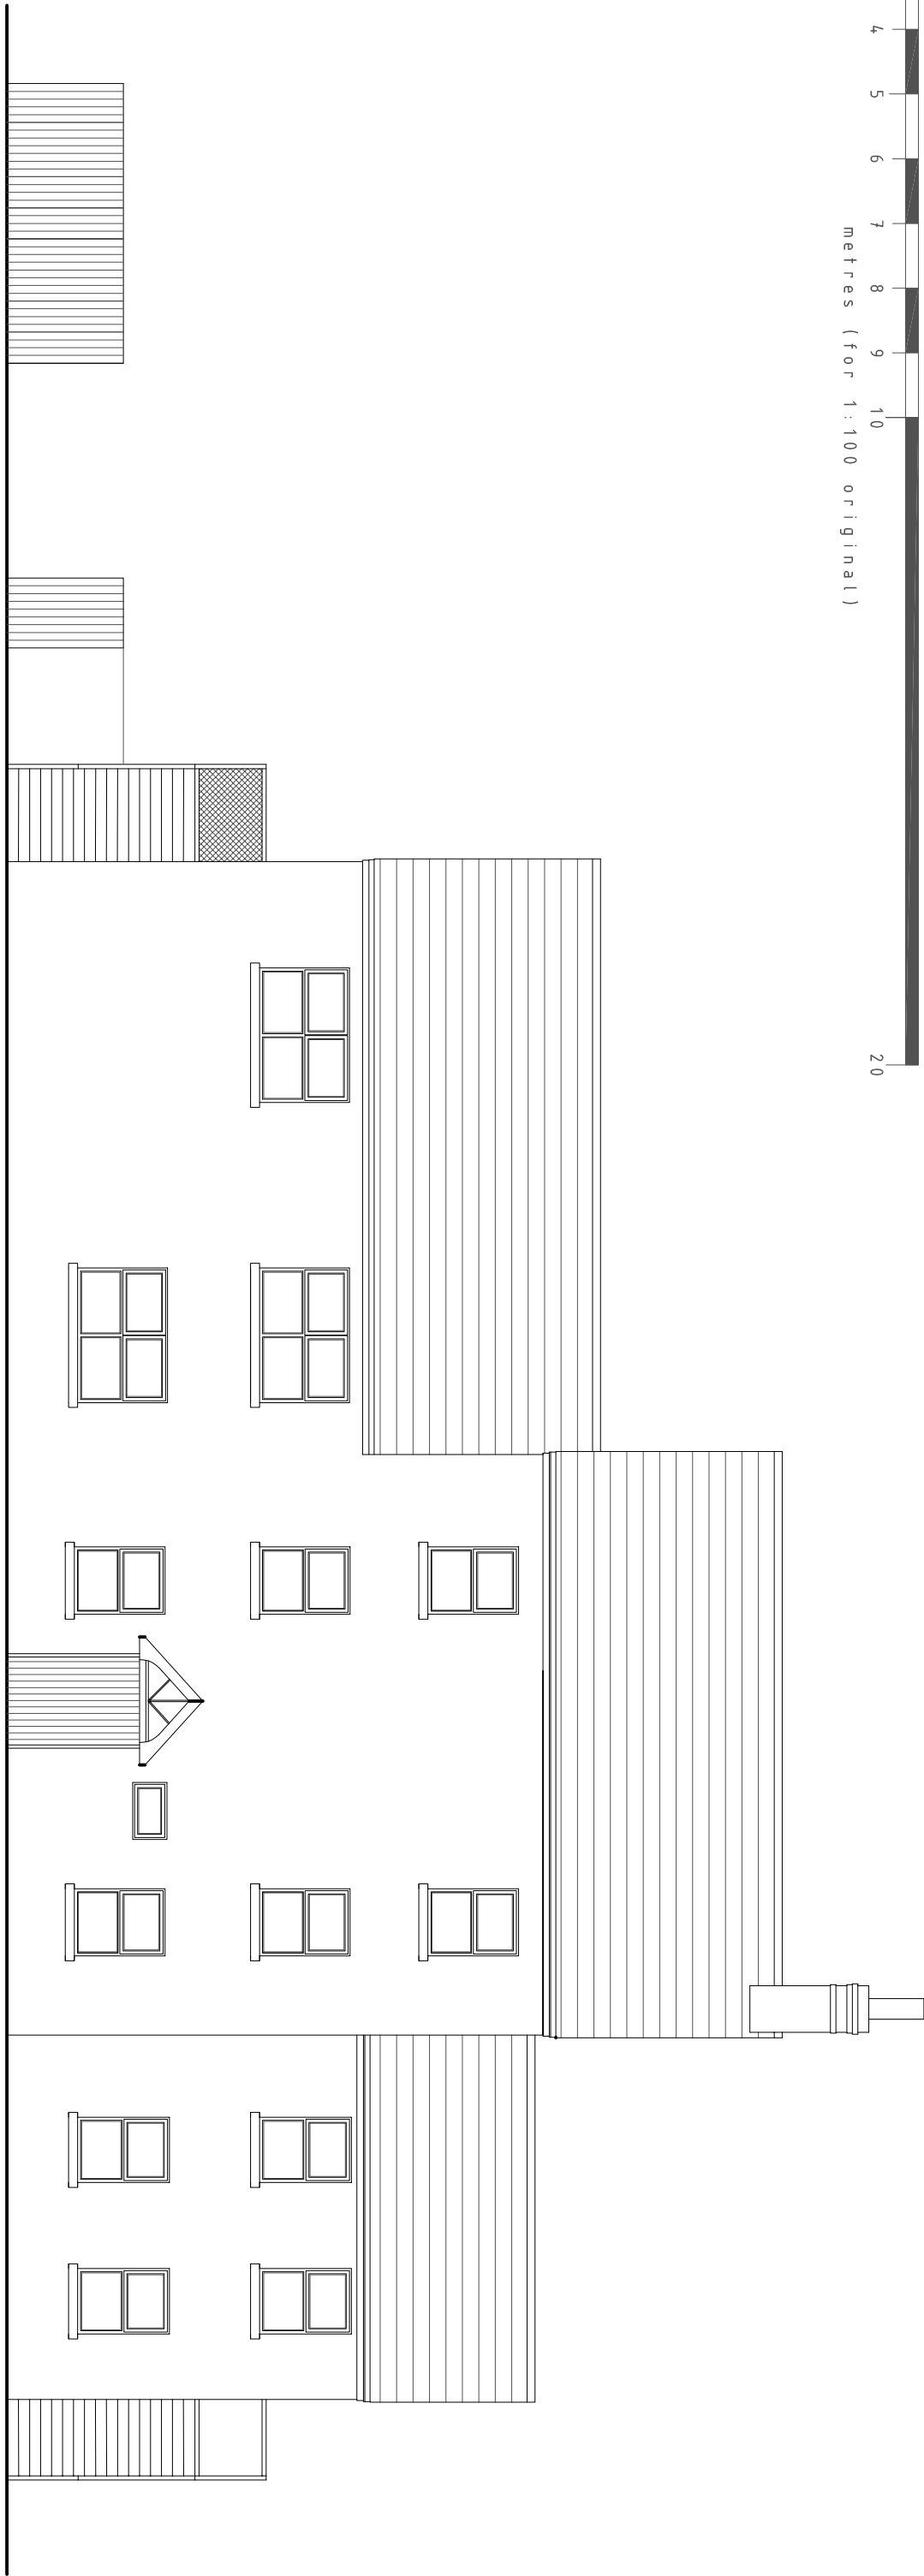

existing front elevation (west facing)

 

existing site plan - scale 1 : 100

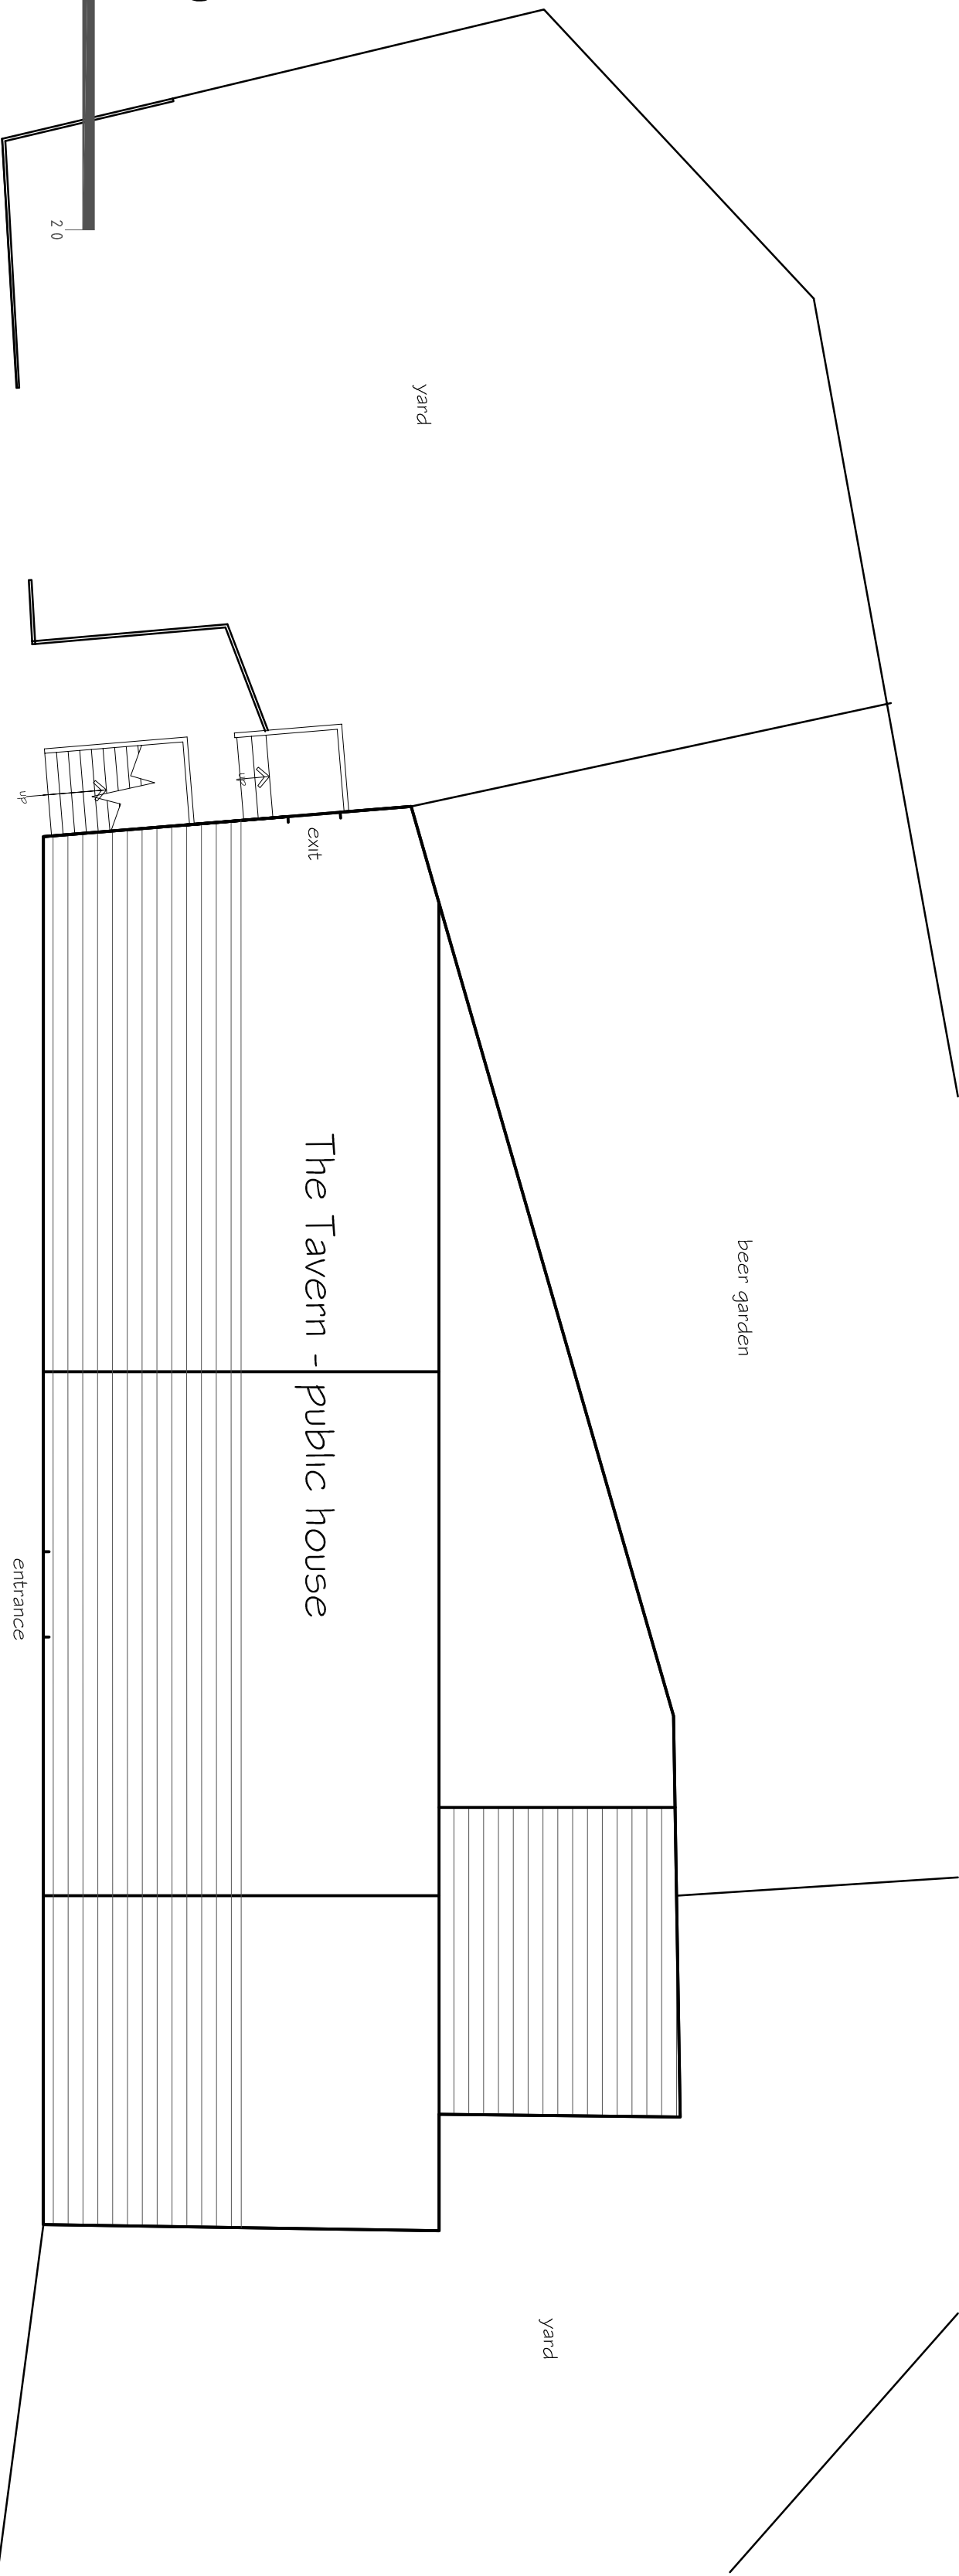

This drawing has been prepared from a licensing plan produced by Enterprise Inns and is subject to a detailed site survey. All dimensions must be checked on site.

revisions		
DRD ARCHITECTURE INTERIOR DESIGN corporate • hospitality • leisure		
CLIENT: Enterprise Inns PLC		
PROJECT: The Tavern Beech House Road Hemingfield, Barnsley S73 0PF		
TITLE: Existing ground floor layout & elevations		
STATUS: PLANNING		
DRAWN BY: Dave Robinson		
DATE: 23/03/2016		
SCALE: 1/50 : 1/100 @ A1		
DRAWING NO: 1607.1	REV:	