





FRONT ELEVATION SCALE 1:100

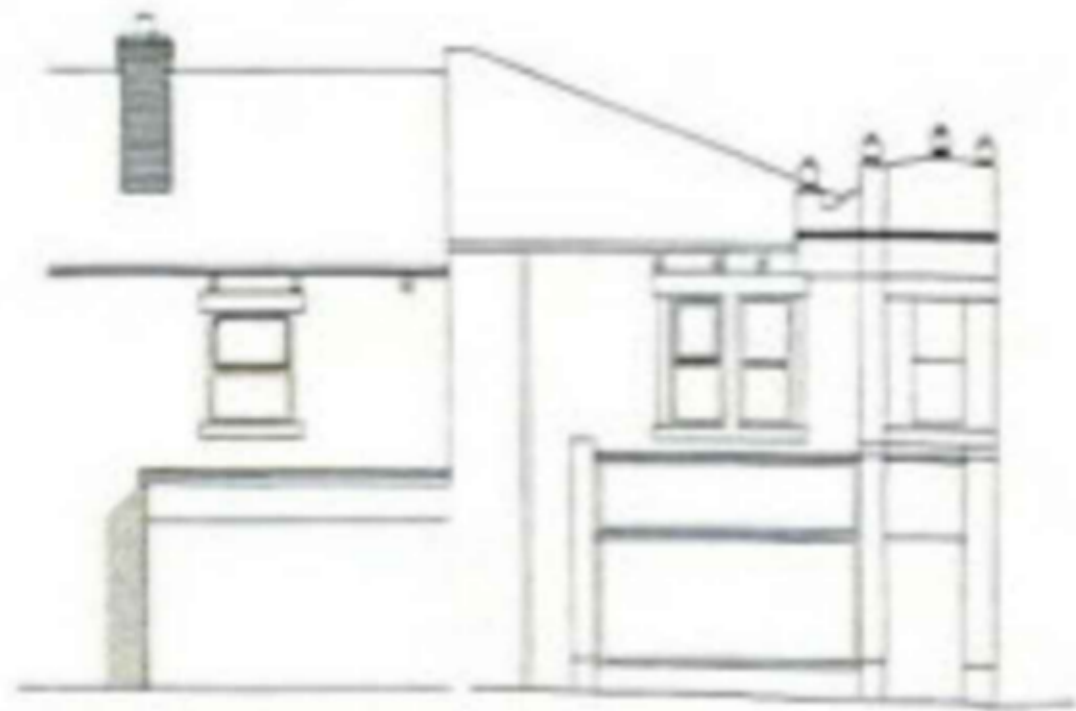


SIDE ELEVATION SCALE 1:100

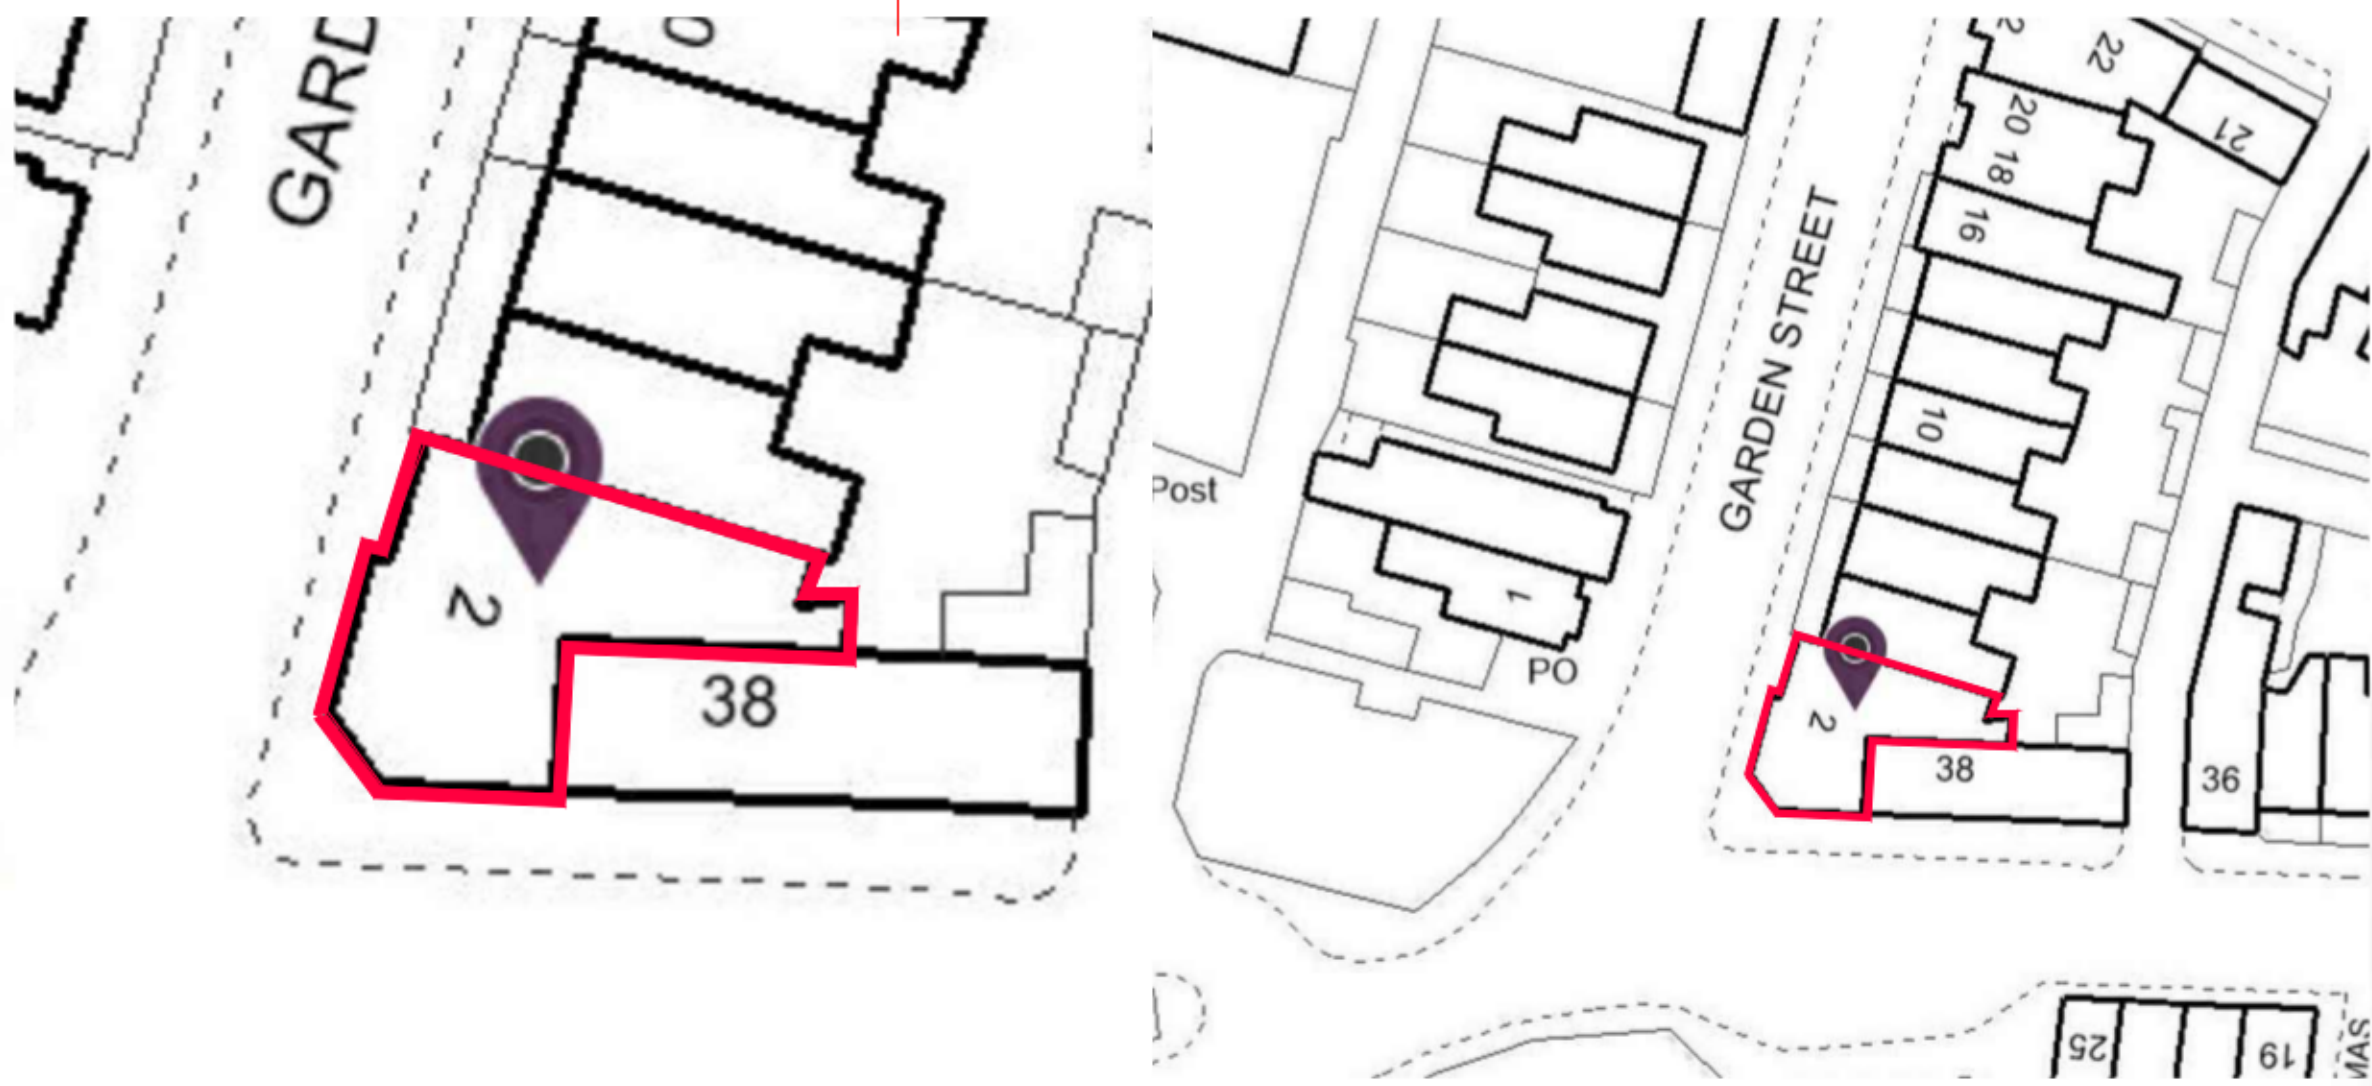


SITE PLAN SCALE 1:250



BLOCK PLAN SCALE 1:500

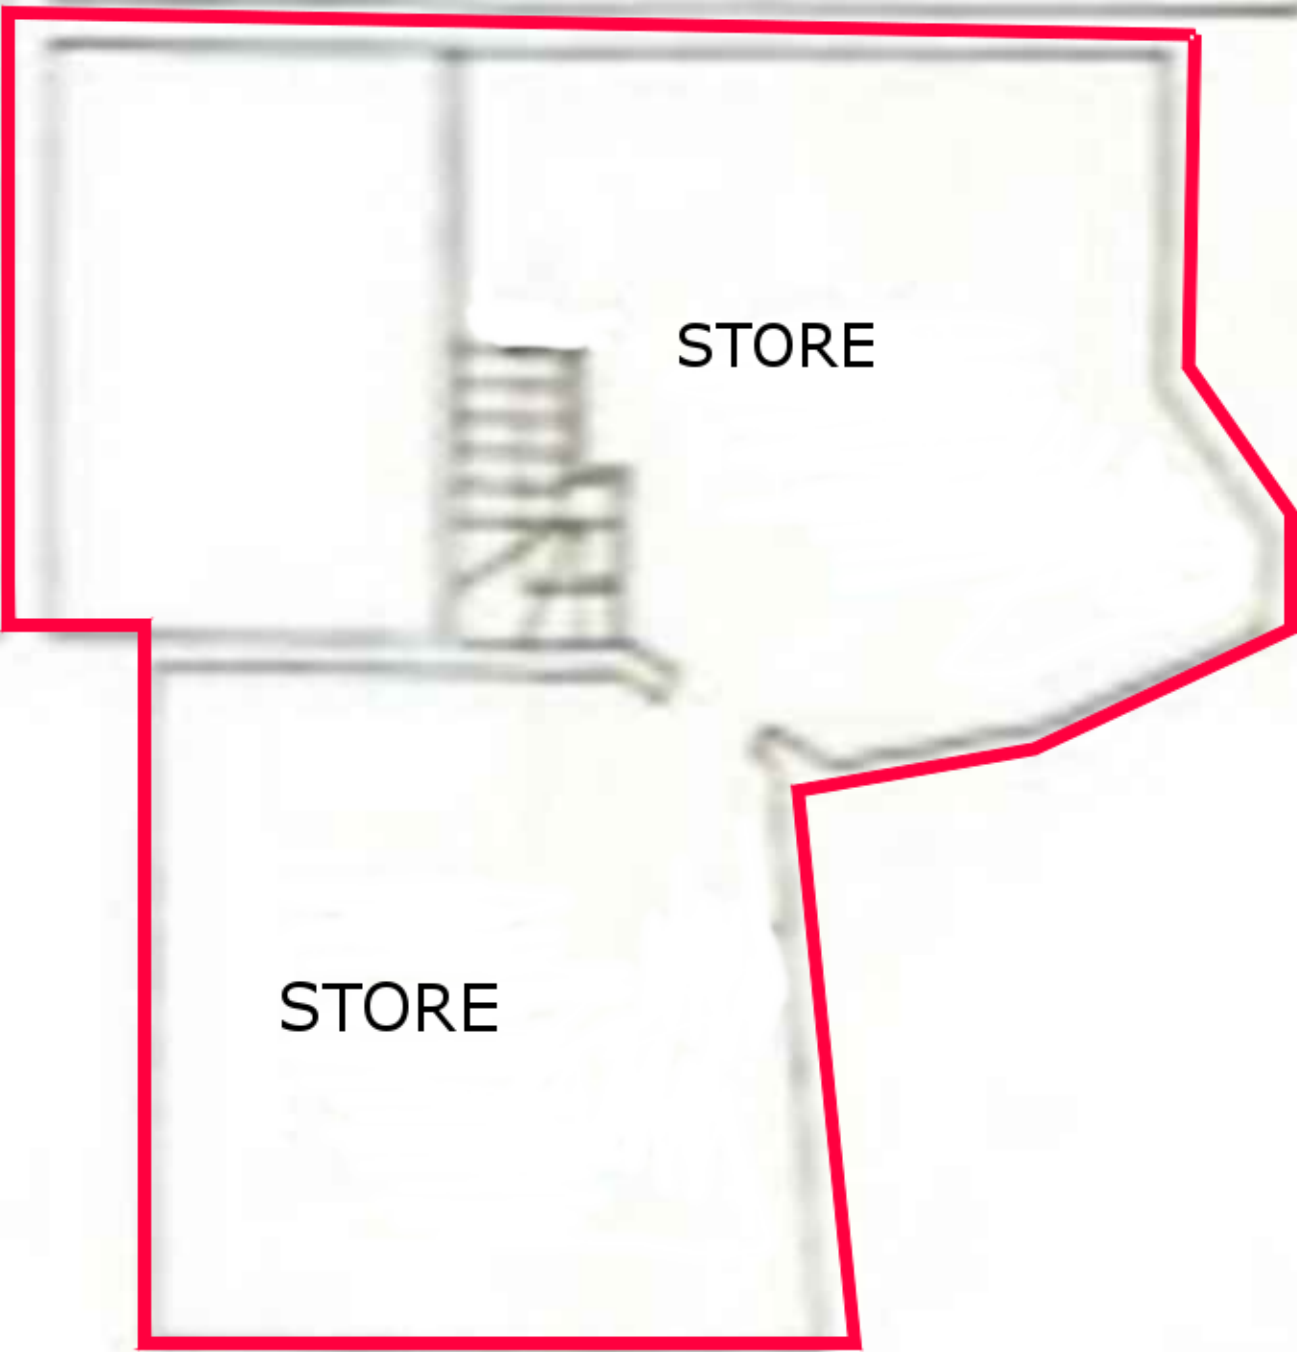

SECOND FLOOR PLAN SCALE 1:50

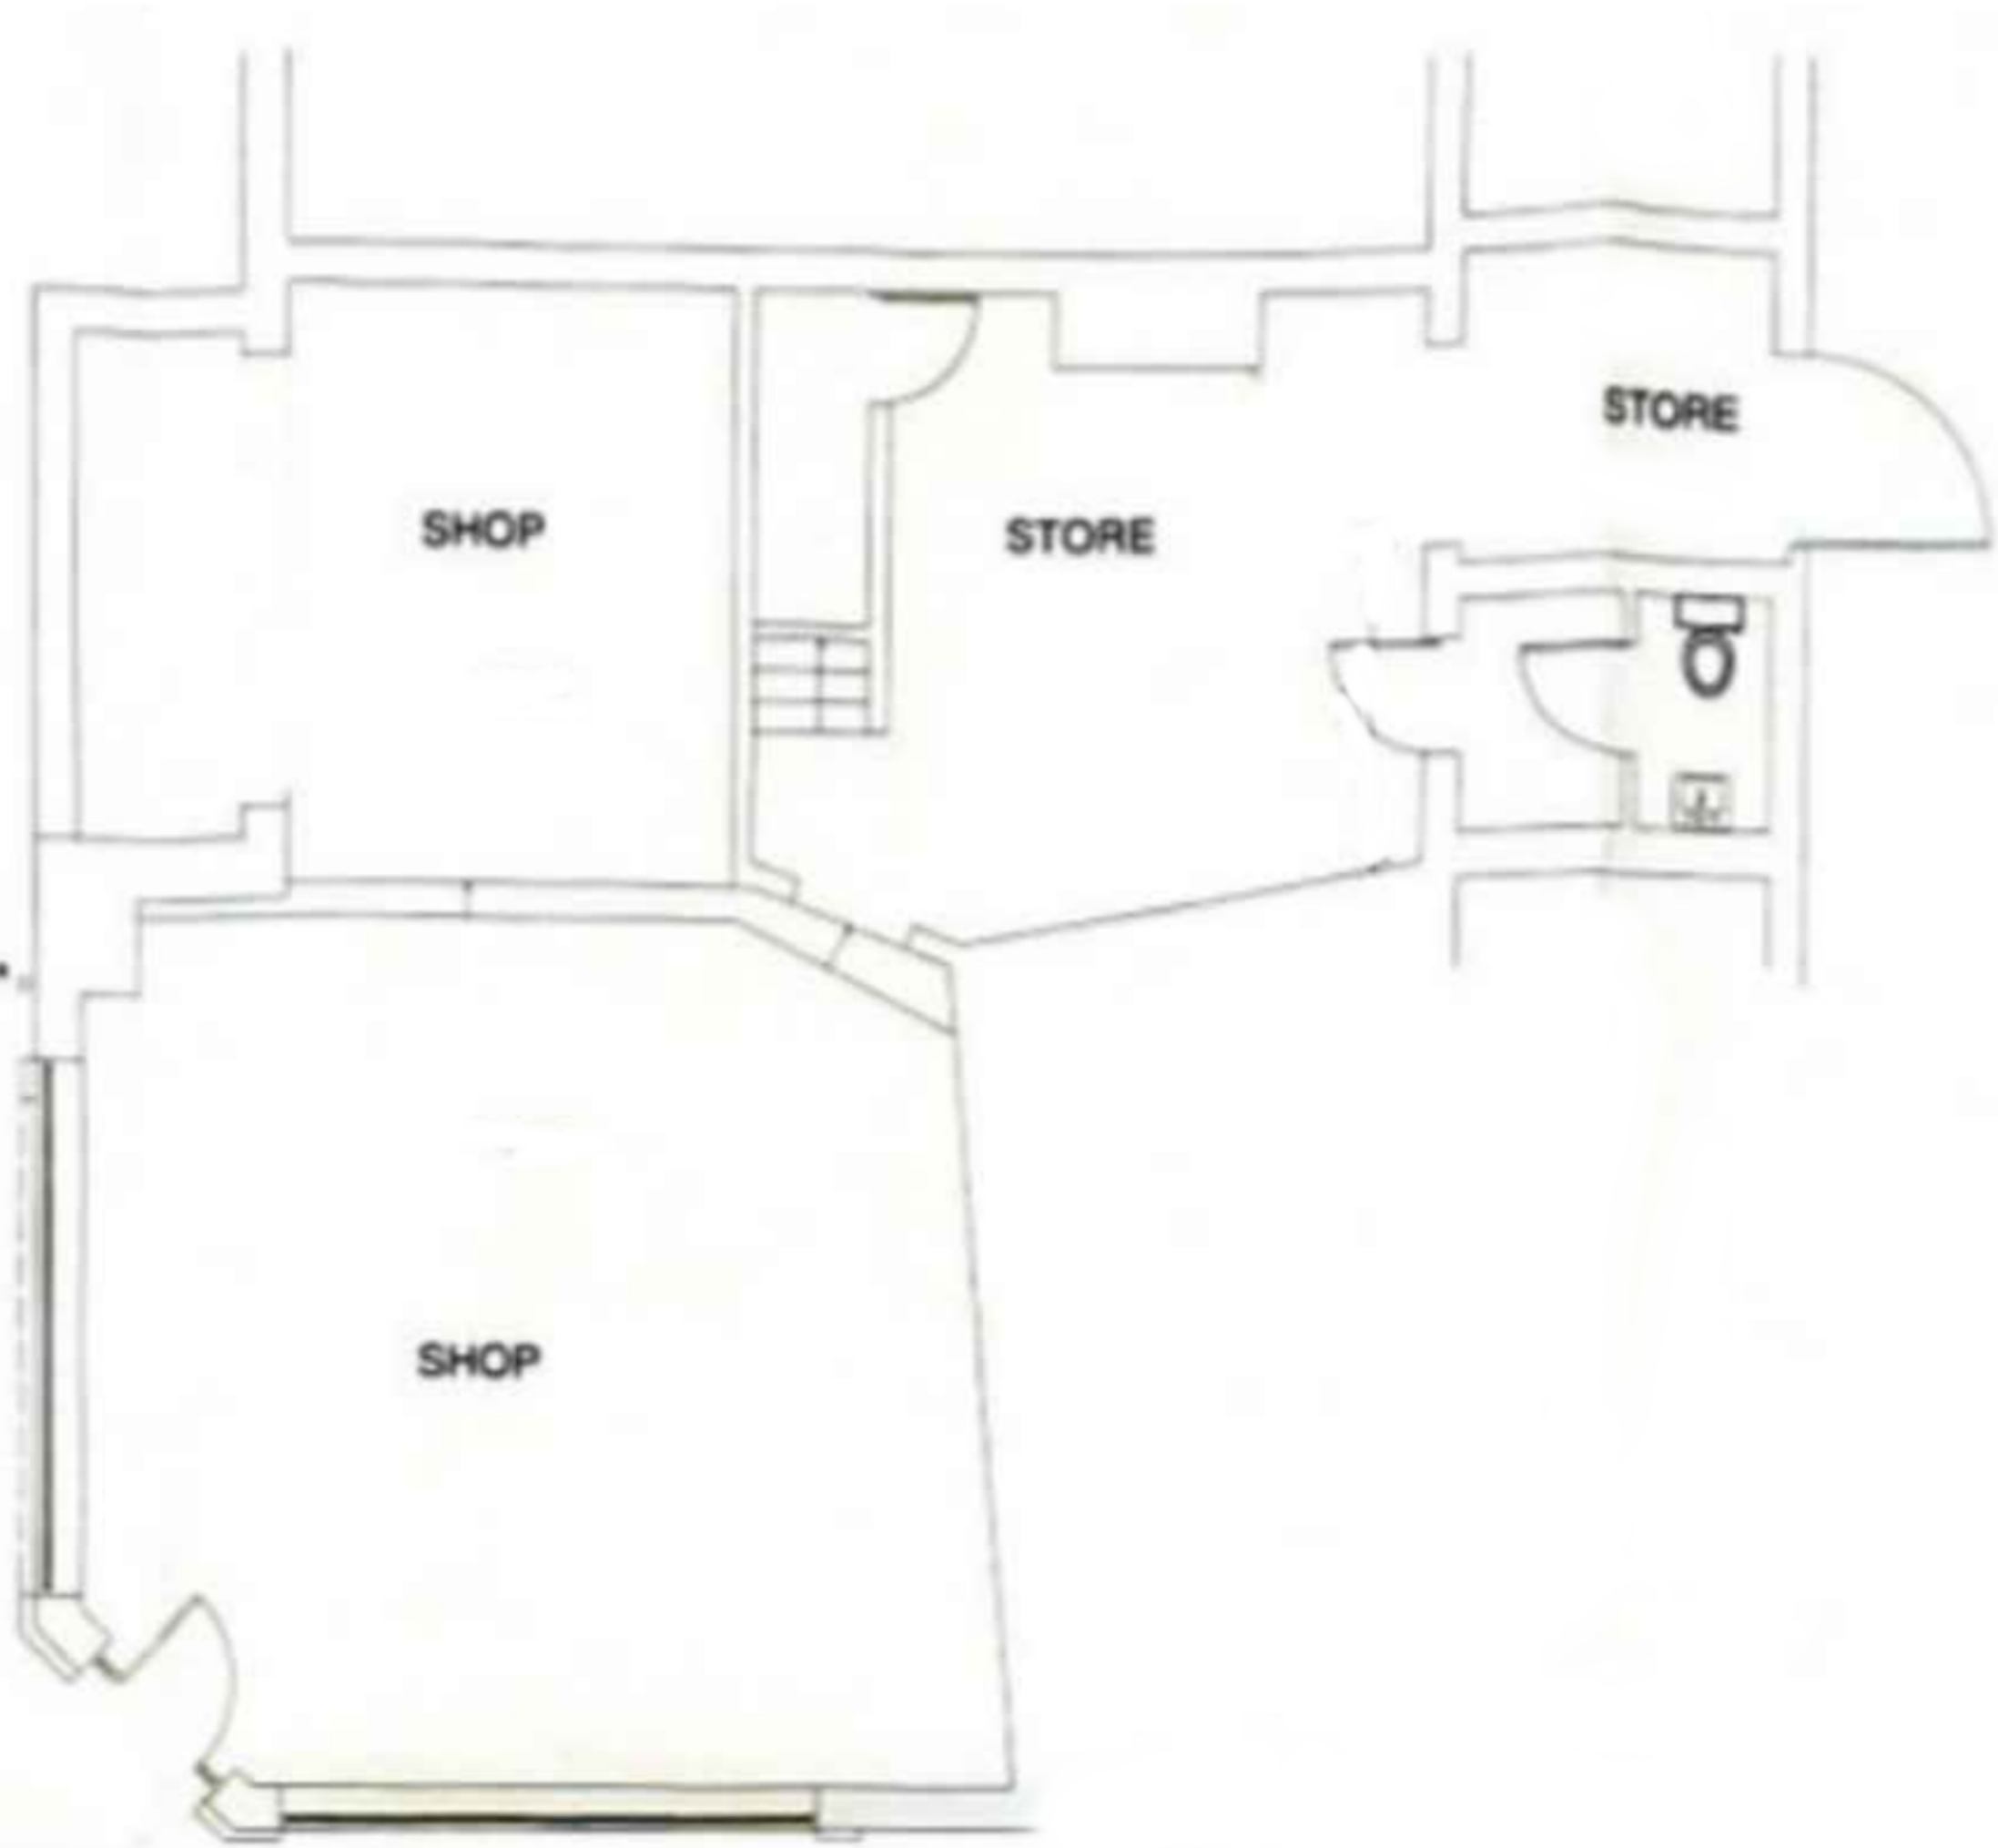

GROUND FLOOR PLAN SCALE 1:50



FIRST FLOOR PLAN SCALE 1:50



LOCATION PLAN SCALE 1:1000



1. THIS DRAWING AND THE COPYRIGHTS AND PATENTS THEREIN ARE THE PROPERTY OF NYP ARCHITECTURAL SERVICES LTD. REGISTERED IN ENGLAND AND WALES No. 4631338 AND MAY BE USED OR REPRODUCED ONLY UNDER CONTRACT.

2. CONTRACTORS AND SUB-CONTRACTORS MUST CHECK AND AGREE ALL DIMENSIONS BEFORE PREPARING SHOP DRAWINGS OR COMMENCING WORK ON SITE.

3. CONTRACTORS ARE RESPONSIBLE FOR INFORMING THE DESIGNER OF ANY DISCREPANCY DISCOVERED ON THIS DRAWING OR BETWEEN THIS DRAWING AND ANY OTHER RELATED DOCUMENT ISSUED UNDER THE STANDARD FORM OF CONTRACT IN RESPECT OF THE WORK.

4. WRITTEN DIMENSIONS ONLY ARE TO BE USED FROM THIS DRAWING. IF IN ANY DOUBT ASK FOR CLARIFICATION.

Notes.

#NOTE SURVEYED BY NYPAS , ALL DIMENSIONS TO BE CHECKED ON SITE

Revisions.					
Date	Suffix	Description	Date	Suffix	Description

NYP ARCHITECTURAL SERVICES

The Grove, High Street, Dodworth, Barnsley, S75 3RQ. Tel: 01226 200989. E-mail: scott@nypas.co.uk / stephen@nypas.co.uk

Project.	PROPOSED CHANGE OF USE 2 GARDEN STREET, DARFIELD BARNSELY, S73-9AA		Client.	MR K SHAYAM	
Drawing Title.	SURVEY AS EXISTING		Date.	APRIL 2017	Scale.
			Ref.	03/52	A.I.
				Dwg. No.	01
				Rev.	A