



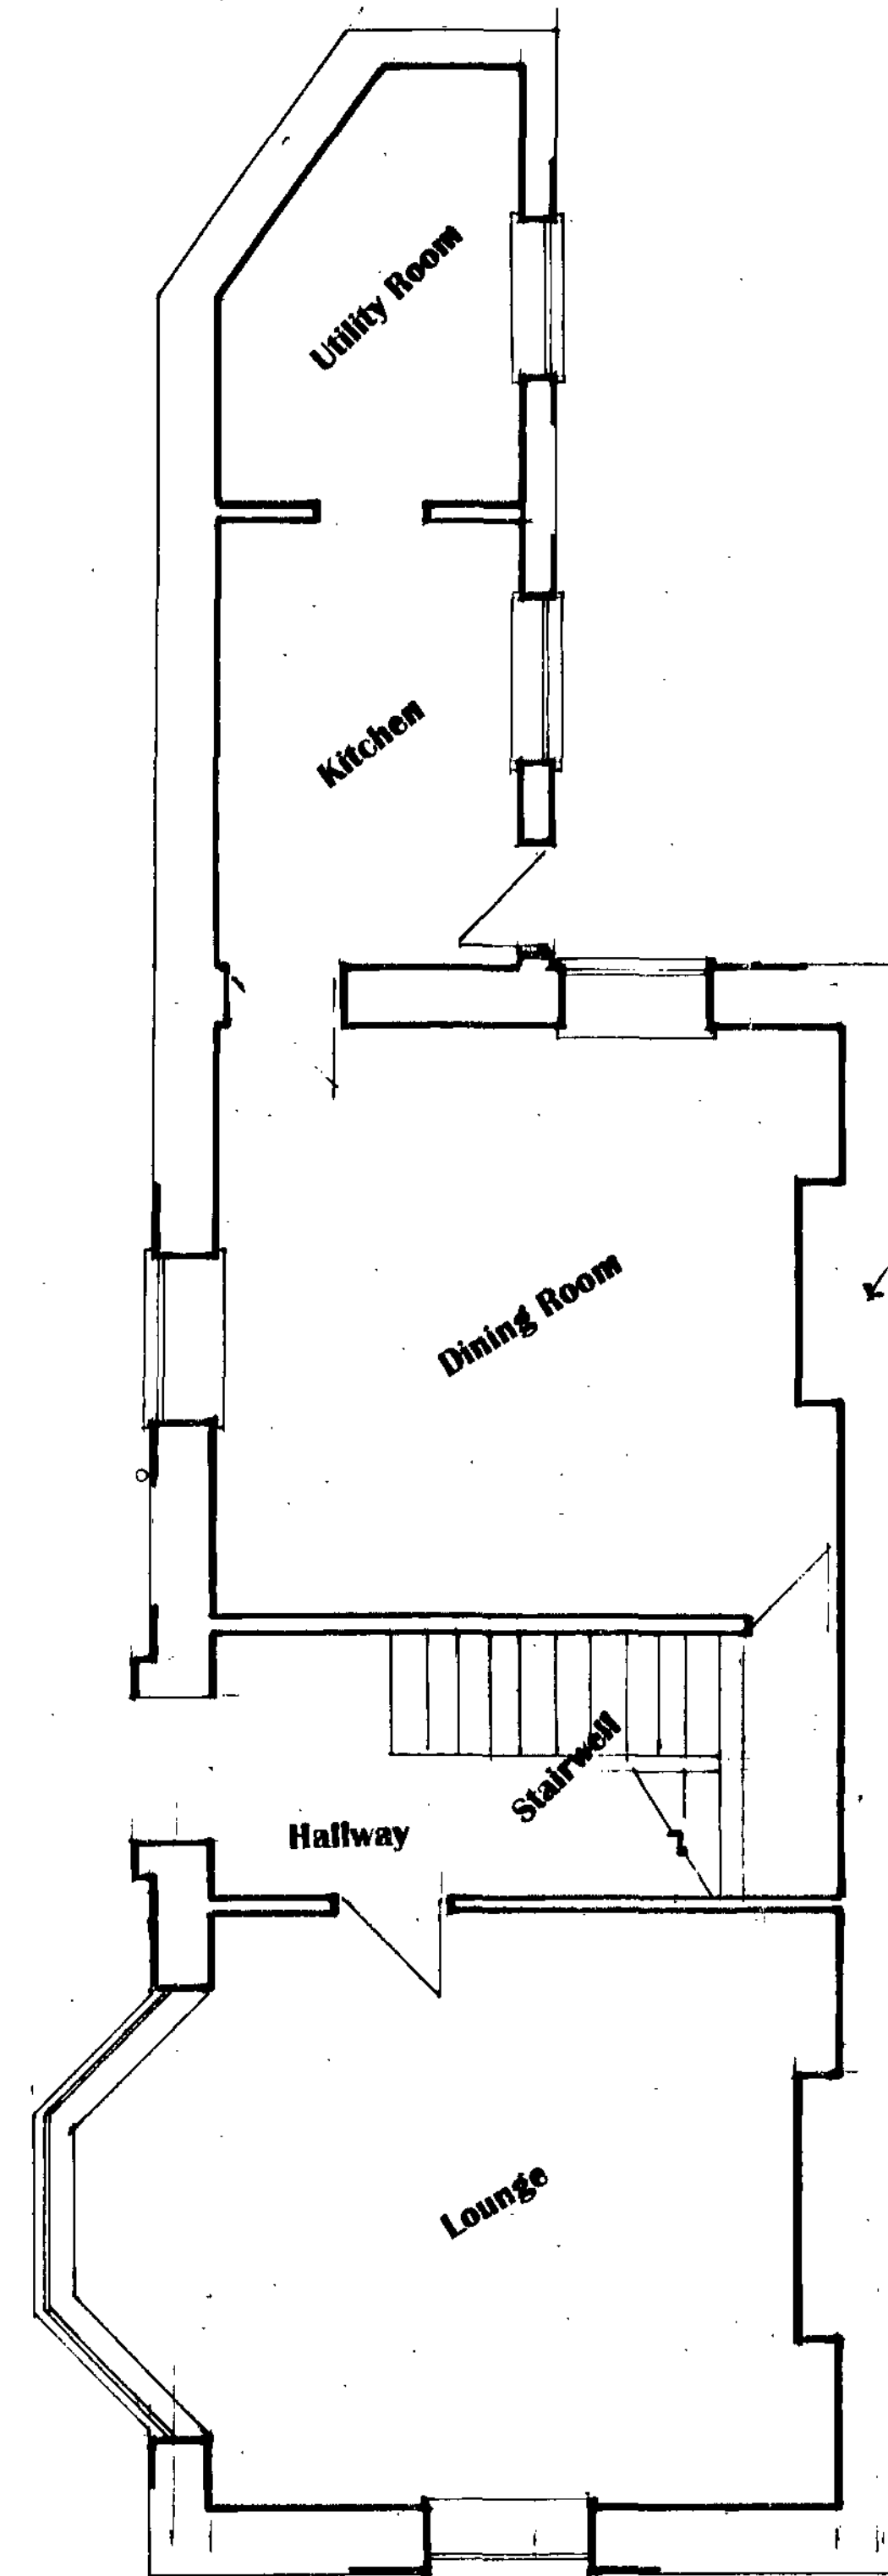


Existing Ground Floor Plan

CHIMNEY BREASTS
TO BE REMOVED.

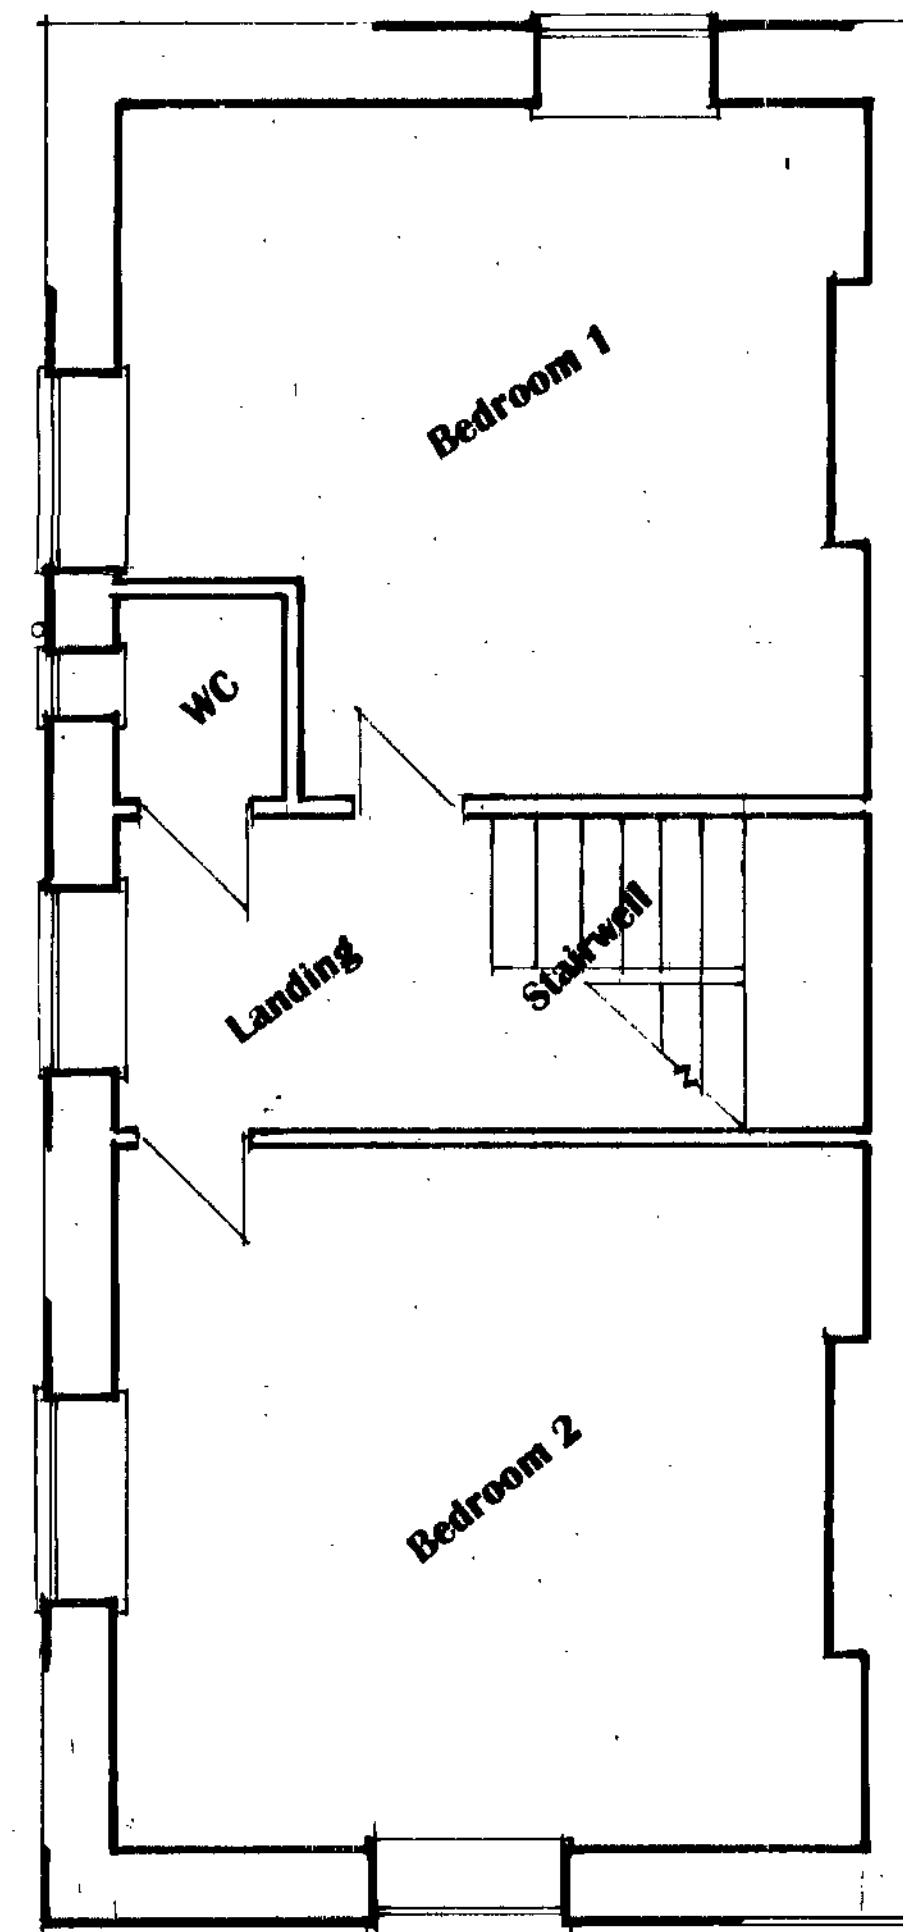

Existing First Floor Plan

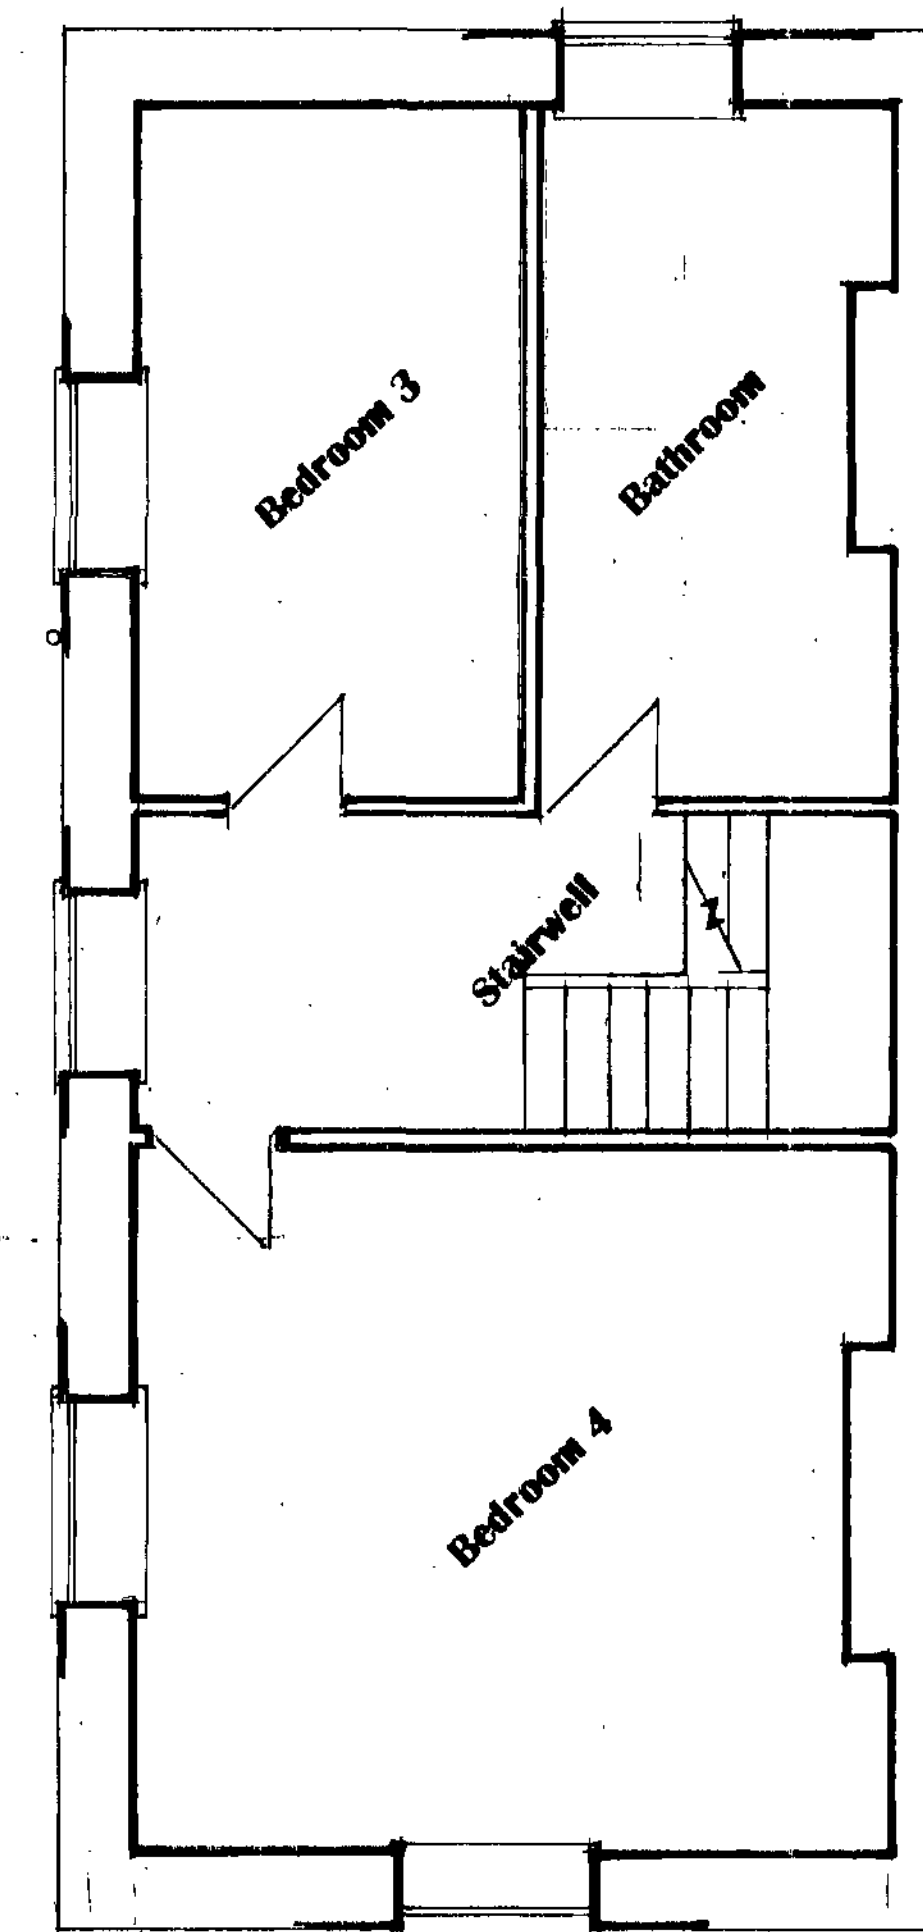

Existing Second Floor Plan

NOTES:
All dimensions must be checked on site and not scaled from this drawing.

E		
D		
C		
B		
A		
	Date	Revisions

© copyright

**Westcliffe
Stottercliffe Road
Penistone
Sheffield
S36 6EB**

CMR

13 MAY 2008

Client

Mr Andy Spofford

Job Title

CONVERSION OF DWELLING
INTO
1 & 2 BED APARTMENTS.

Drawing Title

"EXISTING."
General Arrangement

Scale 1:50.

Date 27.4.08


Drawn by Steve Camps

Dwg. No.

AB/01.


Rev.

NOTES:
All dimensions must be checked on site and not scaled from this drawing.

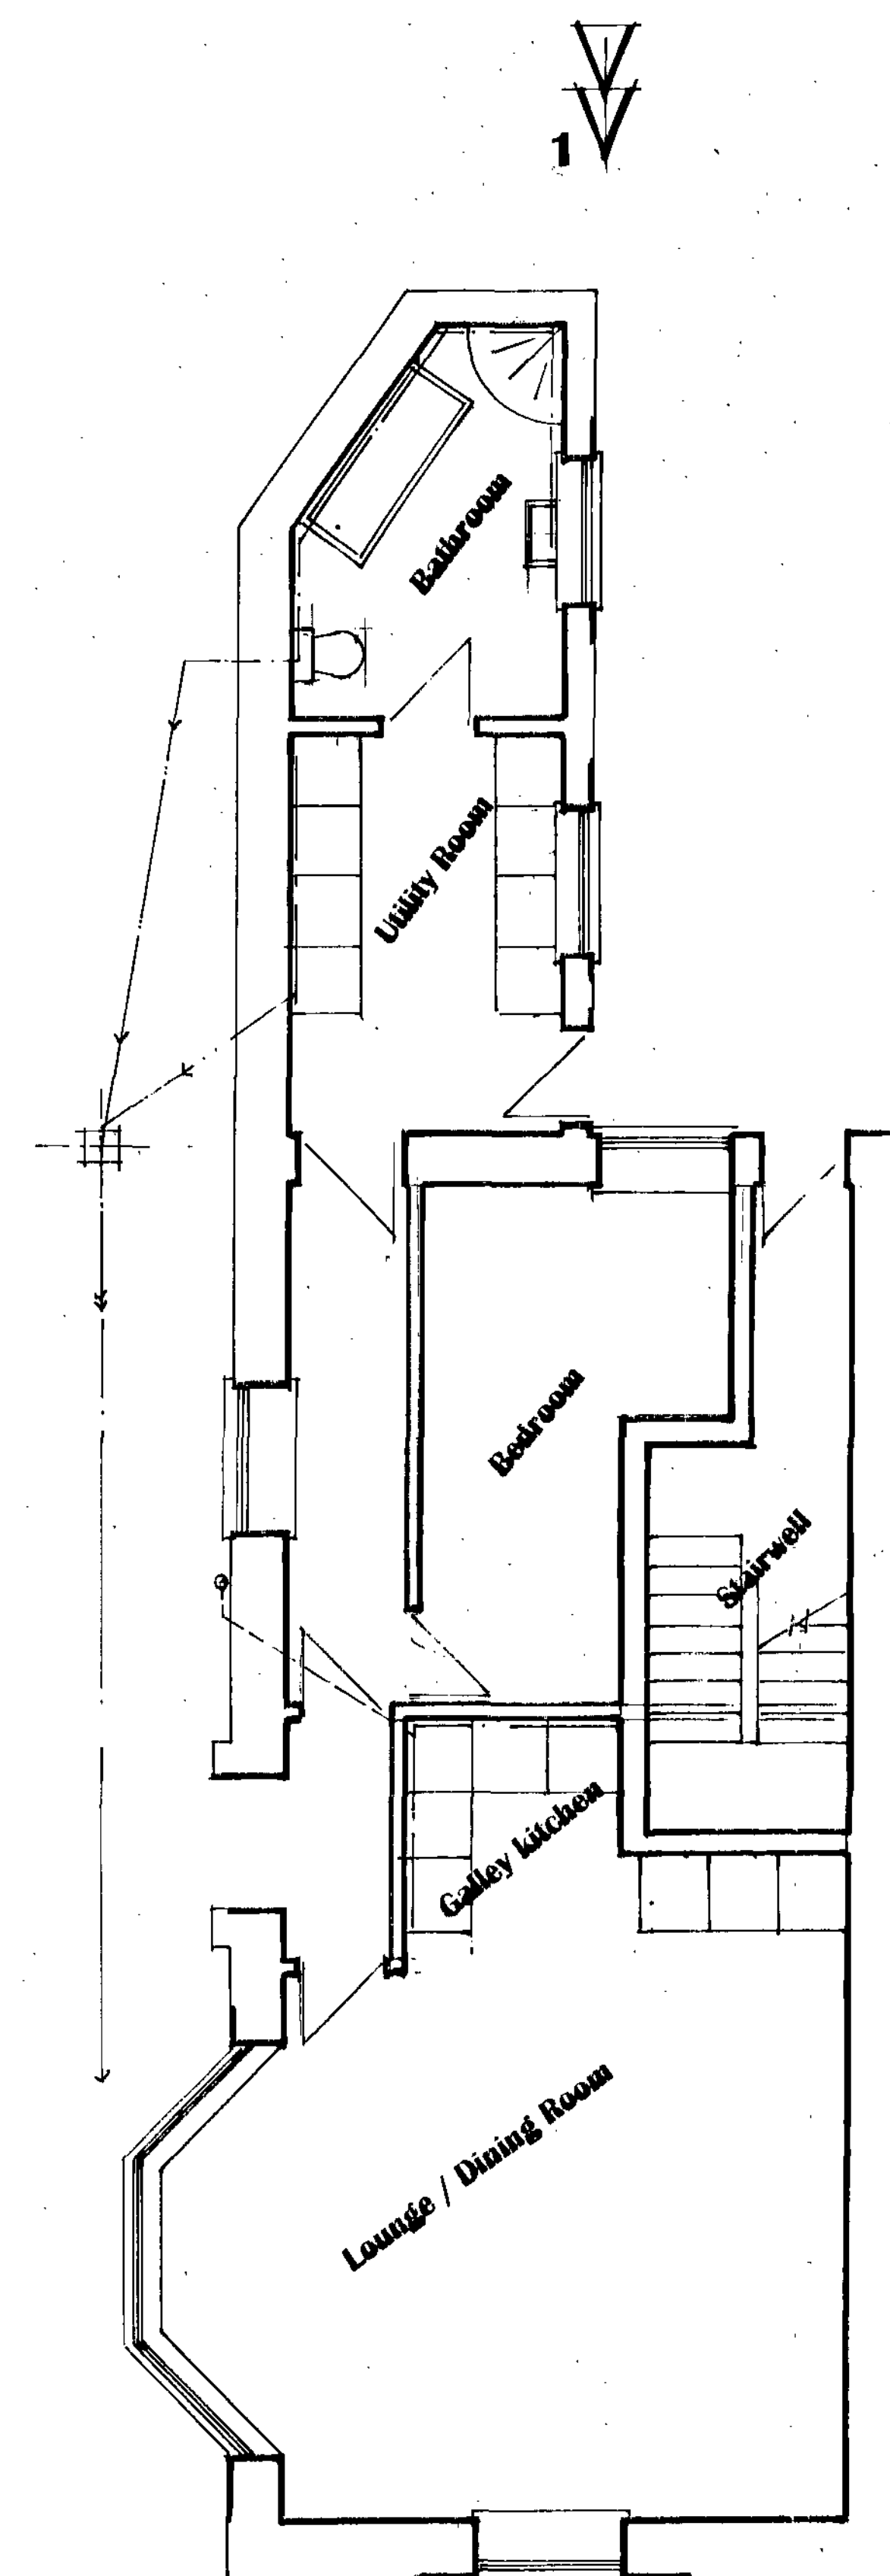


Proposed Ground Floor Plan


WITH THE EXCEPTION OF
SEI V CONNECTIONS, ALL
OTHER ELEVATIONS REMAIN
UNALTERED.

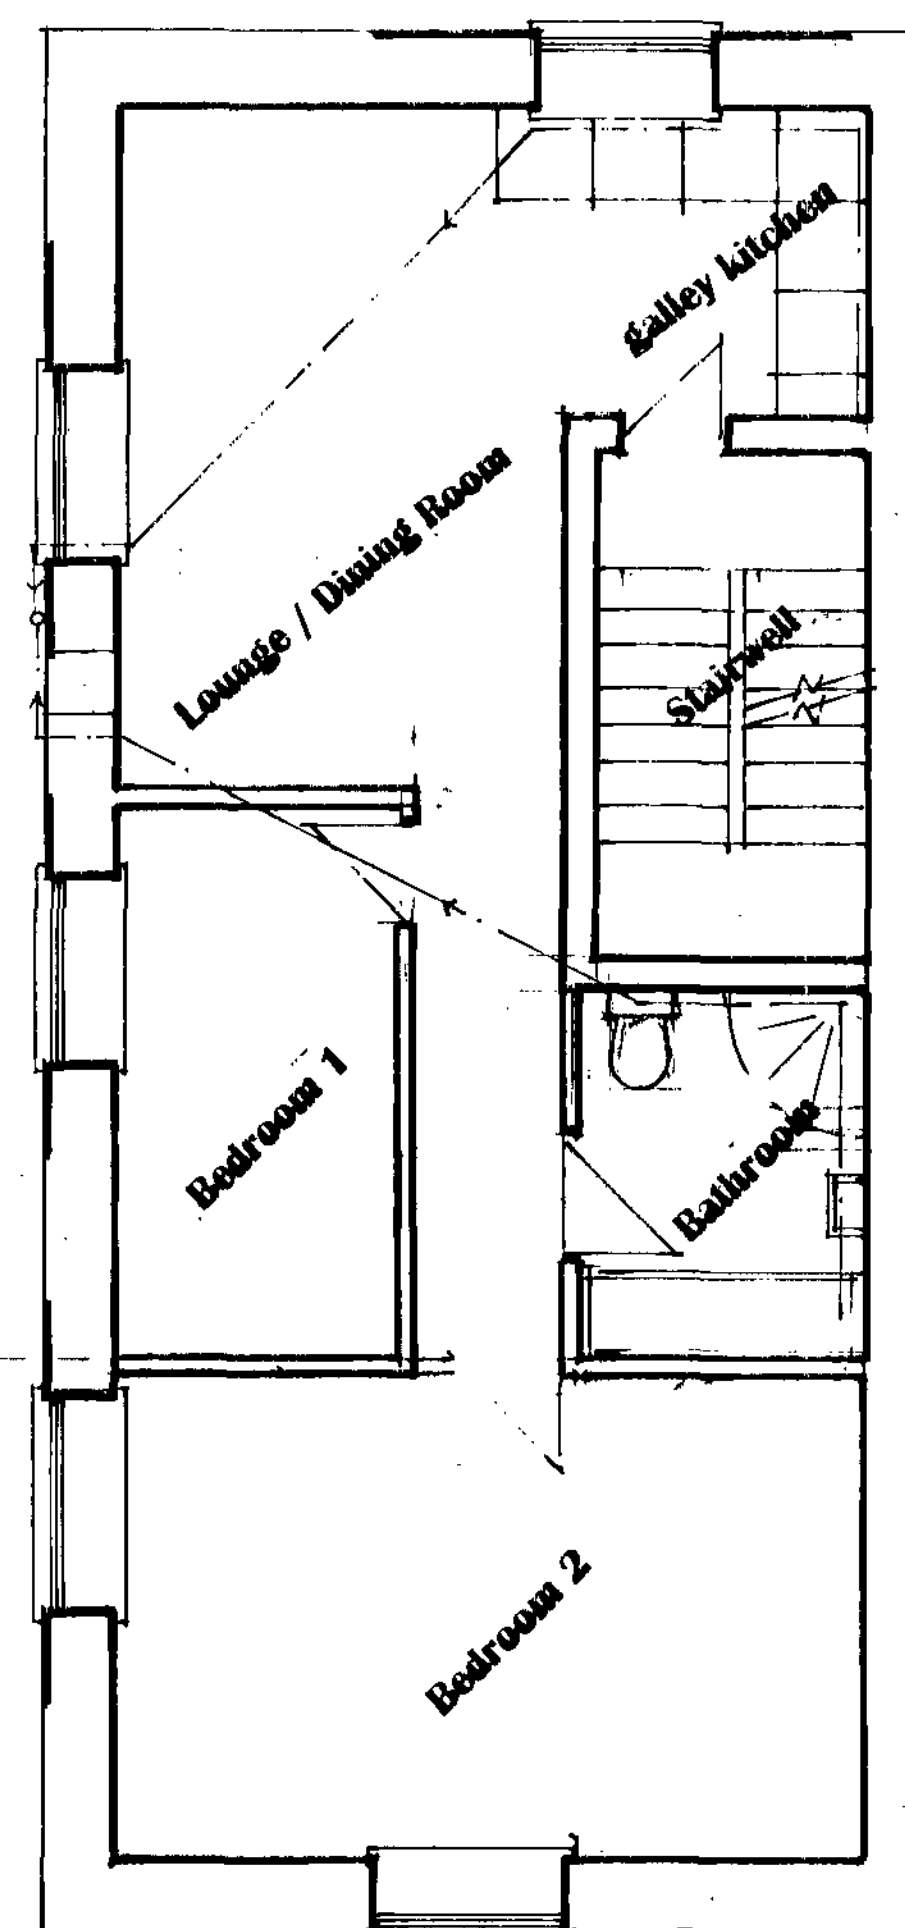


Proposed First Floor Plan

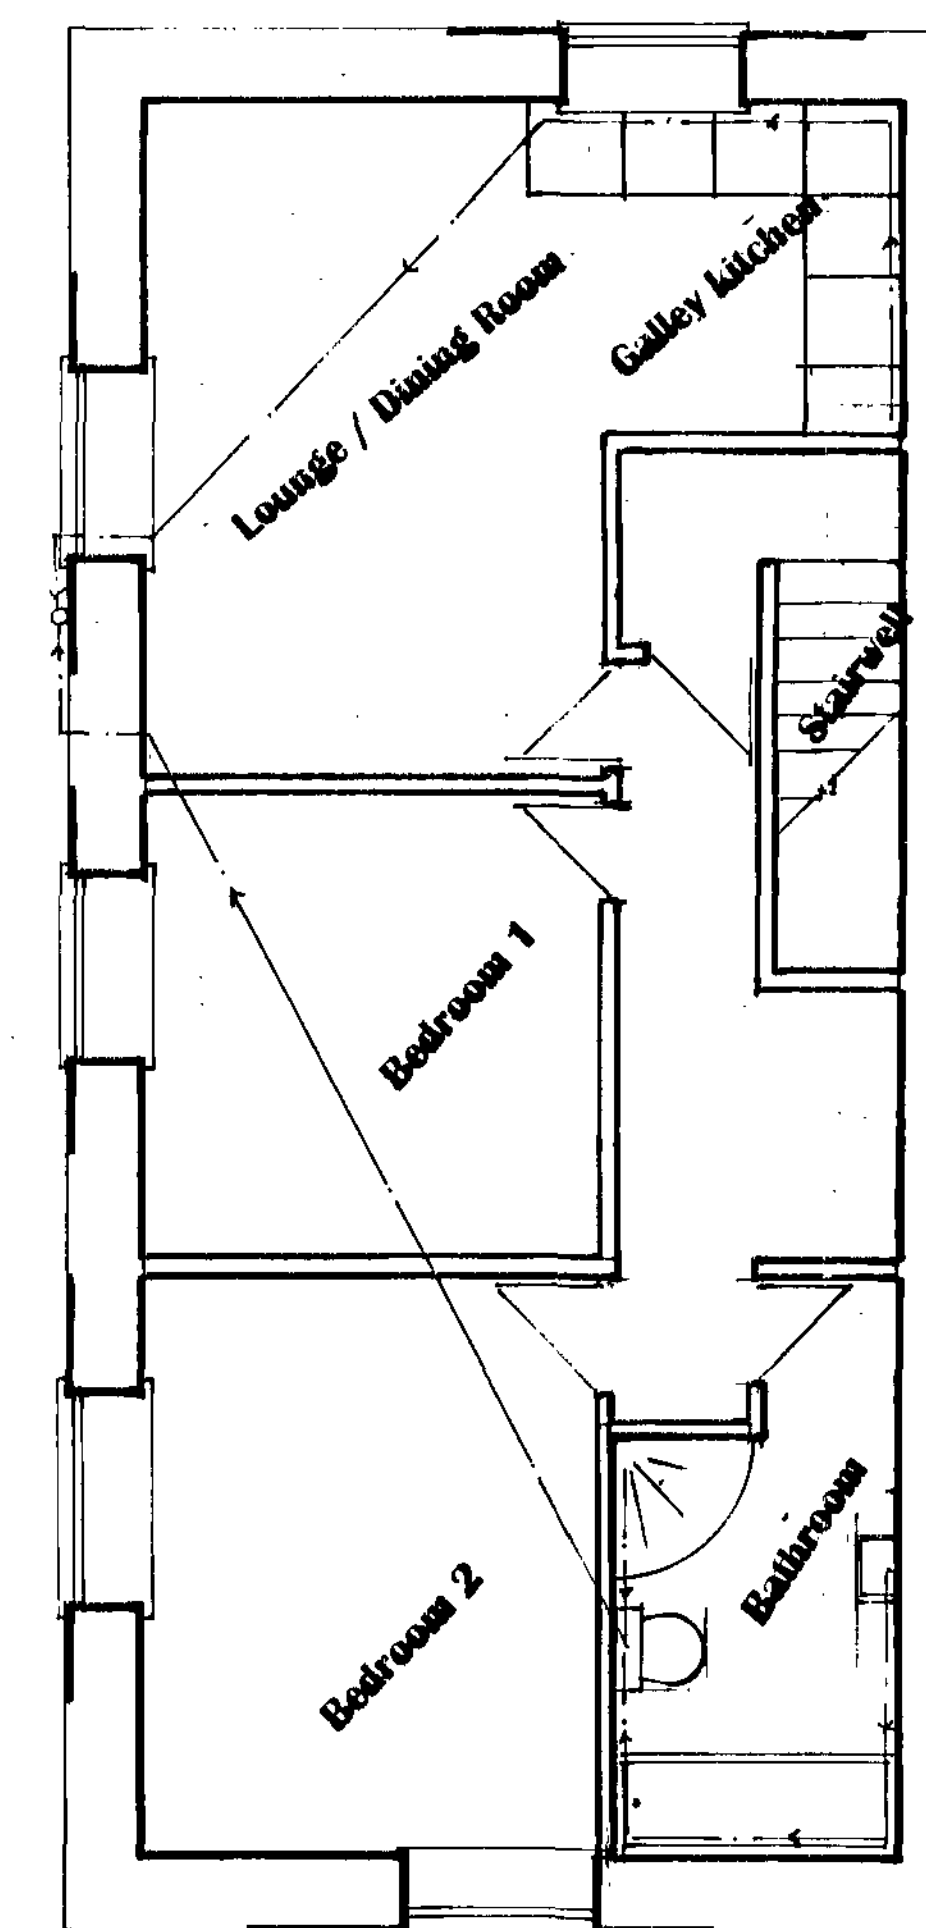

Proposed Second Floor Plan

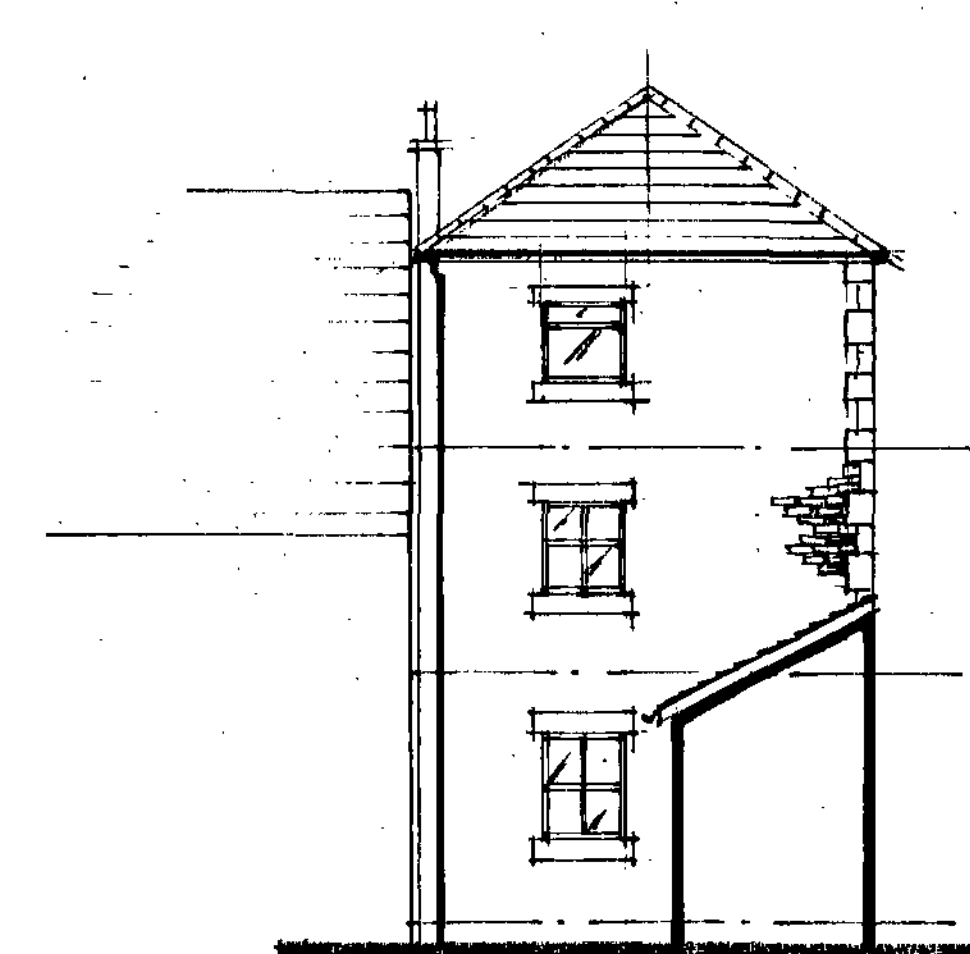

Existing Rear Elevation On 1

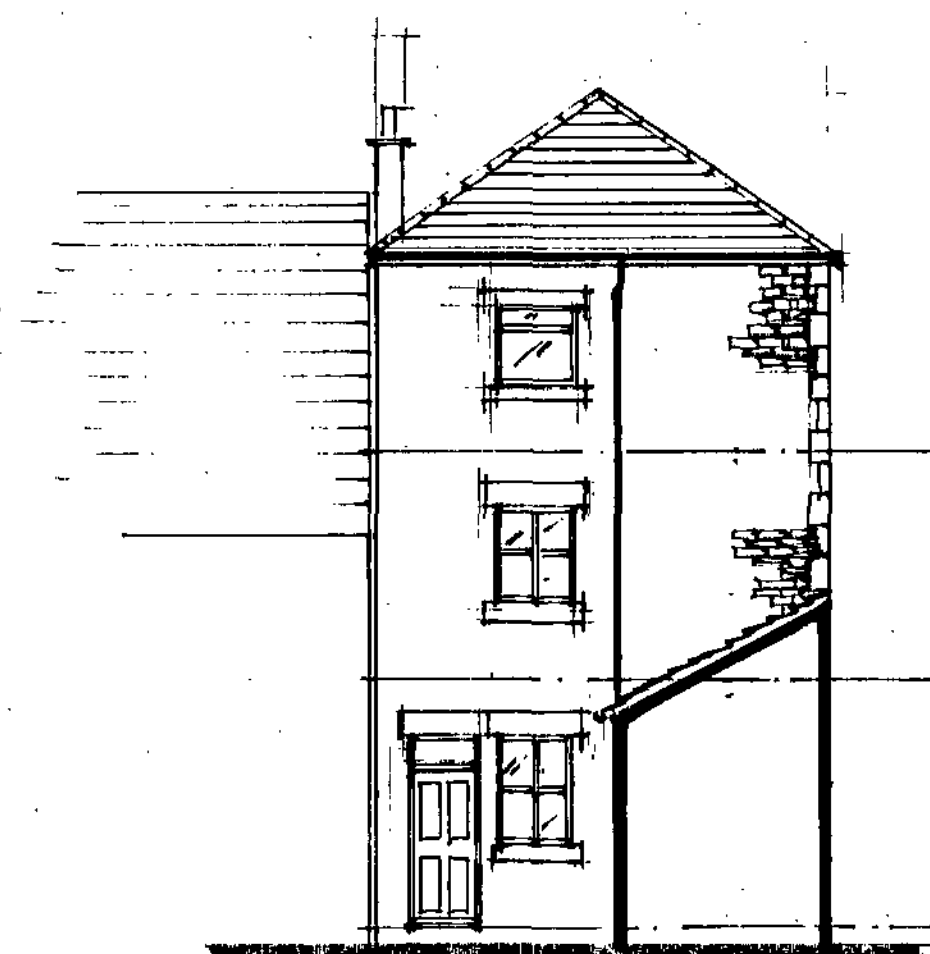

Proposed Rear Elevation On 1

E		
D		
C		
B		
A		

Date Revisions

© copyright

Westcliffe
Stottercliffe Road
Penistone
Sheffield
S36 6EB

CMR
13 MAY 2008

Client

Mr Andy Spofford

Job Title

CONVERSION OF DWELLING
INTO
1 & 2 BED APARTMENTS.

Drawing Title

"PROPOSED"
General Arrangement

Scale 1:50 1:100

Date 27.4.08

Drawn by STEVE CAMPS

Drg. No.

AB / 02

Rev.