


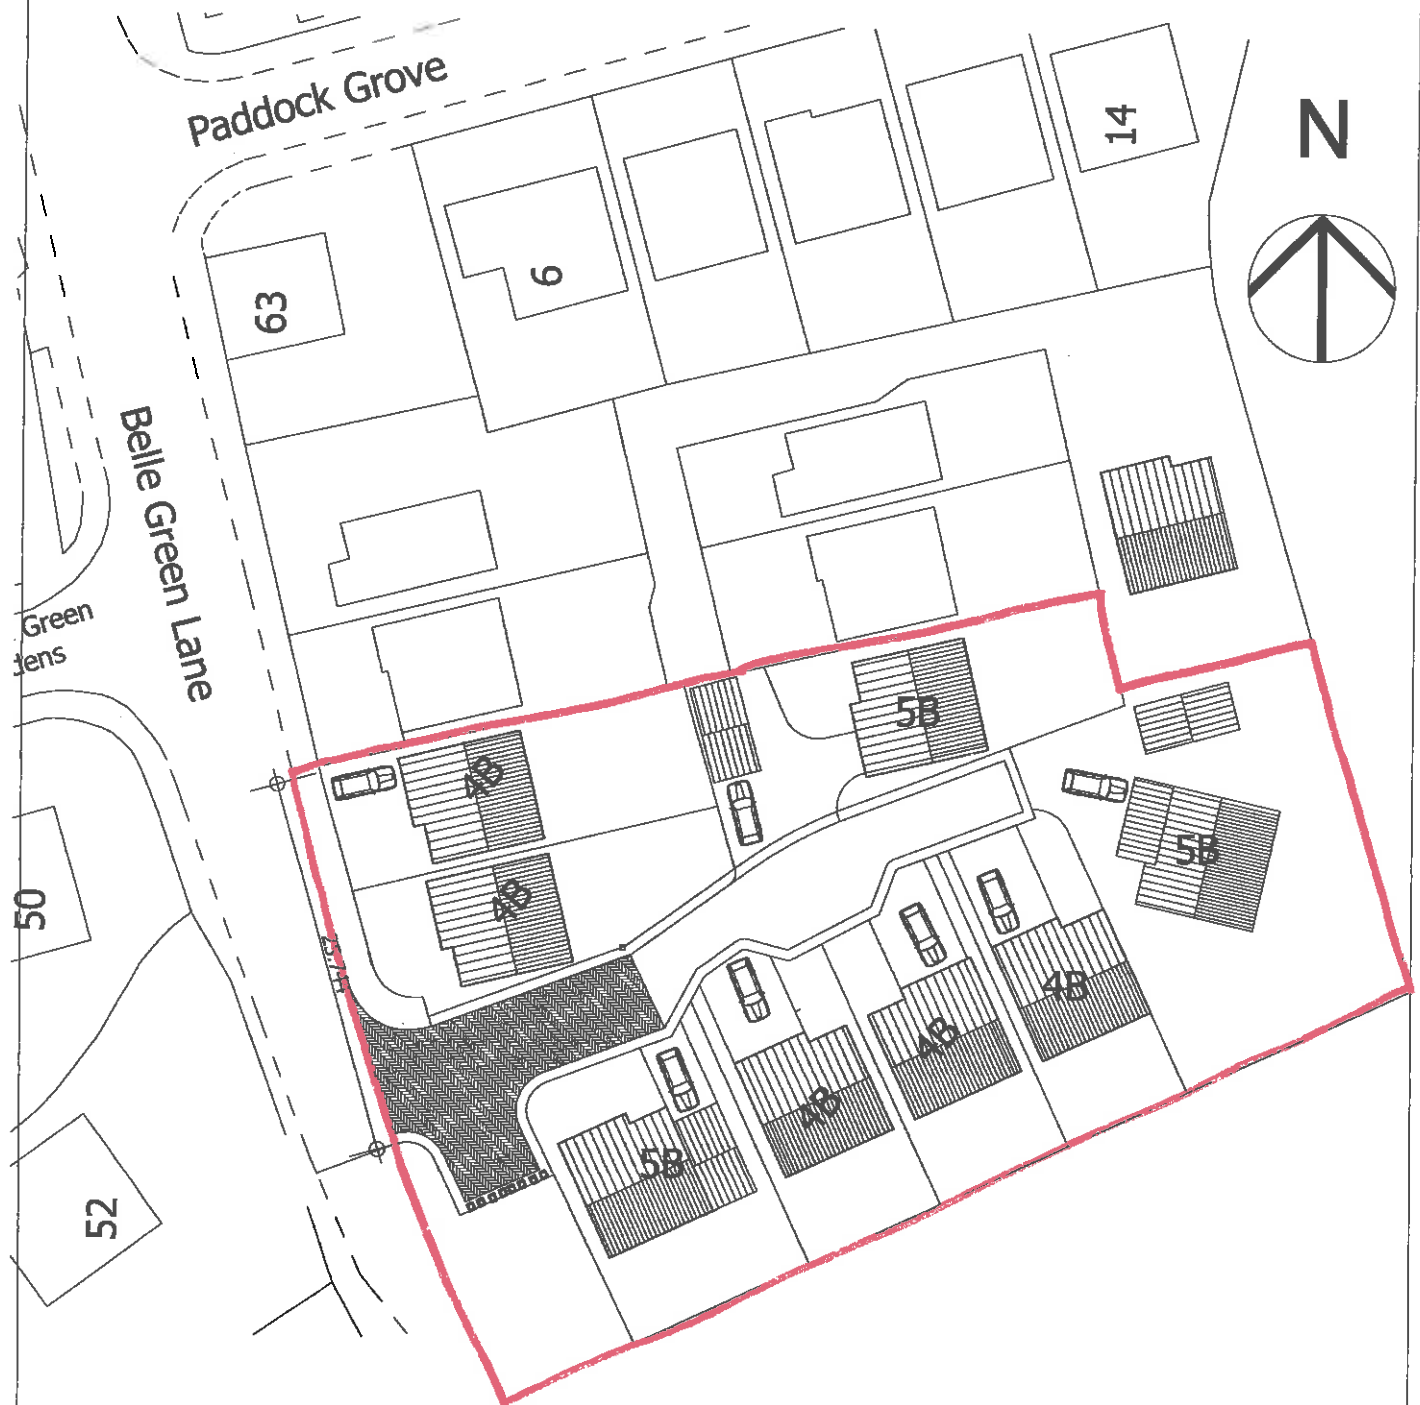

Alan Robinson
 Chartered Architect BA Dip Arch RIBA, BSc (Hons)PM
 2 Gawber Road, Barnsley S75 2AF
 Tel/Fax 01226 286066 Mob 07947808933

Drawing Nr: SP1

Drawing By: AR

Drawing Name

Site PlanGround Floor (3)

Drawing Status

Client: Oakstone Developments Ltd

Drawing Scale **1:500**

Project: Proposed 8 Residential Dwellings at
 Crowick House, Belle Green Lane, Cudworth,
 Barnsley

Drawing date: <DATEOFISSUE> Rev: #Rev: