

Mrs M Fothergill

7 Kendal Grove,
Ardsley,
Barnsley, South Yorkshire
S71 5DW

Planning Application


CONTENTS

1. Architectural Drawings

PREPARED BY :

QUILL ARCHITECTURE

7 Mulberry Close, Darfield, Barnsley, South Yorkshire
S73 9NN. Tel:- 01226 755446

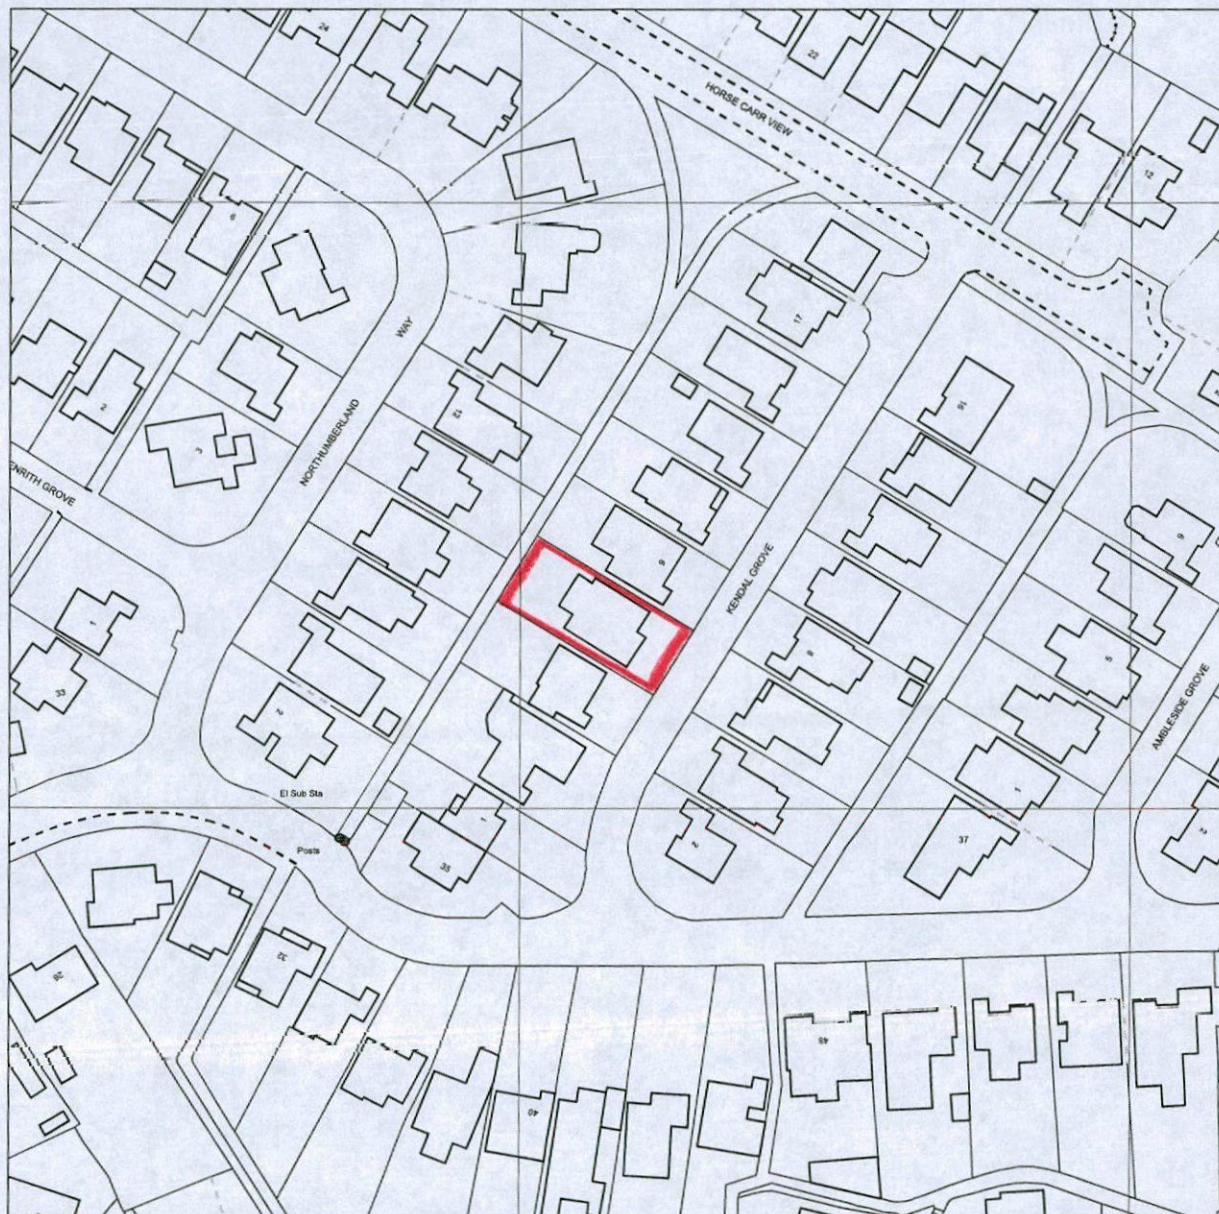

7 KENDAL GROVE
ARDSLEY
BARNSEY
S71 5DW

OS MasterMap 1250/2500/10000 scale
05 January 2017, ID: BW1-00588693
www.blackwellmapping.co.uk

1:1250 scale print at A4, Centre: 438116 E, 405832 N

©Crown Copyright and database rights 2016 OS
100019980




BLACKWELL'S
www.blackwellmapping.co.uk

TEL: 0114 268 7658
maps.sheffield@blackwell.co.uk

DO NOT SCALE DRAWING

ALL DIMENSIONS IN MILLIMETRES

IF IN DOUBT ASK

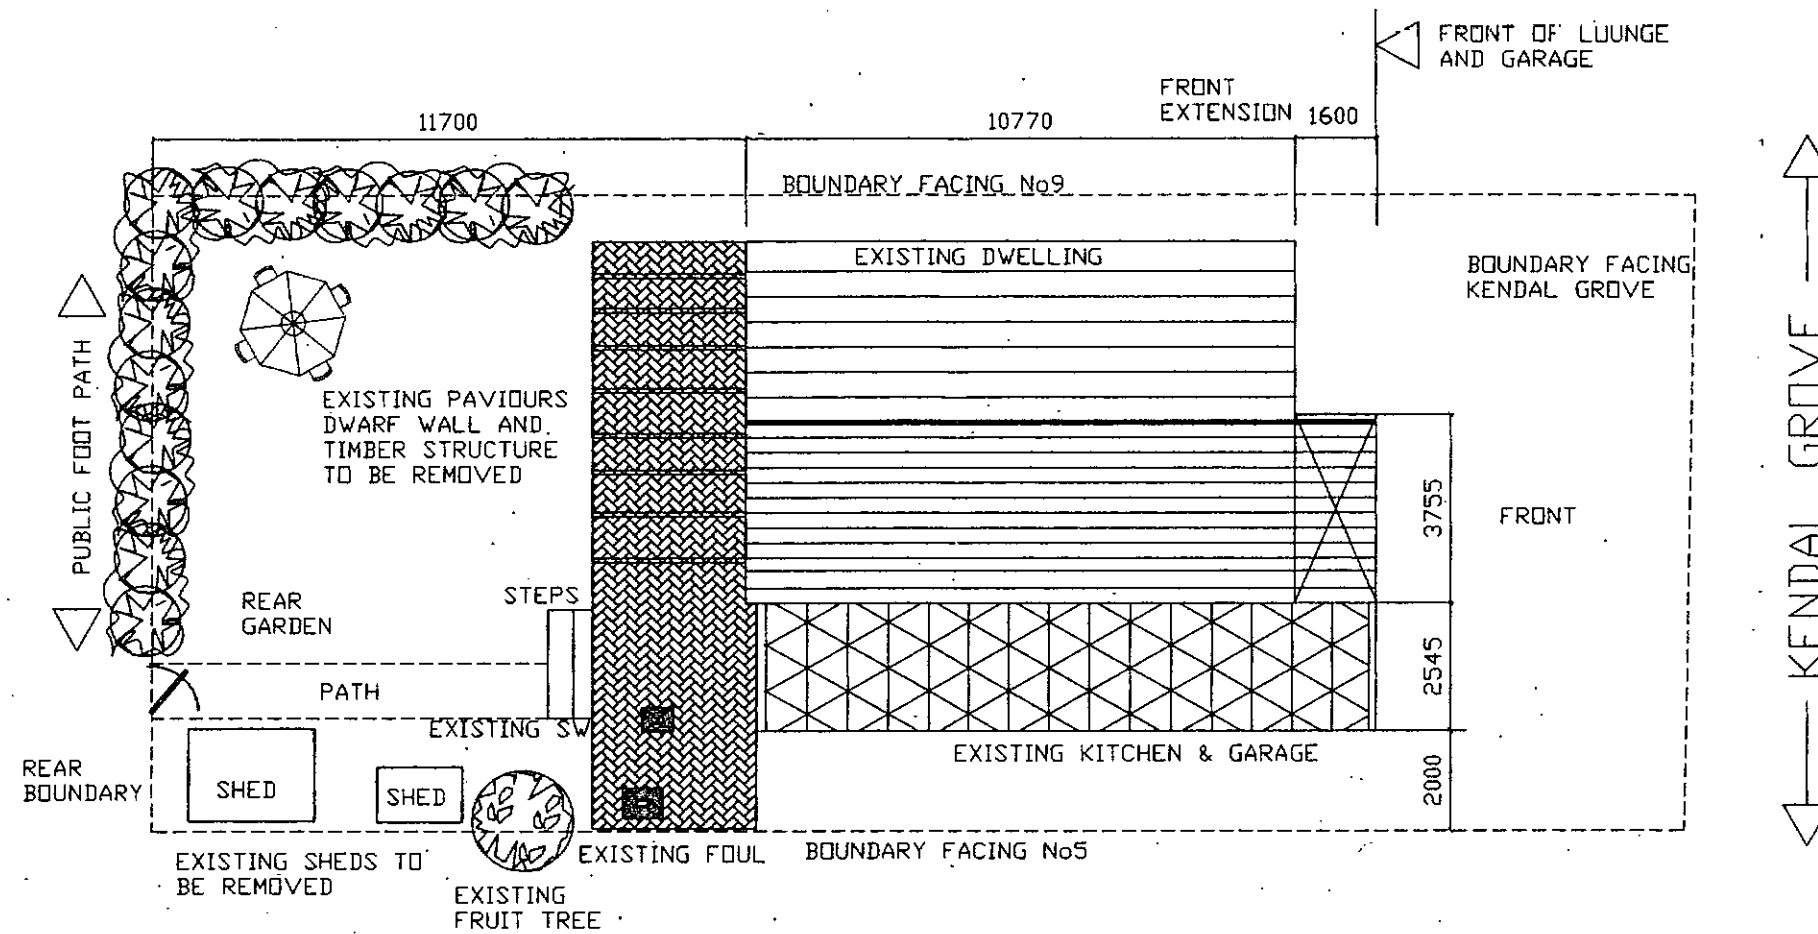

CLIENT
M FOTHERGILL
7 KENDAL GROVE
ARDSLEY, BARNSELY, S YORKS

TITLE
DRAWING SHOWING SITE LAYOUT & EXISTING
BOUNDARIES

Quill
ARCHITECTURE[©]


THIS DRAWING IS COPYRIGHT AND MUST NOT BE USED OR
DISCLOSED IN ANY WAY EXCEPT WHERE AUTHORIZED IN
WRITING BY QUILL ARCHITECTURE.
TELEPHONE (01226) 755446 REG No 5210984

SCALE 1 : 150	DRAWN AD
DATE 05/01/17	REV
DRG No CAD/QA/1600	

DO NOT SCALE DRAWING

ALL DIMENSIONS IN MILLIMETRES

IF IN DOUBT ASK

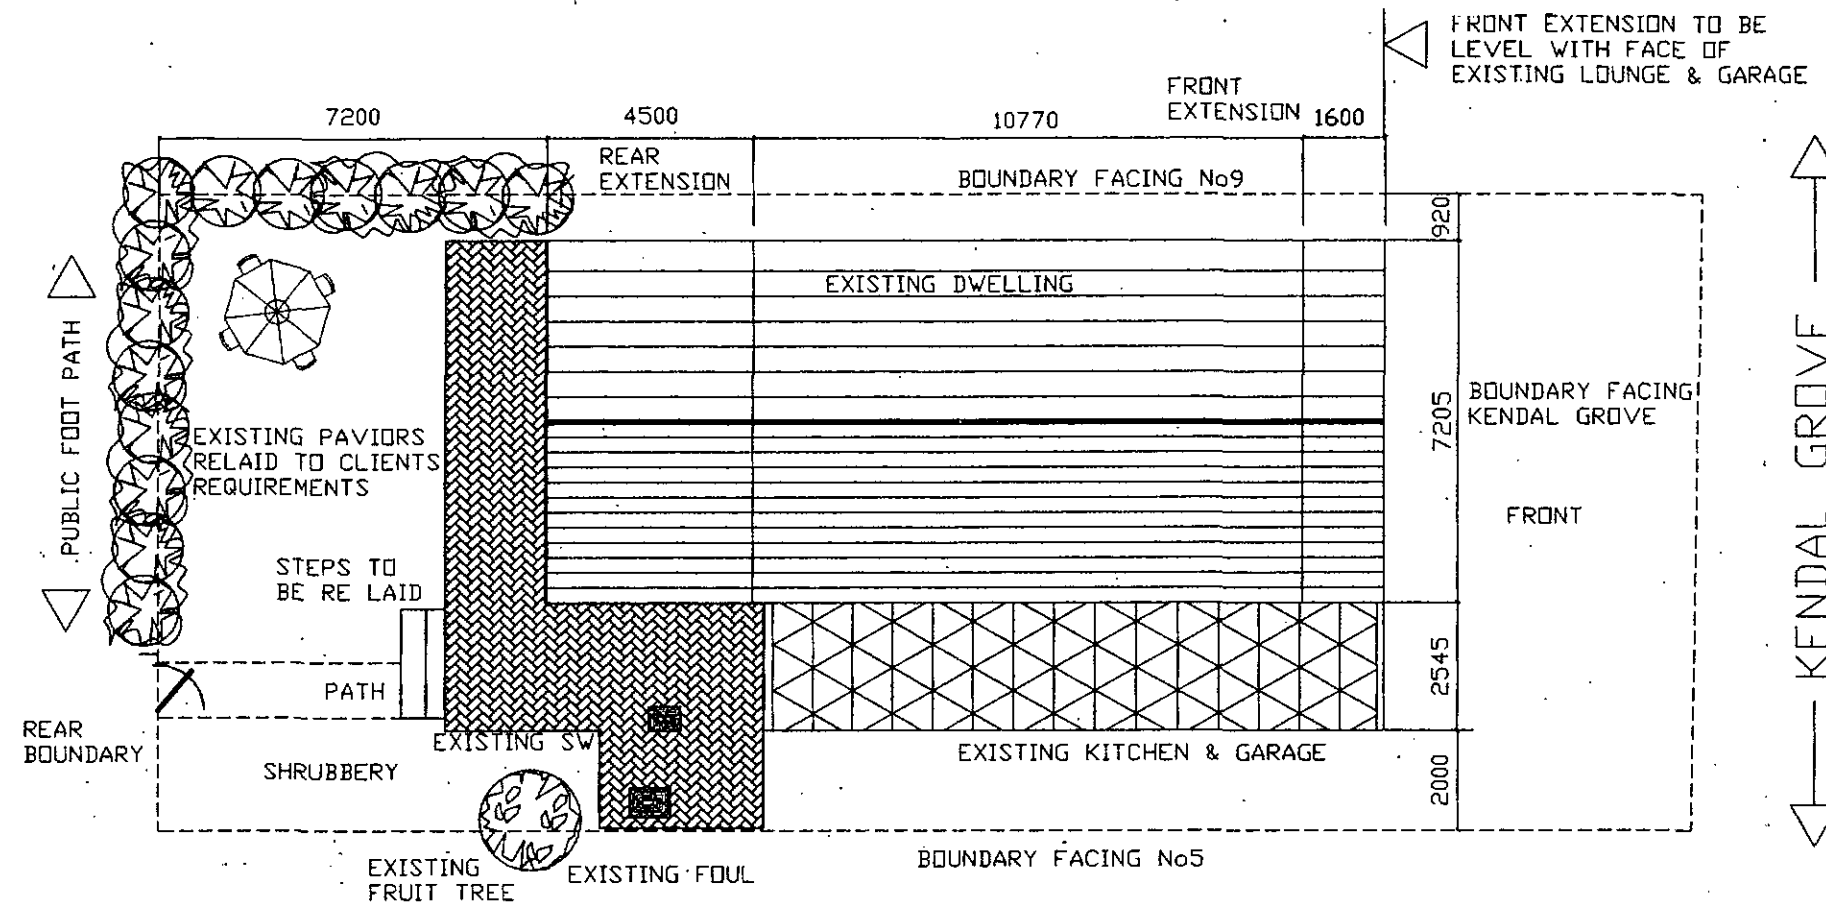

CLIENT
M FOTHERGILL
7 KENDAL GROVE
ARDSLEY, BARNSLEY, S. YORKS

TITLE
DRAWING SHOWING PROPOSED SITE LAYOUT WITH
EXTENSIONS & EXISTING BOUNDARIES

Quill
ARCHITECTURE[©]


THIS DRAWING IS COPYRIGHT AND MUST NOT BE USED OR
DISCLOSED IN ANY WAY EXCEPT WHERE AUTHORIZED IN
WRITING BY QUILL ARCHITECTURE.
TELEPHONE (01226) 755446 REG No 5210984

SCALE 1 : 150	DRAWN AD
DATE 05/01/17	REV
DRG No CAD/QA/1601	


DO NOT SCALE DRAWING

ALL DIMENSIONS IN MILLIMETRES

IF IN DOUBT ASK

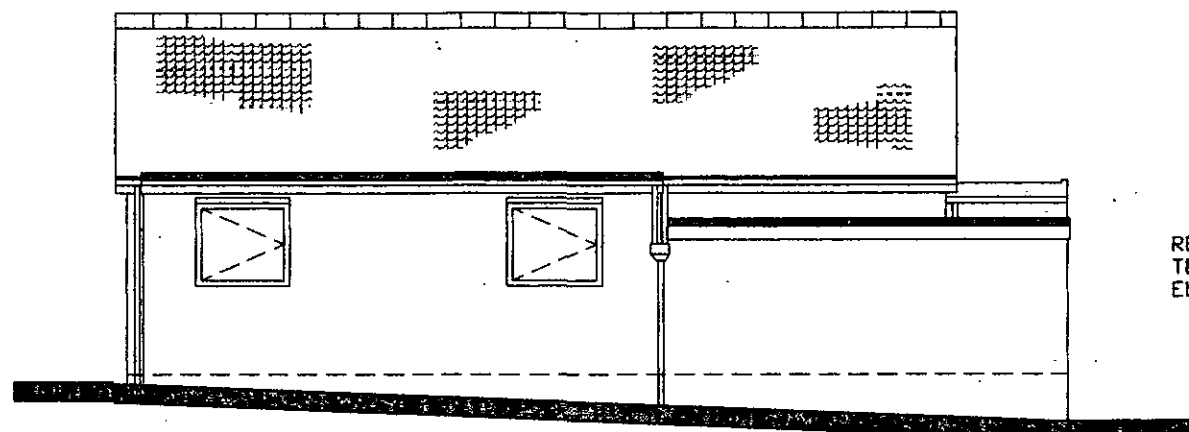


SIDE ELEVATION FACING No 5

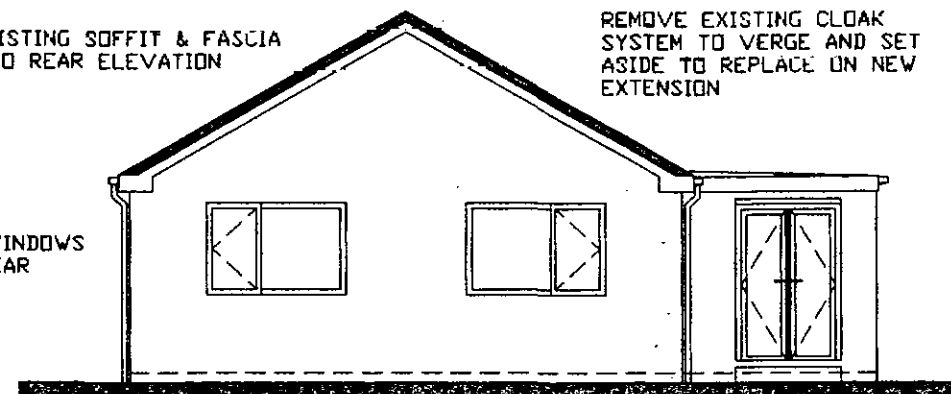


REAR ELEVATION FACING GARDEN

DATUM
EXISTING FRONT PROJECTION
TO REMAIN AS DATUM FOR
NEW FRONT LOUNGE & PORCH
EXTENSION

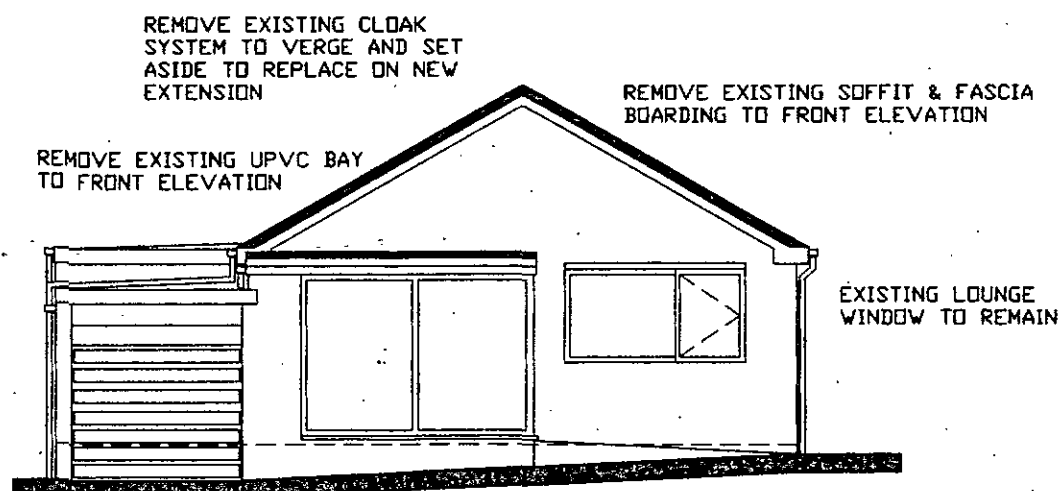

FRONT ELEVATION FACING KENDAL GROVE

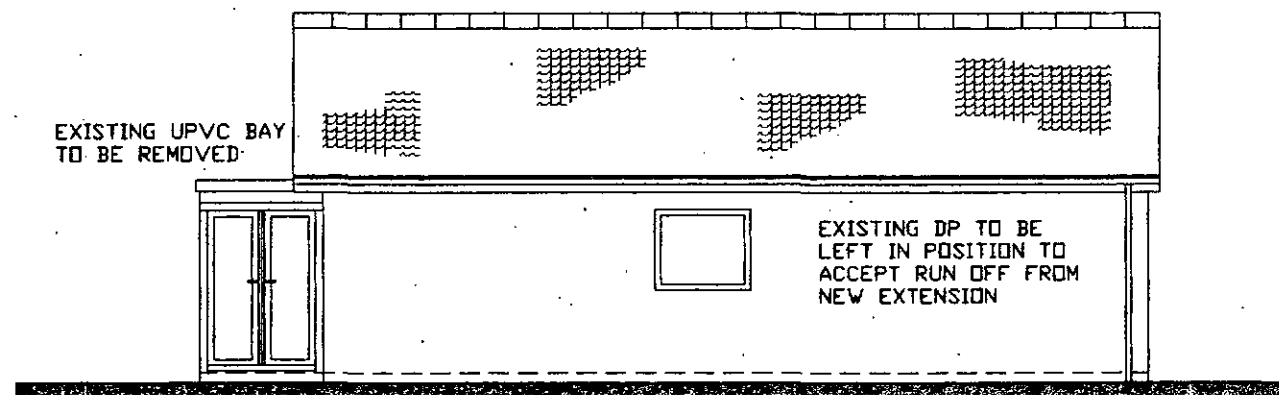

SIDE ELEVATION FACING 9

CLIENT
M. FOTHERGILL
7 KENDAL GROVE
ARDSLEY, BARNSELY, S YORKS

TITLE
DRAWING SHOWING EXISTING ELEVATIONS

Quill
ARCHITECTURE[©]

THIS DRAWING IS COPYRIGHT AND MUST NOT BE USED OR
DISCLOSED IN ANY WAY EXCEPT WHERE AUTHORIZED IN
WRITING BY QUILL ARCHITECTURE.
TELEPHONE (01226) 755446 REG No 5210984


SCALE 1 : 100	DRAWN AD
DATE 05/01/17	REV
DRG No CAD/QA/BR/1602	

DO NOT SCALE DRAWING

ALL DIMENSIONS IN MILLIMETRES

IF IN DOUBT ASK

PROVIDE AND FIX CONCRETE INTERLOCKING
TILES TO MATCH THE MAIN ROOF COVERING

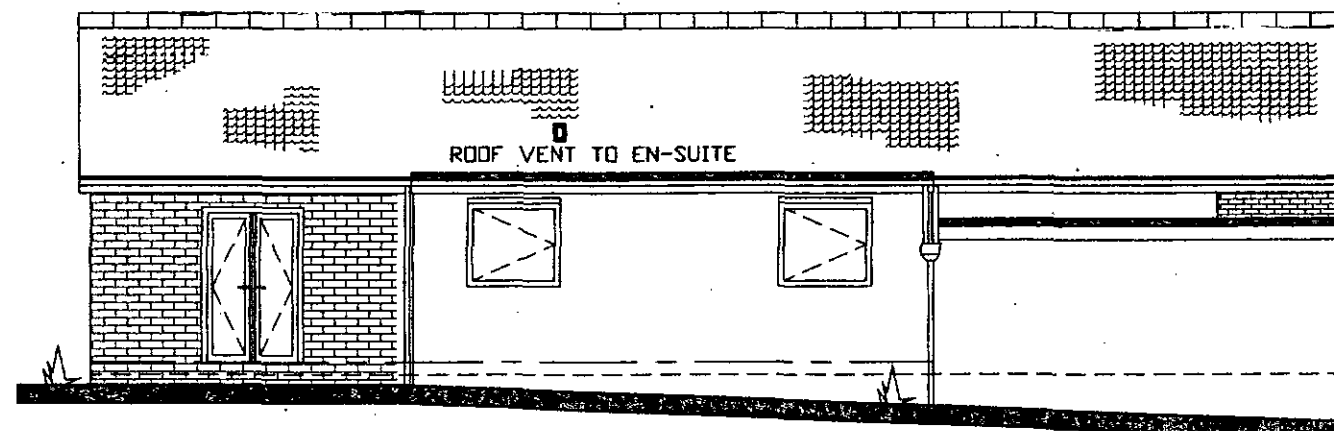


PROVIDE & FIX FRENCH
STYLE OPENING DOORS TO
NEW BEDROOM

SIDE ELEVATION FACING No 5

PROVIDE & FIX SOFFITS & BARGE
BOARDING TO REAR EXTENSION

BRICKWORK TO BE
HEIGHTENED TO
EXISTING EAVES
POSITION ON FRONT
EXTENSION

ALL NEW BRICKWORK
TO MATCH THE
EXISTING

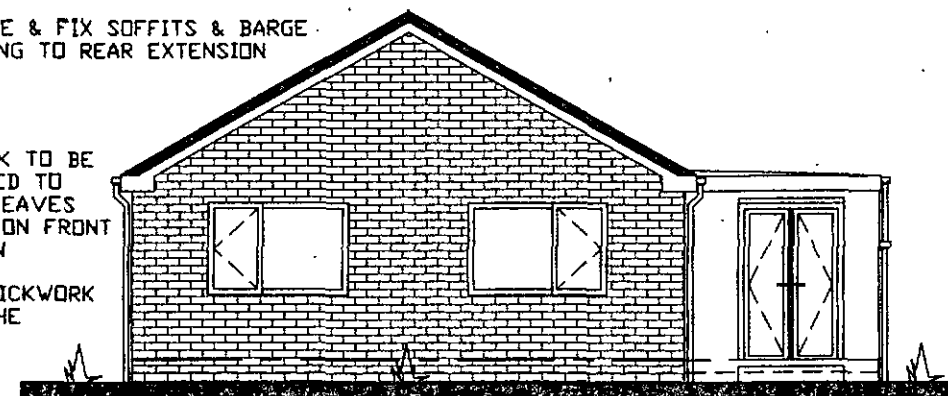

PROVIDE & FIX 2No WINDOWS TO NEW BEDROOMS ON
REAR ELEVATION


REAR ELEVATION FACING GARDEN

DATUM

EXISTING FRONT PROJECTION
TO REMAIN AS DATUM FOR
NEW FRONT LOUNGE & PORCH
EXTENSION

PROVIDE & FIX 3No
WINDOWS TO FRONT
EXTENSION

PROVIDE & FIX SOFFITS & BARGE
BOARDING TO FRONT

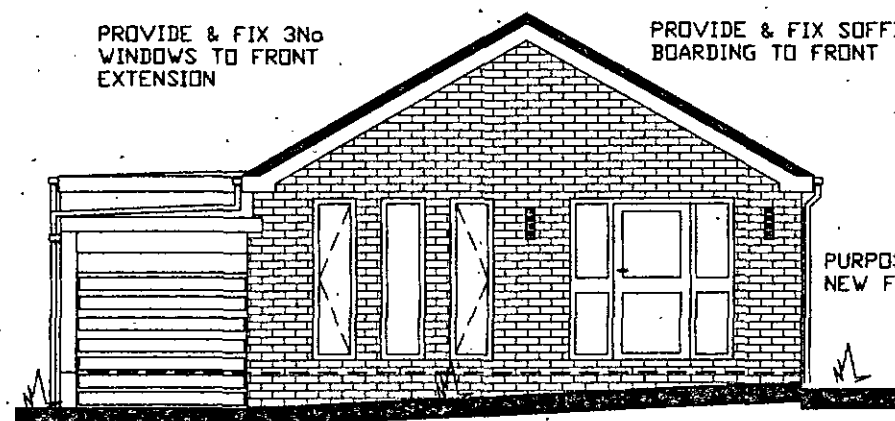


PROPOSED FRONT ELEVATION

PURPOSE MADE GLAZED UNIT TO
NEW FRONT PORCH

NEW BRICKWORK TO
FRONT ELEVATION TO
MATCH THE EXISTING

ROOF WINDOW
IN PORCH

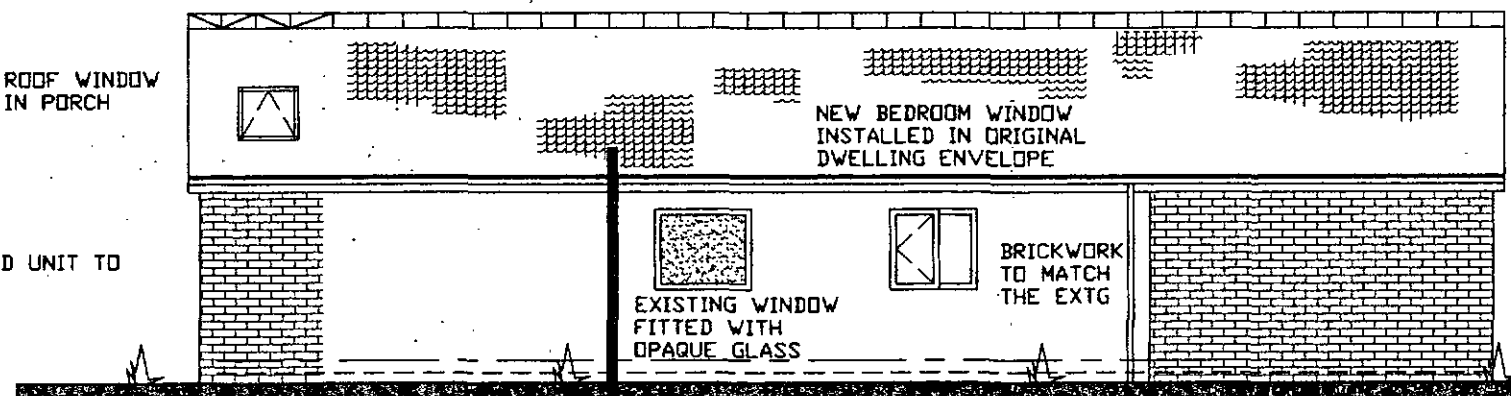

FRONT
EXTENSION

1600

PROPOSED FRONT ELEVATION ACING No9

4500

EXTENT OF REAR EXTENSION

CLIENT
M FOTHERGILL
7 KENDAL GROVE
ARDSLEY, BARNSELY, S YORKS

TITLE
DRAWING SHOWING PROPOSED ELEVATIONS

Quill
ARCHITECTURE[©]

THIS DRAWING IS COPYRIGHT AND MUST NOT BE USED OR
DISCLOSED IN ANY WAY EXCEPT WHERE AUTHORIZED IN
WRITING BY QUILL ARCHITECTURE.

TELEPHONE (01226) 755446

REG No 5210984

SCALE 1 : 100

DRAWN AD

DATE 05/01/17

REV


DRG No CAD/QA/1603

DO NOT SCALE DRAWING


ALL DIMENSIONS IN MILLIMETRES

IF IN DOUBT ASK

EXISTING FLOOR LAYOUT

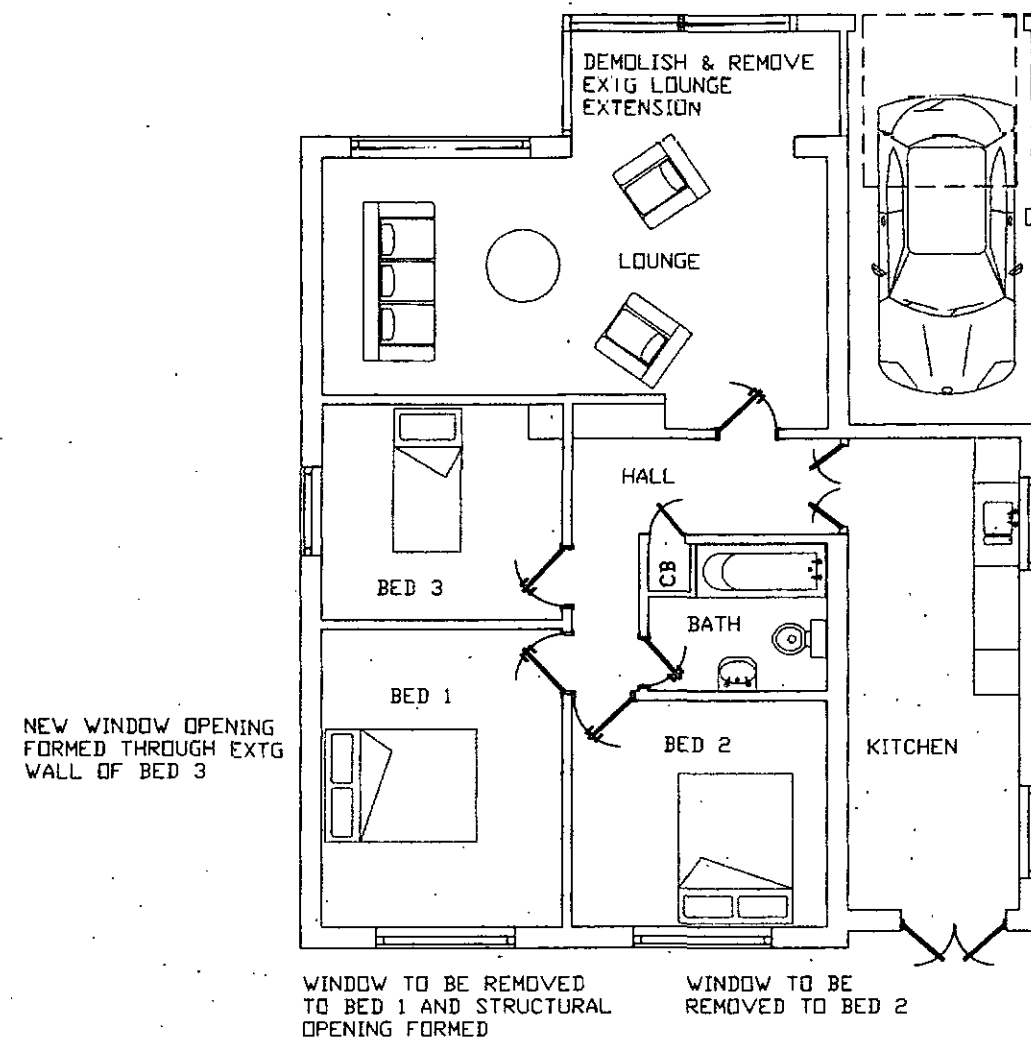

PROPOSED FLOOR LAYOUT

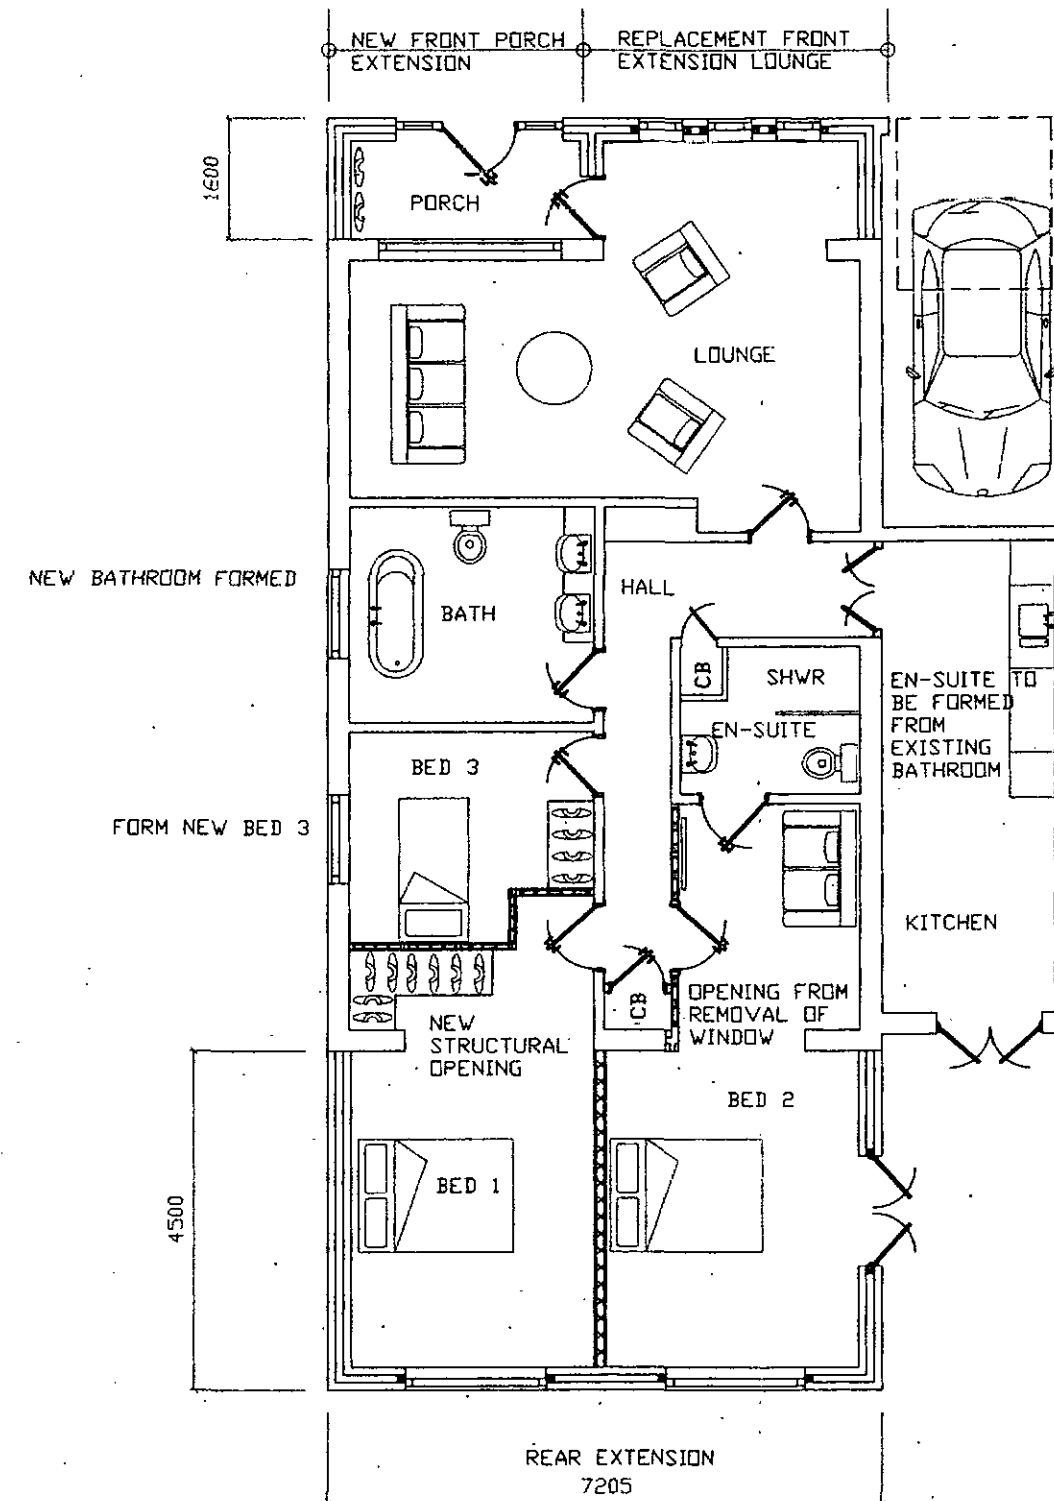

CLIENT
M. FOTHERGILL
7 KENDAL GROVE
ARDSLEY, BARNSLEY, S. YORKS

TITLE
DRAWING SHOWING EXISTING & PROPOSED FLOOR
LAYOUTS

Quill
ARCHITECTURE[©]

THIS DRAWING IS COPYRIGHT AND MUST NOT BE USED OR
DISCLOSED IN ANY WAY EXCEPT WHERE AUTHORIZED IN
WRITING BY QUILL ARCHITECTURE.
TELEPHONE (01226) 755446 REG No 5210984

SCALE 1:100	DRAWN AD
DATE 05/01/17	REV
DRG No CAD/QA/1604	