
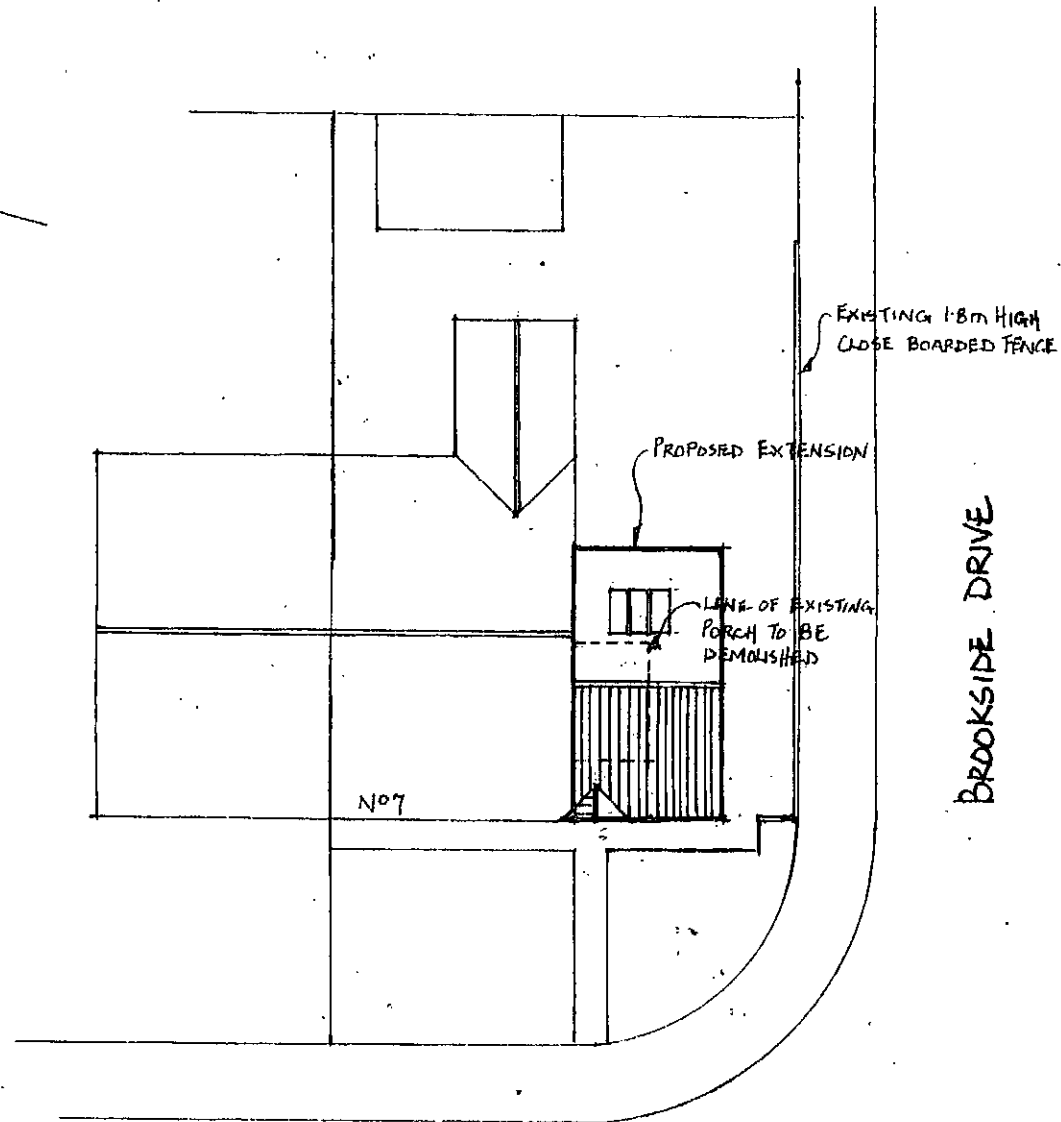


 

BROCKLEHURST AVENUE

SITE PLAN
PROPOSED EXTENSION
7 BROCKLEHURST AVENUE
BARNSELEY
SCALE 1:200
DWG NO BR/100/3
JULY 2014