


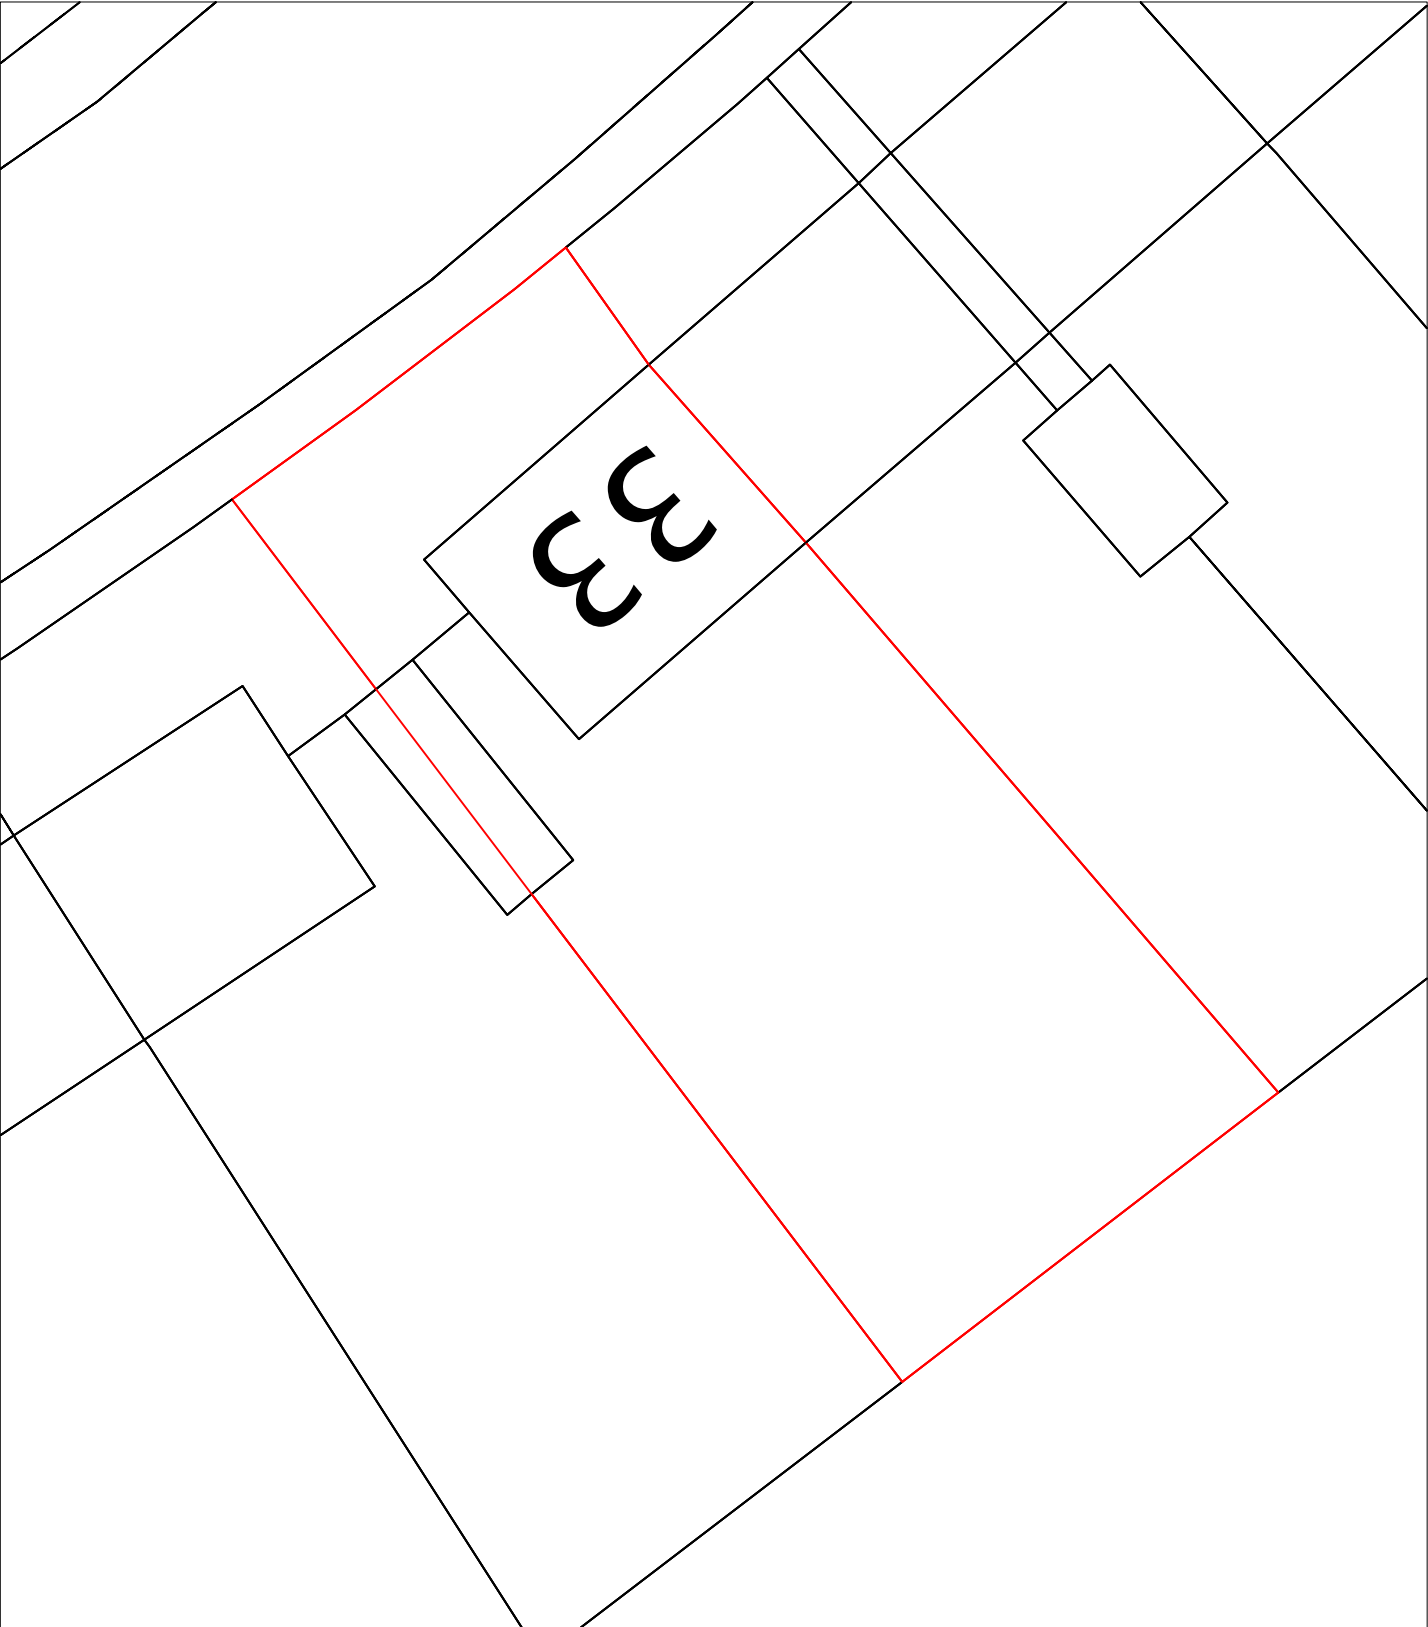

No scale measurements to be taken from this drawing. It is for information only and is not to be used for any work. Any discrepancies to be notified to Contract Administrator prior to commencement of works. All work and materials to be in accordance with the specification and standards of the relevant authorities to be brought to the attention of CBA Ltd.	
This drawing is the property of CBA Ltd. Copyright is reserved. It is not to be copied, reproduced, retained or disclosed to any unauthorized person(s), either wholly or in part without their consent in writing.	
Revision Details:	
CBA THE LONG BARN LILLY LANE SHEPHERD SHEPHERD ASSOCIATES LTD S38 9NG CHARTERED BUILDING SURVEYORS Telf: 01226 766033 info@cba-ltd.co.uk	33 33 LINDHURST ROAD ATHERSLEY BARNESLEY S71 3DB
Drawing Title: EXISTING SITE PLAN	
Drawn by: LEK	
Date: April 2014	
Scale: 1:200 on A4	
Drawing No: LK/P/G/33LR/D-04A	
Revision:	