




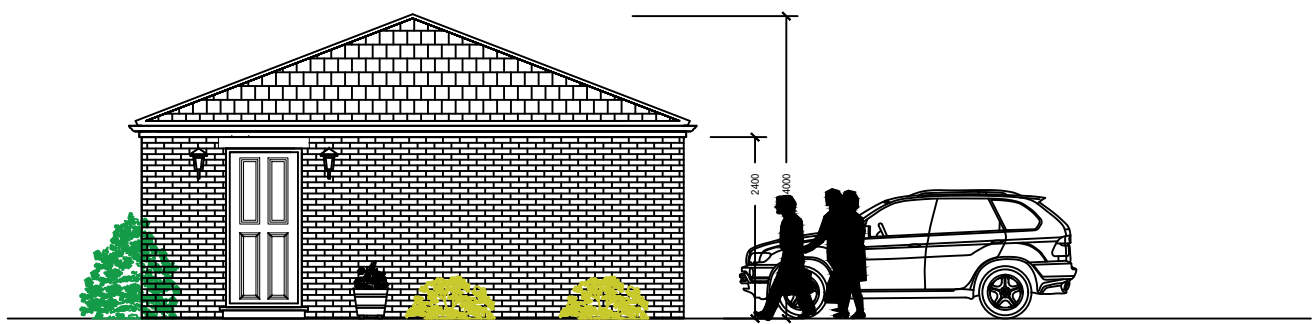


Proposed Garden building Side Elevation

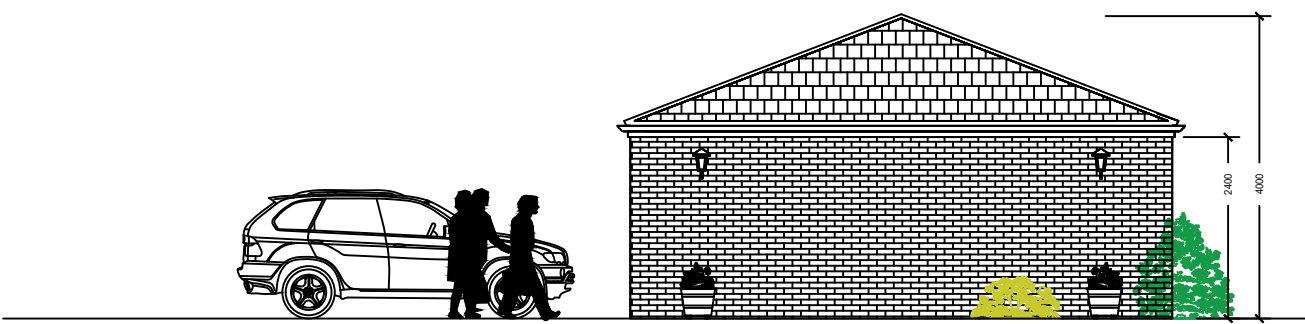


Proposed Garden building Side Elevation

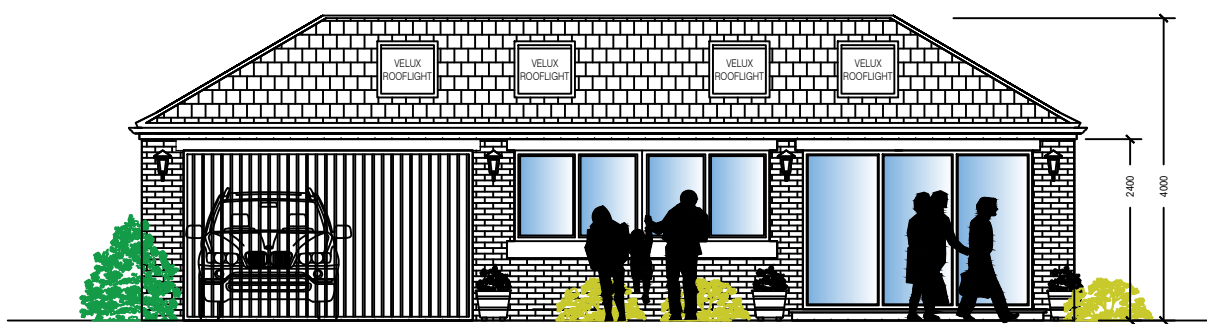


Proposed Garden building Front Elevation

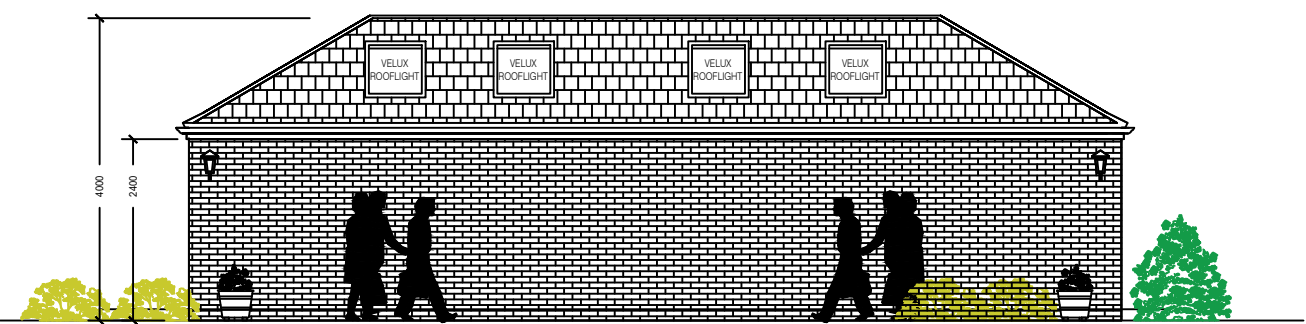


Proposed Garden building Rear Elevation

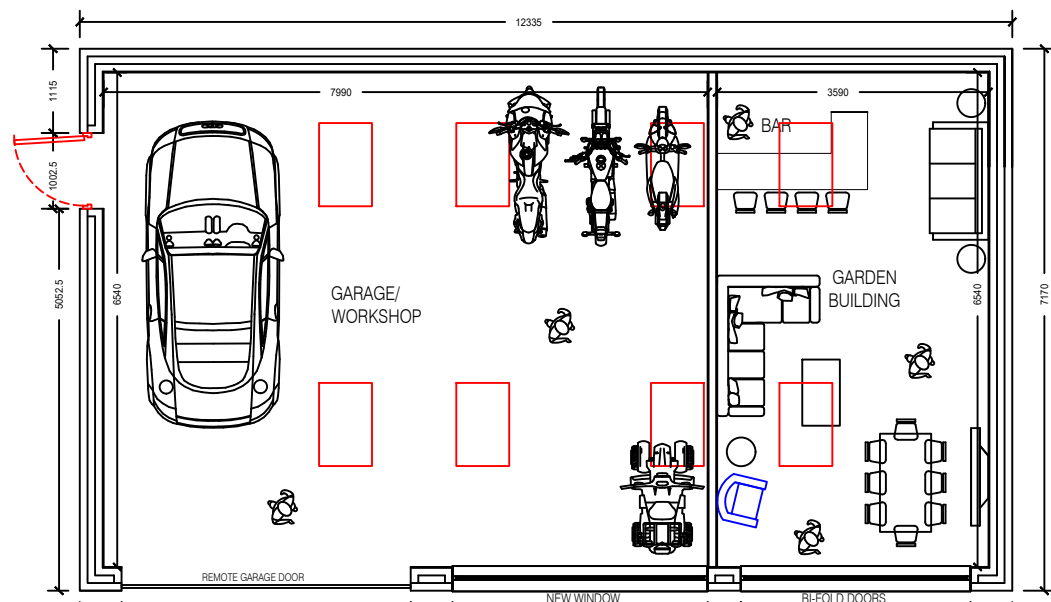

Proposed Garden building Floor Plan

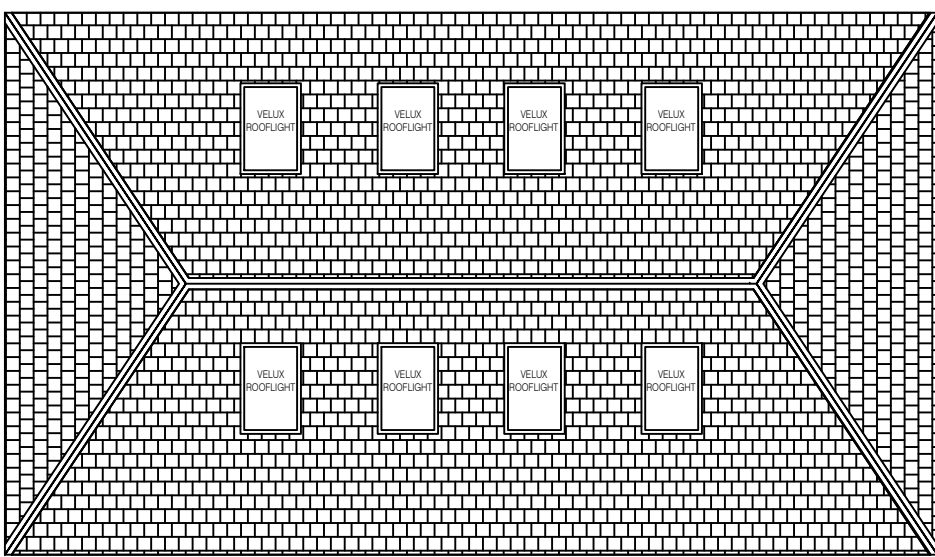

Proposed Garden building Roof Plan

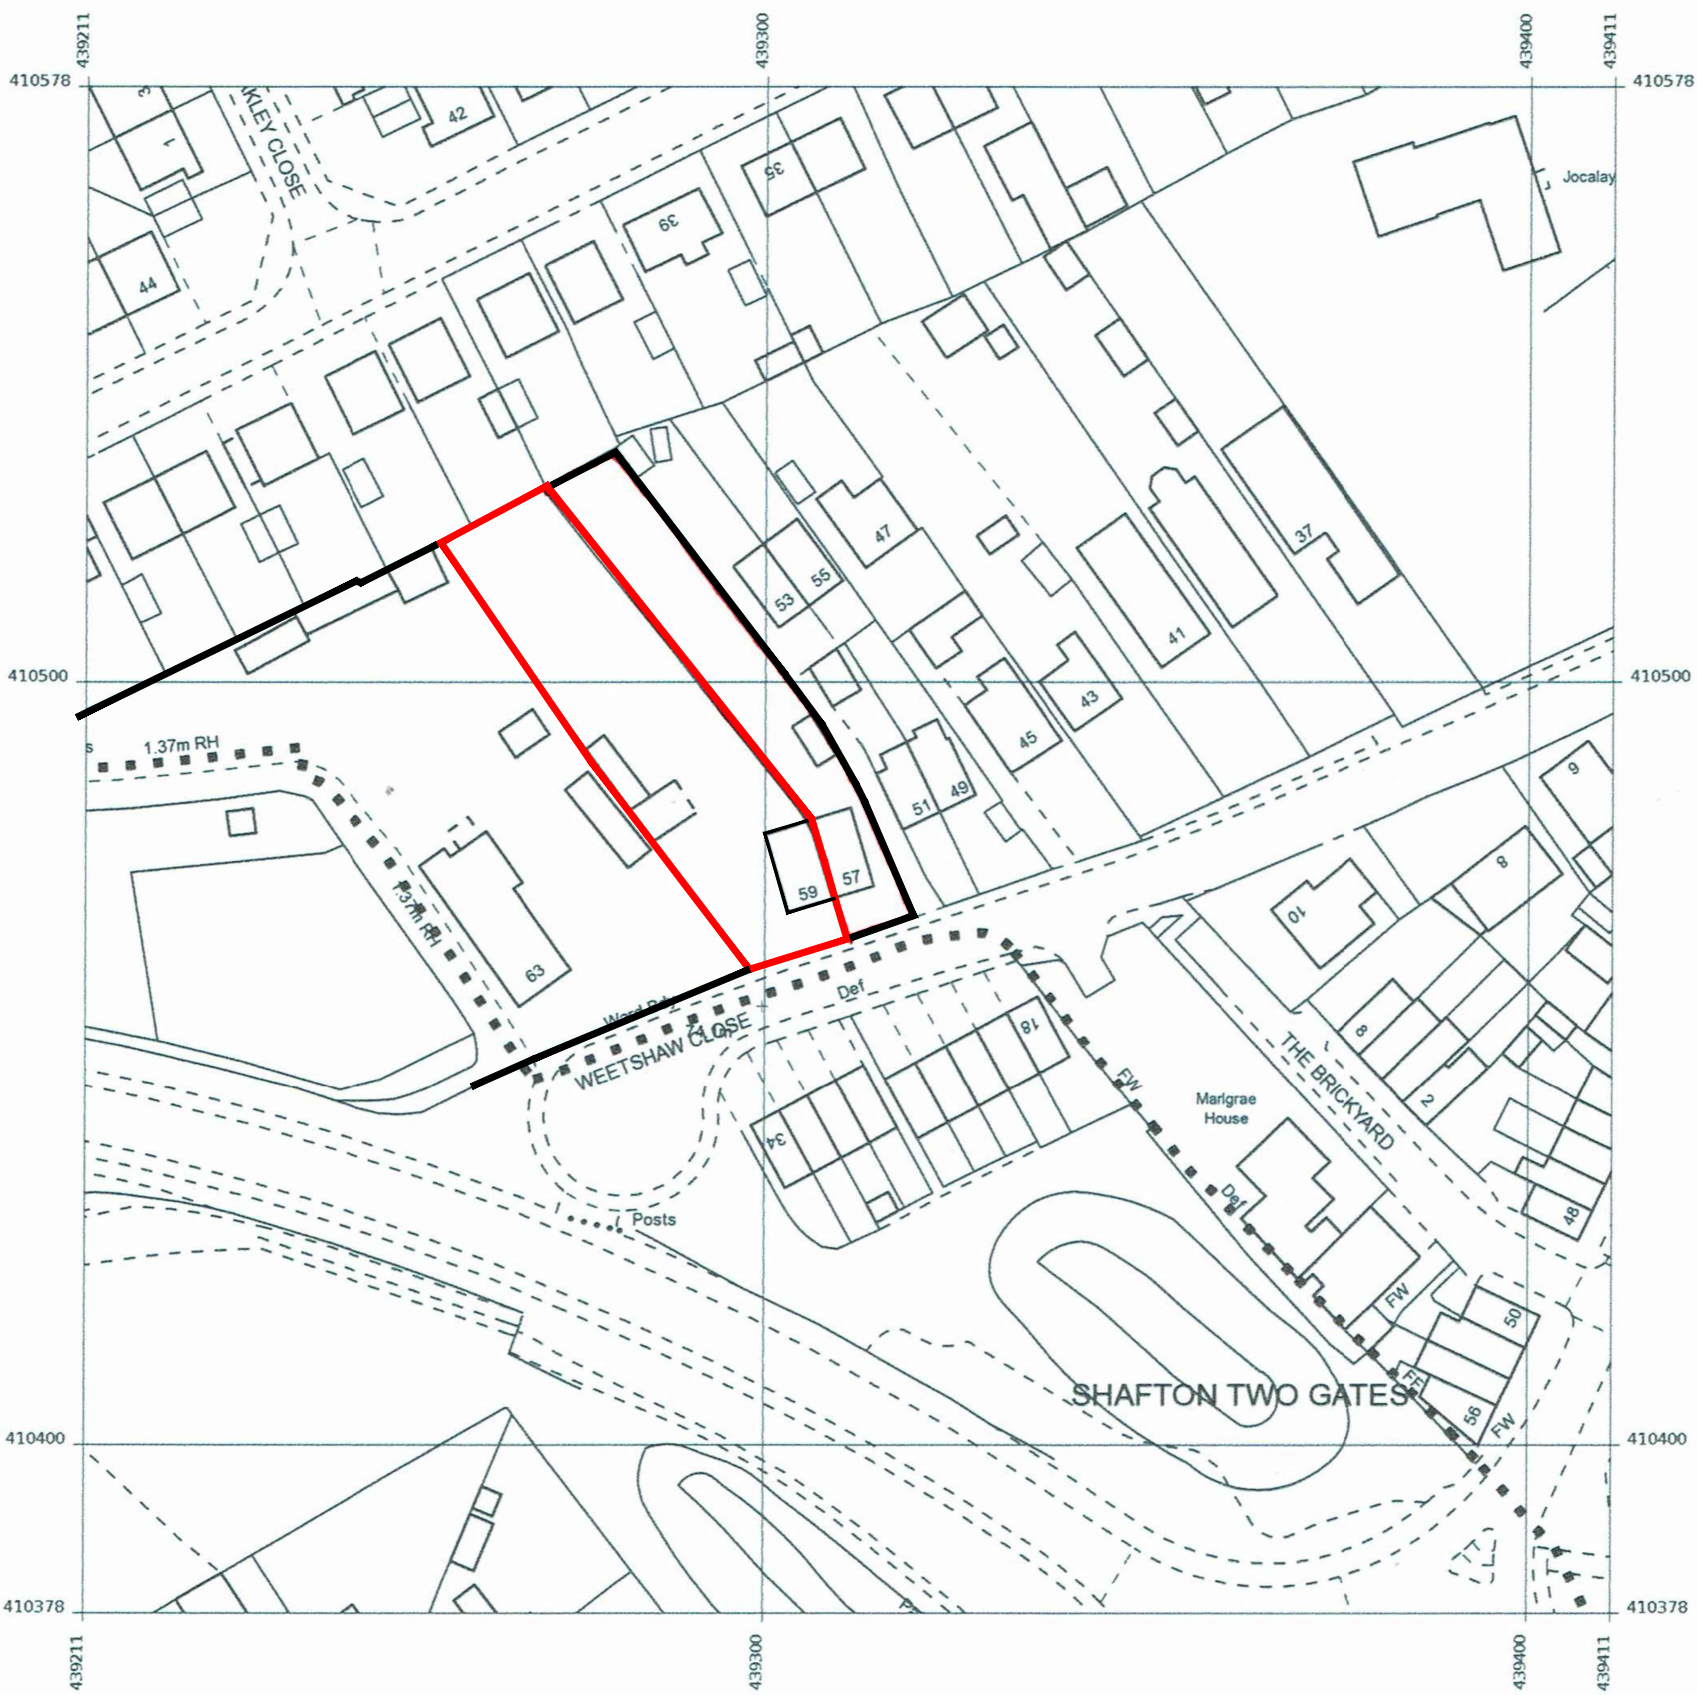


Site Location Plan @ 1:1000




Proposed Front Elevation




Proposed Rear Elevation

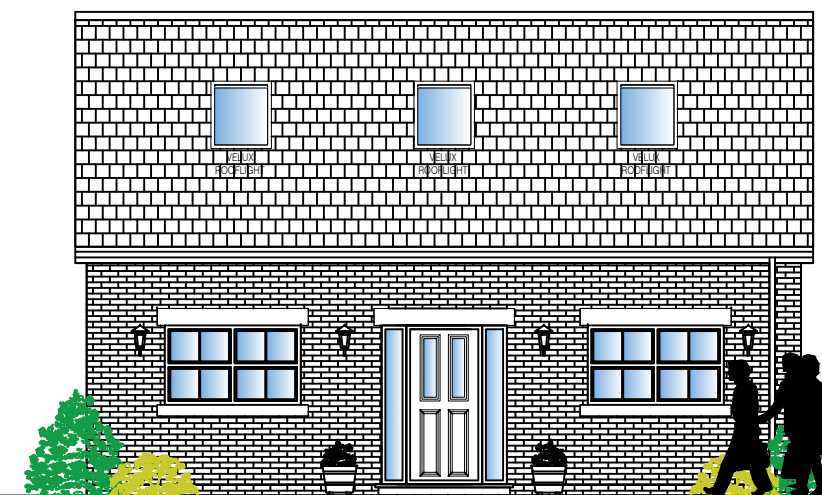


Proposed Side Elevation

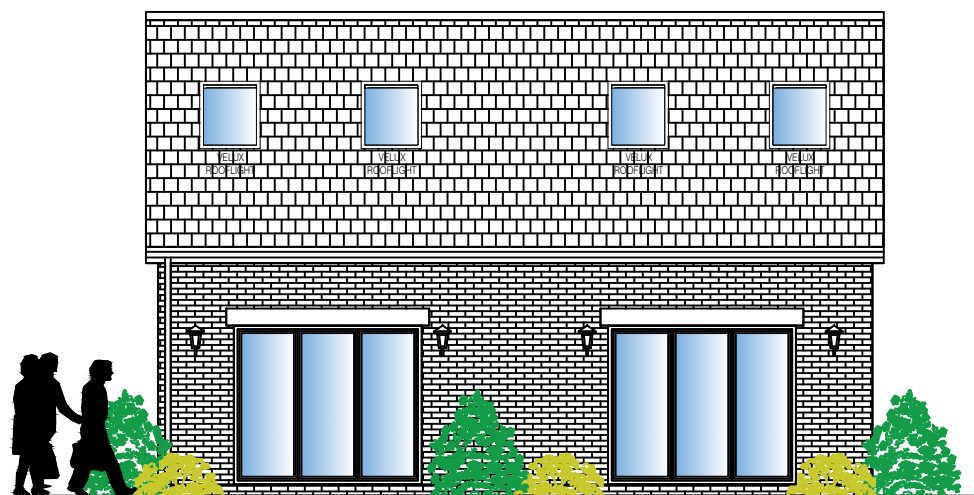


Proposed Side Elevation

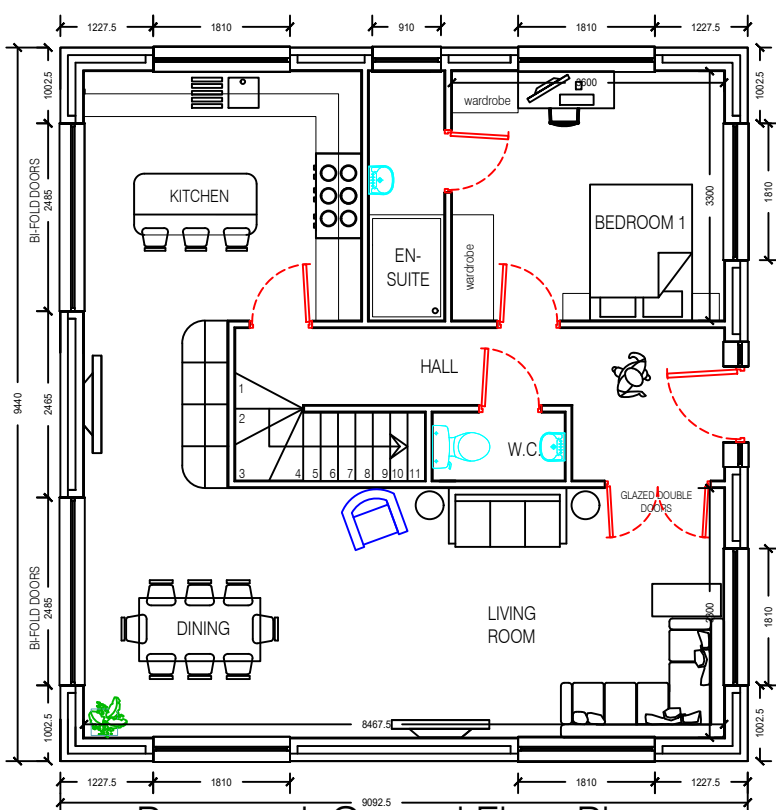


Proposed Ground Floor Plan

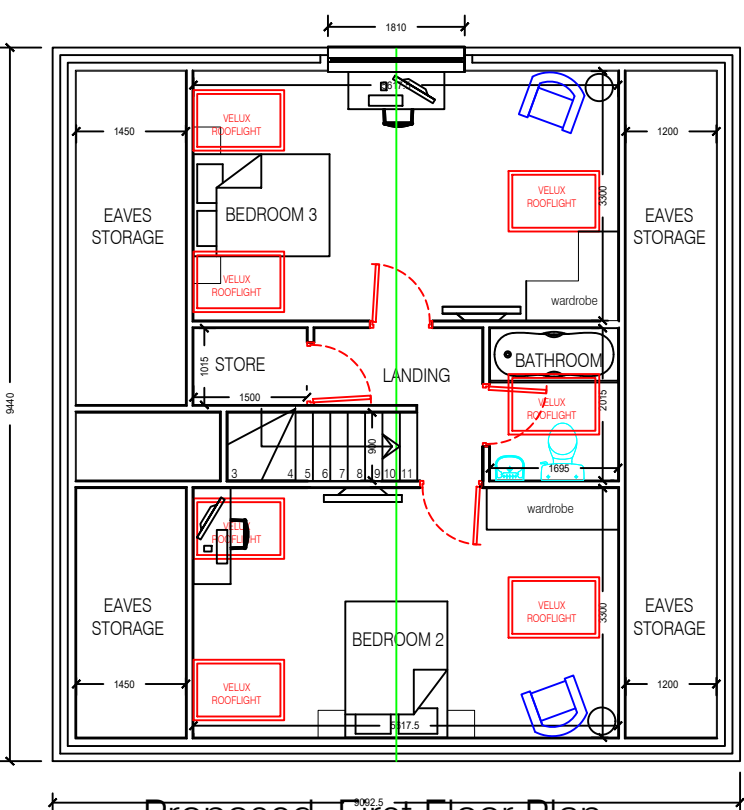

Proposed First Floor Plan

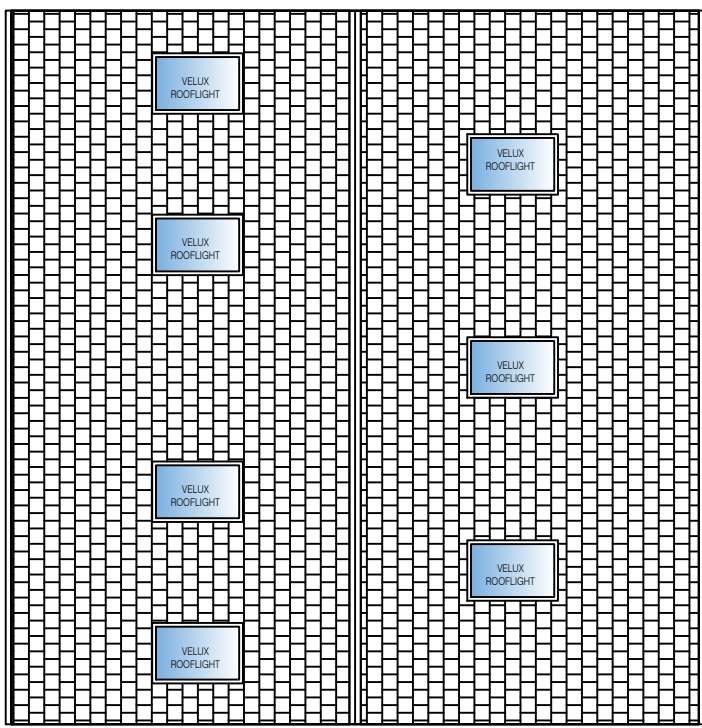

Proposed Roof Plan

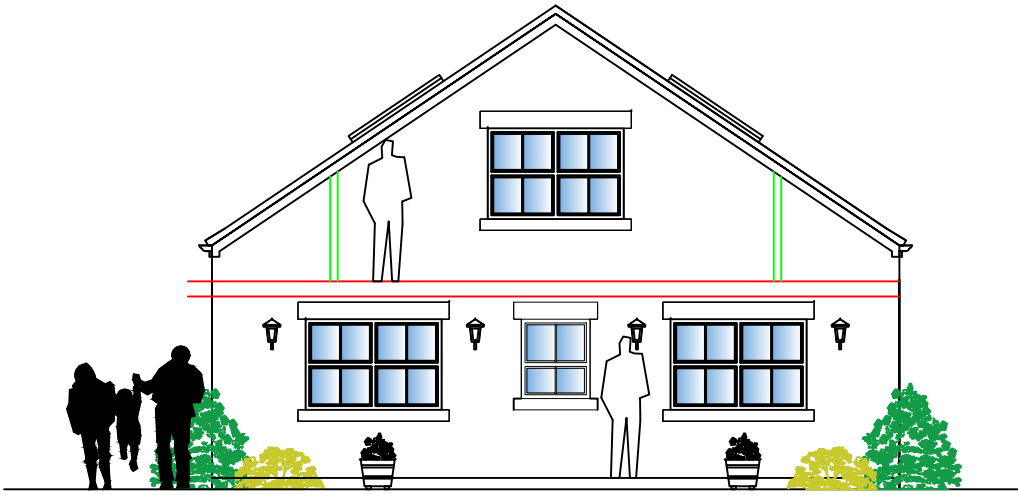

Proposed Front Section

■ Architectural design

■ Planning & Building Regulations

■ Landscape architecture

■ 3D Visualisation & model making

CLIENT

MR.&MRS.LEE.WATSON

NEW.BUILD.HOME.&.GARAGE.WITH

DETACHED.GARDEN.BUILDING

DRAWING OF

LAND.AT.59.WEETSHAW.CLOSE

SHAFTON.BARNSELEY.S72.8PZ

PROPOSED.ELEVATIONS.&.PLANS

drawing no

DWG-001

scale

1:100@.A1

rev

A

date

MAY-23

drawn

SMT

checked by

LW

checked date

MAY-23