




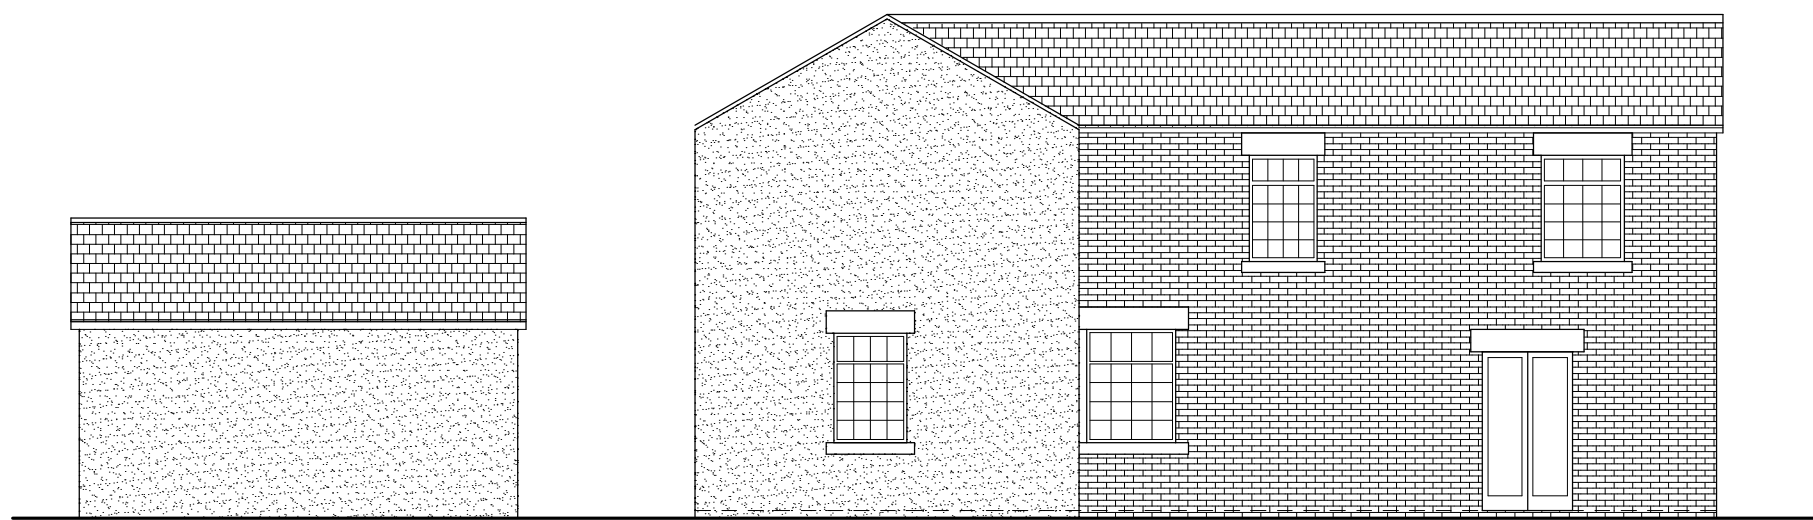


ELEVATION TO HIGH STREET
EXISTING ELEVATIONS

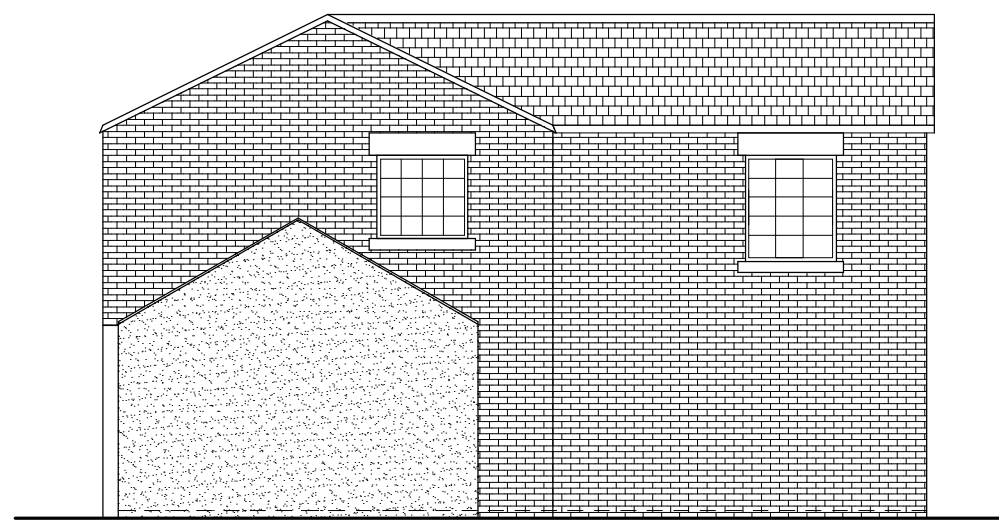

END ELEVATION

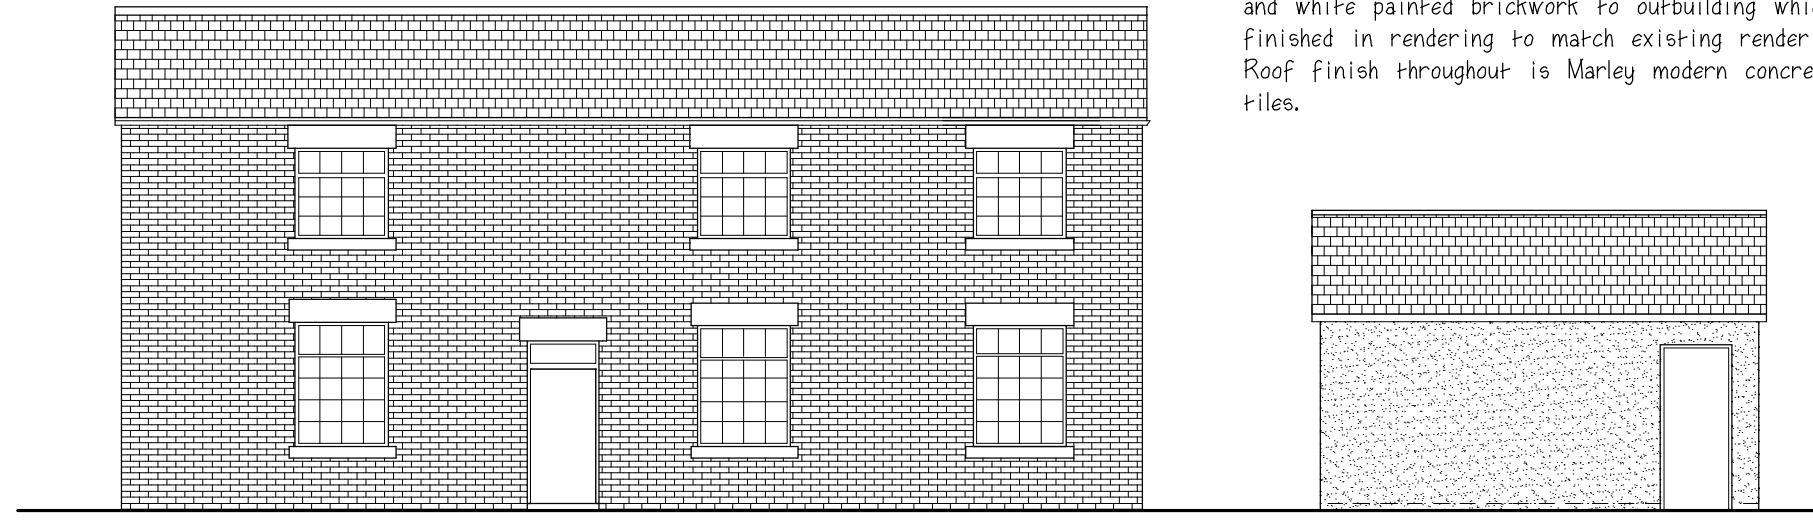

FRONT ELEVATION

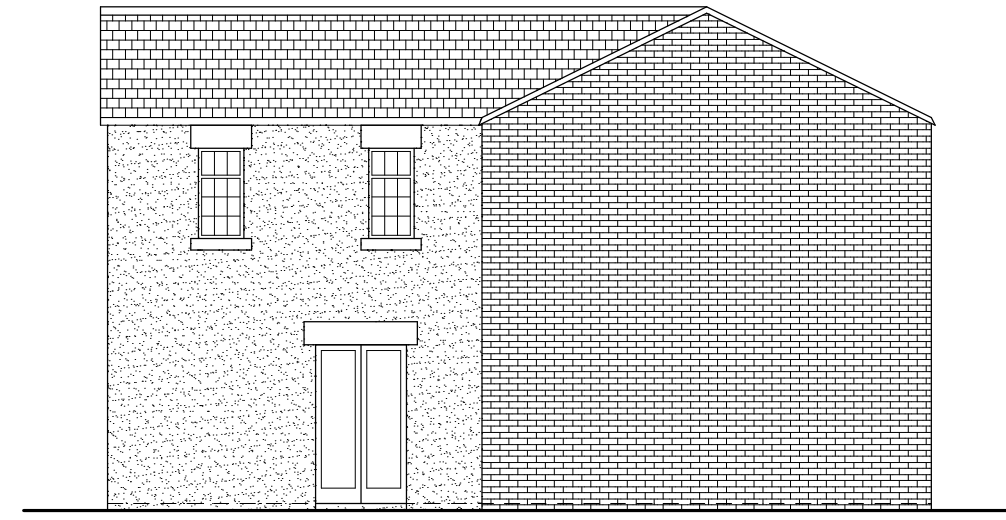


ELEVATION TO MEADSTEAD DRIVE.


Existing finishes are a mixture of natural stone with stone heads and cills. Areas of rendering to main building and white painted brickwork to outbuilding which will be finished in rendering to match existing render elsewhere. Roof finish throughout is Marley modern concrete GREY tiles.



ELEVATION TO HIGH STREET
PROPOSED ELEVATIONS

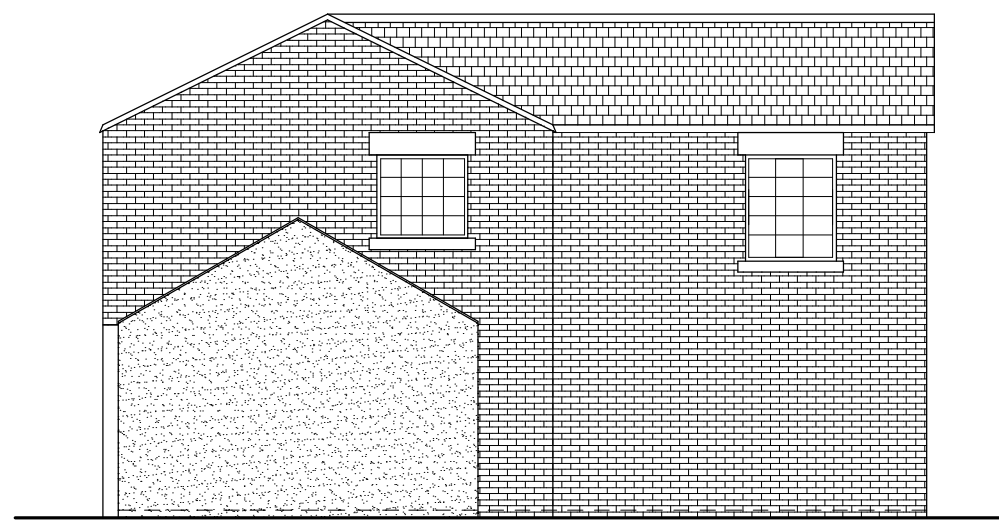


END ELEVATION

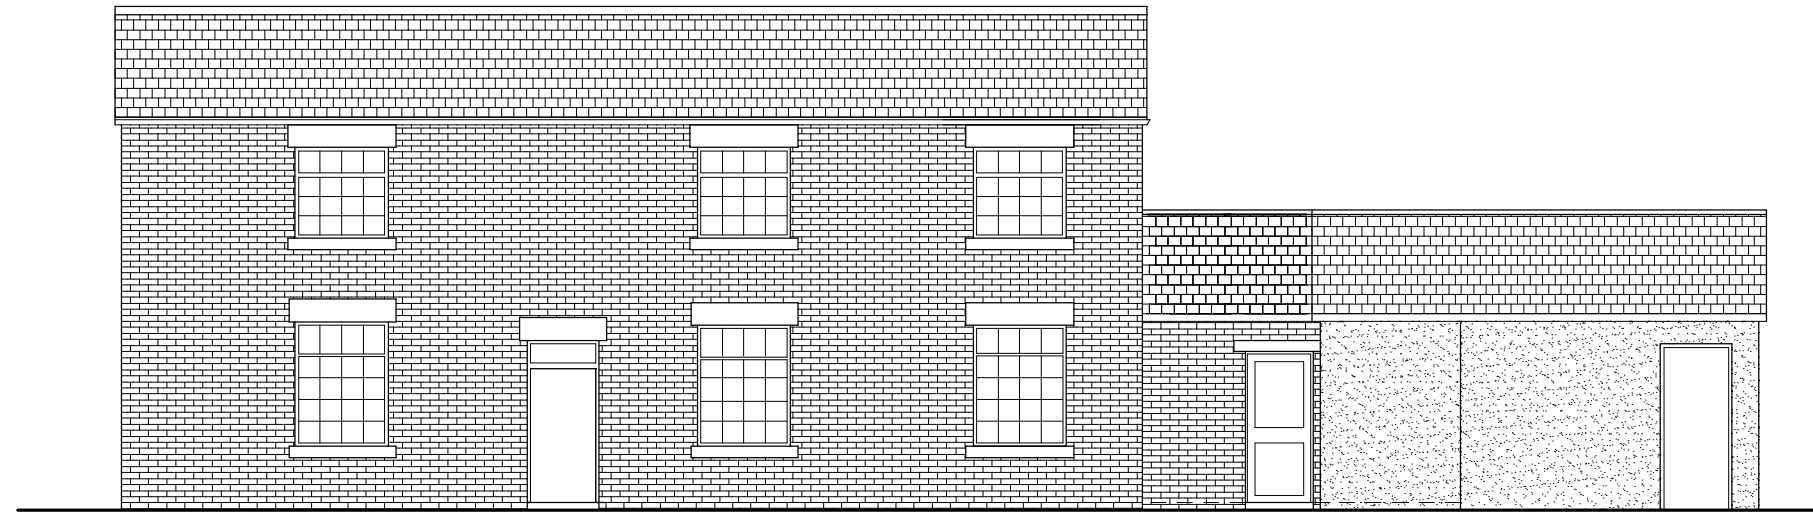


FRONT ELEVATION


NOTE:
This drawing is the copyright of M.R. Hart and Associates and is not to be reproduced or copied without permission.
This drawing to be read in conjunction with drawings nos. DW/MRH/ 2 (Specification).
No dimensions are to be scaled off this drawing. All dimensions are to be verified on site prior to commencement.
All services are to be disconnected and made safe as required prior to commencement of works.
All site safety procedures are to be carried out on site.

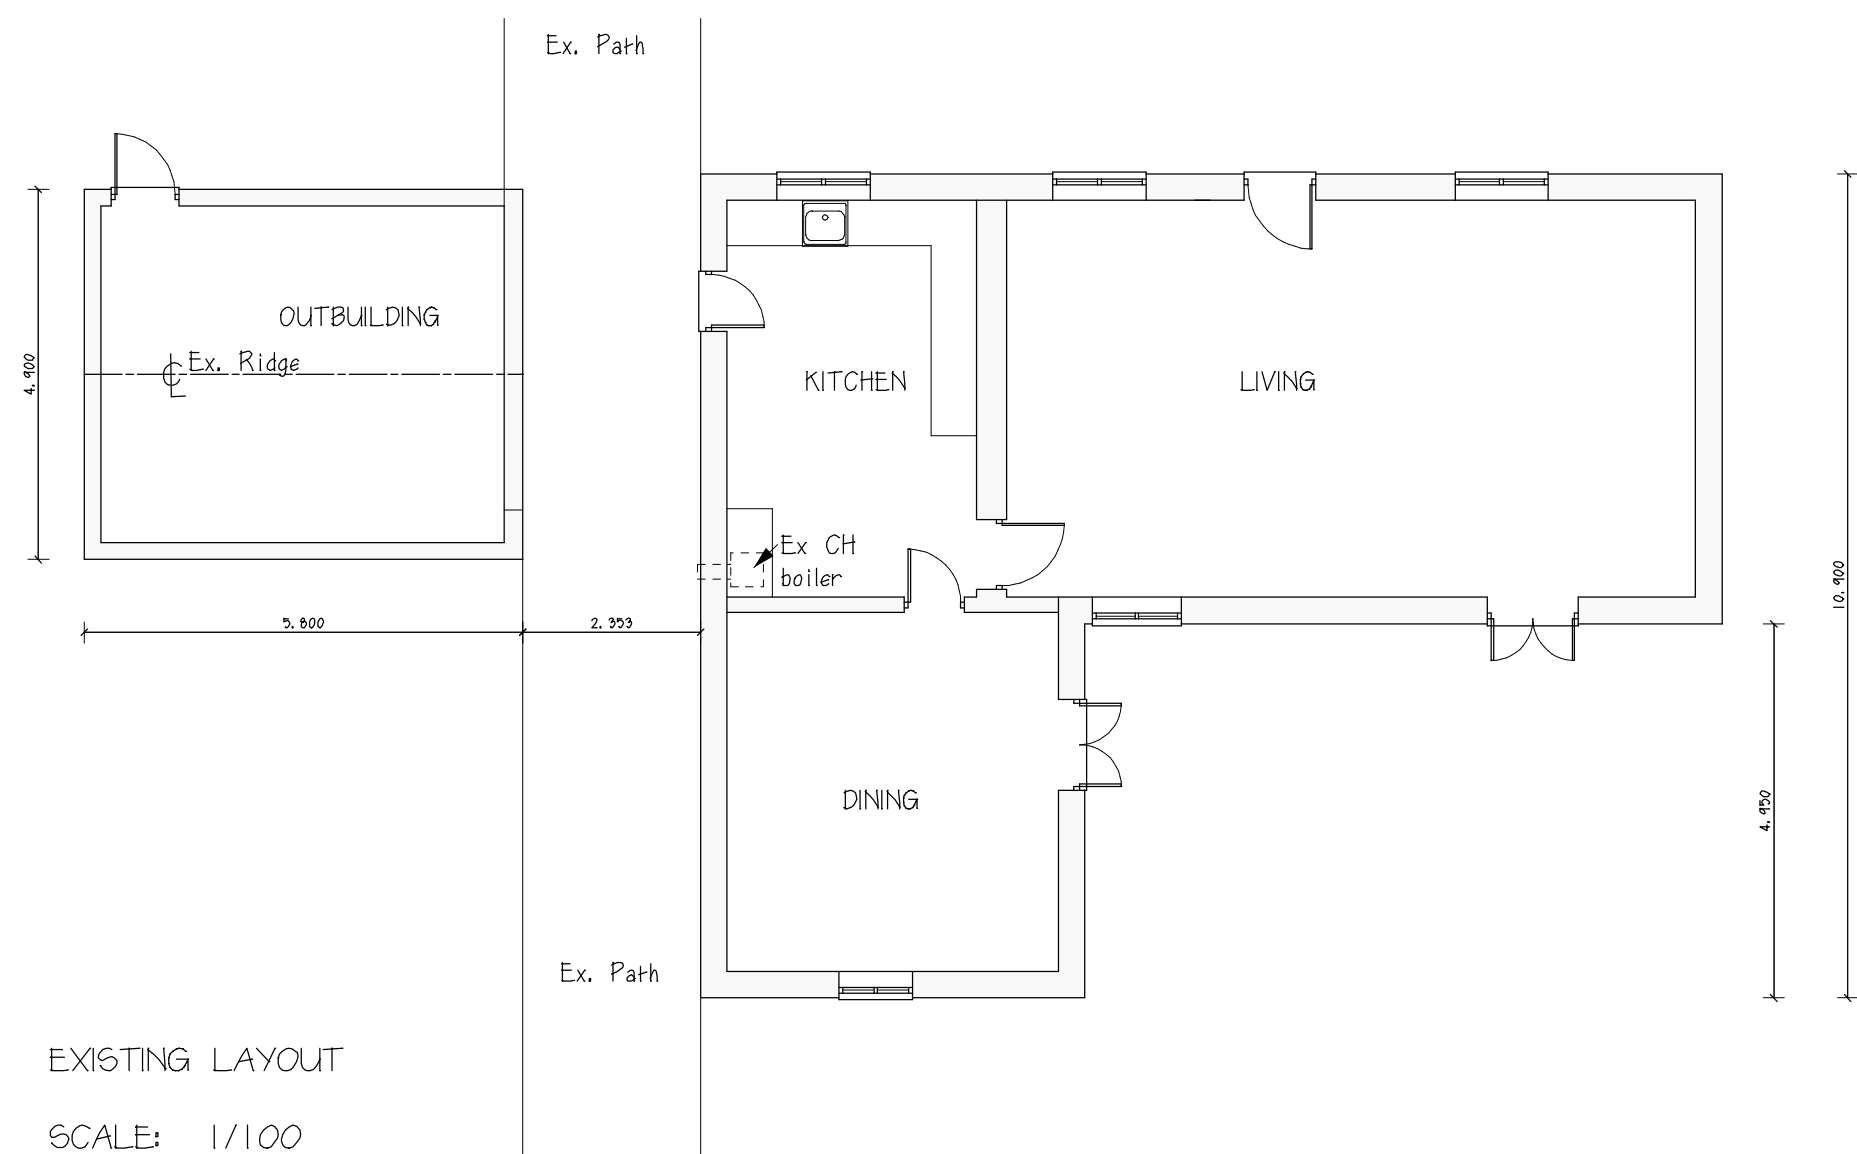

EXISTING LAYOUT
SCALE: 1/100

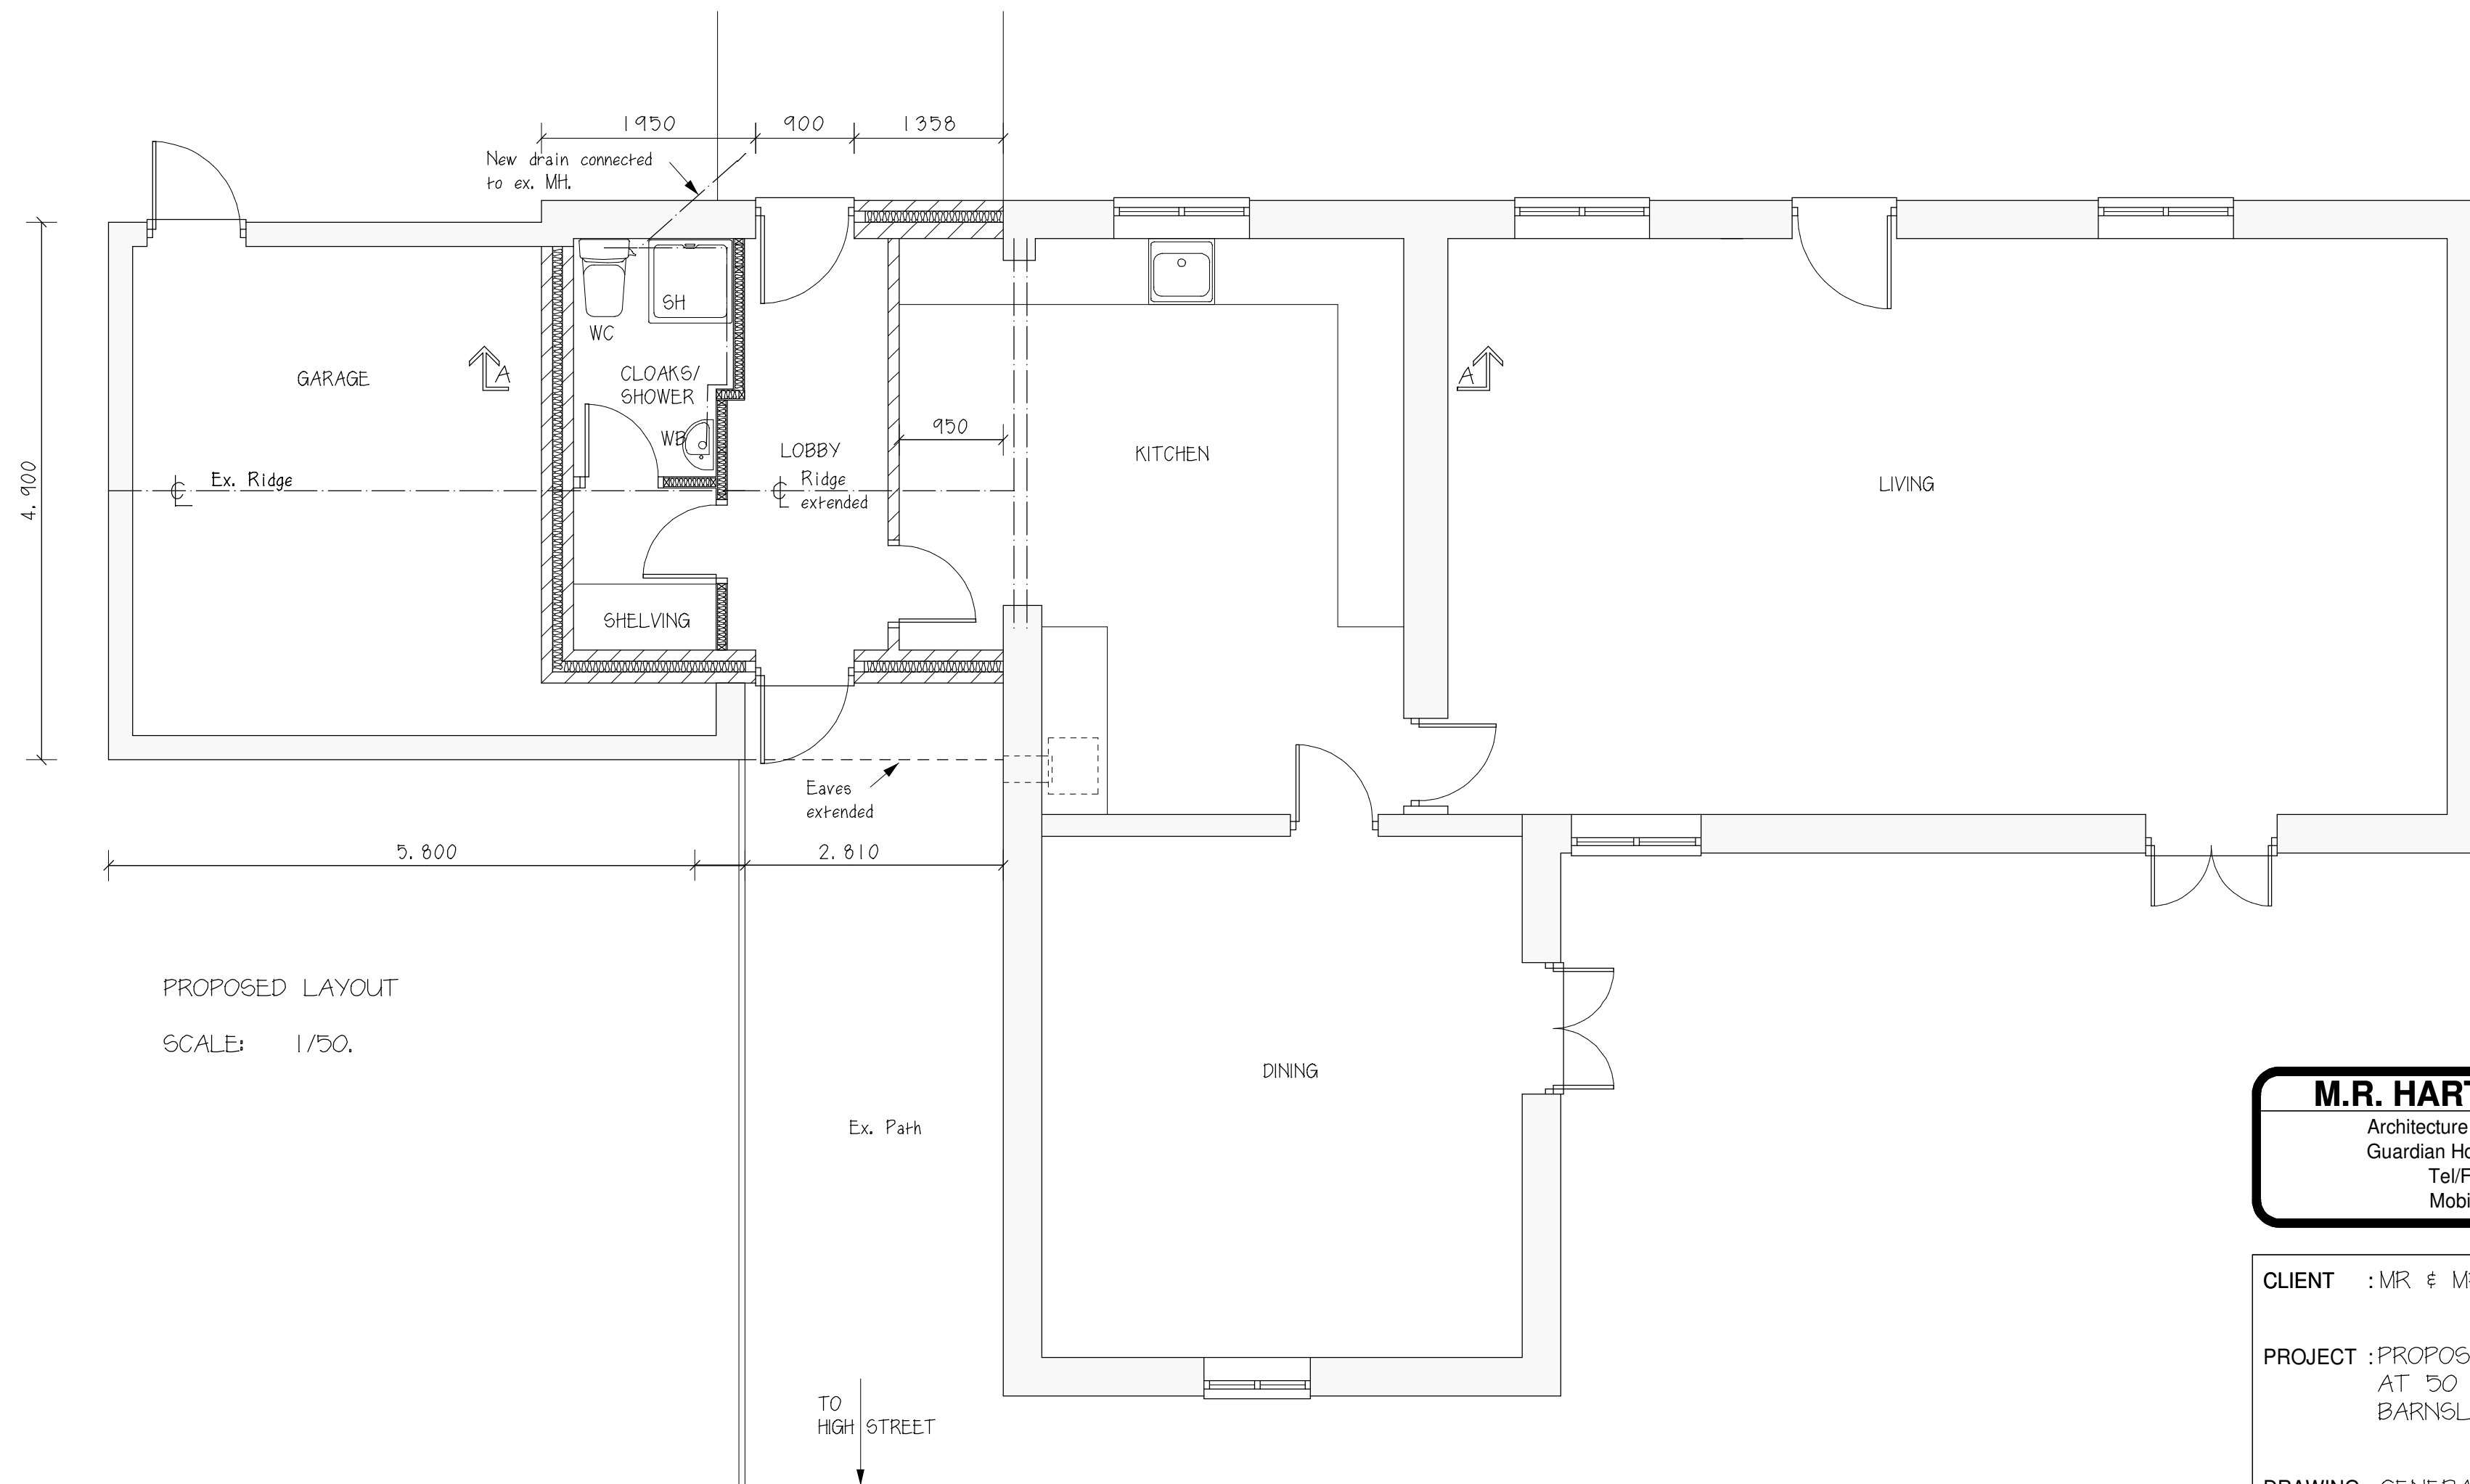

PROPOSED LAYOUT
SCALE: 1/50.

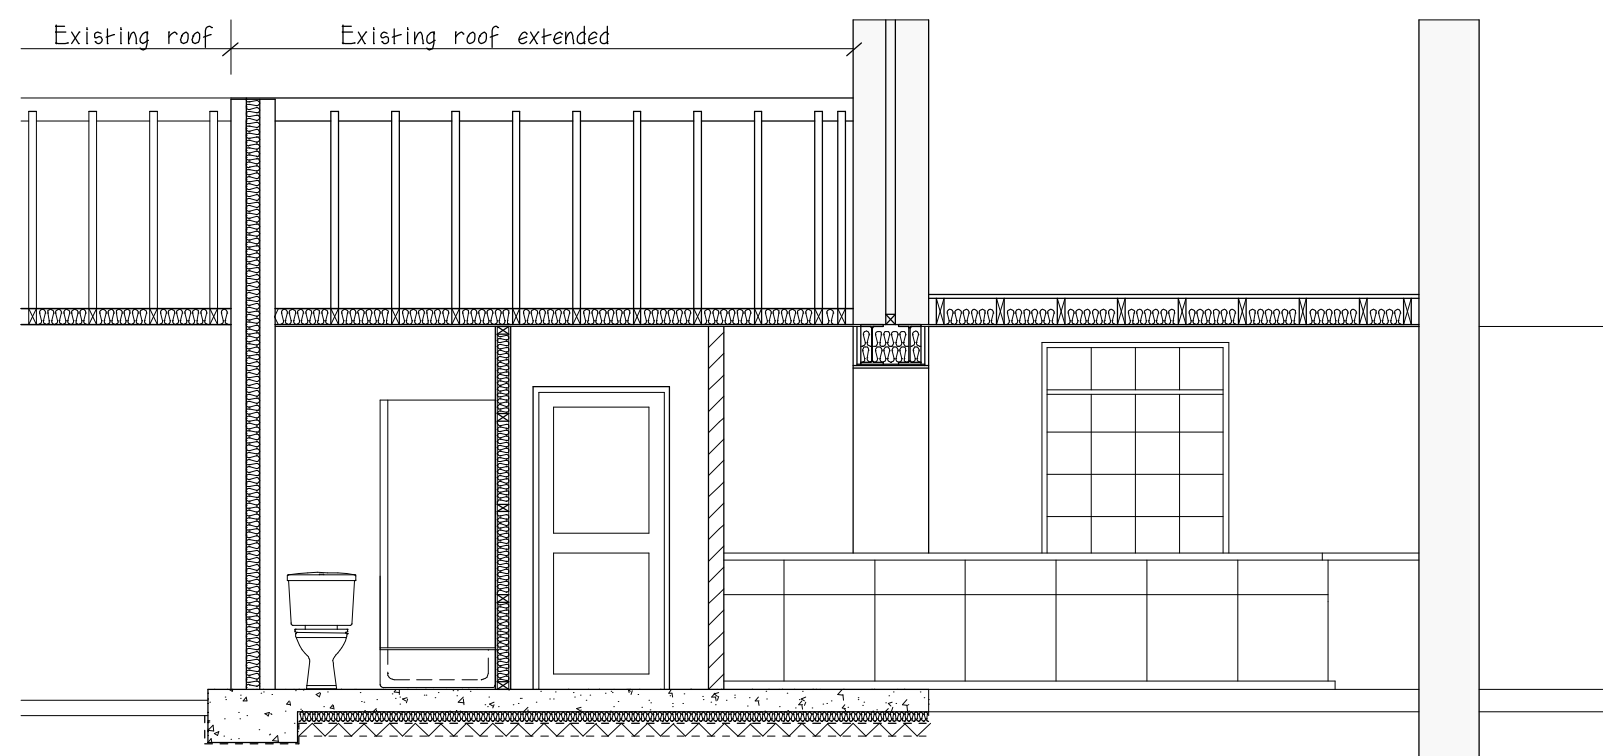

SECTION A - A

M.R. HART & ASSOCIATES
Architecture Engineering Surveying
Guardian House, King Street, Mirfield.
Tel/Fax: 01924 494469
Mobile : 07973 719452

CLIENT : MR & MRS D. WILSON		
PROJECT : PROPOSED KITCHEN EXTENSION AT 50 HIGH STREET ROYSTON BARNESLEY S71 4RF.		
DRAWING : GENERAL DETAILS.		
SCALE: 1/50 1/100	DRAWN BY: MRH	DATE: 18/10/11
DRAWING No: DW/MRH/1		