


Drawing No.	Rev No.
MSP002 -005	

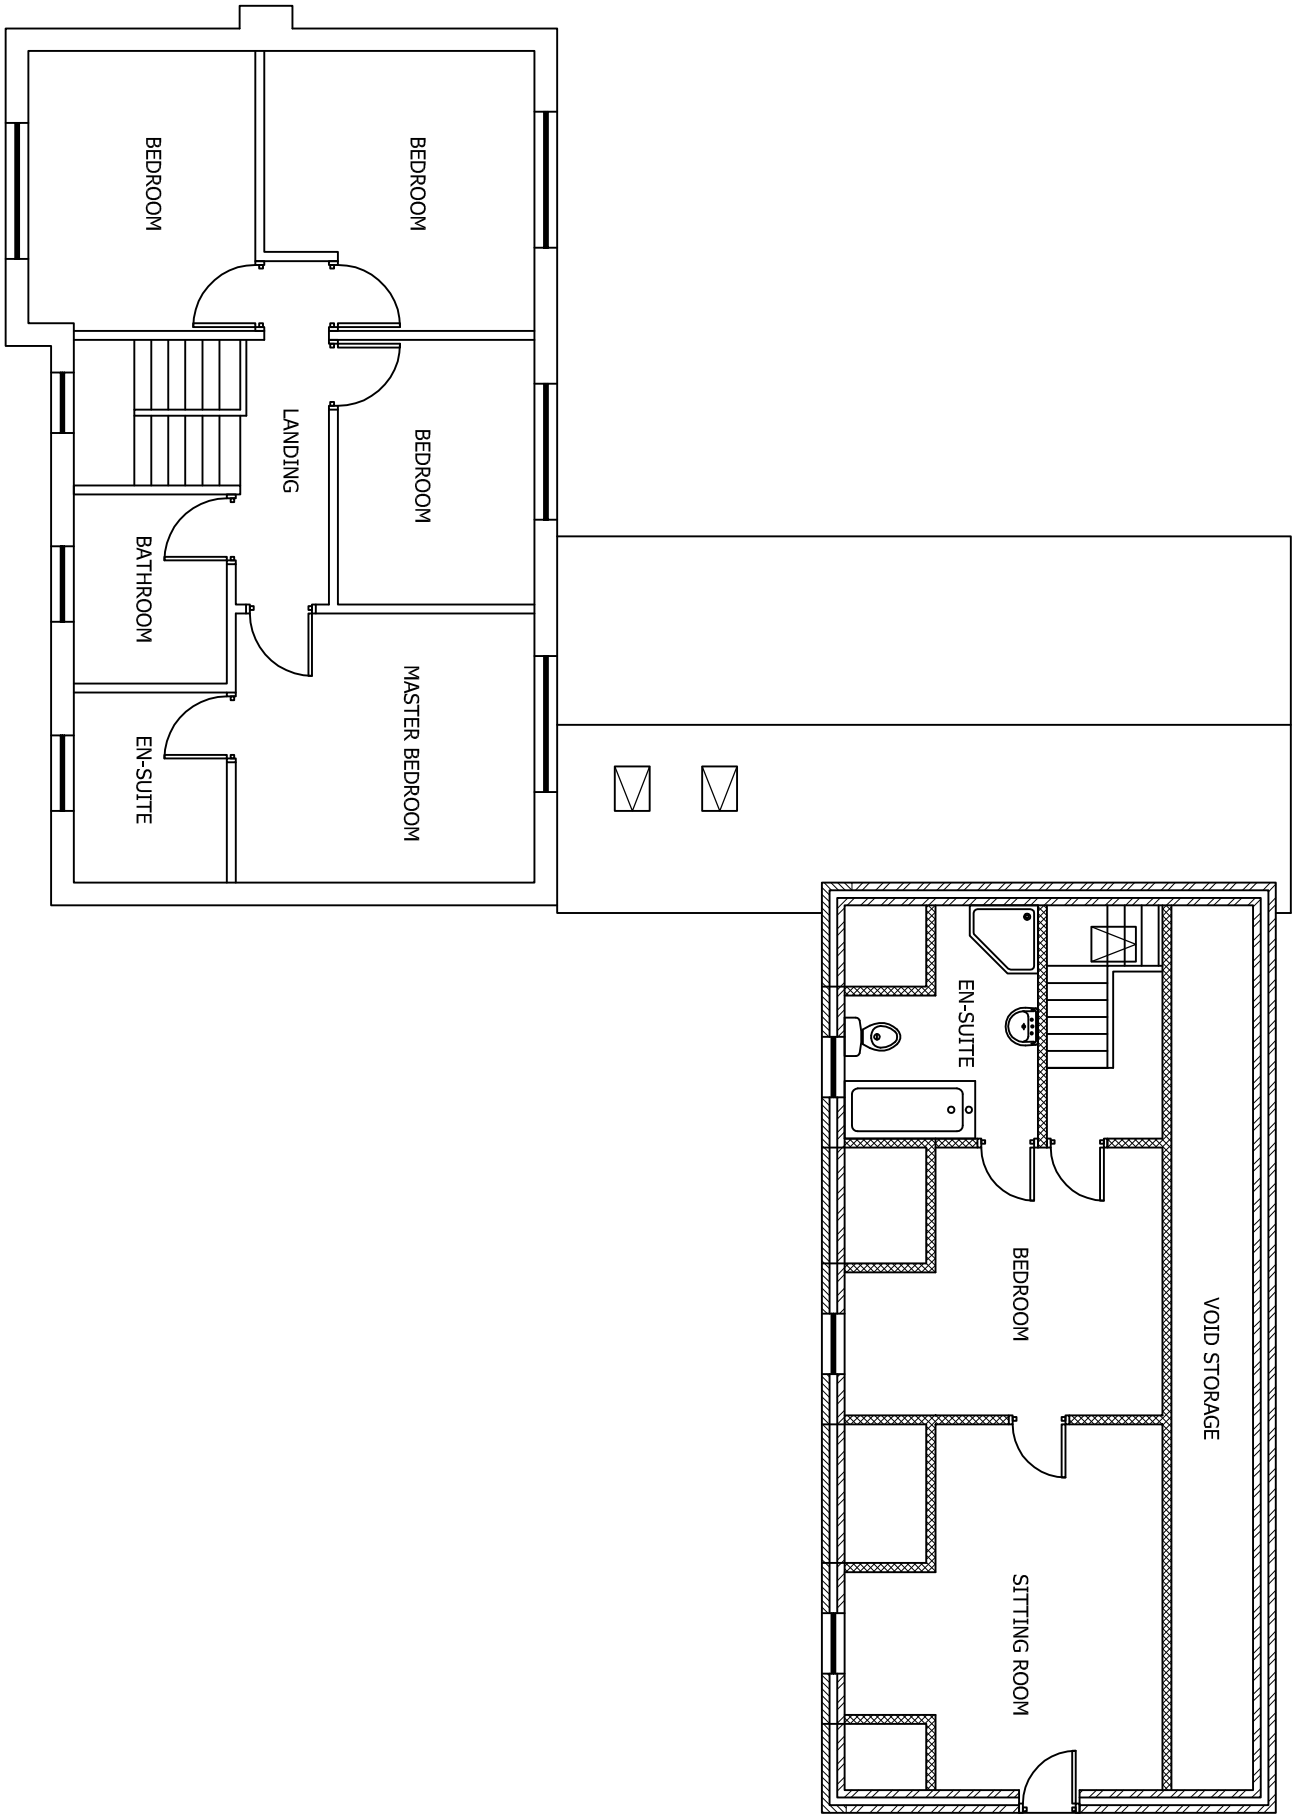

PROPOSED FIRST FLOOR PLAN
SCALE 1:50 AT A3

DO NOT SCALE: Contractor to check all dimensions and report any omissions or errors

NOTES

Rev	Description	By	CHK	APP	Date
-----	-------------	----	-----	-----	------

JRB DESIGNS Ltd
1 Saville Road
Cudworth
Barnsley
S72 8LT
Tel: 01226 383542
Fax: 01226 380078
Mob: 07970 541192
Email: joine@jrbdesigns.co.uk

This drawing is copyright. © Jrbdesigns Ltd.

Client
MR. S PHILBIN

Drawing Title
PROPOSED PLANS 2

Address
**38 CHURCH STREET
GAWBER
BARNSELEY
S75**

Project Title:
**PROPOSED SIDE GARAGE
EXTENSION WITH ANNEX**

Purpose of Issue:
PLANNING

Drawing Status
FIRST ISSUE

Scale at A3 AS SHOWN	Drawn By JRB	Date 23/08/2011	
Checked By SP	Date 23/08/2011	Approved By SP	Date 23/08/2011
Project No. MSP002	Drawing No. 005	Revision -	

APPROVAL ☒ INFORMATION ☐ TENDER ☐ CONTRACT ☐ CONSTRUCTION ☐