




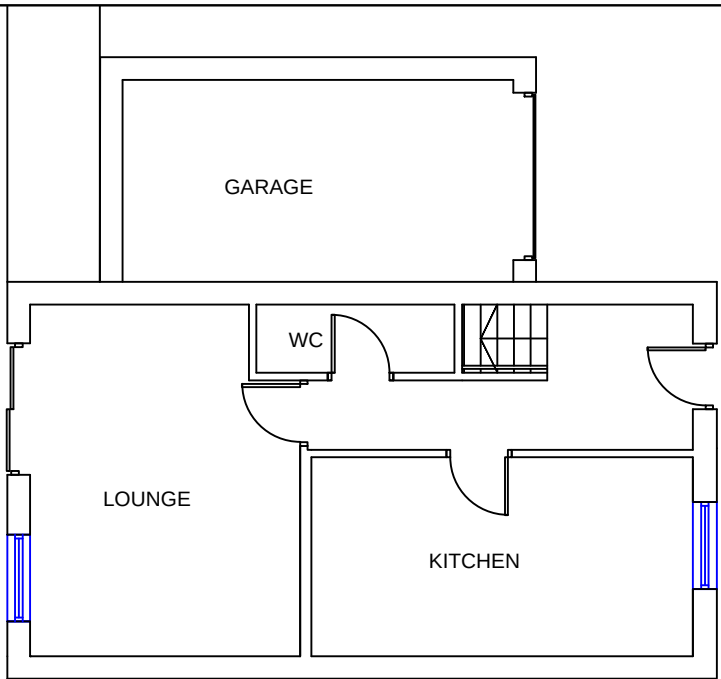


EXISTING GROUND FLOOR

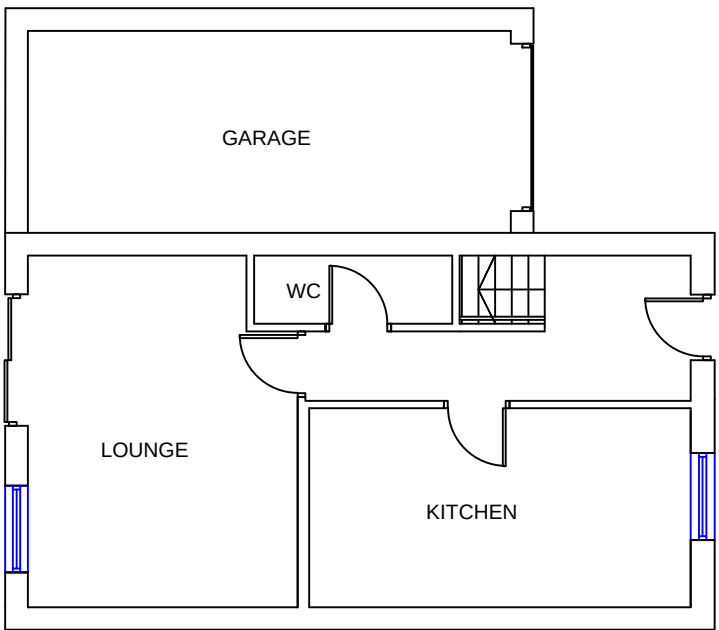


PROPOSED GROUND FLOOR

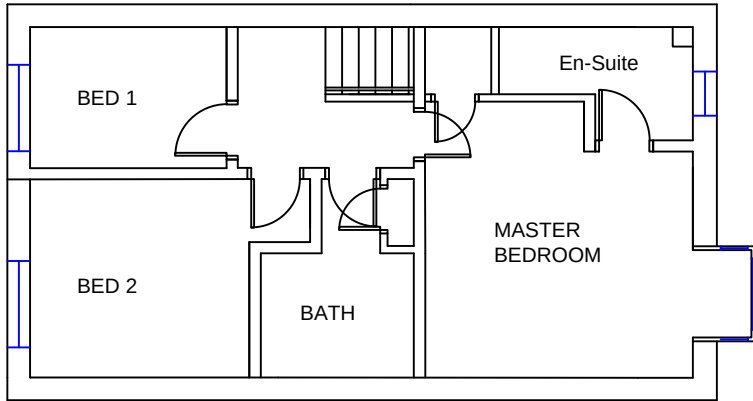


EXISTING FIRST FLOOR

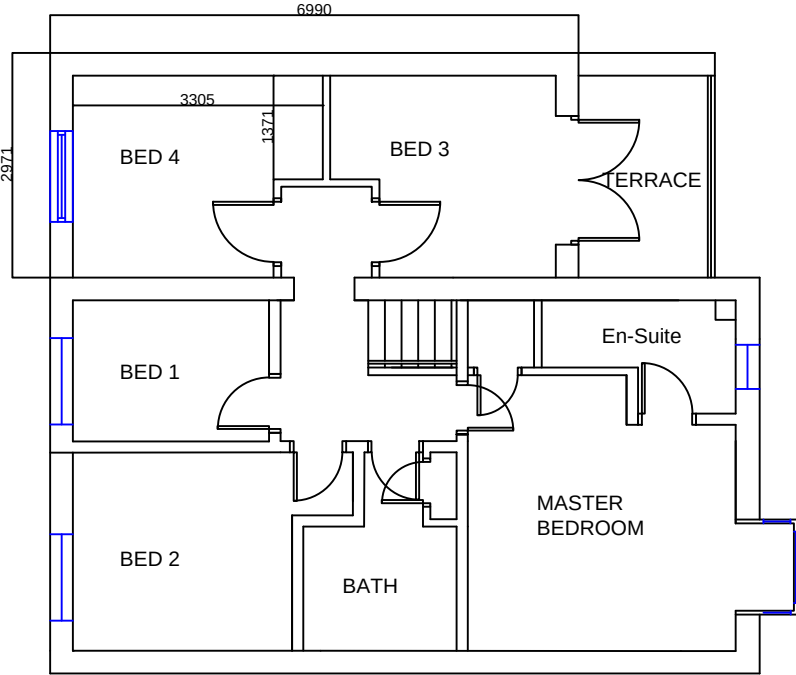

PROPOSED FIRST FLOOR
OPTION 1

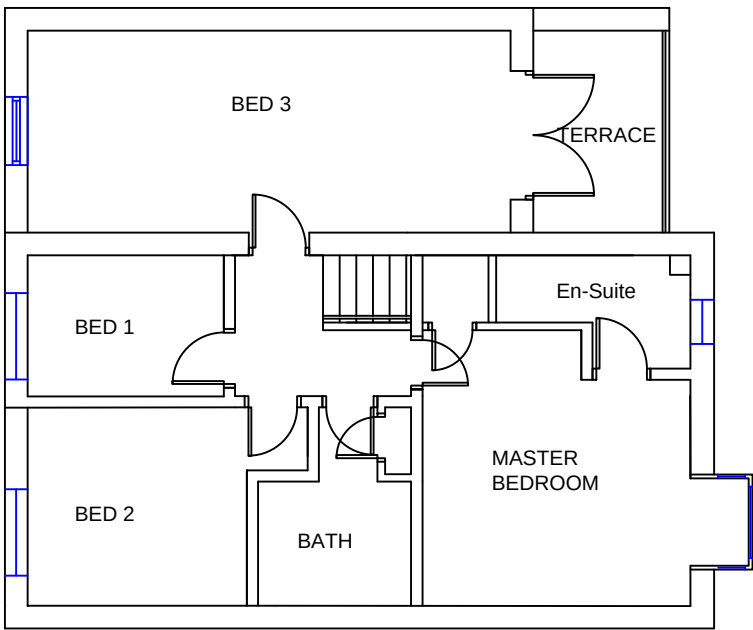

EXISTING FIRST FLOOR
OPTION 2

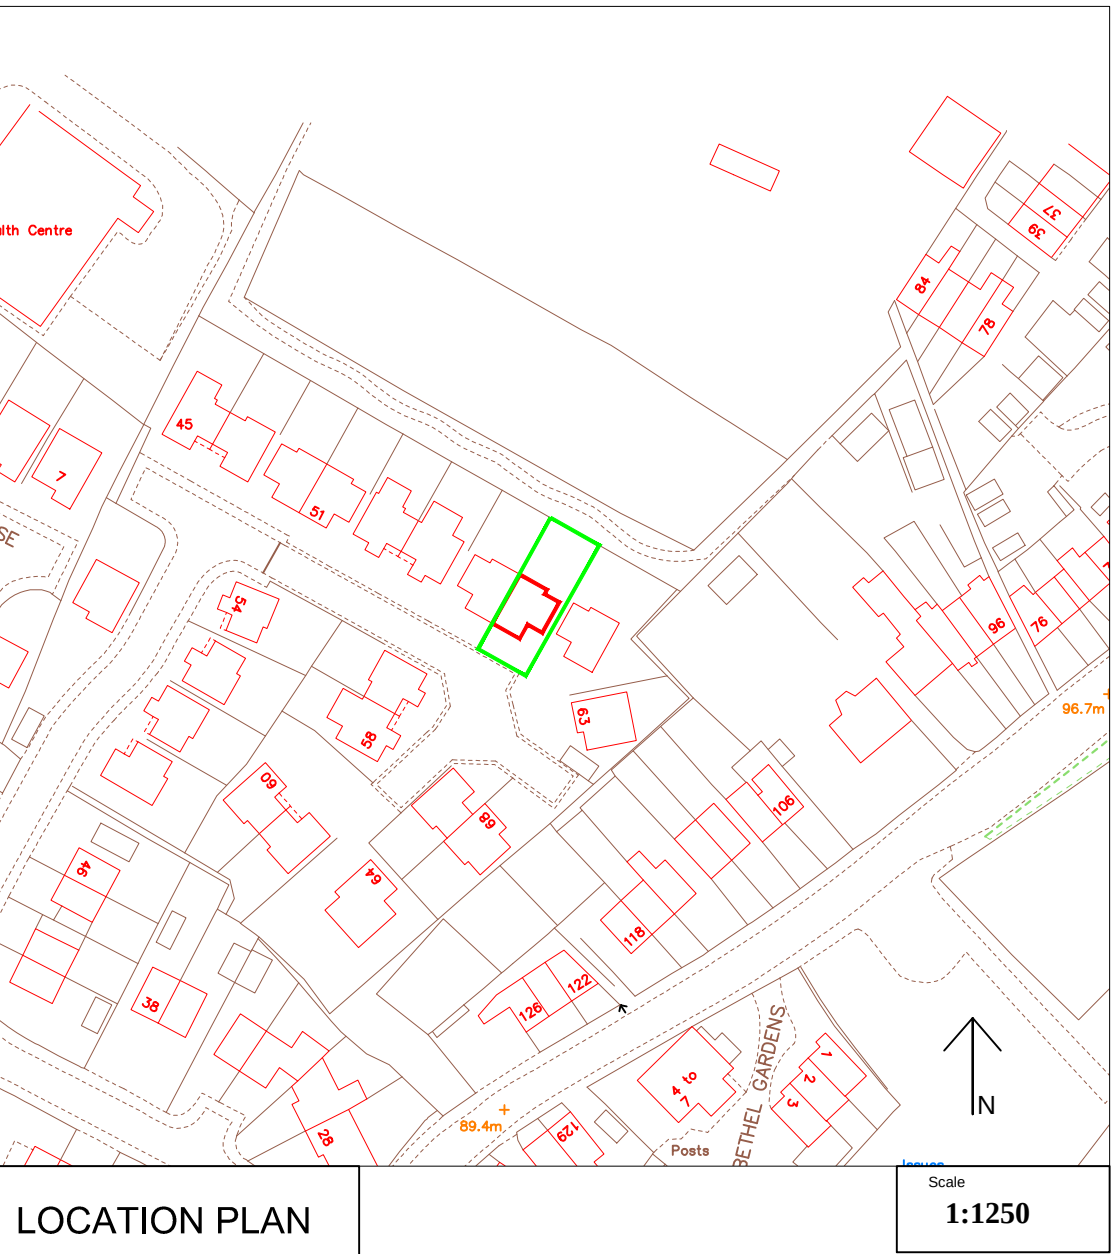


LOCATION PLAN

Scale:
1:1250


General Construction Notes




EXISTING FRONT ELEVATION

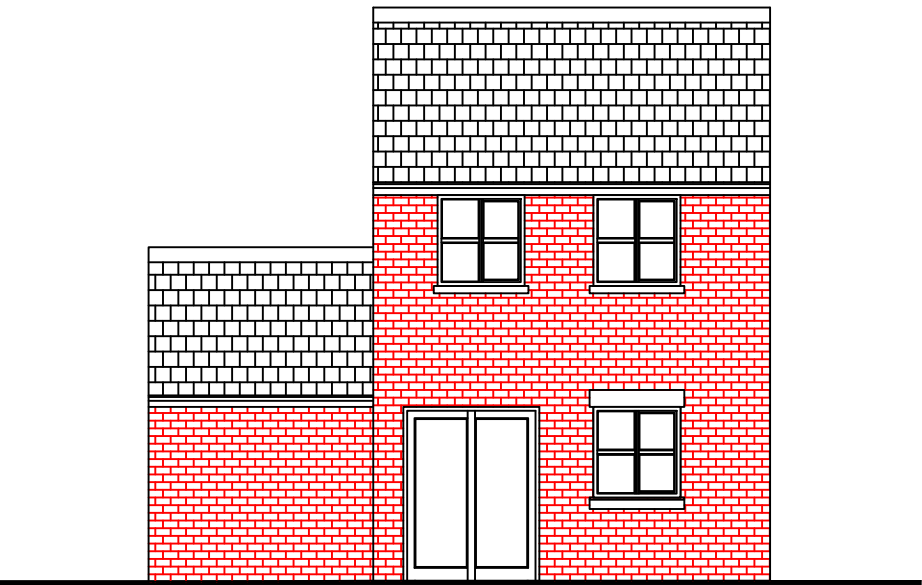


EXISTING REAR ELEVATION

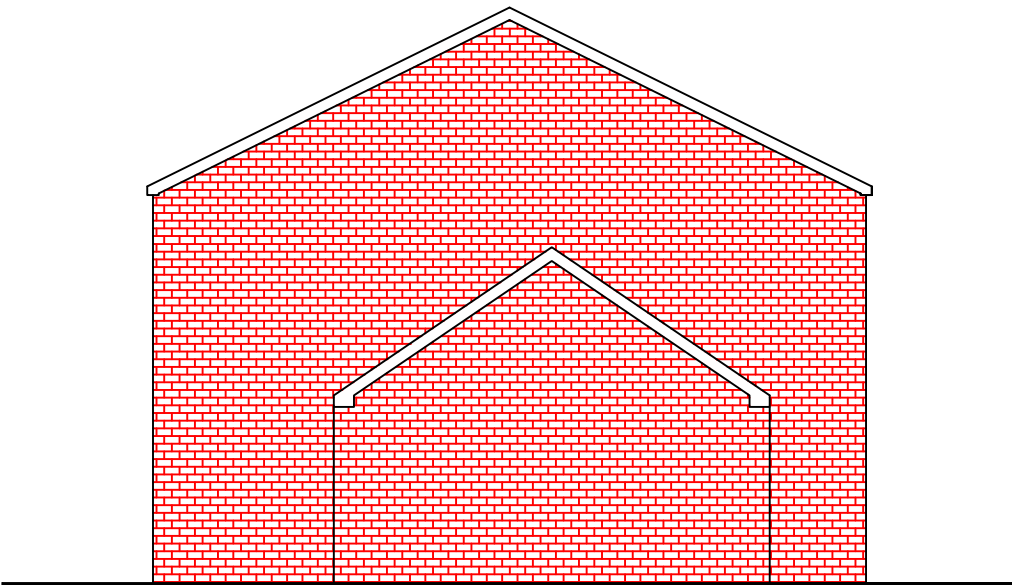


EXISTING SIDE ELEVATION

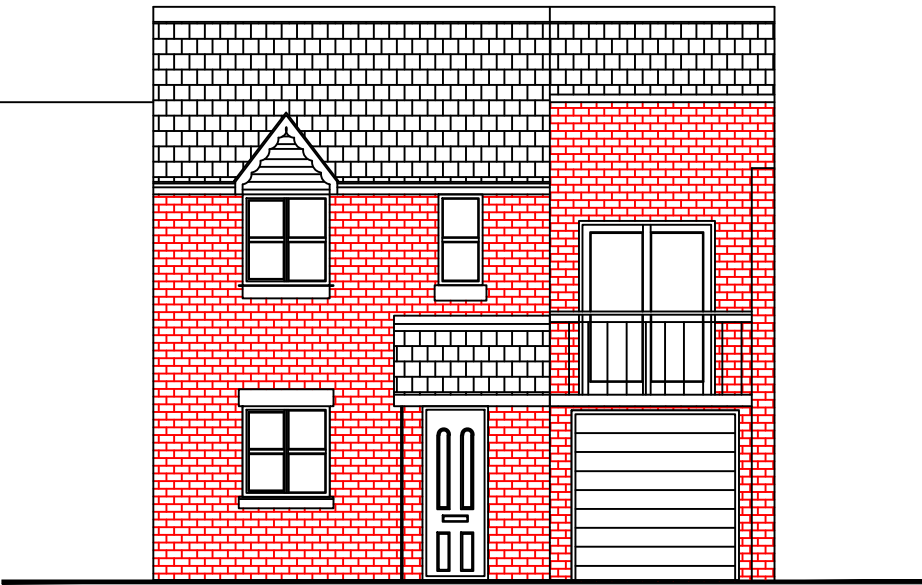

PROPOSED FRONT ELEVATION

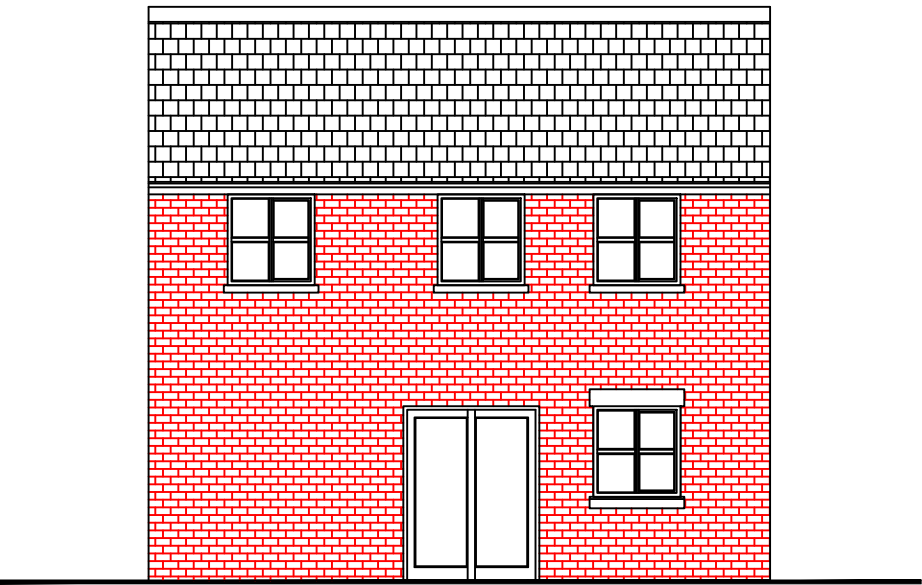

PROPOSED REAR ELEVATION

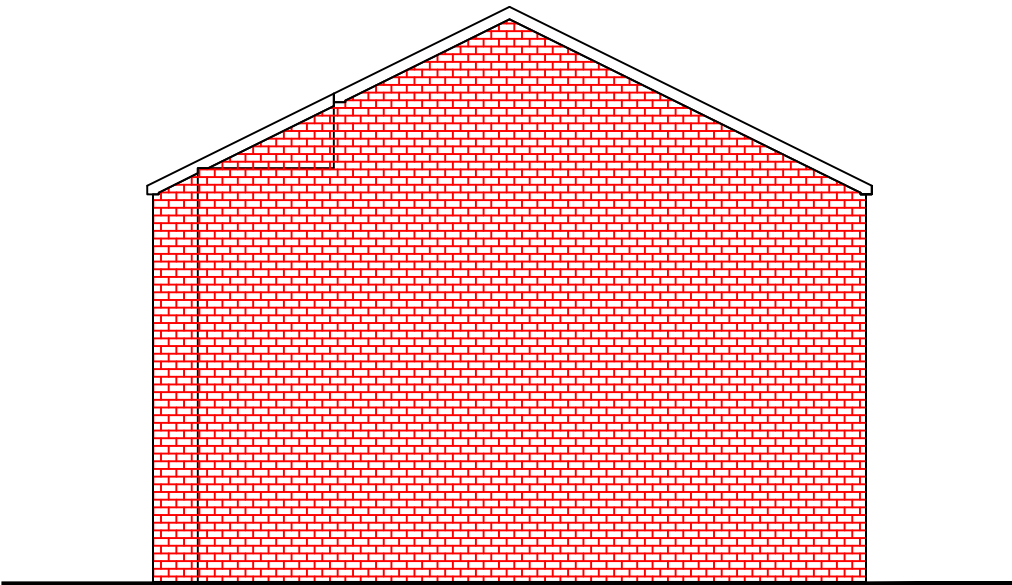

PROPOSED SIDE ELEVATION



SITE PLAN

Scale:
1:250

	By	Amendments	Date
PLANNING CONSULT, DIGITAL MEDIA CENTRE, COUNTY WAY, BARNSELEY, S70 2JW Tel:- 01226 720814 www.planningadvise.co.uk			
Client	LOUISE JONES 59 SPARKFIELDS DARTON		
Project	SIDE EXTENSION		
Drawing title	PLANNING DRAWING		
Scale 1:100	Drawn TC	Checked SC	Date 23/03/2012
Drawing No. PC/LJ/MAR/TC1	Revision	File	