


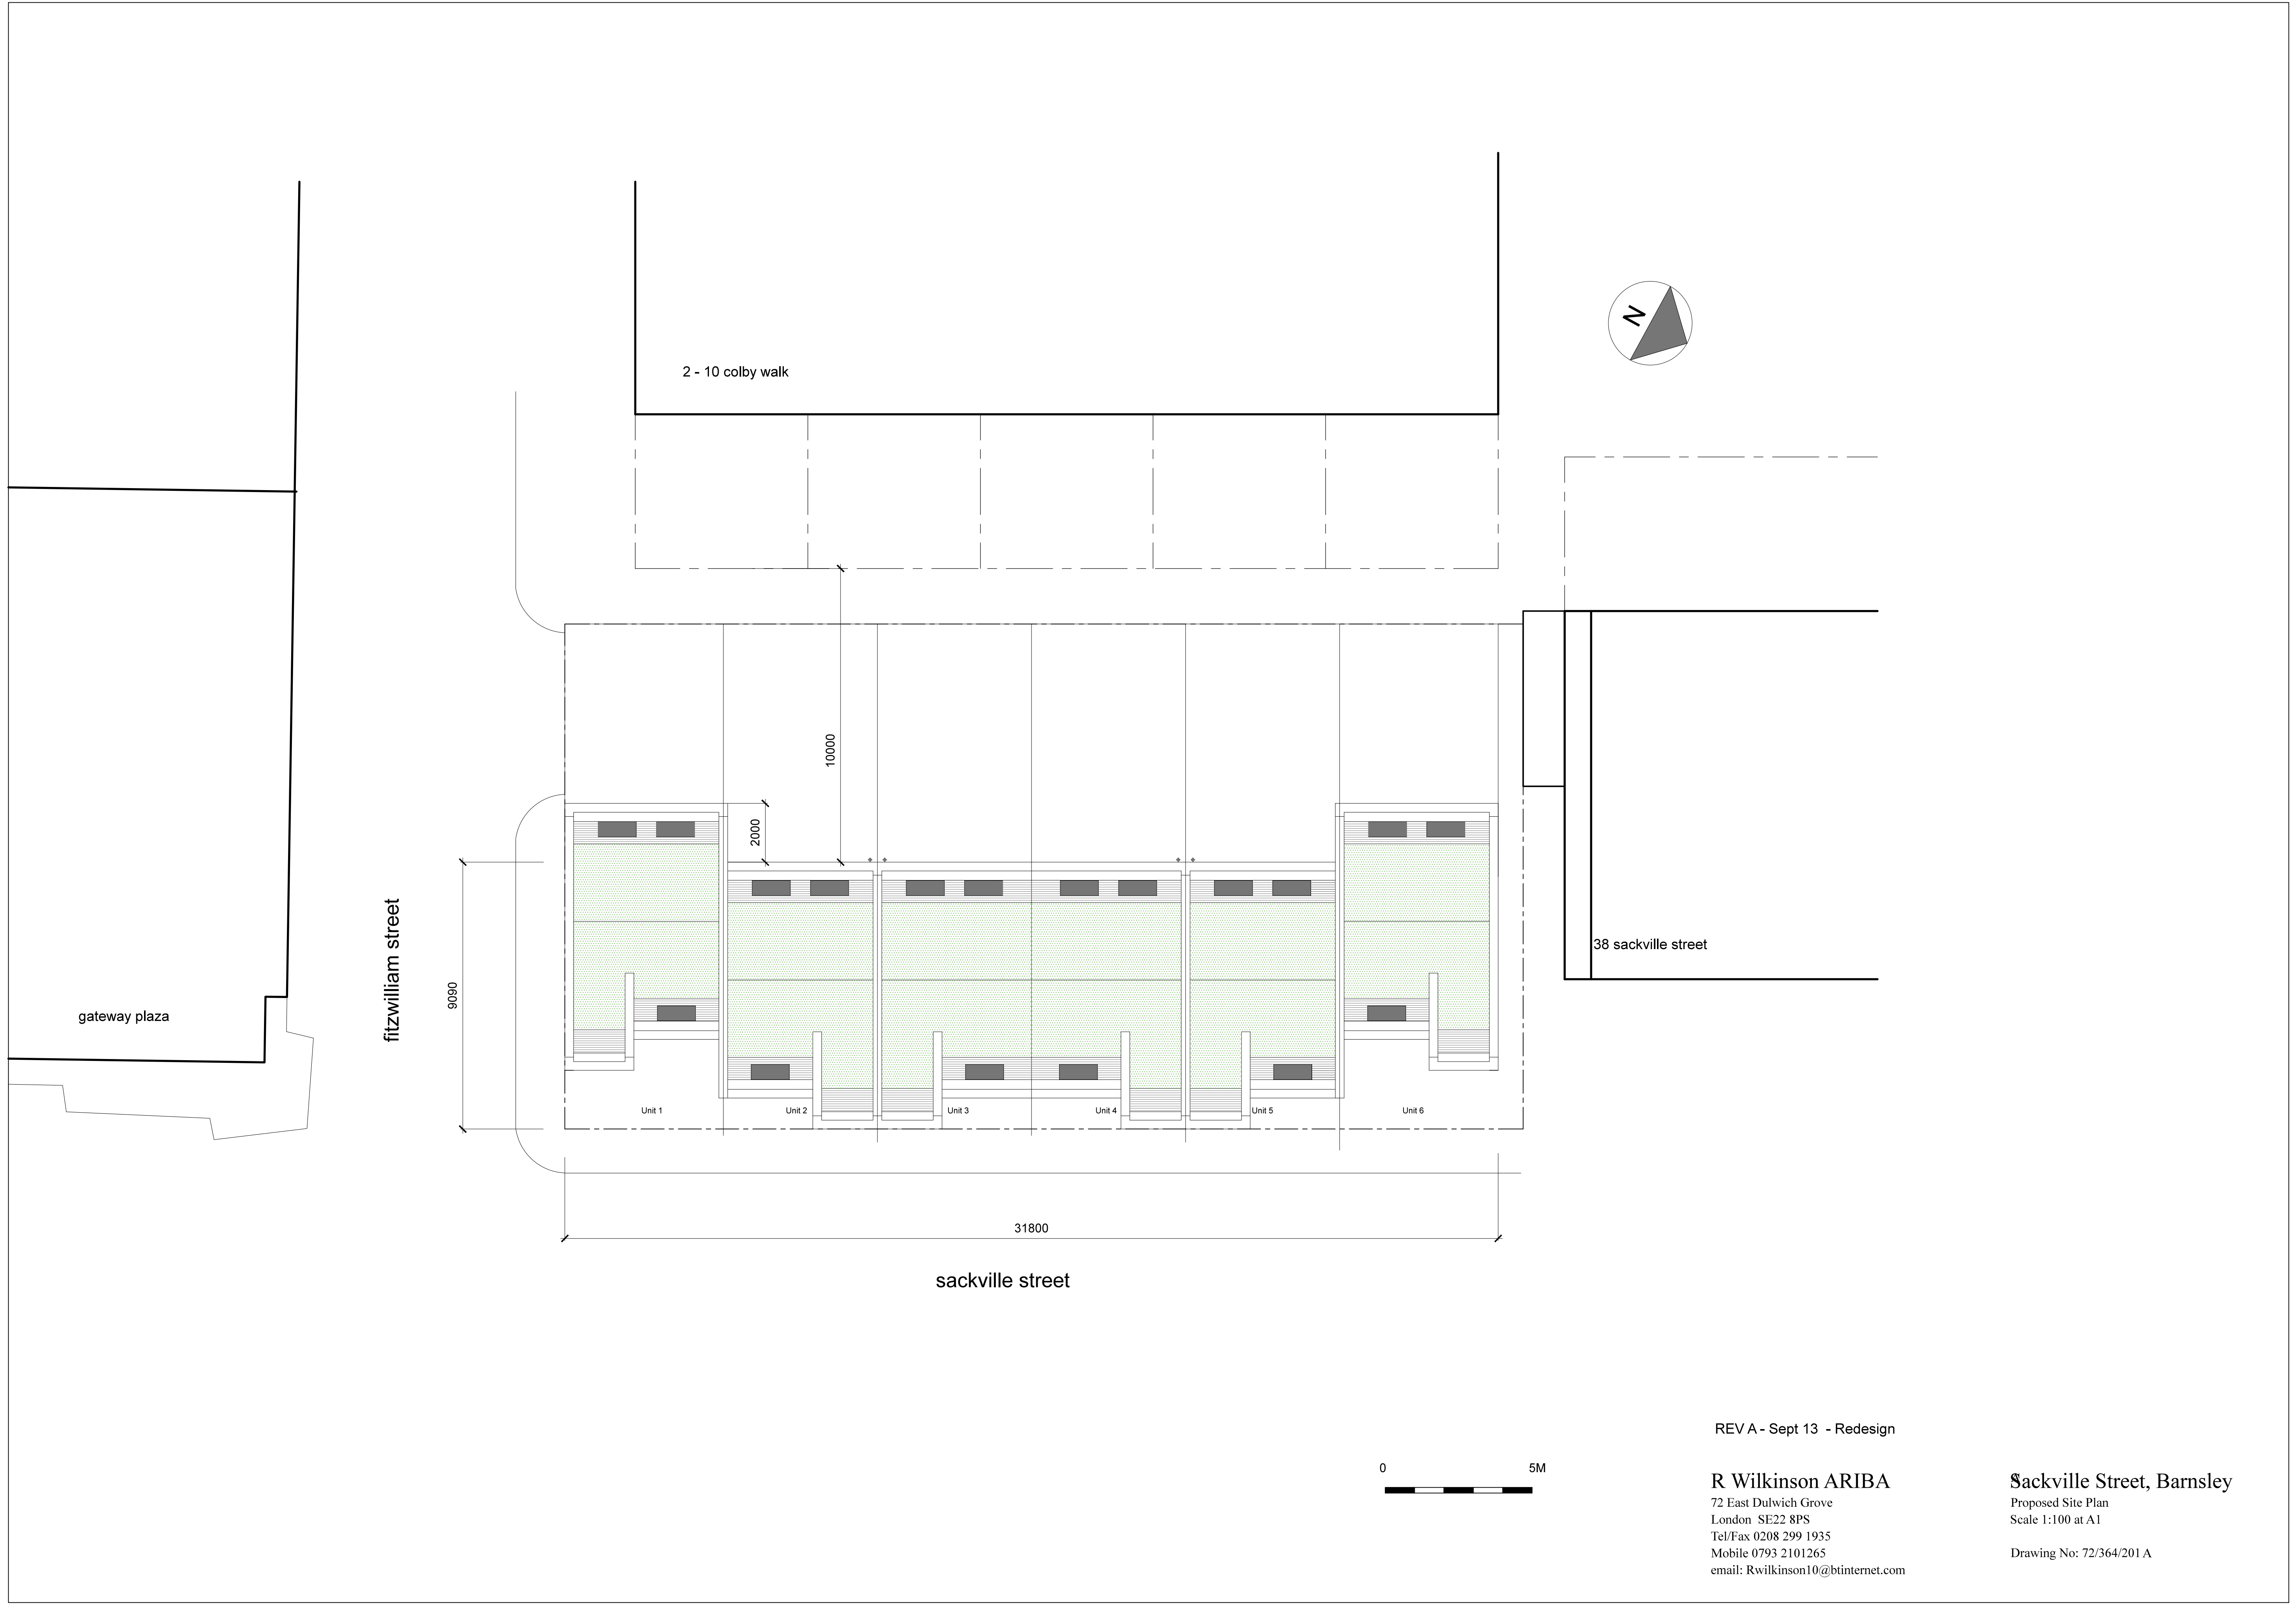

REV A - Sept 13 - Redesign

R Wilkinson ARIBA
72 East Dulwich Grove
London SE22 8PS
Tel/Fax 0208 299 1935
Mobile 0793 2101265
email: Rwilkinson10@btinternet.com

Sackville Street, Barnsley
Proposed Site Plan
Scale 1:100 at A1

Drawing No: 72/364/201 A