



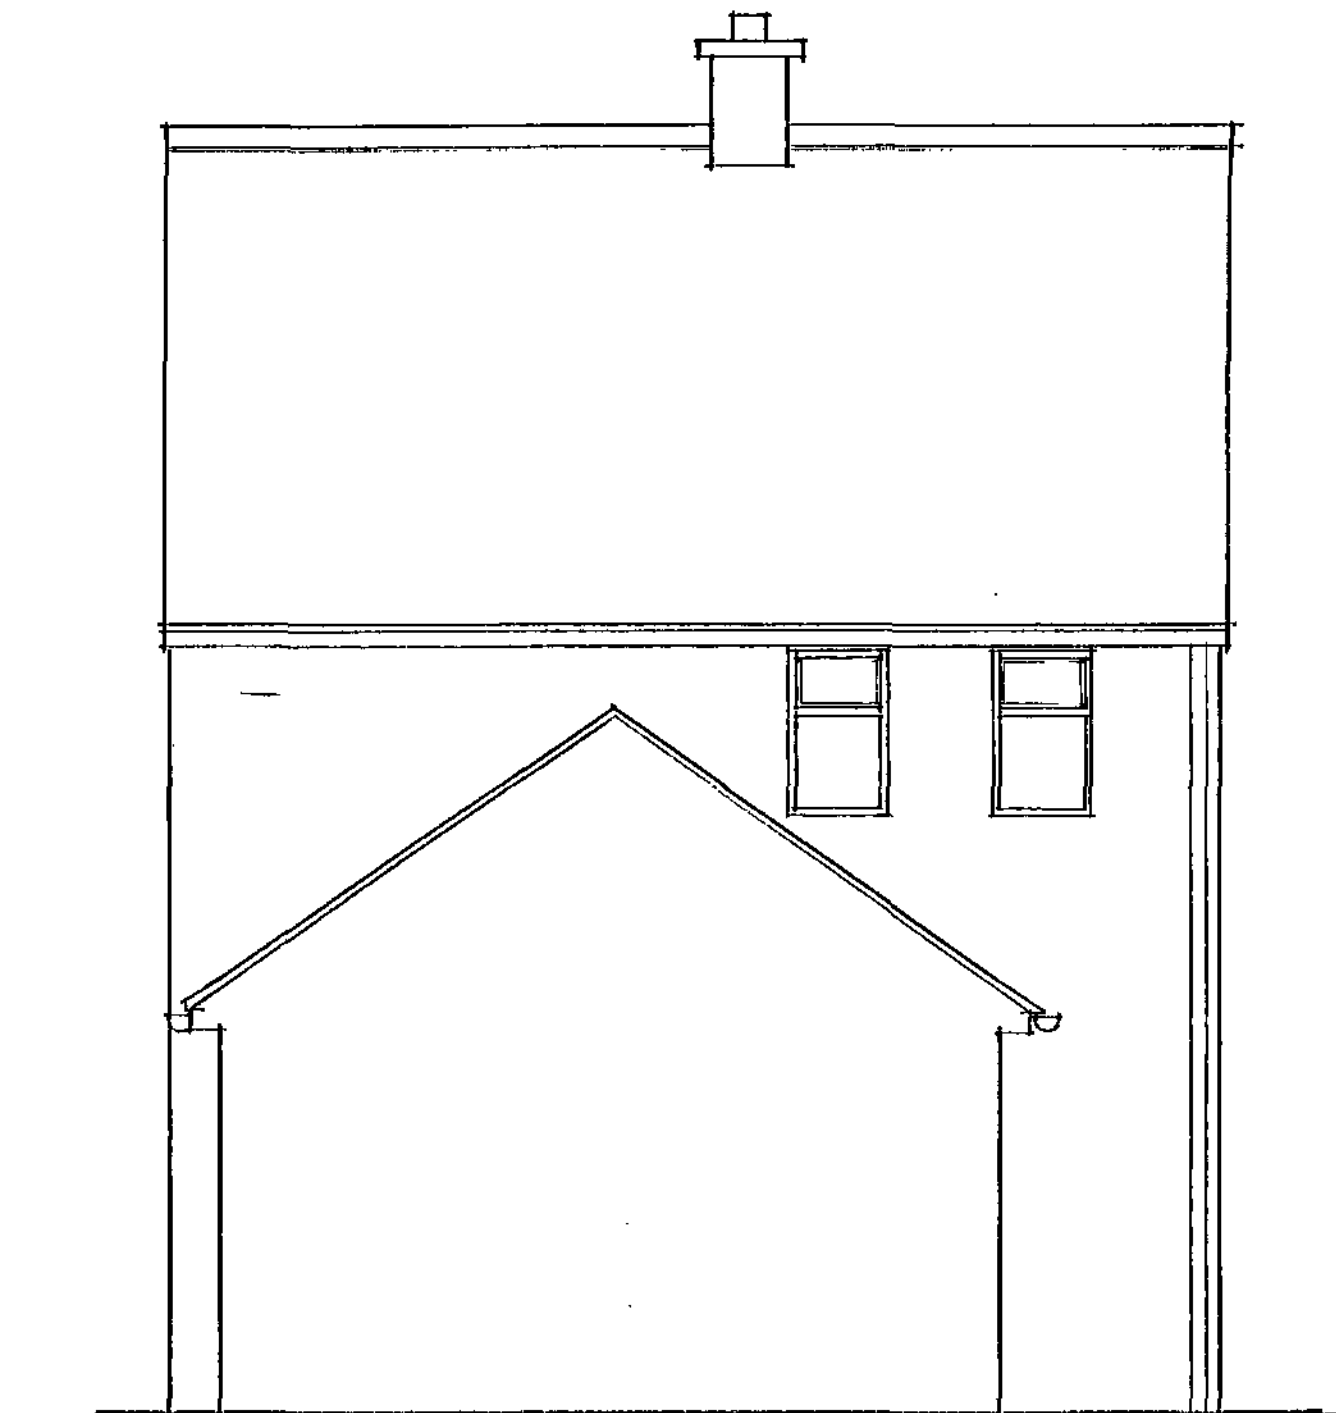

FRONT - NORTH ELEVATION

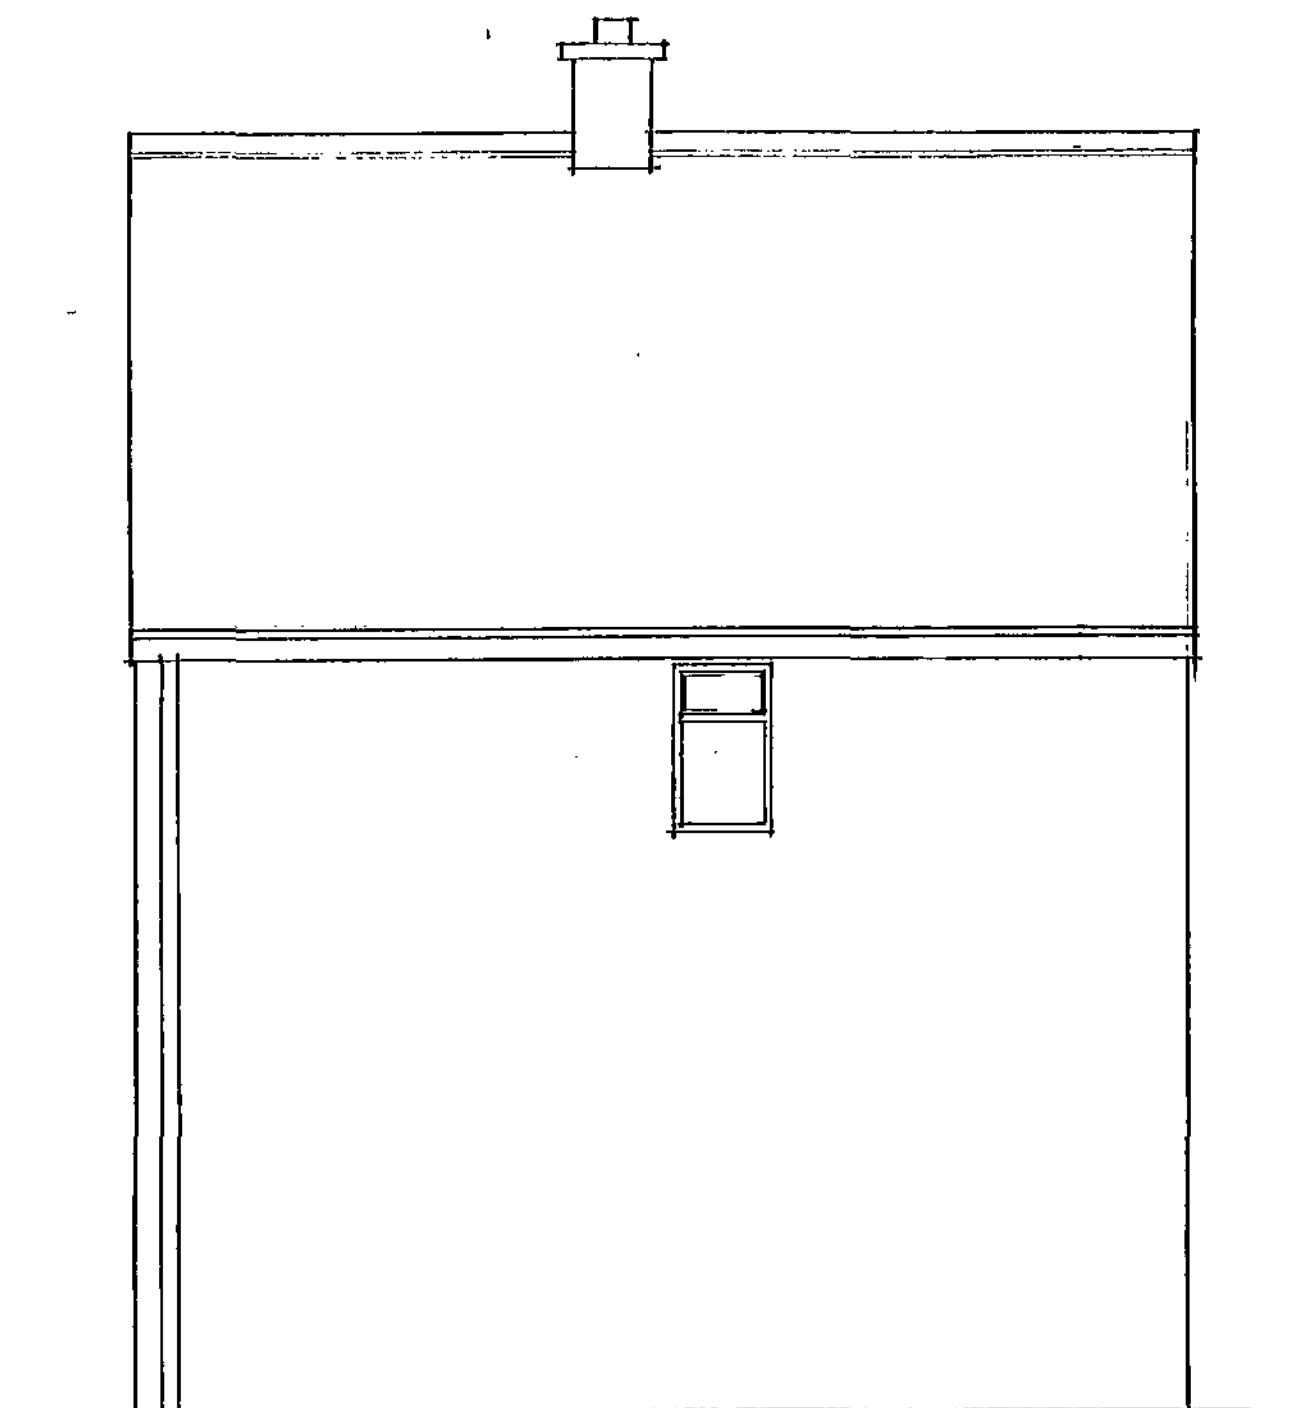

SIDE - WEST ELEVATION



SIDE - EAST ELEVATION



REAR - SOUTH ELEVATION

Do not scale
Report all changes and omissions to designer
Dimensions to be checked before fabrication


JOHN GOODYEAR & COMPANY LTD
Architectural & Interior Design
William Goodyear Building, 200 Sheffield Road, Barnsley,
South Yorkshire, England, S70 4PD
Tel: +44(0)1226 731159 Fax: +44(0)1226 731157
Email: design@johngoodyear.co.uk
www.johngoodyear.co.uk

Project Title Mr & Mrs J Danaher 32 Dorton Road Cawthorne Barnsley	
Drawing Title Existing Elevations	
Scale 1:50	Date January 2009
Drawing No. Dan-0109-02	Revision ©



FRONT - NORTH ELEVATION

SIDE - WEST ELEVATION

EXTERNAL FINISHES

Roof: Artificial Stone Slates

Walls: Cream / Ivory Render with Natural Stone Quoins

Windows & Doors: Painted Softwood with Natural Stone Surrounds

All to Planning Officers & Clients Approval



SIDE - EAST ELEVATION

REAR - SOUTH ELEVATION

Do not scale

Report all changes and omissions to designer

Dimensions to be checked before fabrication


JOHN GOODYEAR & COMPANY LTD
Architectural & Interior Design

William Goodyear Building, 200 Sheffield Road, Barnsley,
South Yorkshire, England, S70 4PD
Tel: +44(0)1226 731159 Fax: +44(0)1226 731157
Email: design@johngoodyear.co.uk
www.johngoodyear.co.uk

Project Title
Mr & Mrs J Danaher 32 Darton Road Cawthorne Barnsley

Drawing Title
Proposed Elevations



Scale
1:50

Date
January 2009


Drawing No.
Dan 0109-03

Revision
B


@

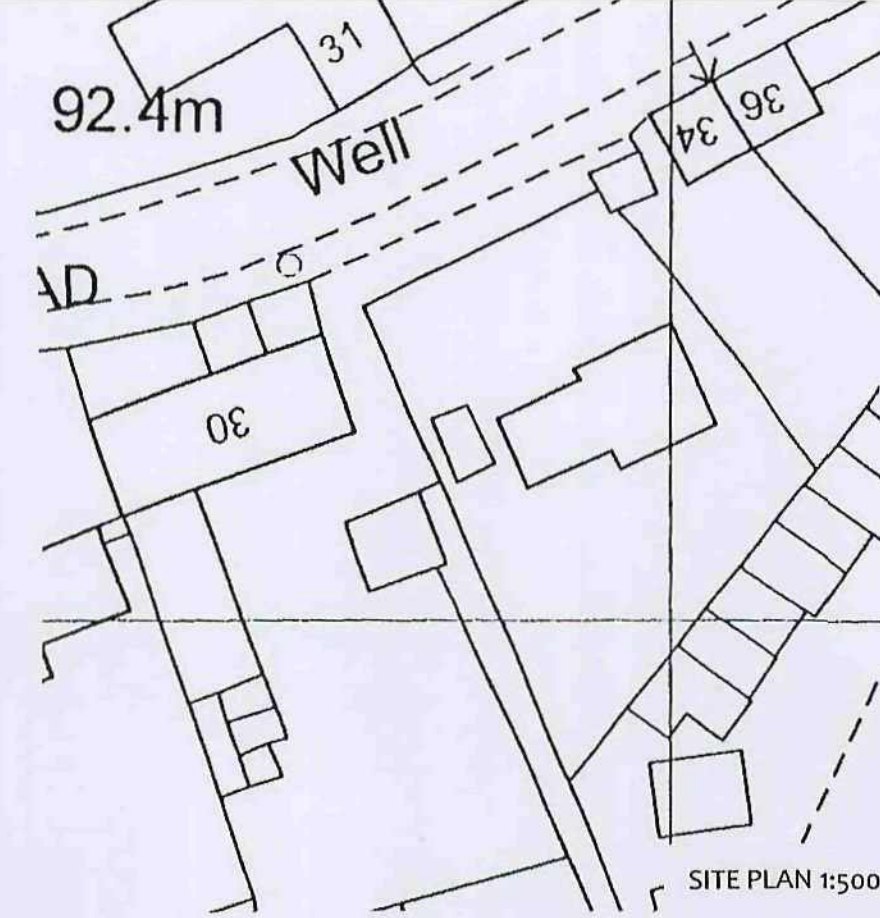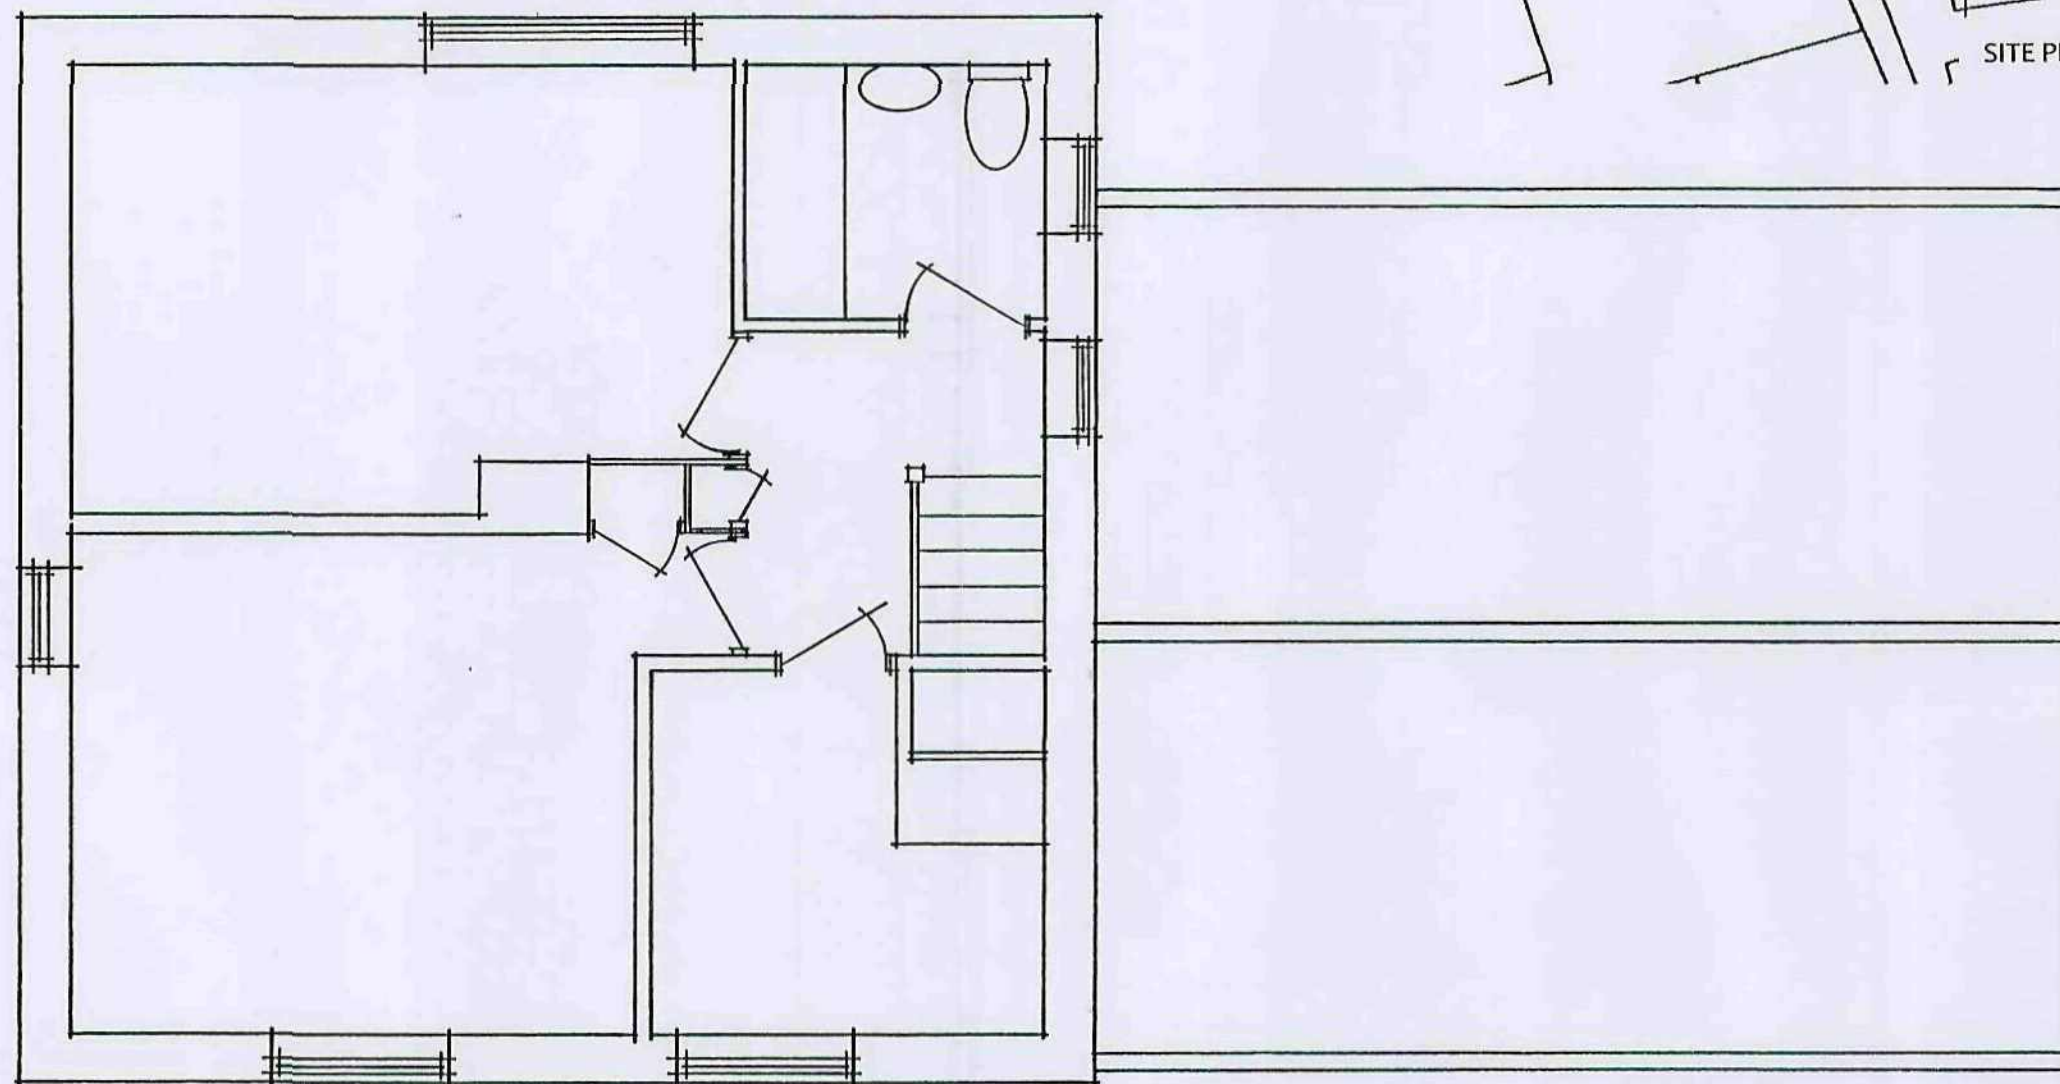


FIRST FLOOR EXISTING

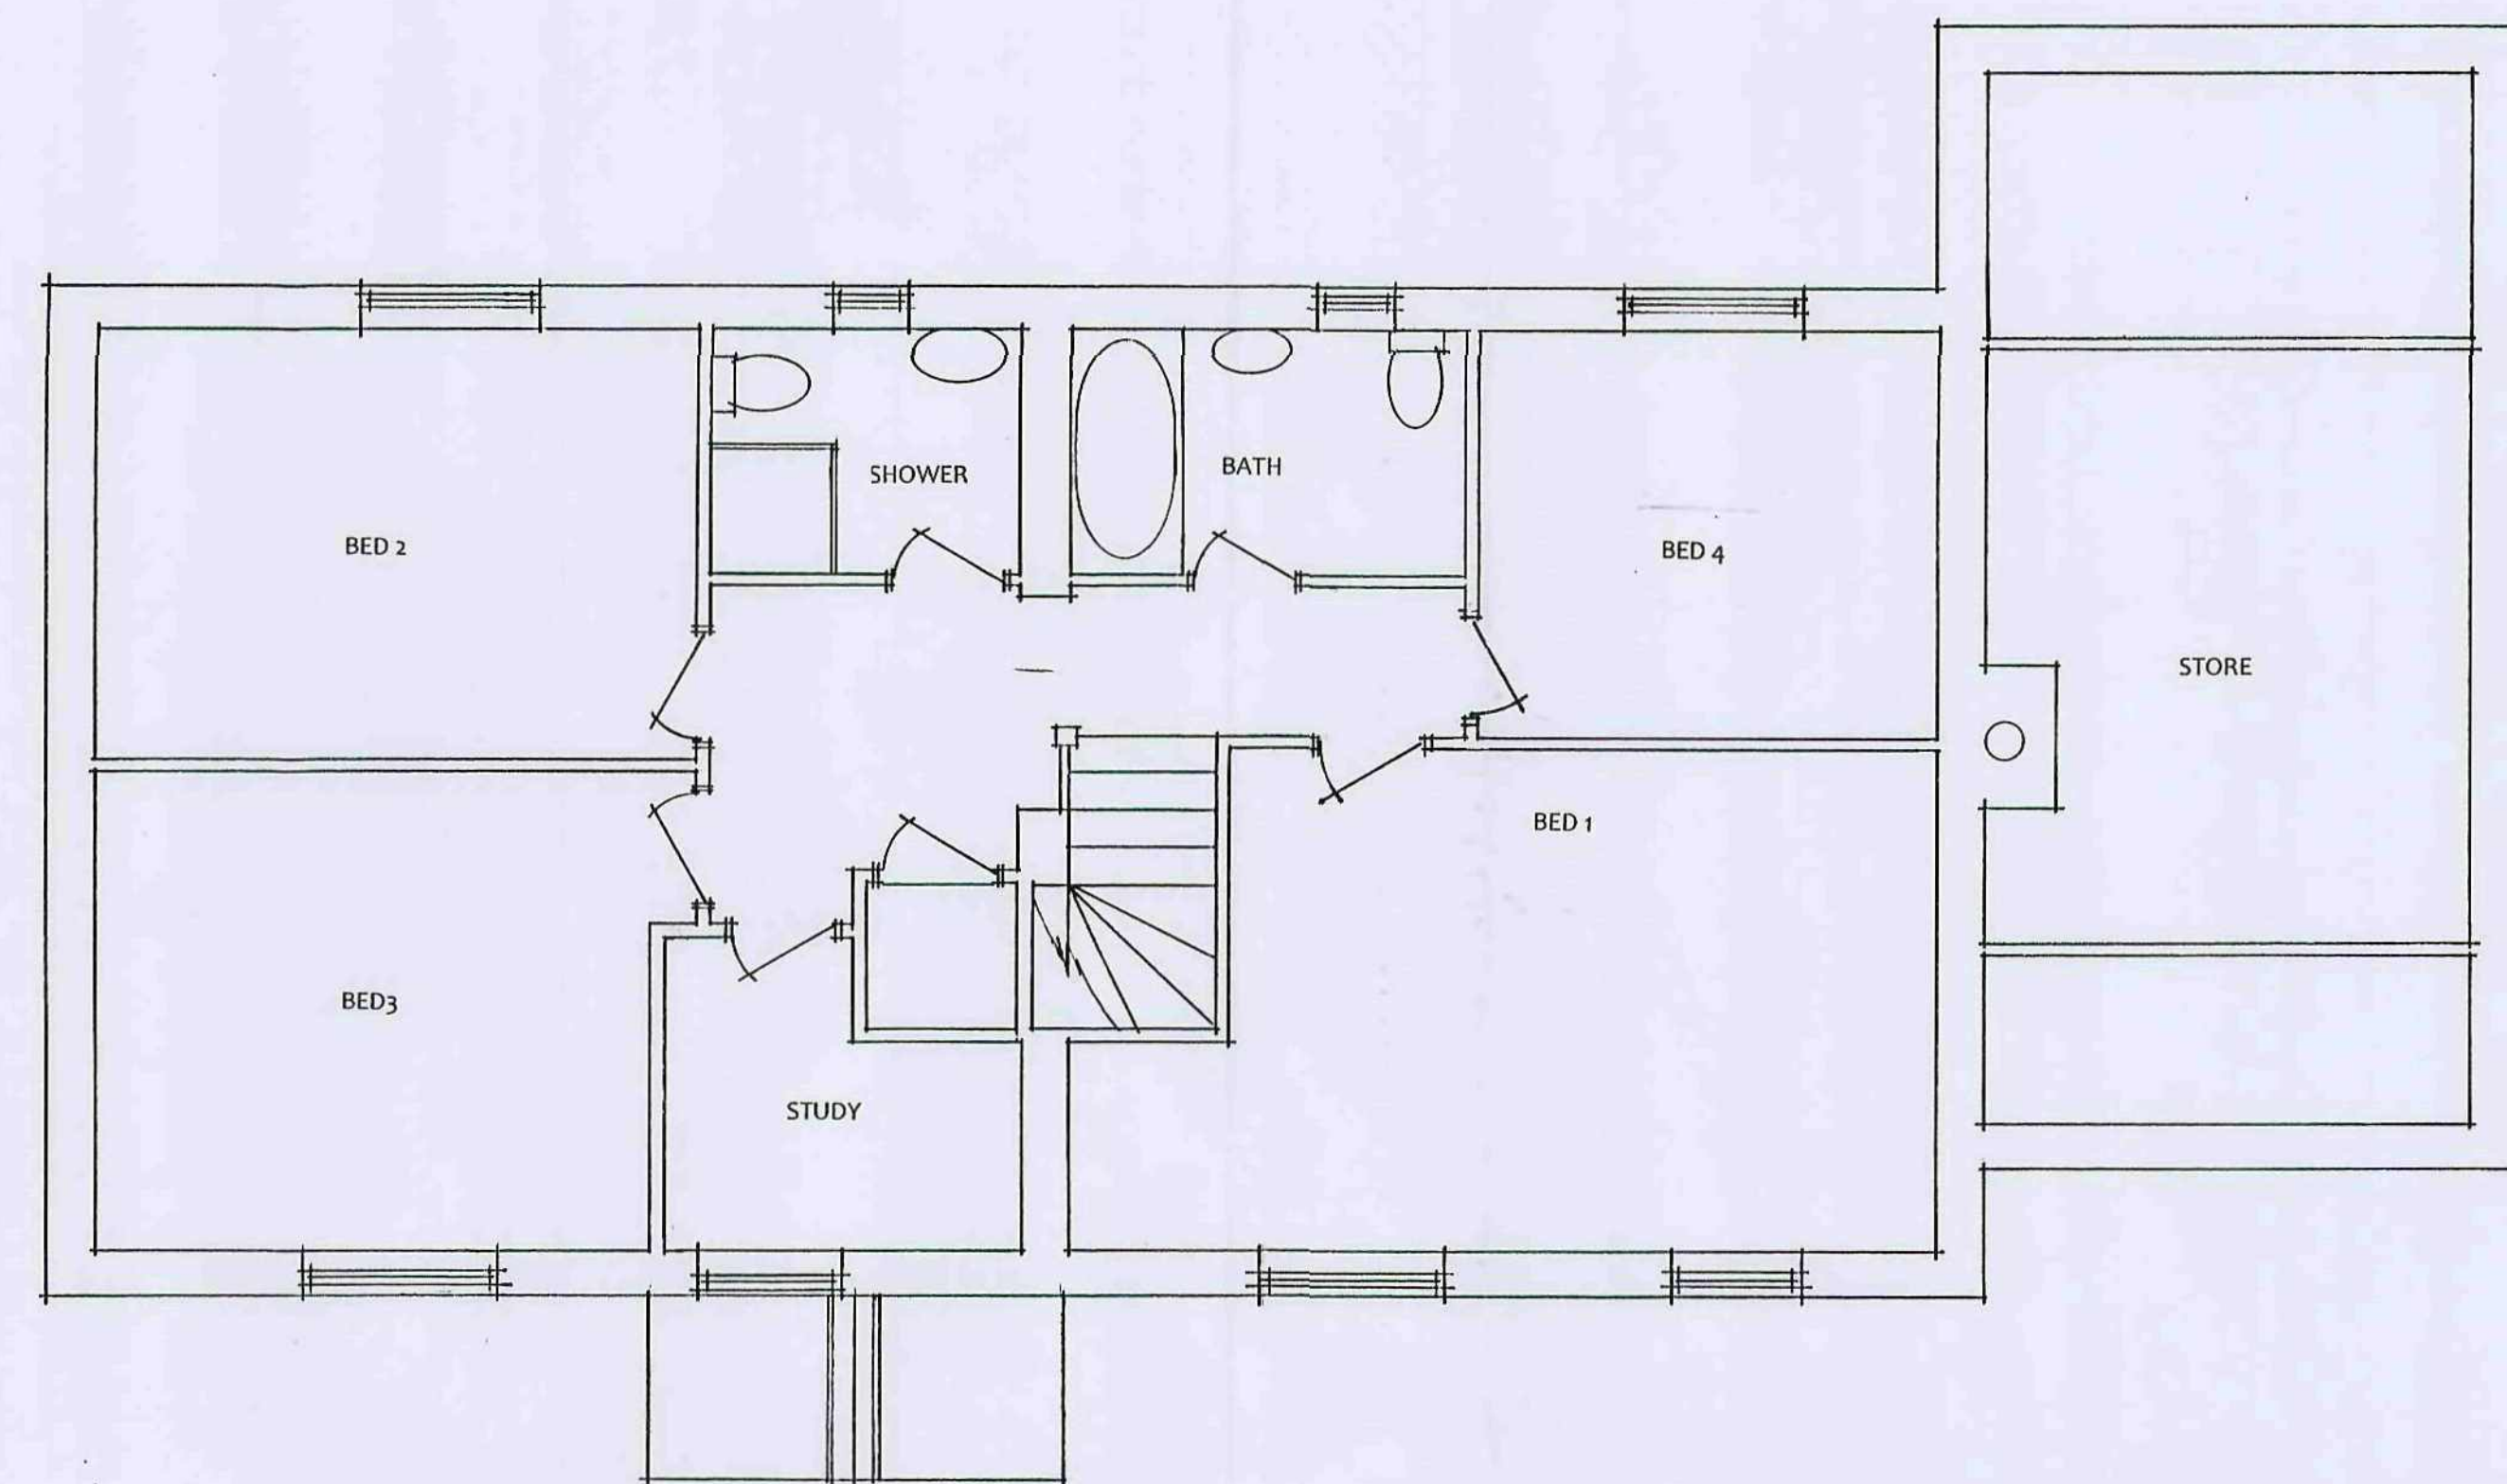

FIRST FLOOR PROPOSED

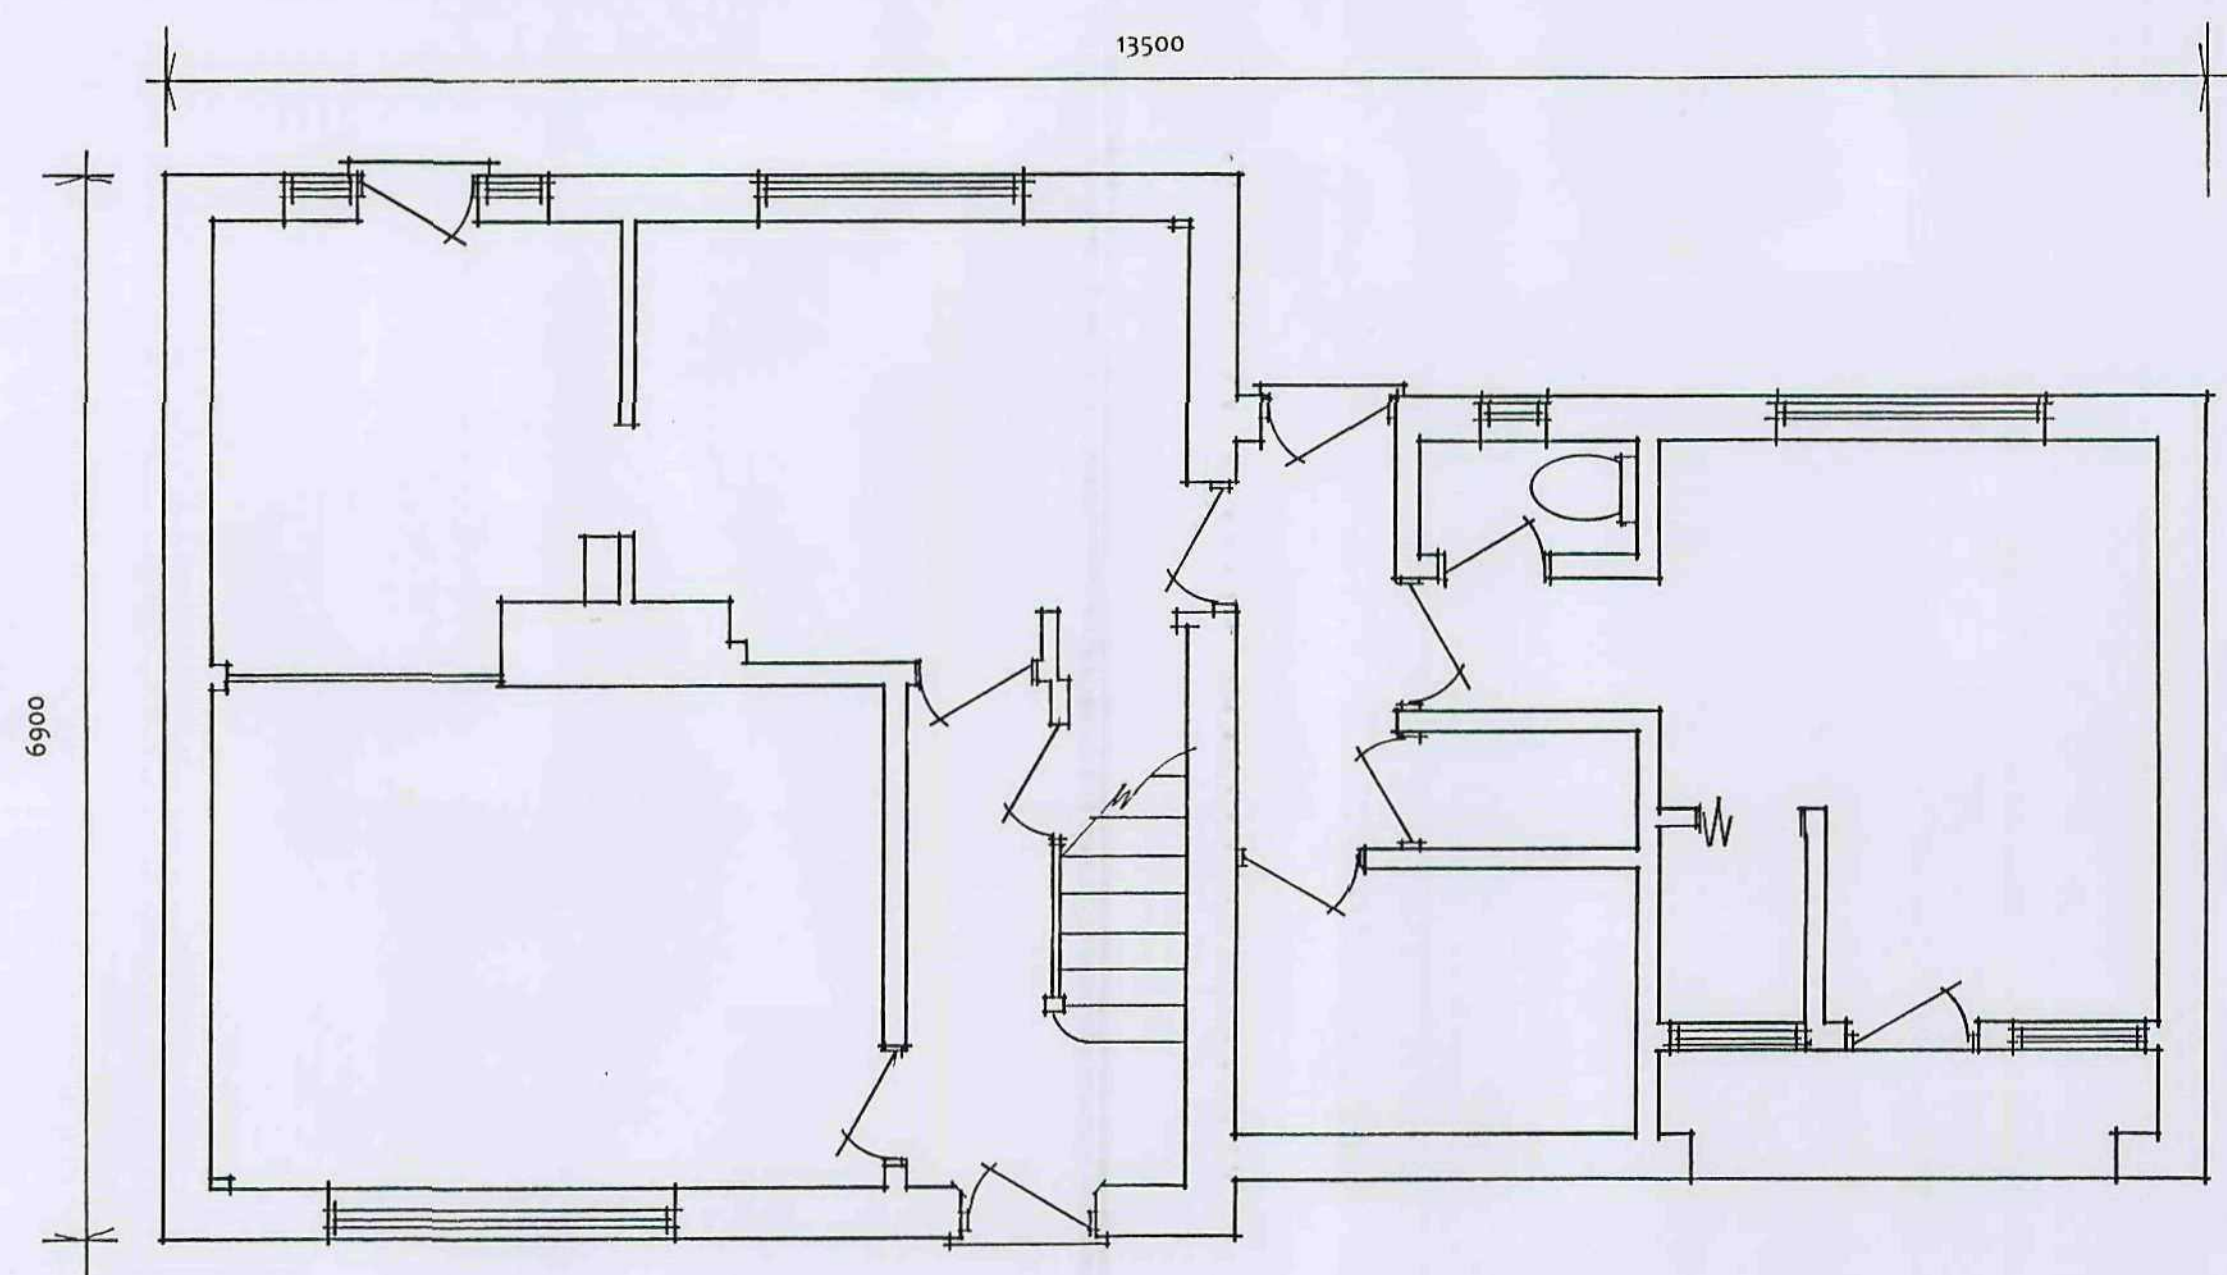

GROUND FLOOR EXISTING

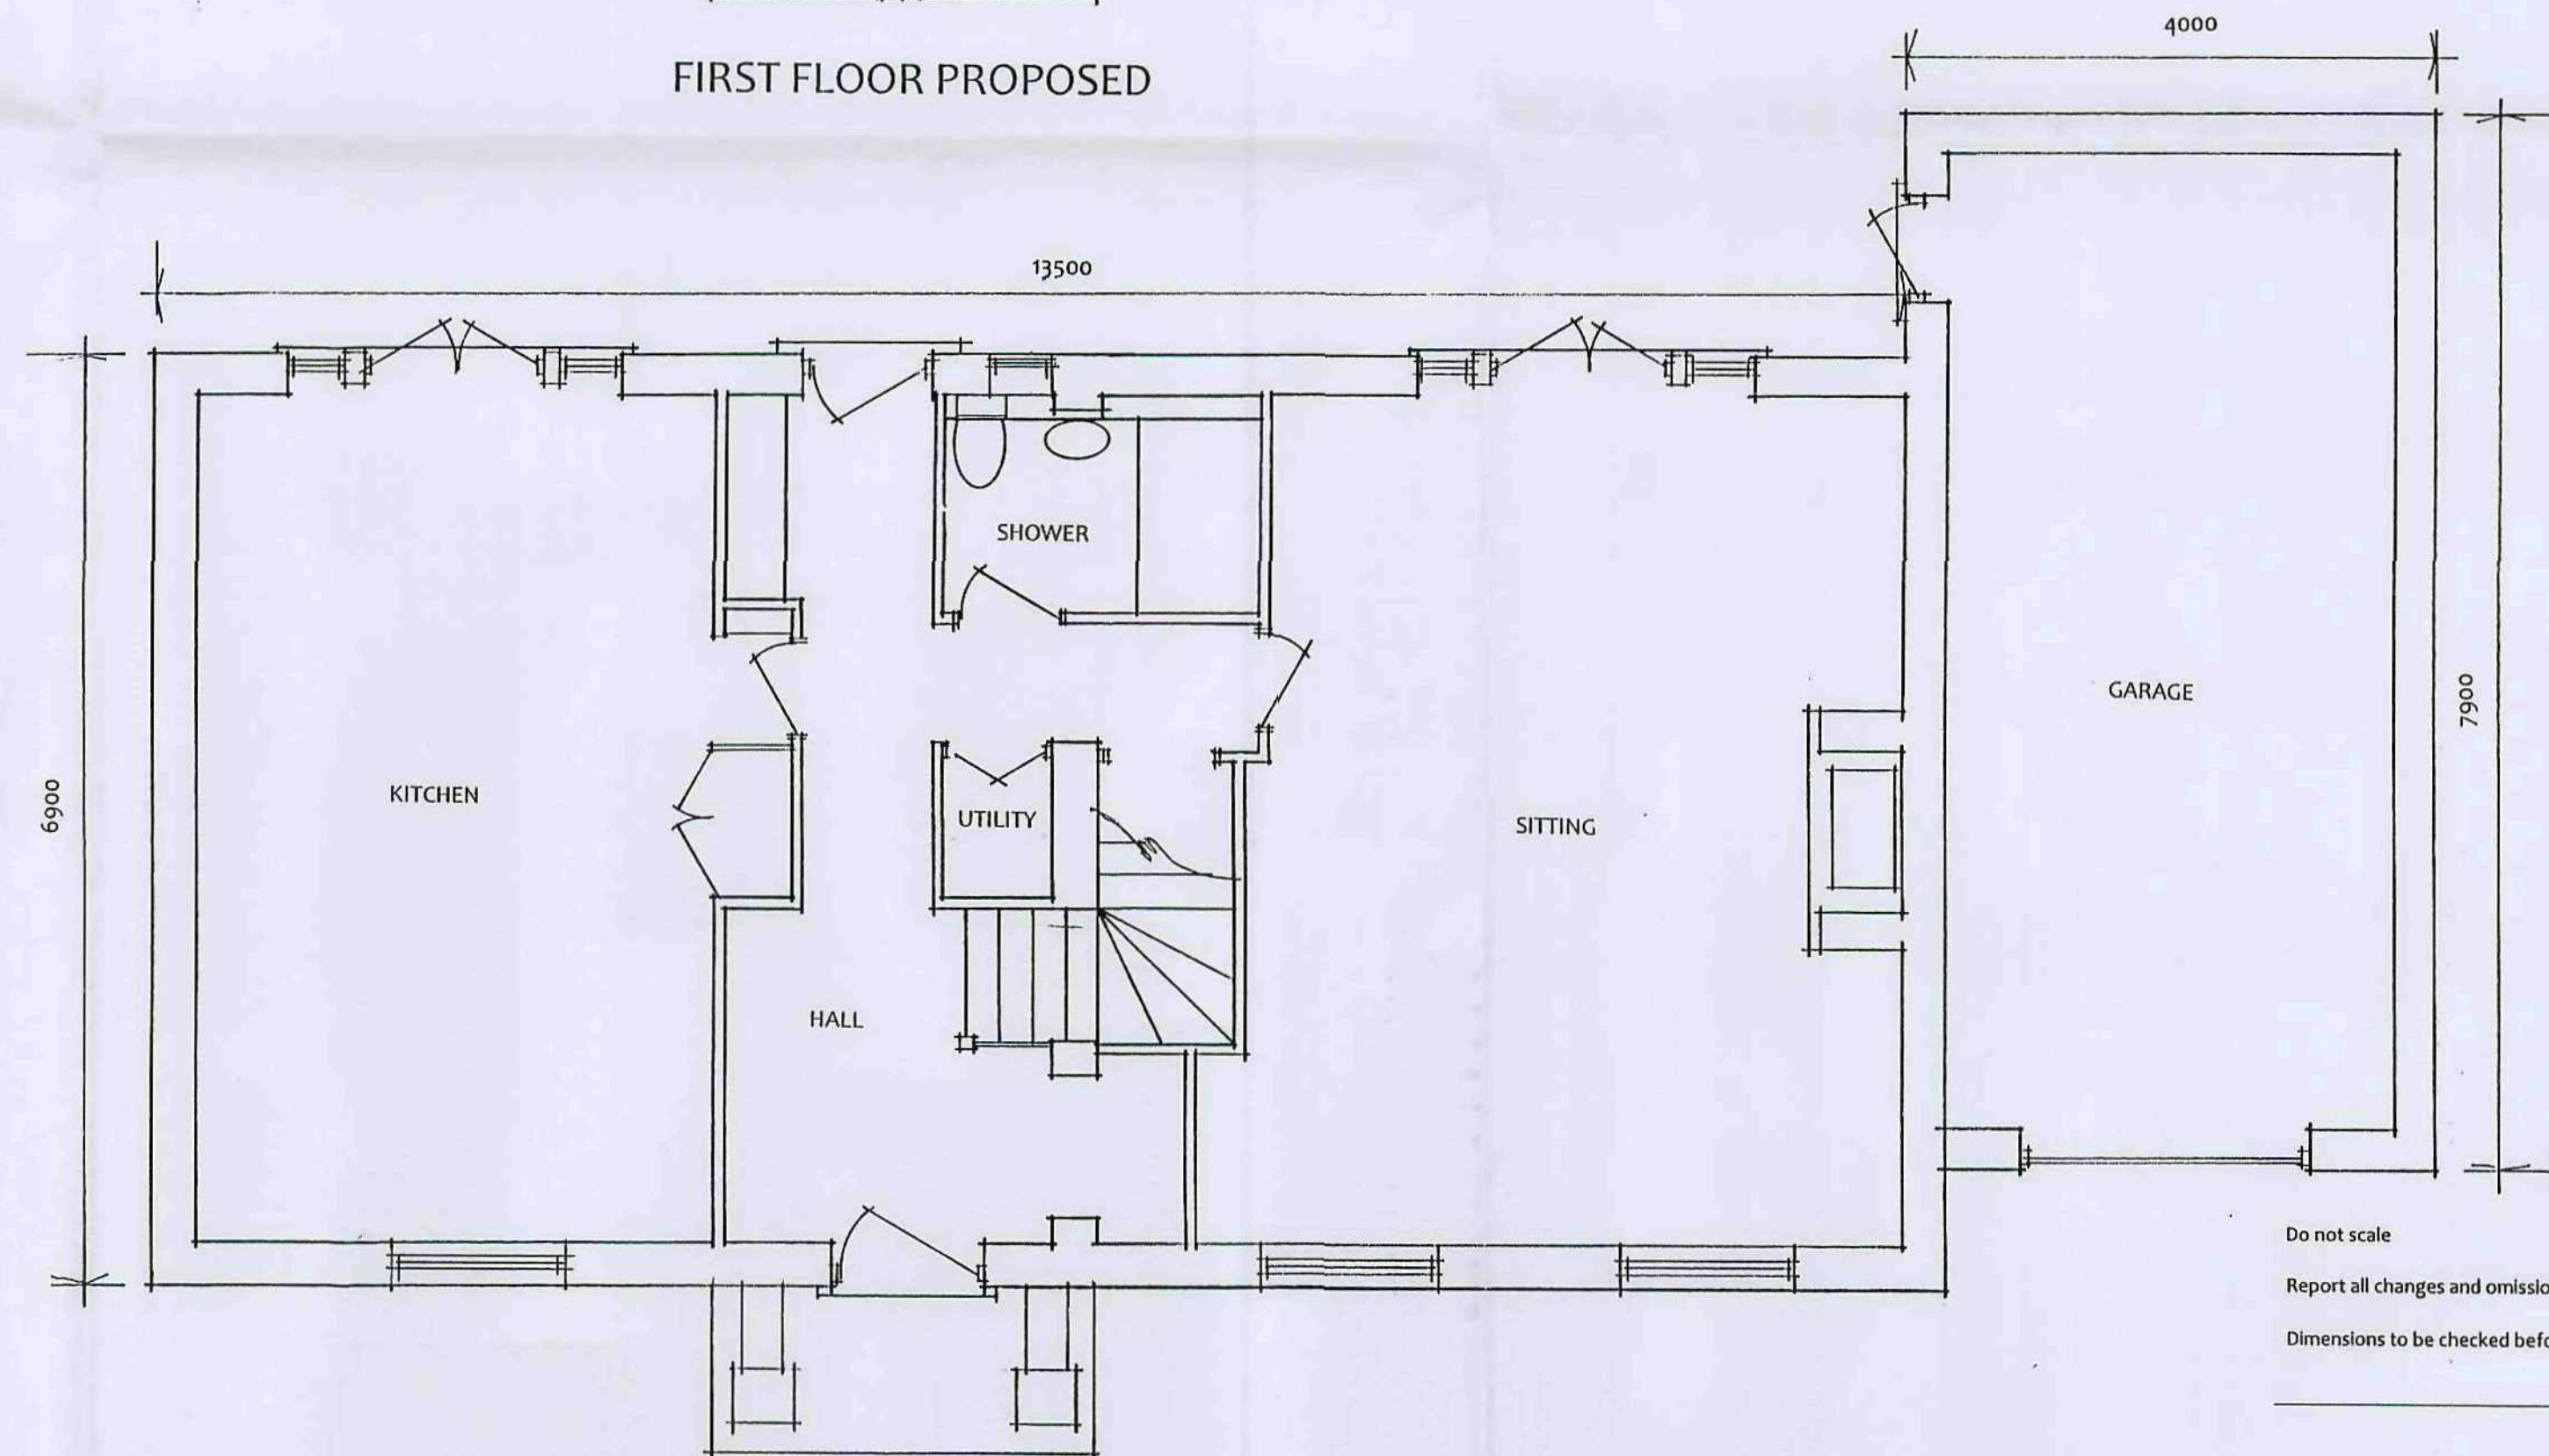

GROUND FLOOR PROPOSED

Do not scale
Report all changes and omissions to designer
Dimensions to be checked before fabrication

JOHN GOODYEAR & COMPANY LTD
Architectural & Interior Design
William Goodyear Building, 200 Sheffield Road, Barnsley,
South Yorkshire, England, S70 4PD
Tel: +44(0)1226 731159 Fax: +44(0)1226 731157
Email: design@johngoodyear.co.uk
www.johngoodyear.co.uk

Project Title	Mr & Mrs J Danaheer 32 Darton Road Cawthorne Barnsley
Drawing Title	Floor Plans
Scale	1:50
Date	January 2009
Drawing No.	Dan 0109-01
Revision	B
©	