


Futurama to remove existing dog tie & bike rack signs

Co-op to re-locate existing floodlight on L/H elevation

Co-op or their contractors to provide a suitable new timber background, dimensions as per scheme drawing.


Existing fascias will be removed in all cases by Futurama unless prior arrangements have been made

Co-op are to ensure that an L.T supply is left on the outside of the building to which Futurama can connect to illuminate any sign

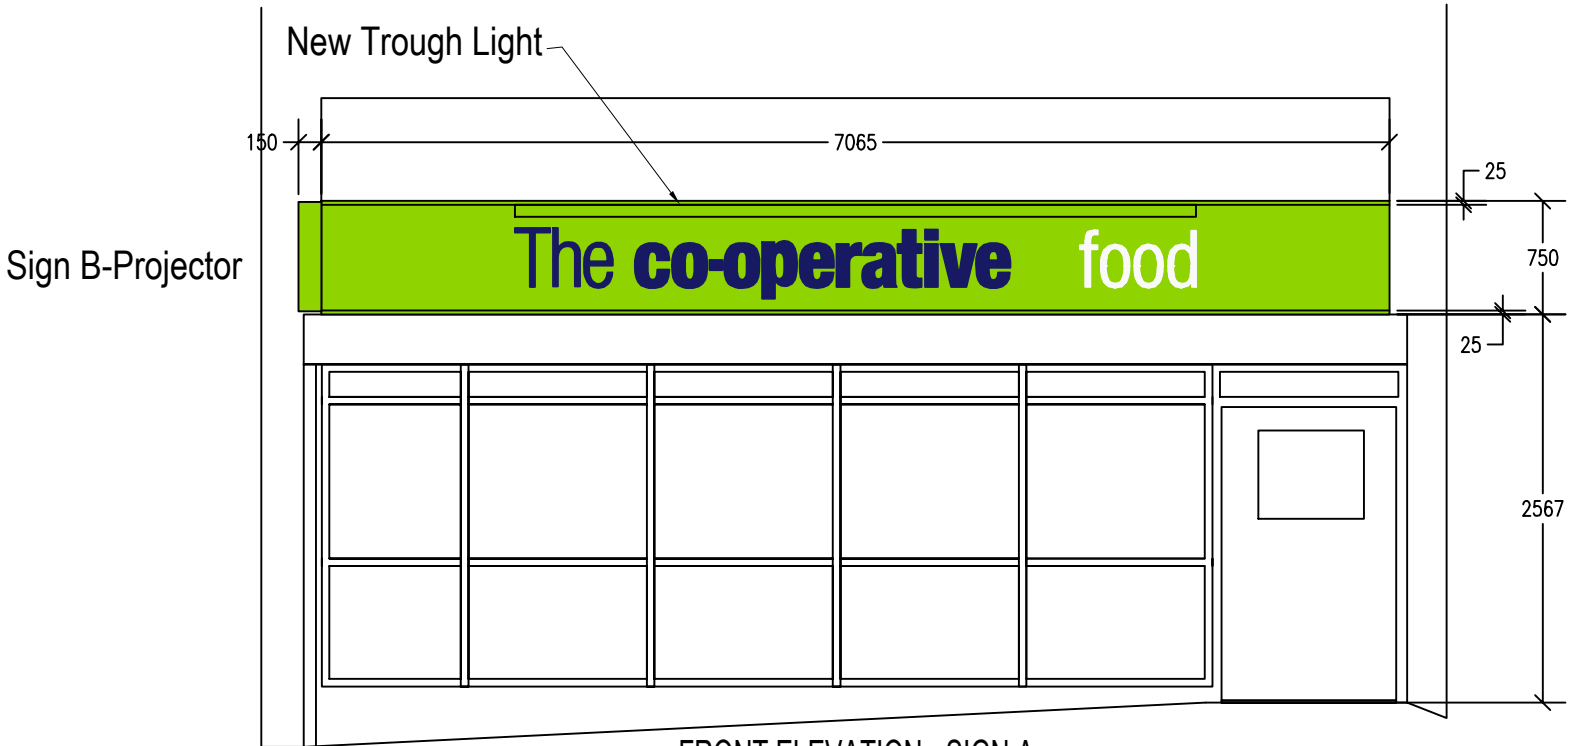

FRONT ELEVATION - SIGN A
284mm M4 MOULDED LETTERS-
WITH UPSTAND & DOWNSTAND
SCALE 1:50


Signage specification: Slimline Fascia 1 (Standard)
Aluminium tray panel, 35mm deep on an aluminium back ladder frame & painted pantone green ref 375. The letters: 'co-operative' to be moulded from silver acrylic with blue vinyl pantone ref 2757 applied to the faces.The word 'The' is to be fret-cut from 5mm thick opaque blue acrylic pantone ref 2757 & fixed to the panel by 'fir tree' fixings.The text 'food' to be fret cut 5mm white opaque acrylic, fixed by 'fir tree' fixings. Externally illuminated by new trough lighting.

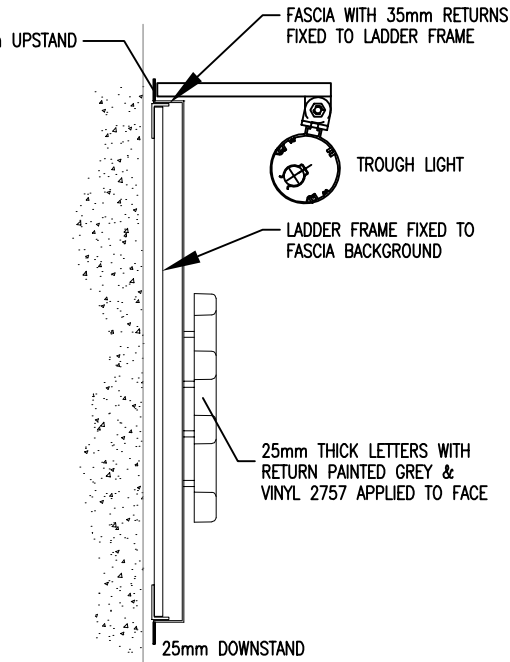

SIGN B
DOUBLE SIDED PROJECTOR
SCALE 1:20

Projector Specification: **Standard**
Constructed from two back to back, 75mm deep aluminium trays around a fabricated aluminium frame with fixing points within the unit. face panels to be finished pantone green ref 375.The letter 'co-operative' to be step inlaid clear acrylic with applied opaque blue vinyl faces pantone ref 2757 and green filter, internally illuminated by fluorescent tubes to give a 'halo' effect.The text, 'The' to be applied opaque blue vinyl pantone ref 2757.The word 'food' to be fret cut, flush inlaid opal acrylic with green filter. Internally illuminated by fluorescent tubes.

Site Plan

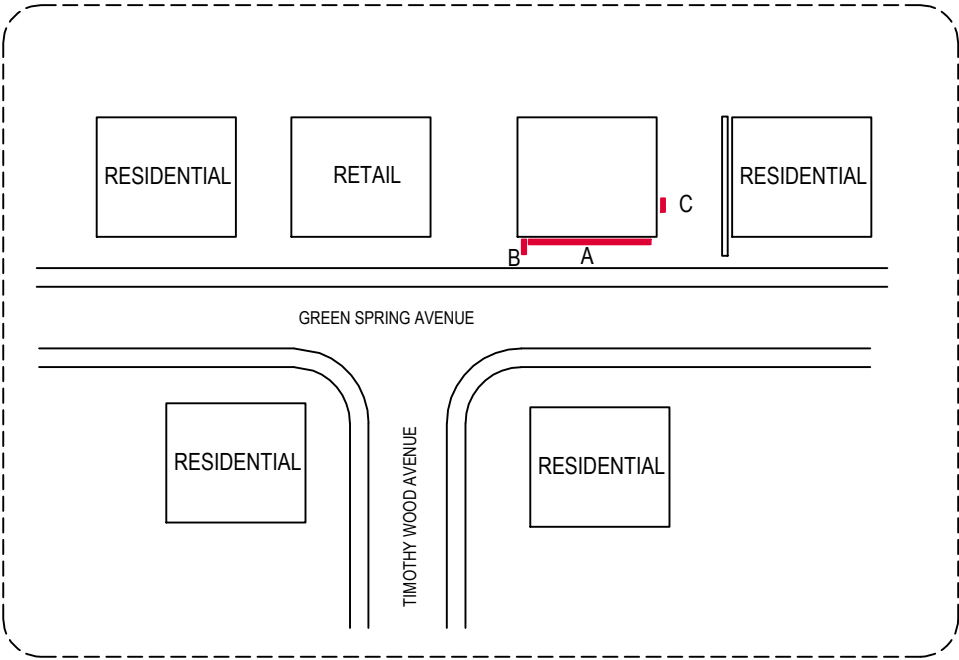

REV	DATE	INITIALS	DESCRIPTION
D	08/06/09	DP	REMOVE SIGNS D & E
C	27/04/09	GH	AMEND LENGTH OF FASCIA SIGNS D & E
B	06/04/09	GH	ADD SIGNS D & E TO SCHEME
A	20/03/09	DJ	ORIGINAL SCHEME

Client:	Co-operative 'food'		
Site:	BIRDWELL		
ADDRESS	59 GREEN SPRINGS AVENUE BIRDWELL BARNLEY S70 5SW		
Job No.	102651	Dwg No.	1/1
Scale:	AS SHOWN	Site No.	SITE
Date:	20/03/09	Issue:	D
Drawn:	GH	Checked:	

futurama
corporate identity
specialists

Olympia House
Lockwood Court
Middleton Grove
Leeds
LS11 5TY
United Kingdom
Telephone :
0113 270 5595
Facsimile :
0113 277 1143
E-mail :
postbox@futurama.ltd.uk



Futurama to remove existing dog tie
& bike rack signs

Co-op to re-locate existing
floodlight on L/H elevation

Co-op or their contractors to provide a
suitable new timber background,
dimensions as per scheme drawing.

Existing fascias will be removed in
all cases by Futurama unless prior
arrangements have been made

Co-op are to ensure that an L.T supply is left
on the outside of the building to which
Futurama can connect to illuminate any sign

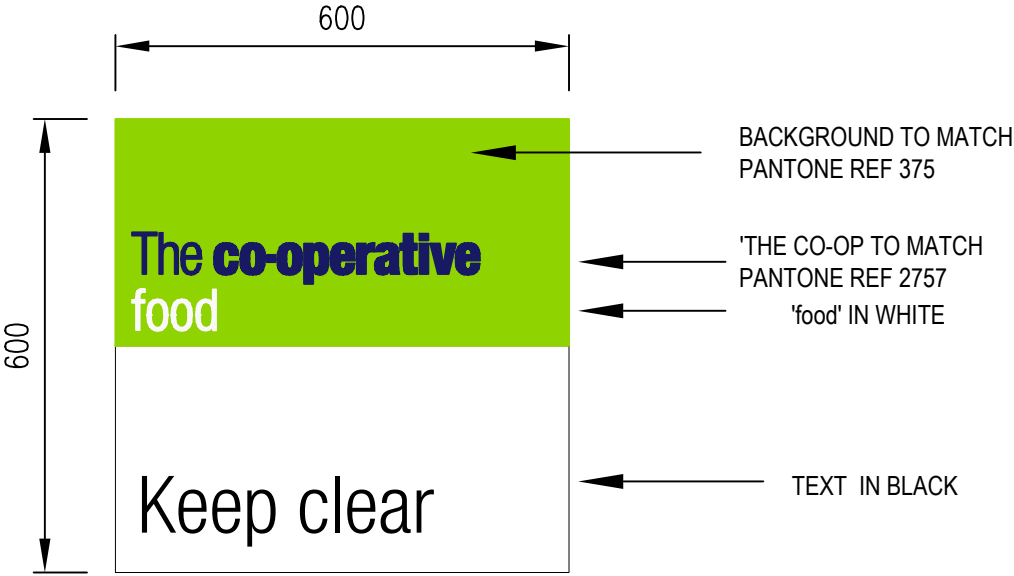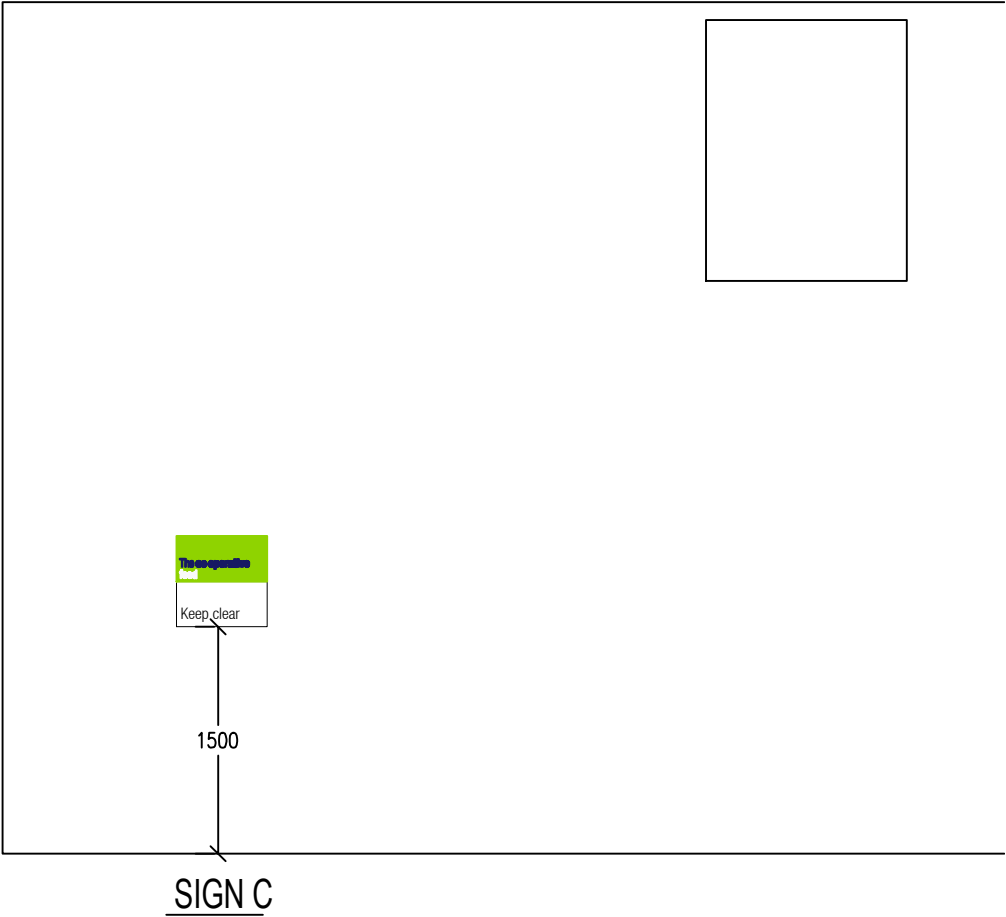

SIDE ELEVATION - SIGN C
FLAT PANELLED WALL
MOUNTED-VINYL LETTERS
NON ILLUMINATED
SCALE 1:10

D	08/06/09	DP	REMOVE SIGNS D & E
C	27/04/09	GH	AMEND LENGTH OF FASCIA SIGNS D & E
B	06/04/09	GH	ADD SIGNS D & E TO SCHEME
A	20/03/09	DJ	ORIGINAL SCHEME
REV	DATE	INITIALS	DESCRIPTION

Client: Co-operative 'food'

Site: BIRDWELL

ADDRESS 59 GREEN SPRINGS AVENUE
BIRDWELL
BARNLEY
S70 5SW

Job No. 102651 Dwg No. 1/1

Scale: AS SHOWN Site No. SITE

Date: 20/03/09 Issue: D

Drawn: GH Checked:

futurama

corporate identity
specialists

Olympia House
Lockwood Court
Middleton Grove
Leeds
LS11 5TY
United Kingdom

Telephone :
0113 270 5595
Facsimile :
0113 277 1143
E-mail :
postbox@futurama.ltd.uk