



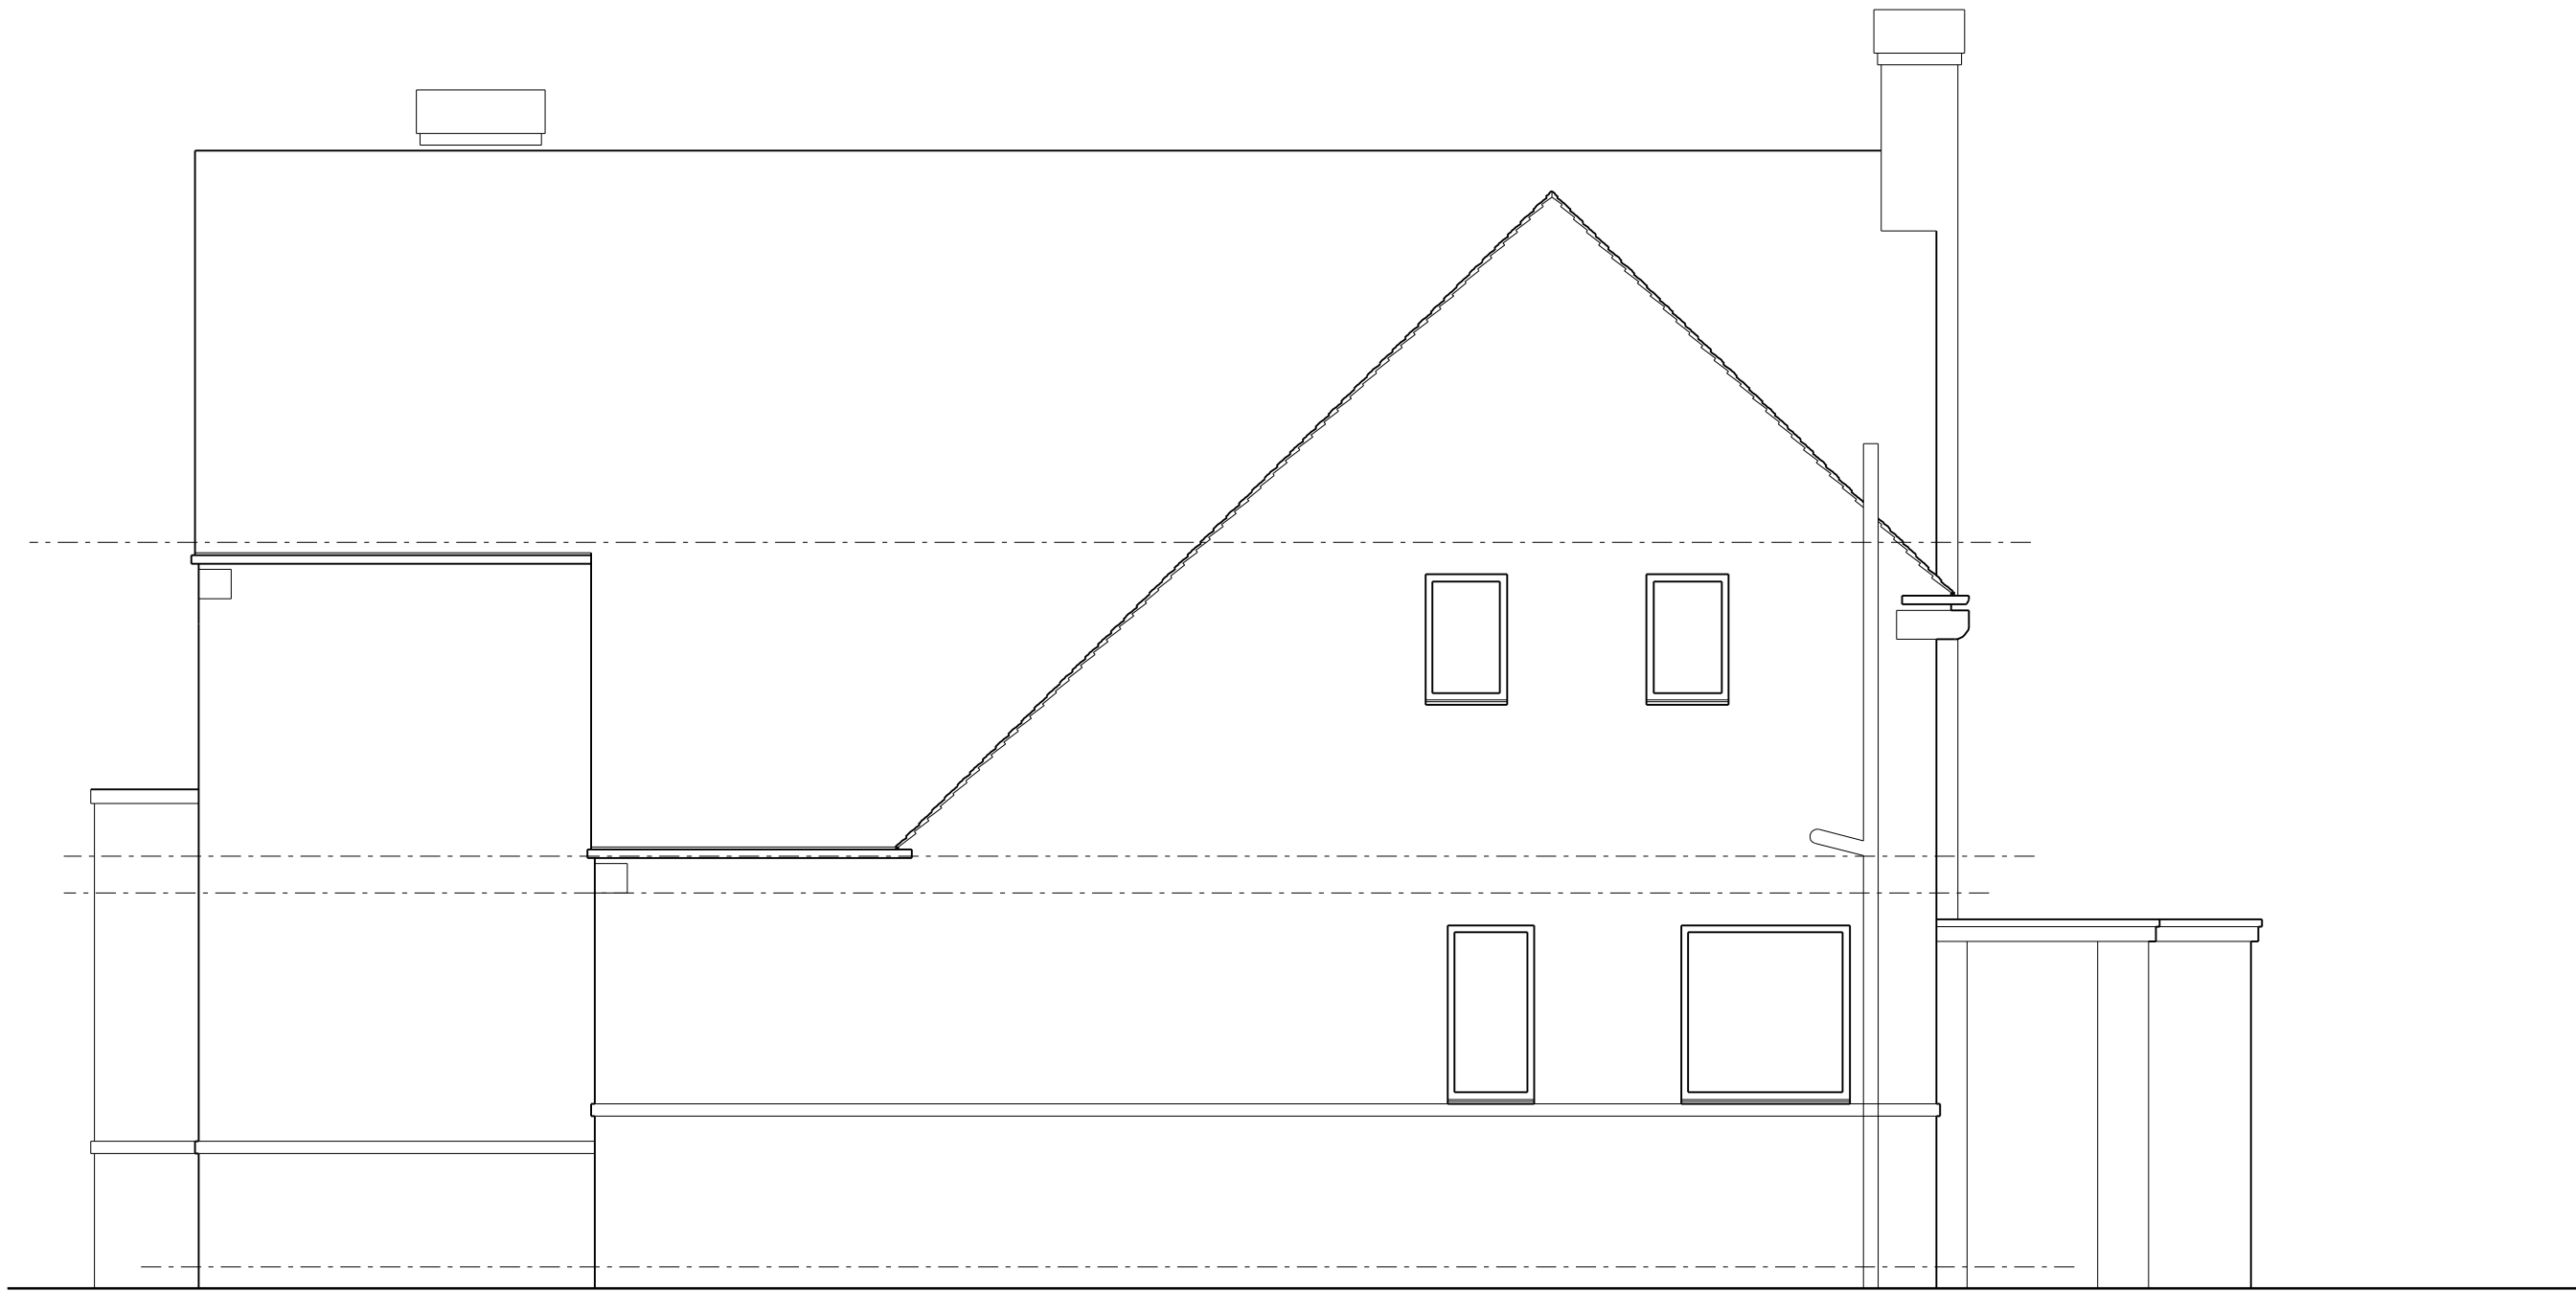

Side Elevation



Rear Elevation

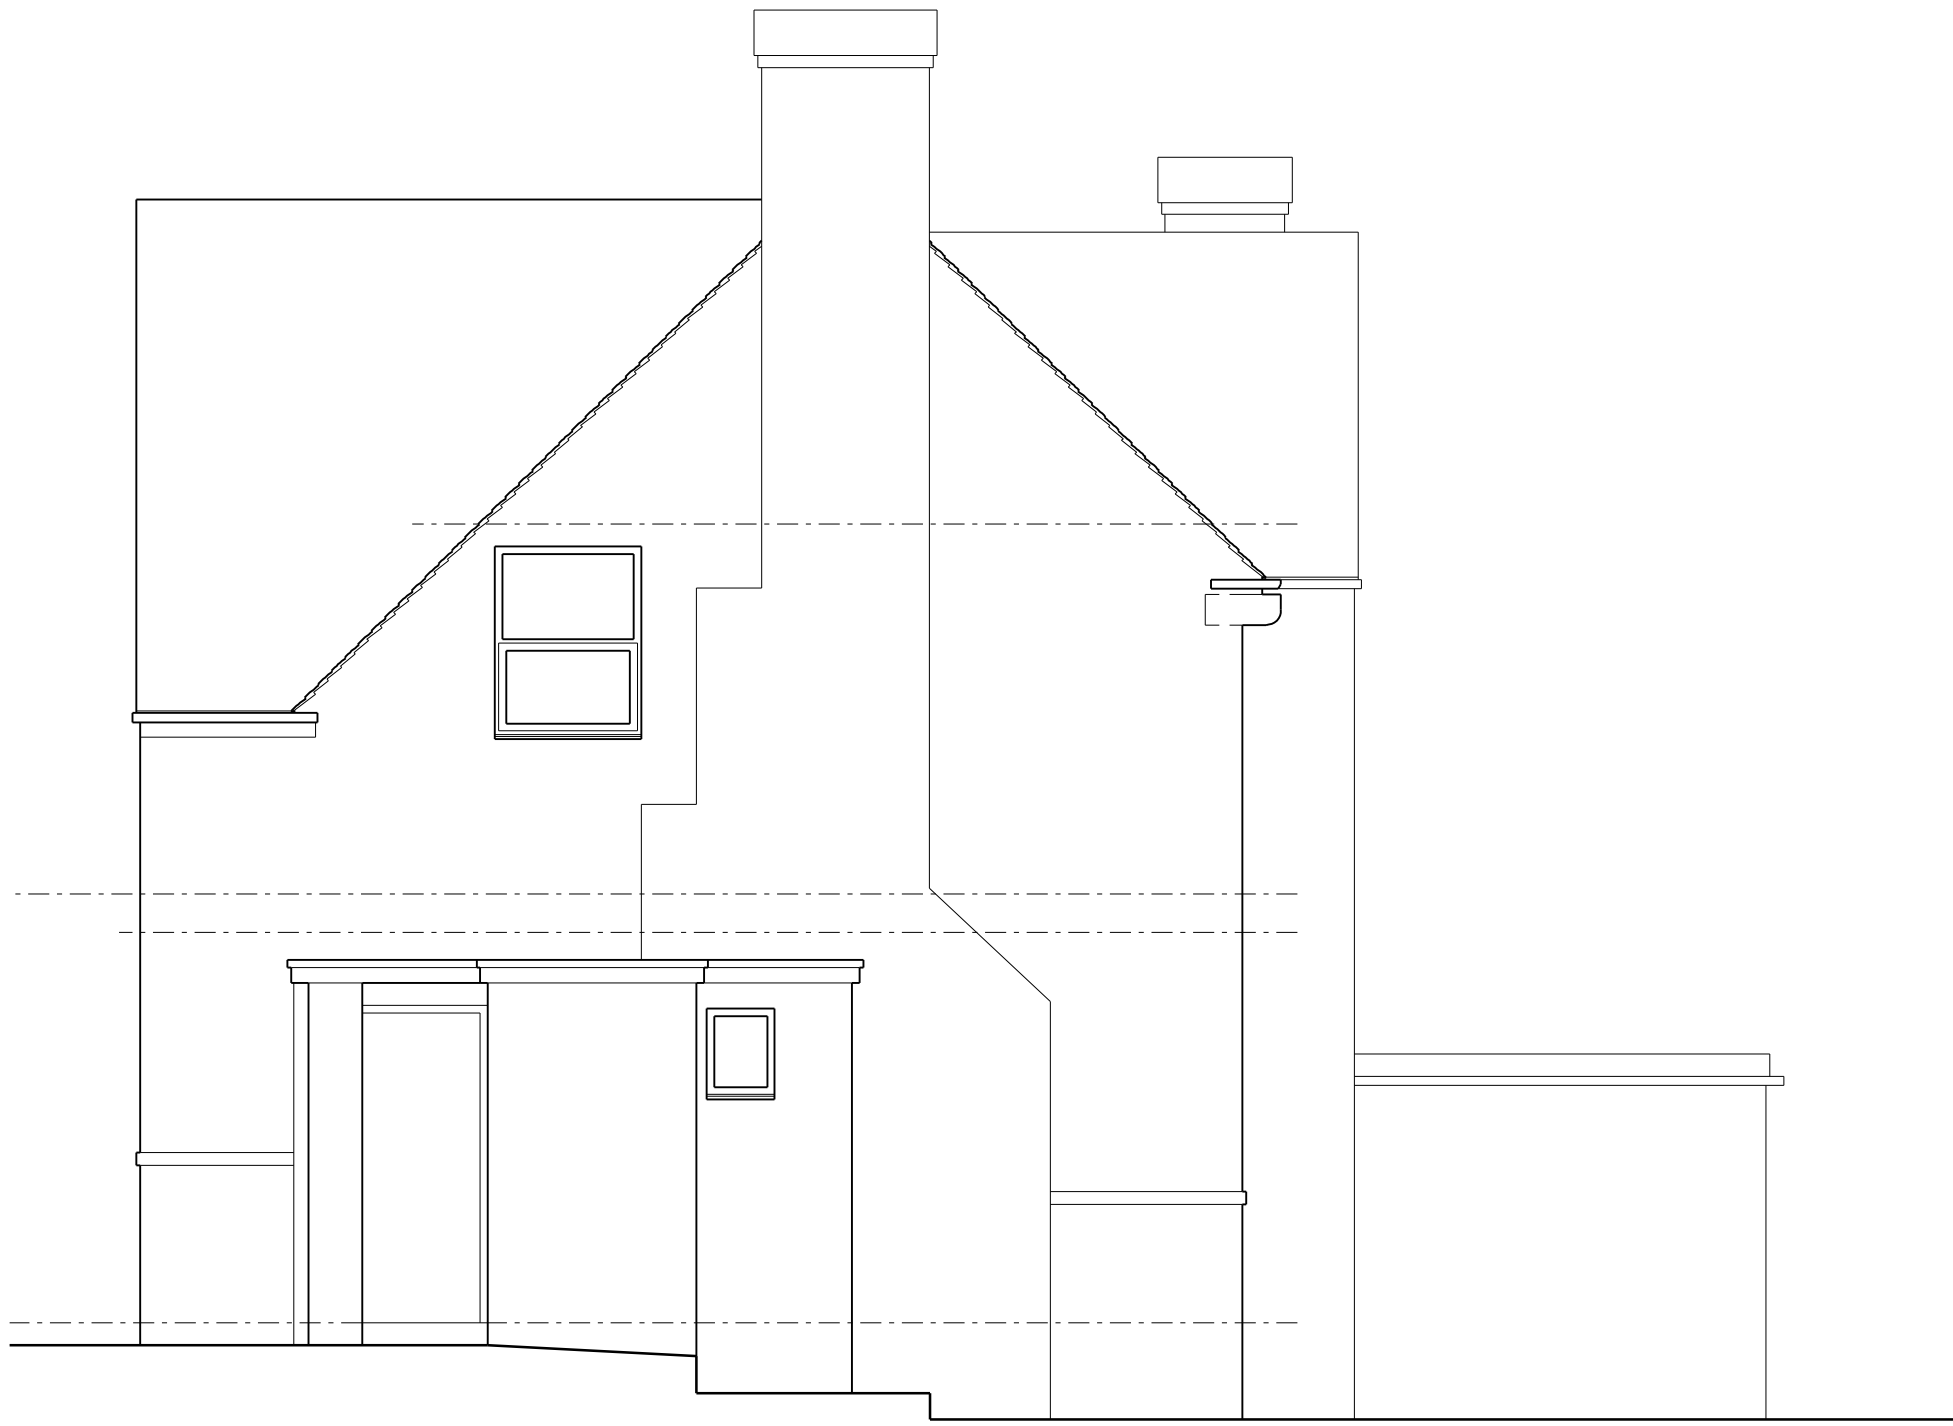

Side Elevation



Front Elevation

A		
	Date	Revisions
© Copyright		
MJH Design Architectural Services		
53 Bartholomew Street Wombwell Barnsley S73 8LB		
Tel: 07887548711 e-mail: concorde.mjharper@virgin.net		
Client	Mr D. Perry	
Project	Proposed Alterations White Cot Highgate Road Bolton upon Dearne	
Title	Existing Elevations	
Scale	1:50	
Drawn by	MJH	Date April 2016
Drawing No.	1023-02	Revision