




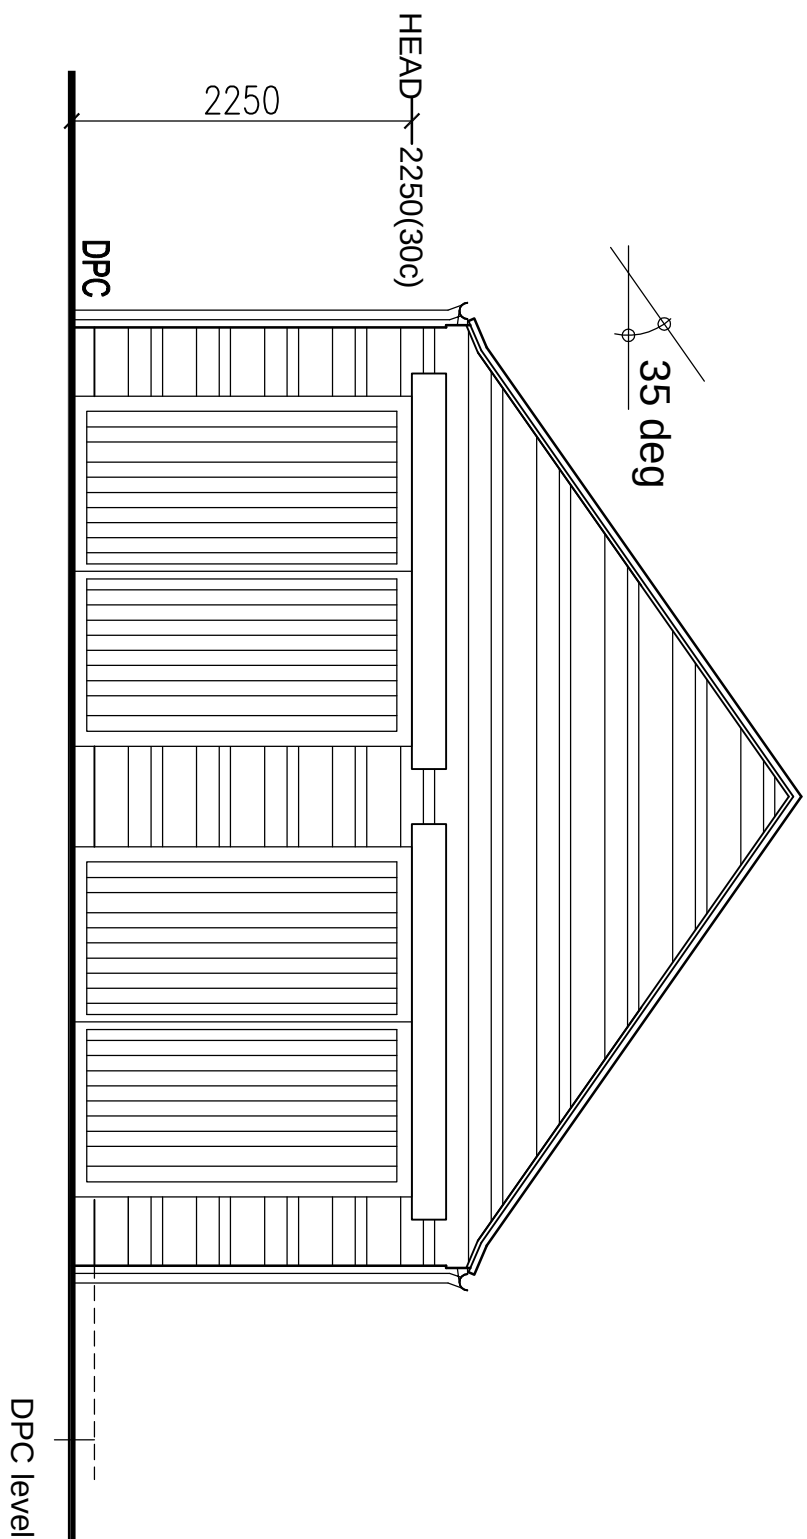


FRONT ELEVATION
1.50

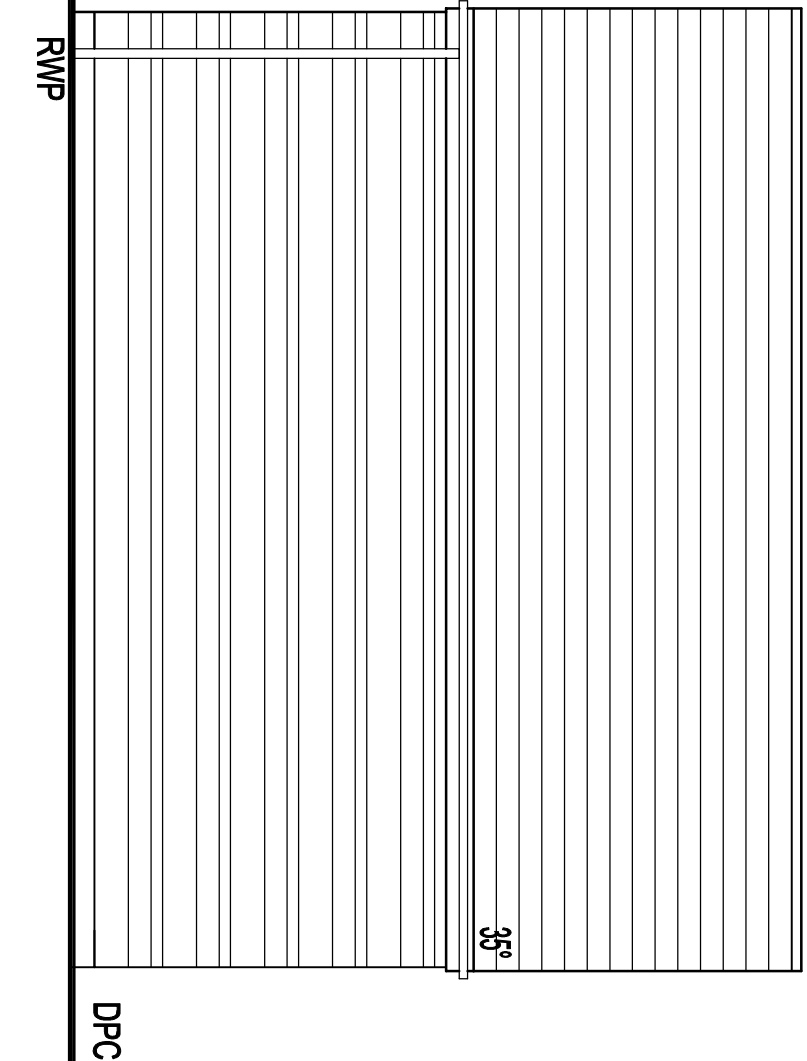


SIDE ELEVATION
1.50

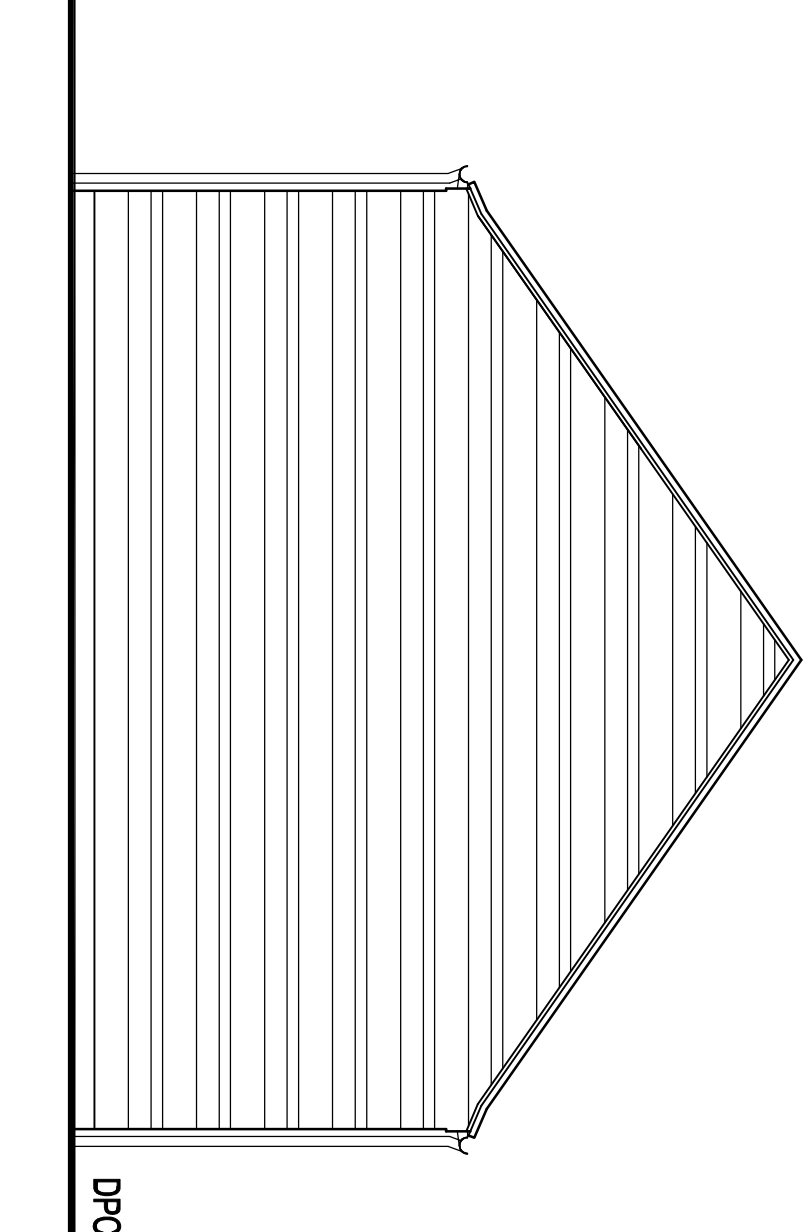

REAR ELEVATION
1.50

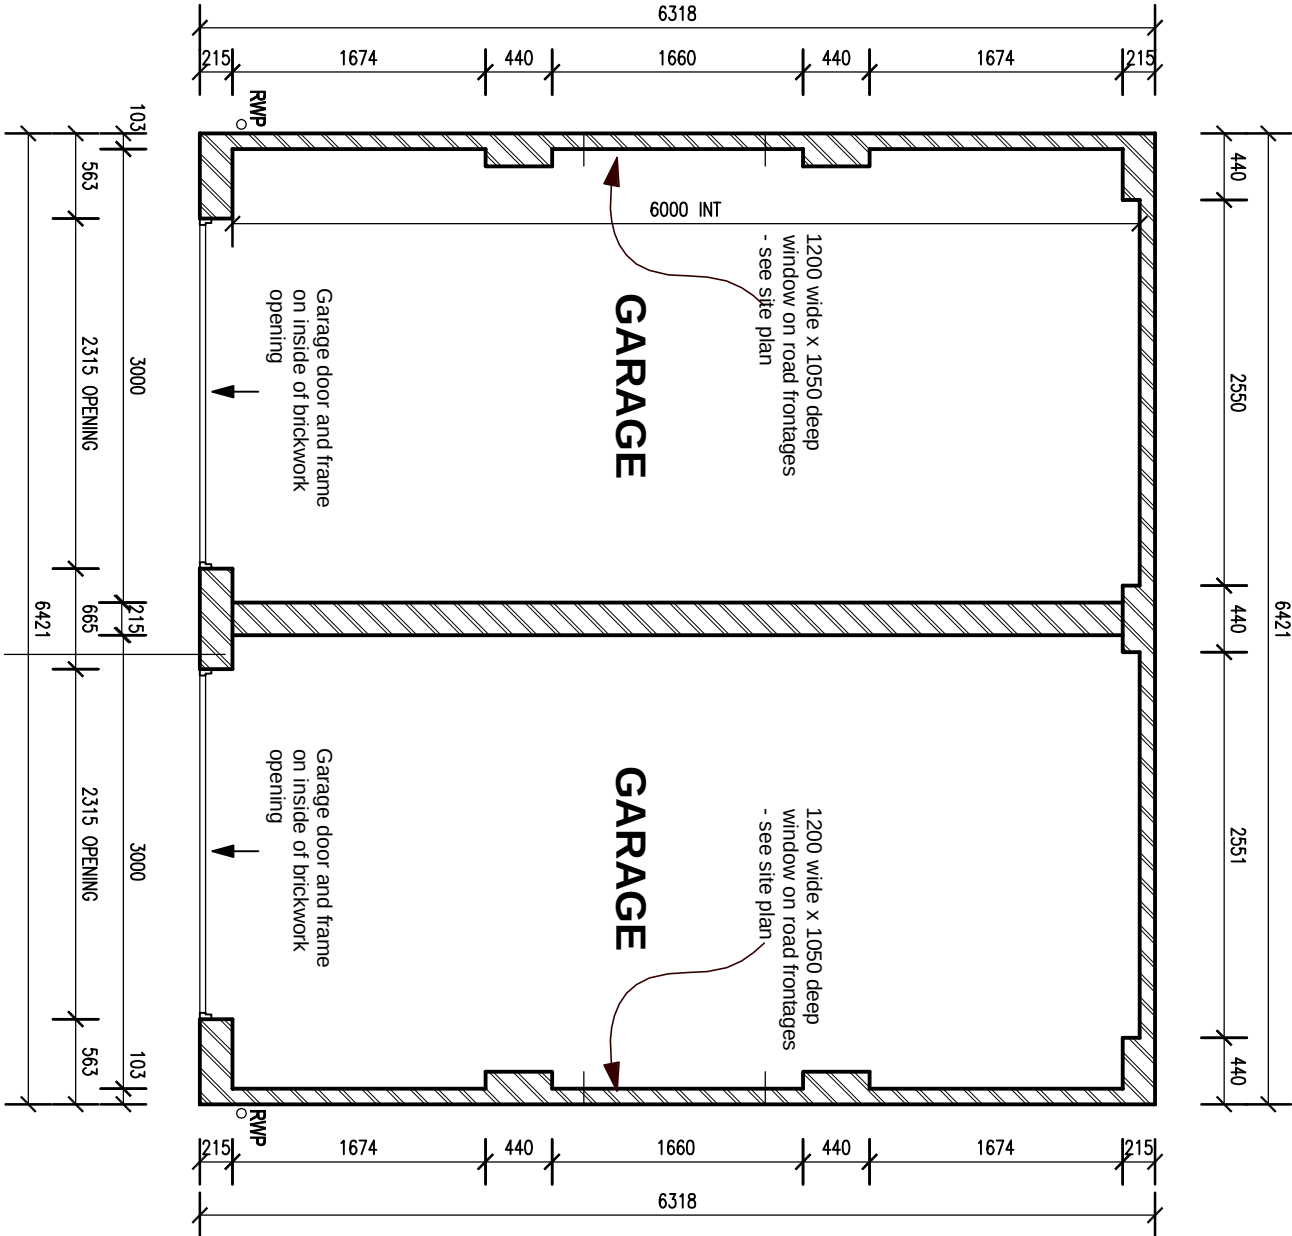

PLAN 1.50

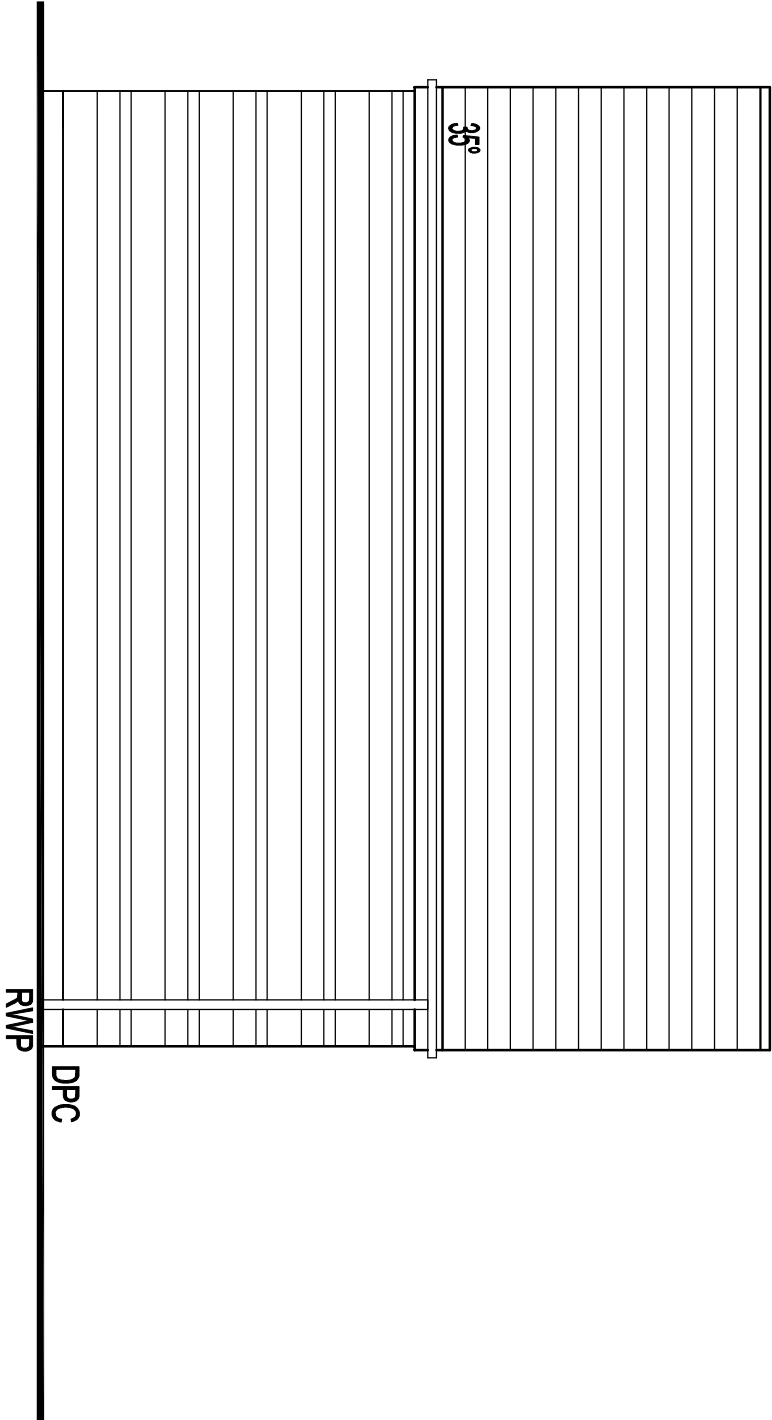

SIDE ELEVATION
1.50

Rev.	Date.	Description.



RIPPON HOMES
Leeming Lane South, Mansfield Woodhouse
Nottinghamshire, NG19 9AQ
Tel: 01623 659000 Fax: 01623 420807

CLAYTON LANE,
THURNSCOE.

PAIR GARAGE

Scale.	1:50	Date.	Dec 2015
Dwg No.	RH/TH/PG/1	Revision.	-

Carlton Design
Architectural Consultants
7 The Old Dairy, 81-83, Mansfield Woodhouse, Nottingham, NG22 8RQ.
Tel: 01623 636333 Fax: 01623 636123
E MAIL: carlton.design@virgin.net