



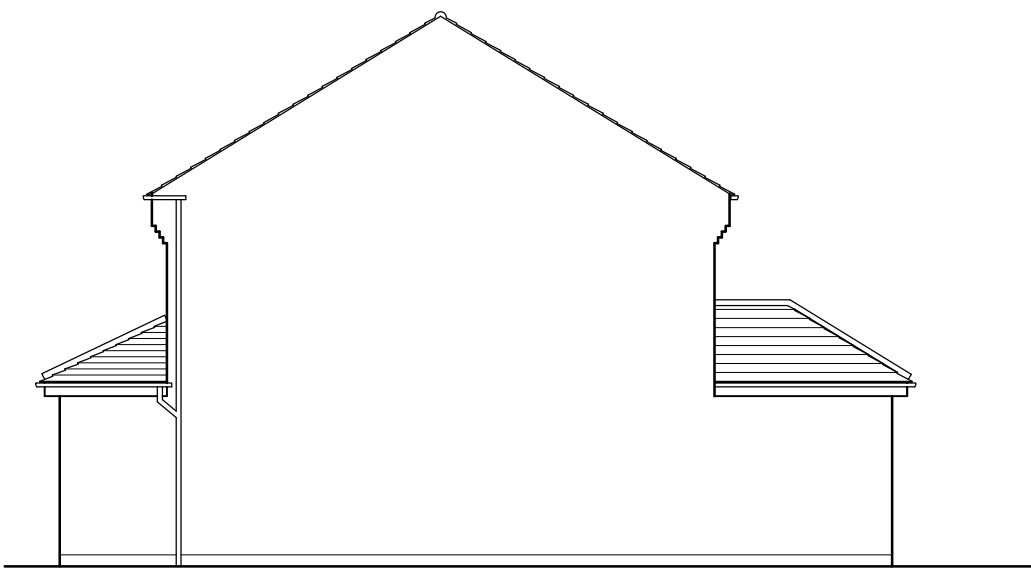


EXISTING NORTH WEST FACING ELEVATION




EXISTING SOUTH WEST FACING ELEVATION

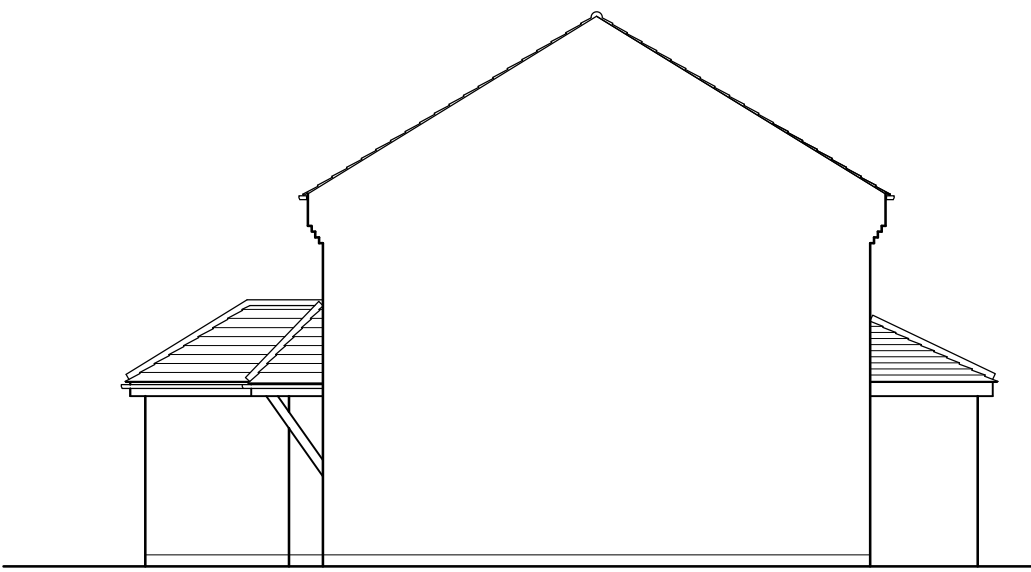


EXISTING NORTH EAST FACING ELEVATION

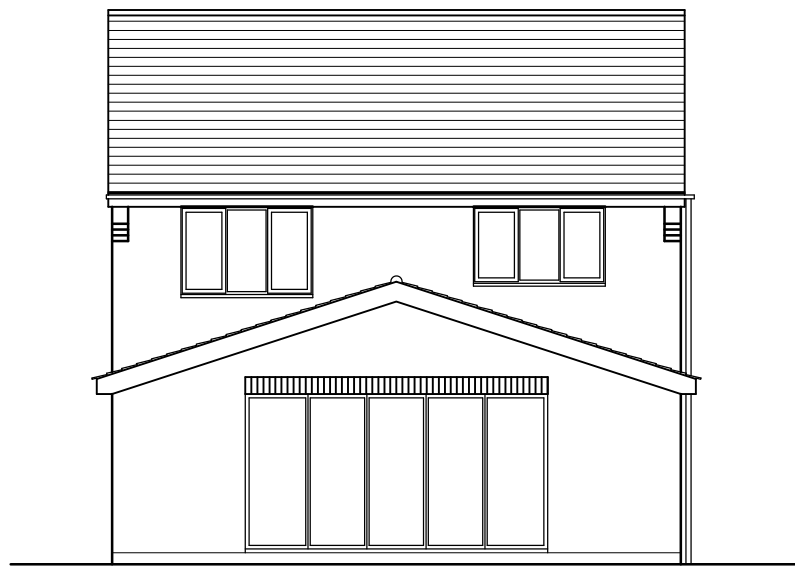


PROPOSED NORTH WEST FACING ELEVATION

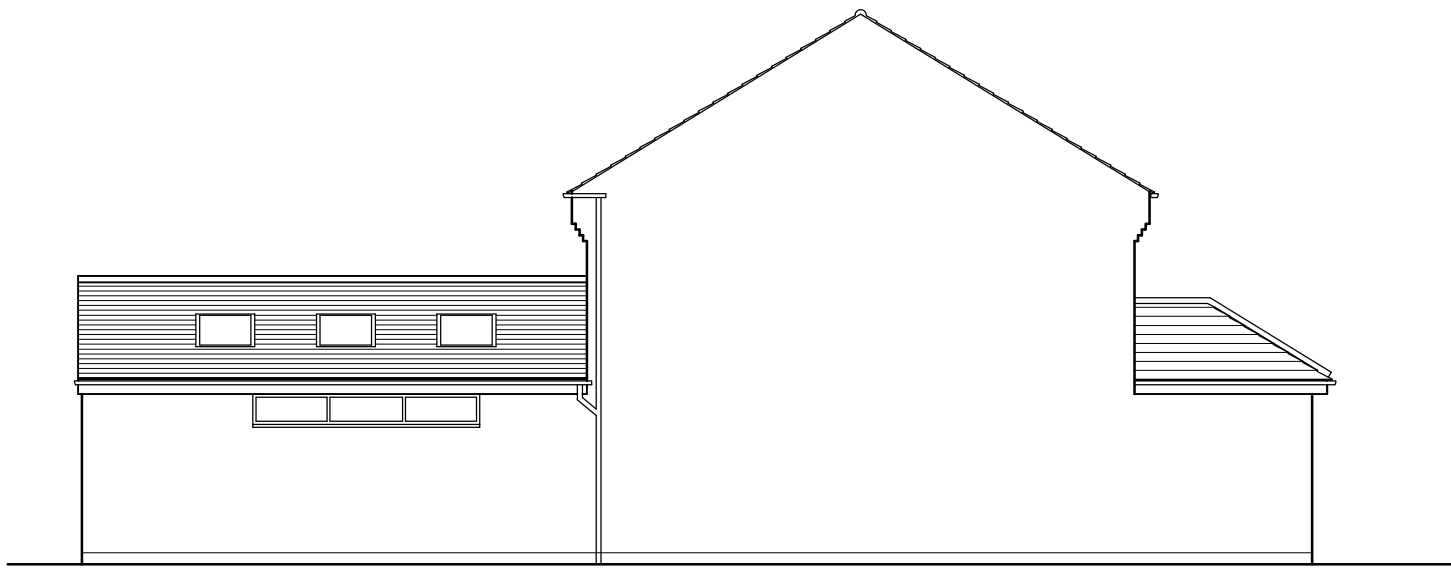


PROPOSED SOUTH WEST FACING ELEVATION

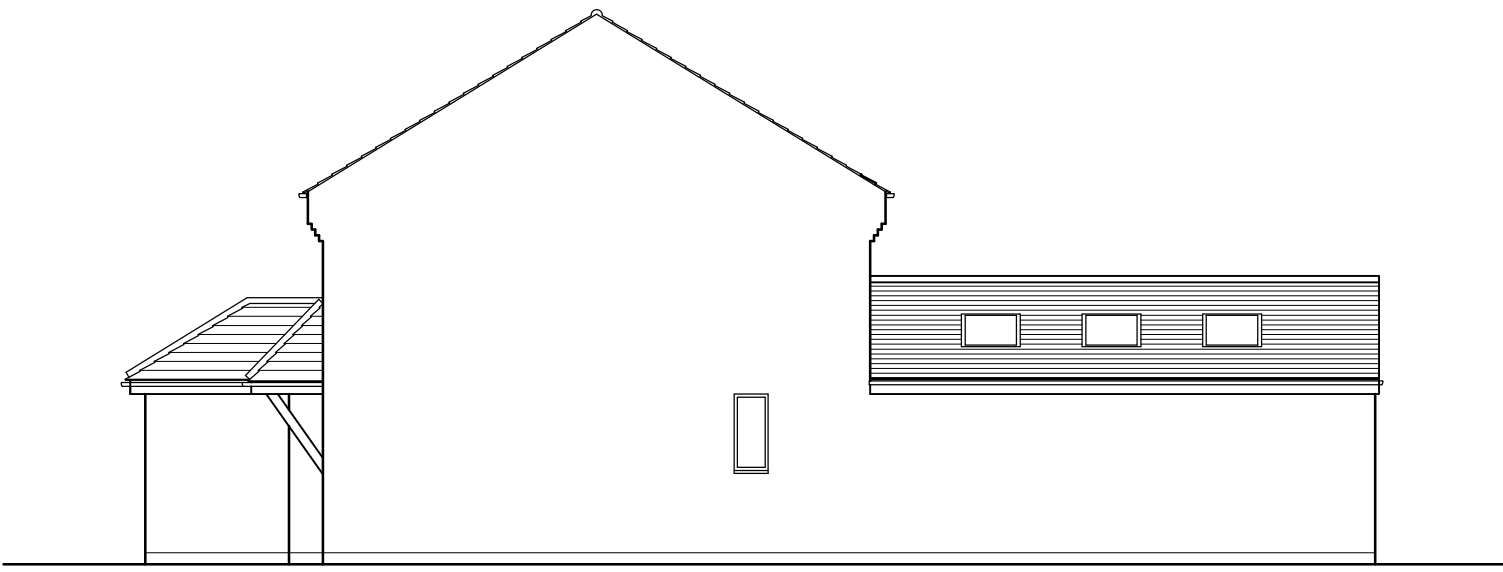

PROPOSED NORTH EAST FACING ELEVATION

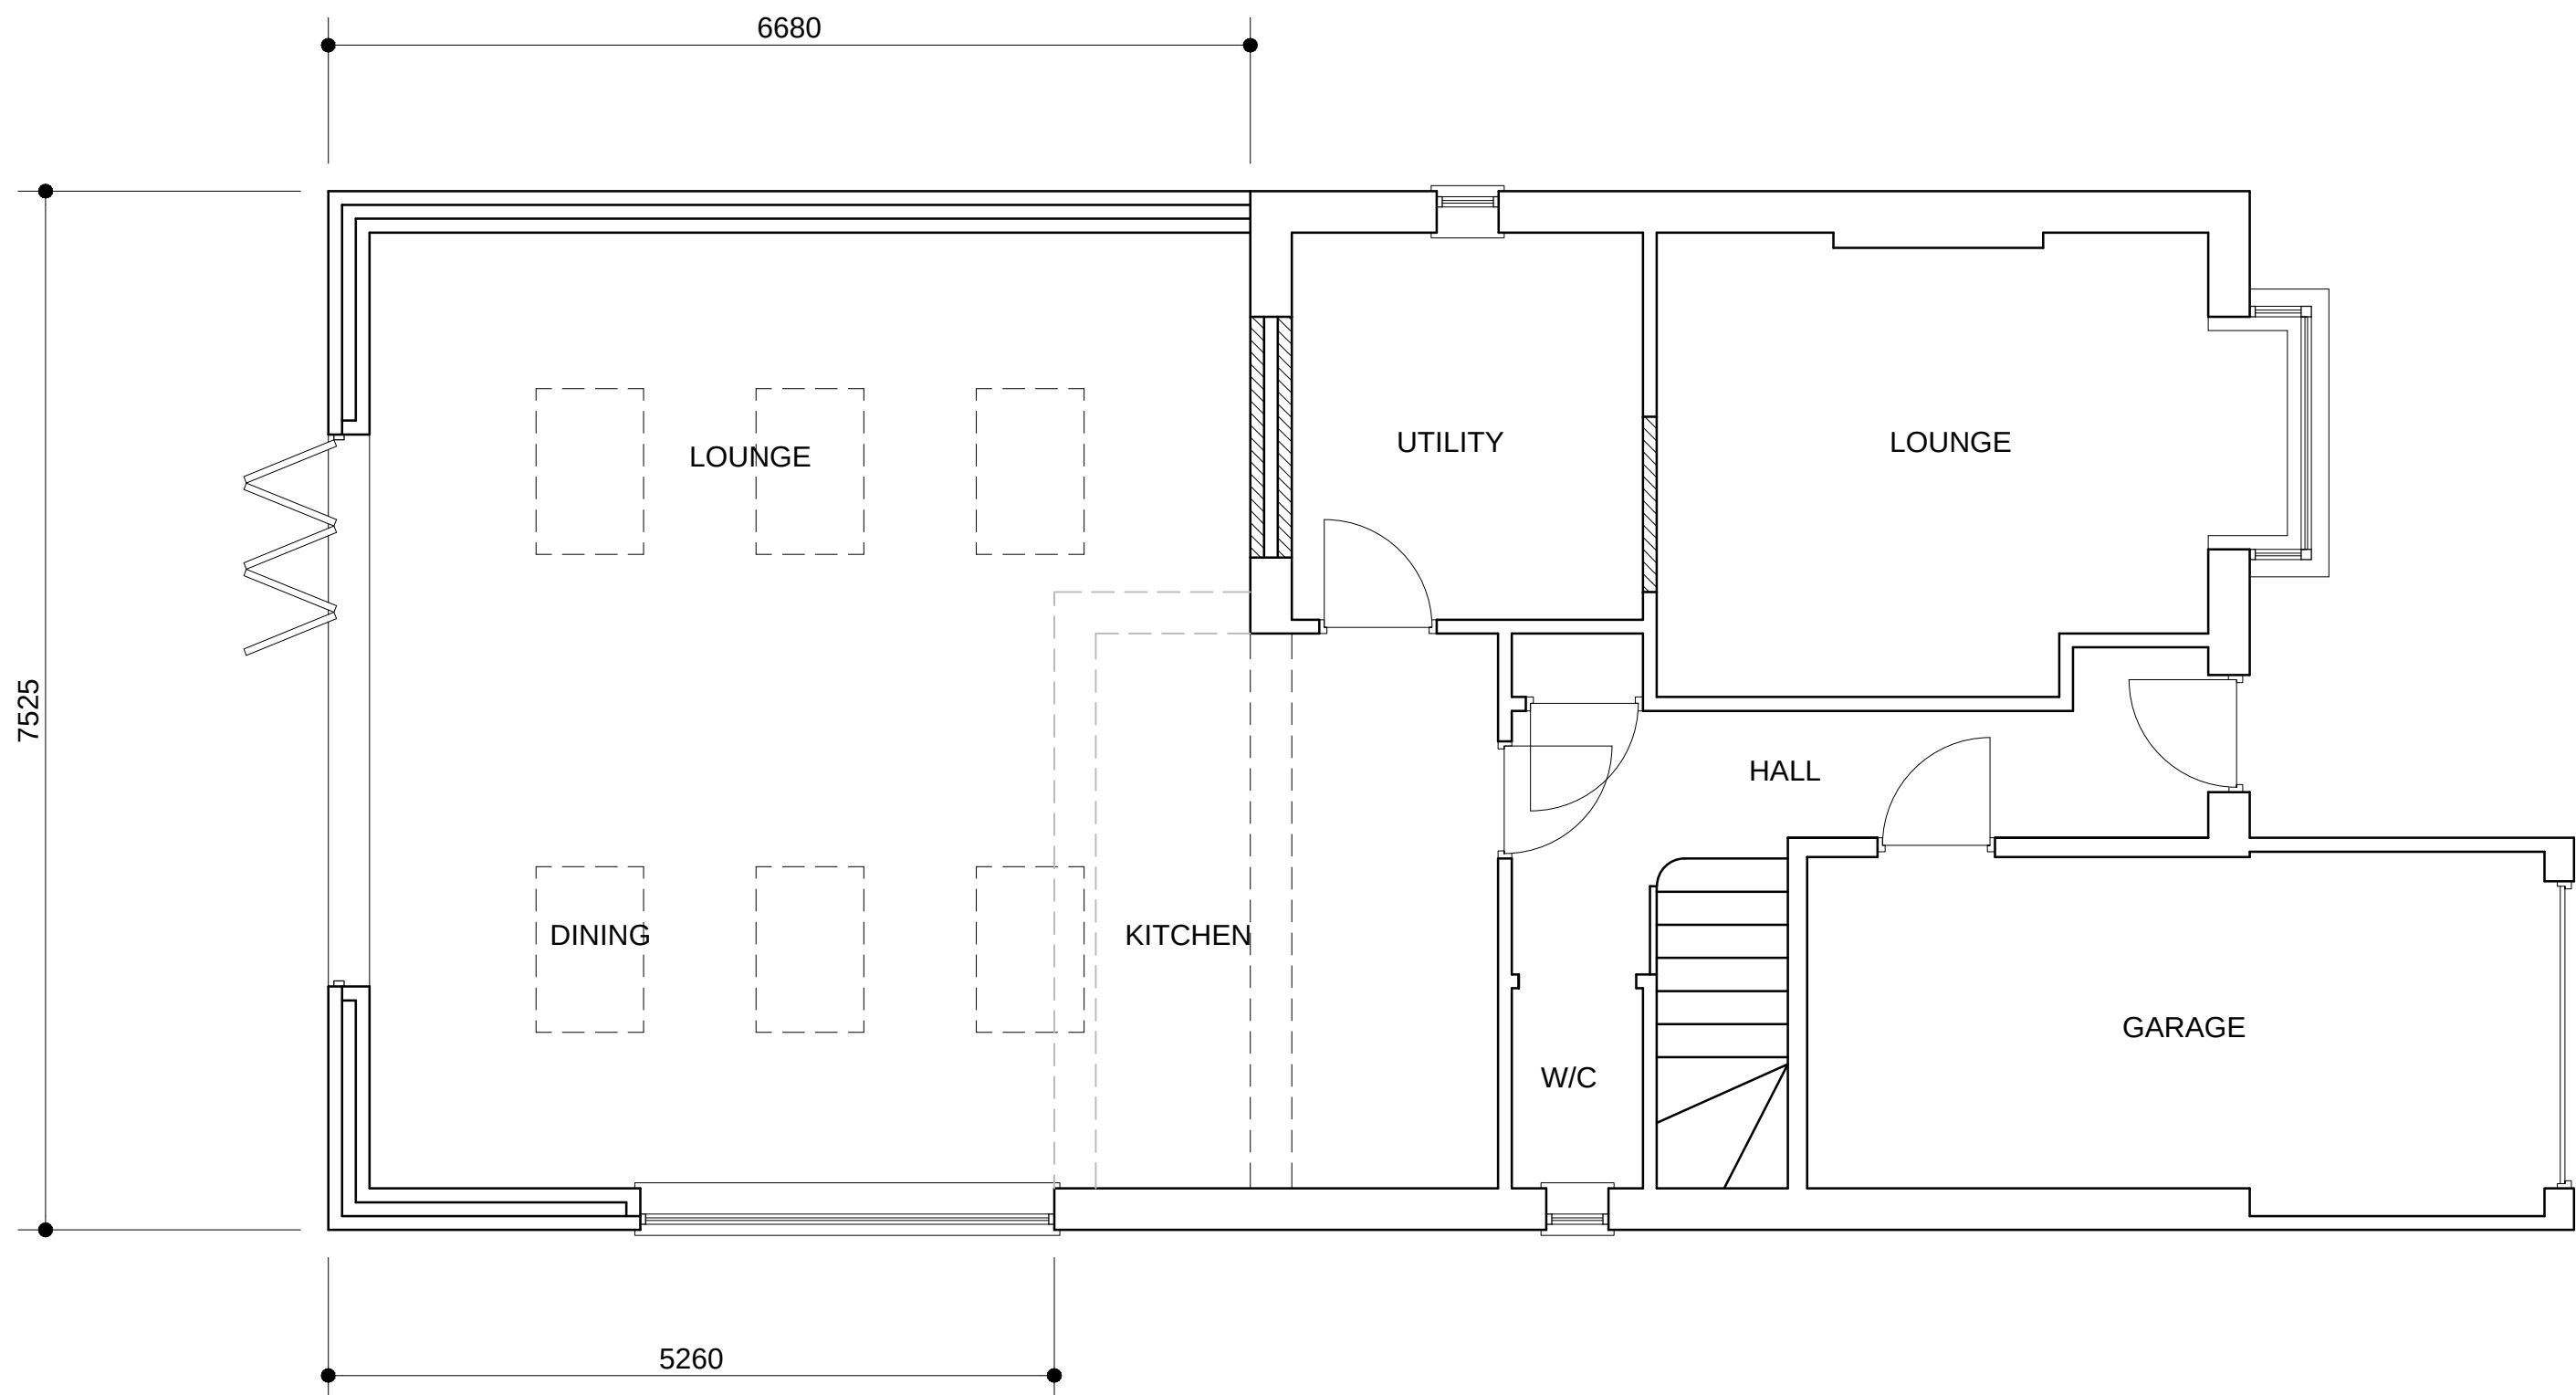

PROPOSED GROUND FLOOR PLAN

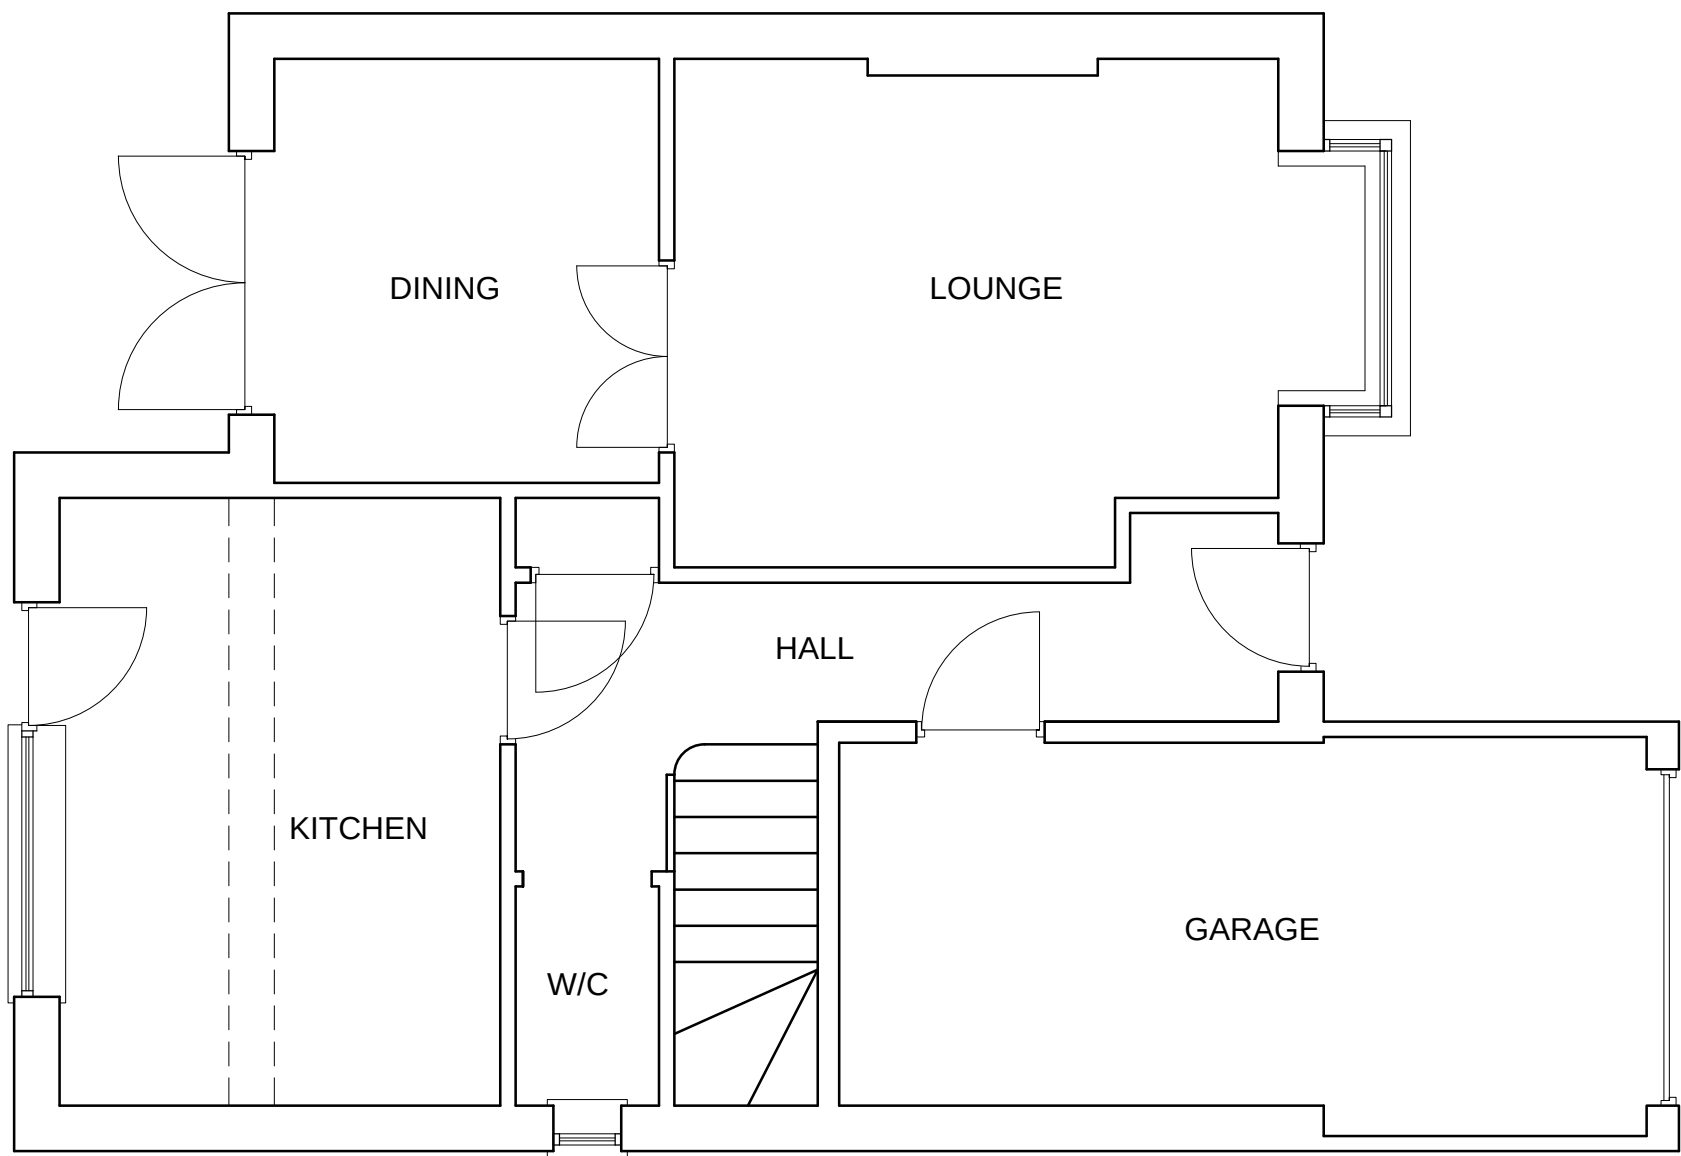

EXISTING GROUND FLOOR PLAN

NOTES

- 1) Roof covering to be new extension to be interlocking concrete tiles to match existing.
- 2) External walls to extension are to be facing brickwork to match existing
- 3) All doors, windows, soffits and barge boards are to match the existing

DATE	REVISIONS	INIT.
Title Proposed Rear Extension 33 West Acre, Penistone, S36 6BF Existing and Proposed Elevations and Plans		
Client Mr & Mrs Willis 33 West Acre, Penistone, S36 6BF		
		Drawn by
		Date Dec 2014
		Scale 1:100 1:50
		Drq. No. LDC14/024/01