



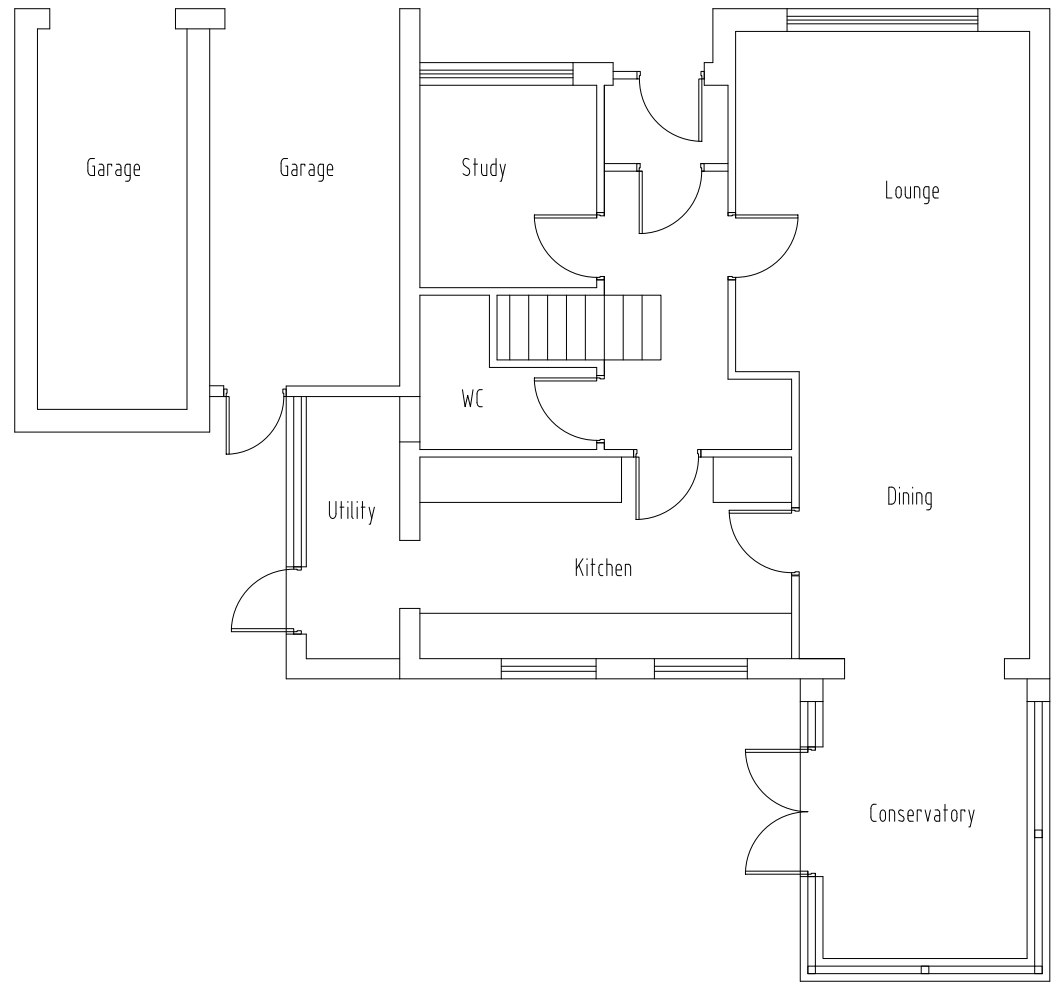

Existing Ground Floor Plan
Scale 1:100

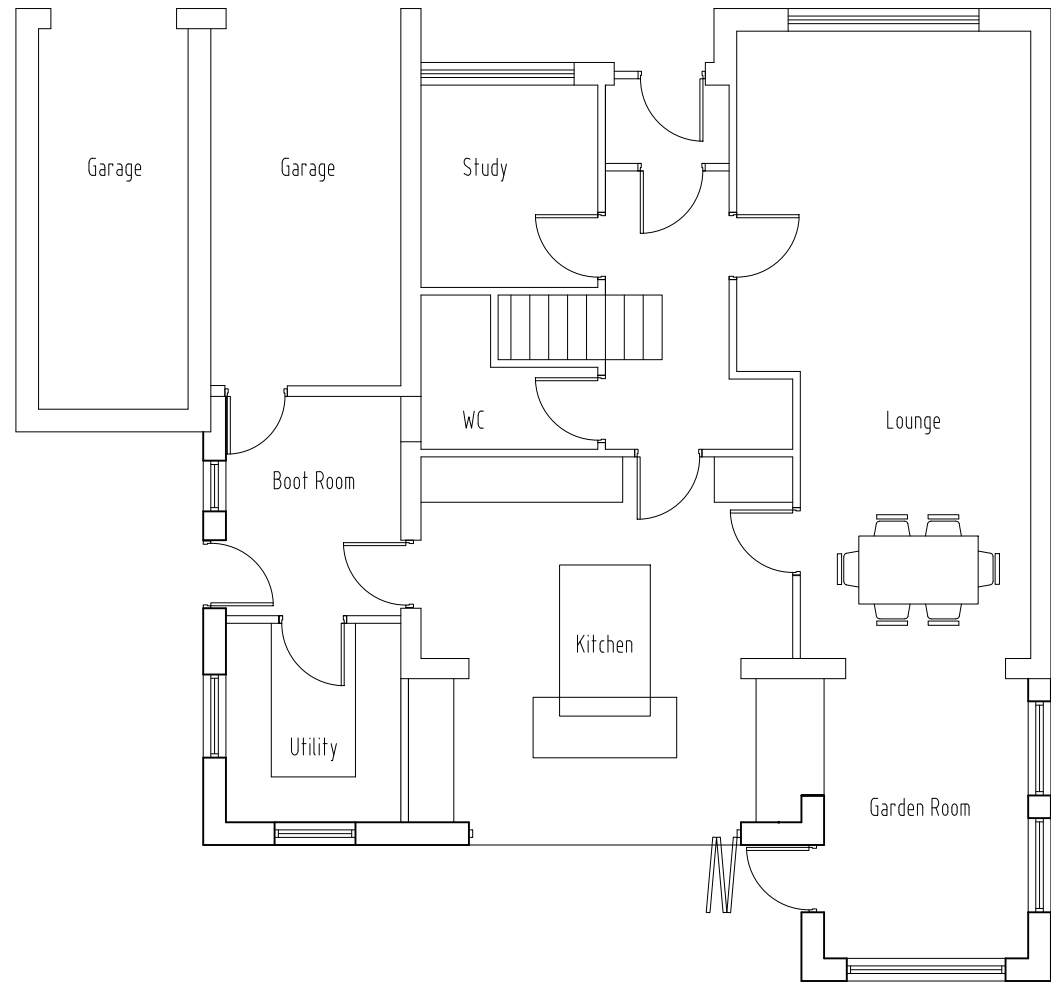


Proposed Ground Floor Plan
Scale 1:100




Existing Site Plan
Scale 1:200


Proposed Site Plan
Scale 1:200

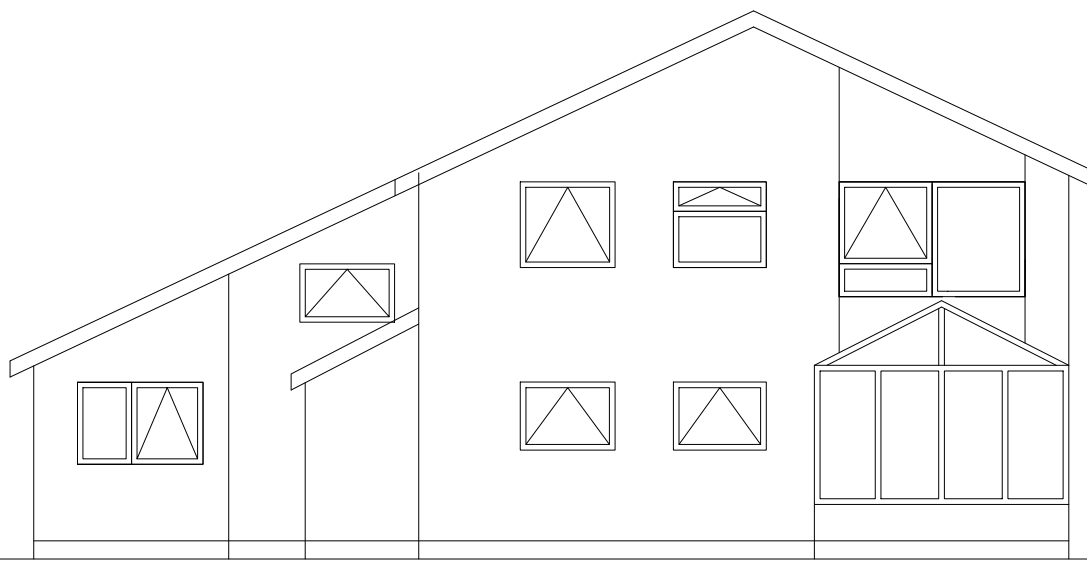


Existing Rear Elevation
Scale 1:100

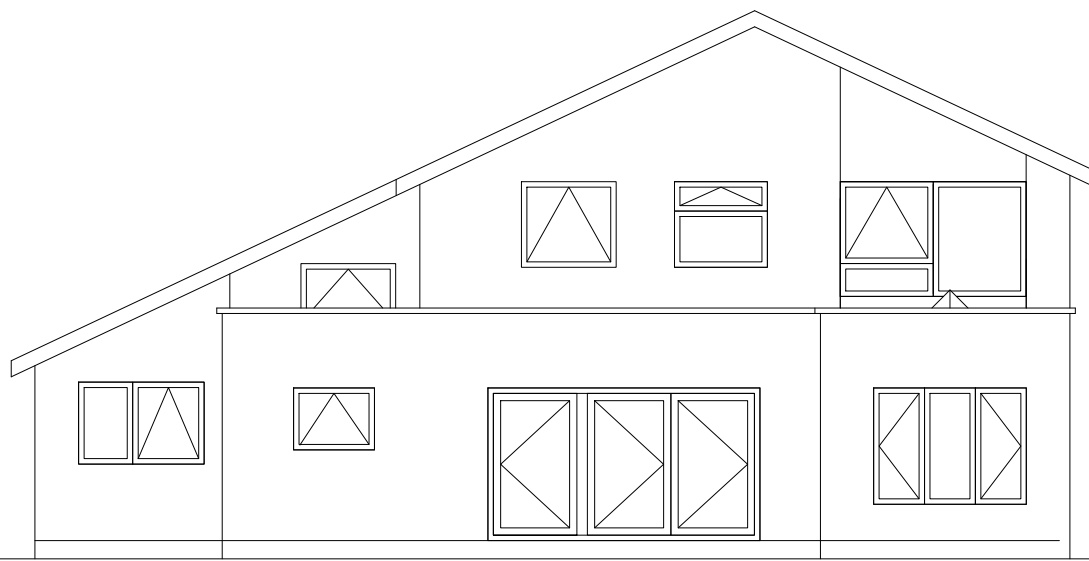


Proposed Rear Elevation
Scale 1:100

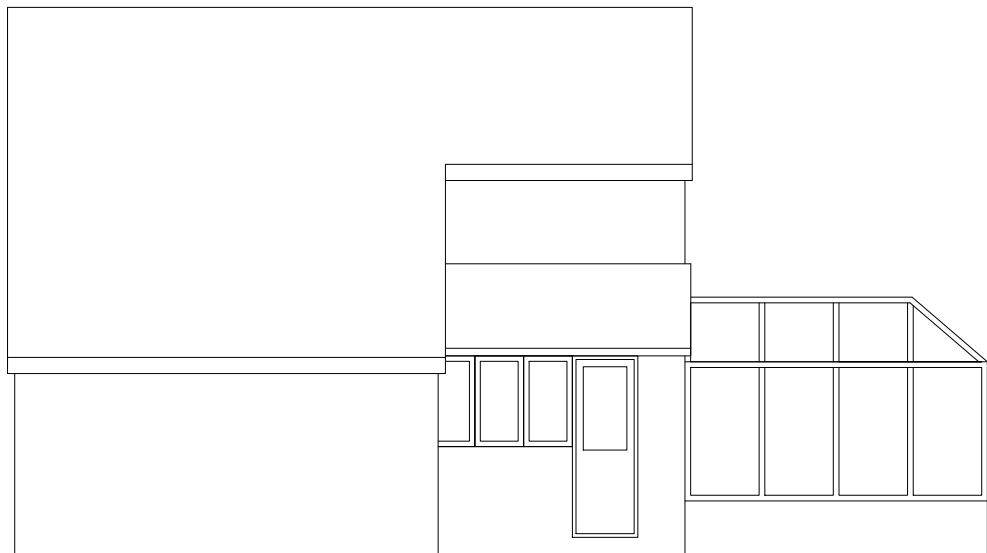


Existing Side Elevation
Scale 1:100

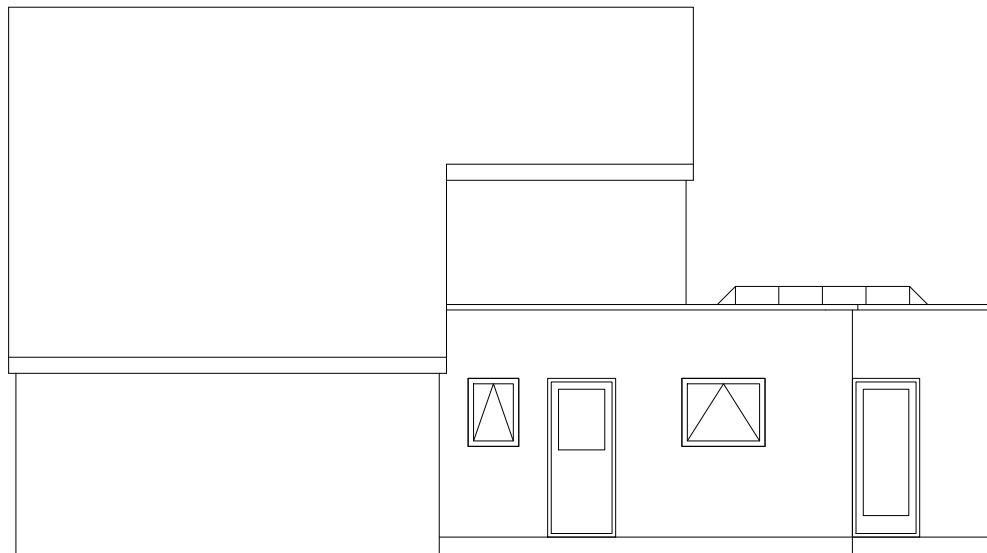


Proposed Side Elevation
Scale 1:100

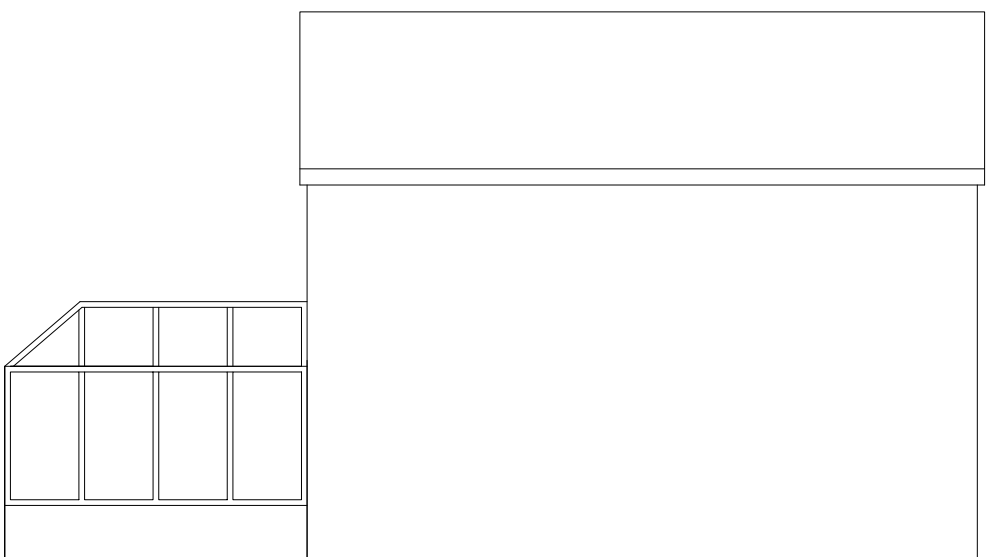

Existing Side Elevation
Scale 1:100

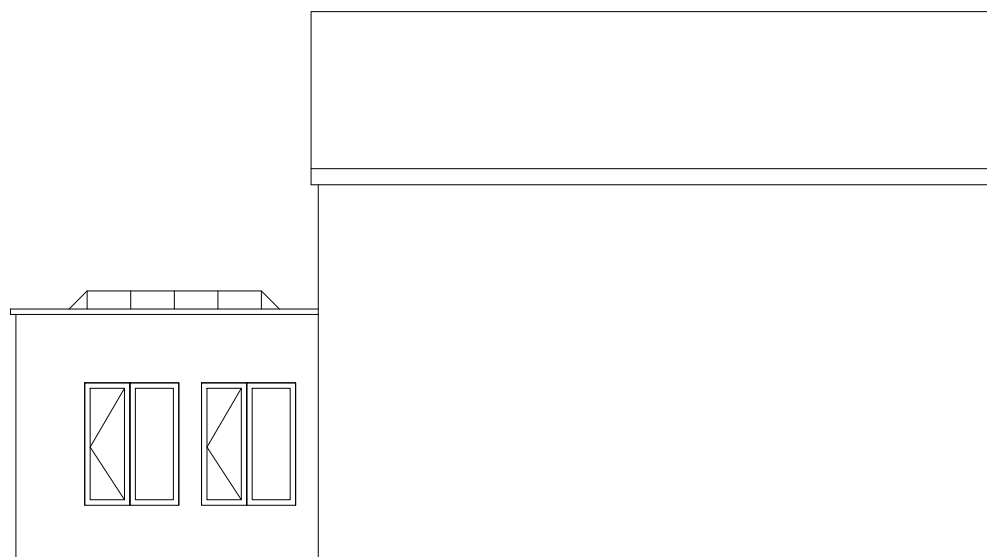

Proposed Side Elevation
Scale 1:100

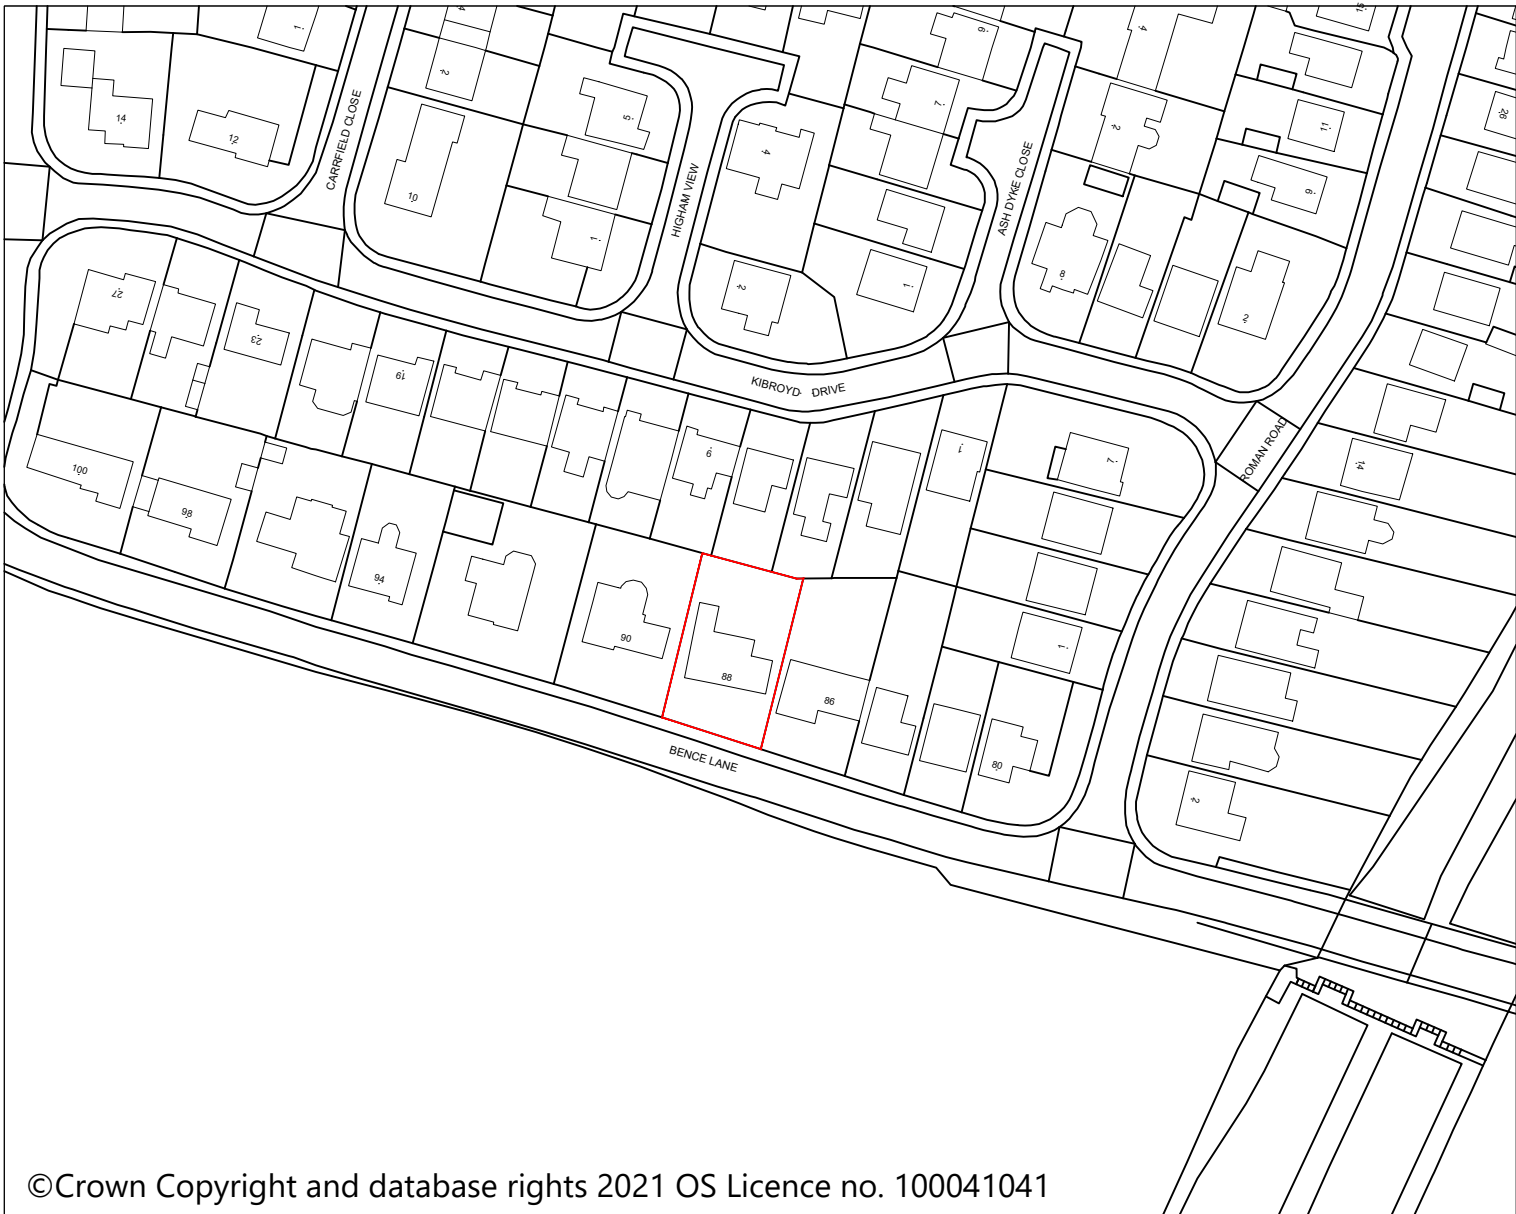

©Crown Copyright and database rights 2021 OS Licence no. 100041041

Existing Location Plan
Scale 1:1250

A	Room notation amended	AVR	6/12/21
---	-----------------------	-----	---------

Revision	Description	By	Date



Upper Bagden House
Bagden Lane
Clayton West
Huddersfield
HD8 8LQ
Tel: 01484 865000
Fax: 01484 865071
Email: info@romandevelopments.com

Client
Mr and Mrs Kevin and Rosie Mann

Project
Alterations and Extension
88 Bence Lane, Darton S75 5DA

Drawing Title
Existing and Proposed Site Plans,
Plans and Elevations, and Location Plan

Scale	Status
A1	As Noted
Drawn	Checked
AVR	15/9/21
Project No.	Revision
2021/05	01 A