




Digital Drive Thru Lane - Proposed Signage

ISSUE 01 - 16-10-18




Sign 1 - Scale 1:10
Double Digital Menu Board

 

Front View



Side View

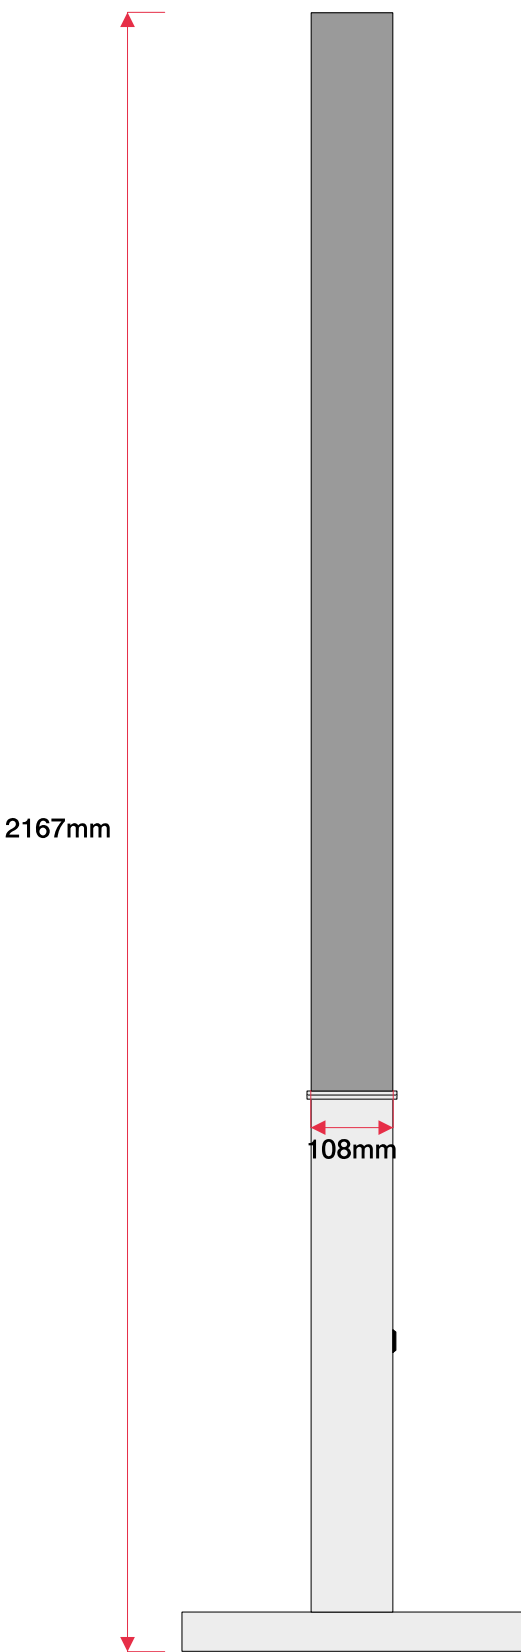

Proposed Signage



Site
Digital Drive Thru Lane
McDIGDT

Job Number
87779A Page 2/3

Drawing Location
M:\2018 Drawings\McDonalds\87779

Scale
as shown @ A3
Issue / Rev
1


Drawn By
KG
Checked By
PM

Sales Rep
ARB
Date
16/10/2018



BUTTERFIELD SIGNS LTD
174 Sunbridge Rd
Bradford
West Yorkshire
BD1 2RZ
Tel: 01274 722244
Fax: 01274 848996
Web: www.butterfieldsigns.co.uk


Sign 2 - Scale 1:10
Single Digital Menu Board

 


Front View



Side View

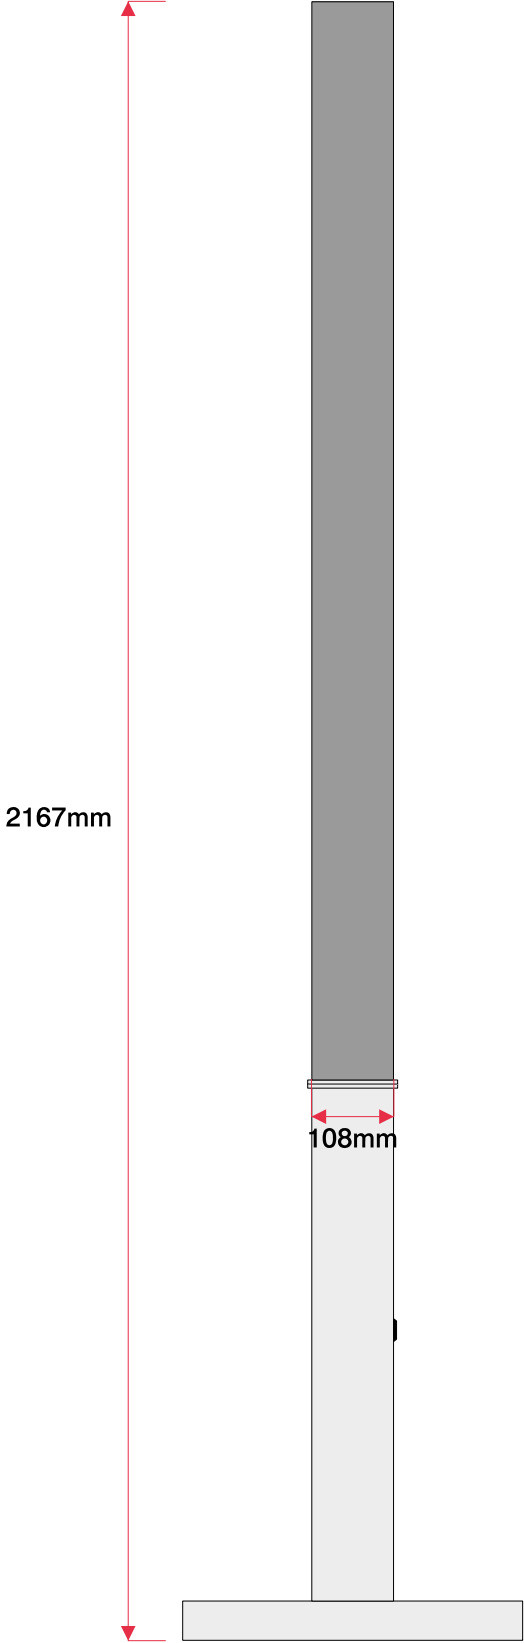

Proposed Signage

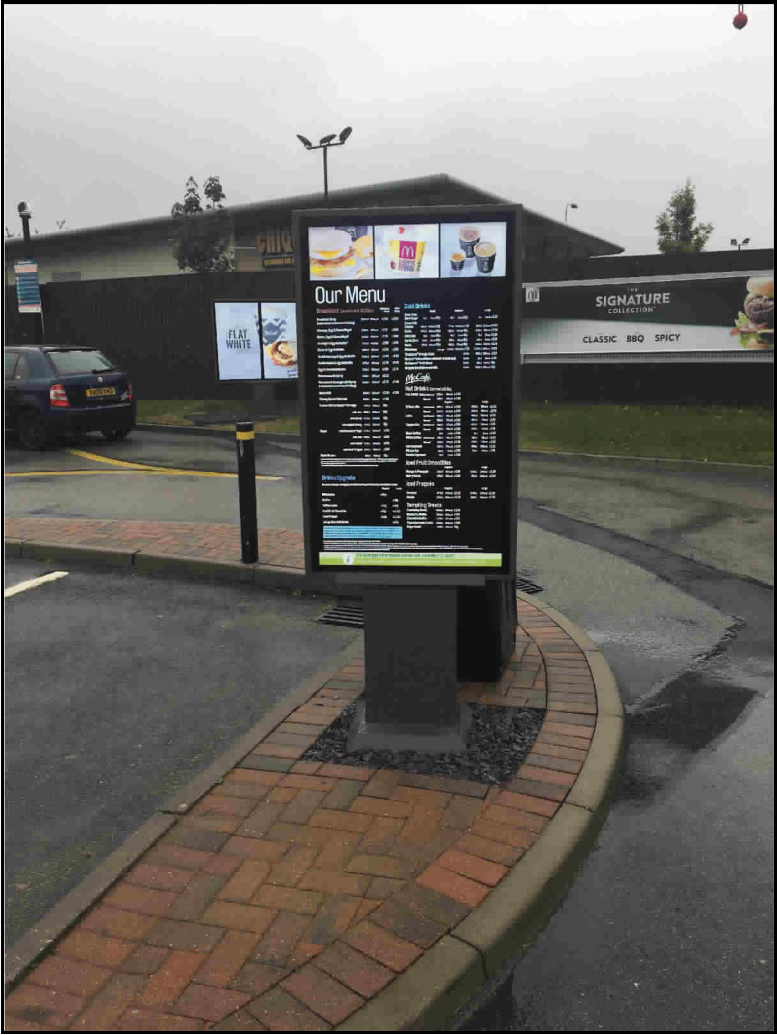

Site
Digital Drive Thru Lane
McDIGDT

Job Number
87779A
Page 3/3
Drawing Location
M:\2018 Drawings\McDonalds\87779



Scale
as shown @ A3
Issue / Rev
1

Drawn By
KG
Checked By
PM

Sales Rep
ARB
Date
16/10/2018




BUTTERFIELD SIGNS LTD
174 Sunbridge Rd
Bradford
West Yorkshire
BD1 2RZ
Tel: 01274 722244
Fax: 01274 848996
Web: www.butterfieldsigns.co.uk

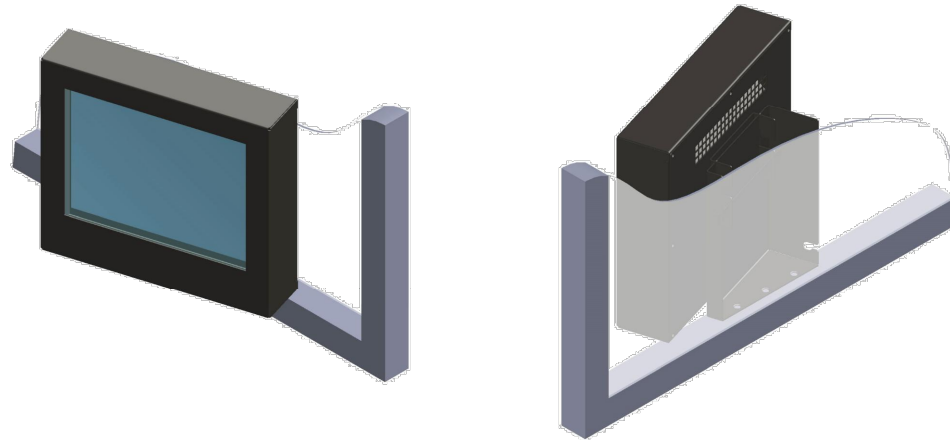 


3D view (NTS)


PPC Aluminium shroud
finished in RAL 7022 Grey with
clear perspex front
15" LCD display screen (max.
illumination 1600cd/m²)

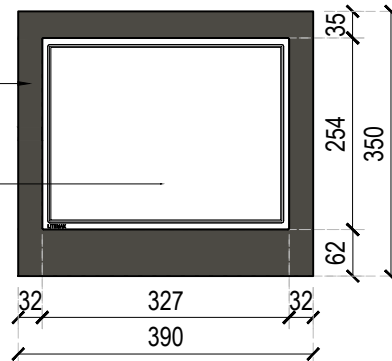

Front Elevation

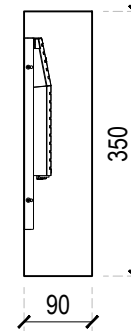

Section

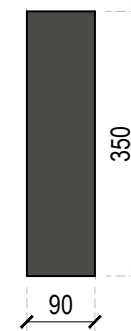

Side Elevation

NOTES AEWTP030C

- All dimensions and levels are to be checked on site.
- Any discrepancies are to be reported to the architect before any work commences
- This drawing shall not be scaled to ascertain any dimensions. Work to figured dimensions only.
- This drawing shall not be reproduced without express written permission from AEW.
- Title overlay drawings and ownership boundaries are produced using all reasonable endeavors. AEW cannot be responsible for the accuracy or scale discrepancy of base plans supplied to them.
- All works are to be undertaken in accordance with Building Regulations and the latest British Standards.
- All proprietary materials and products are to be used strictly in accordance with the manufacturers recommendations.

CDM 2015

Client notified of duties: **at design workshops**
Principal Designer: **TBC**

Unless noted below, all known hazards have been highlighted on the drawing.

REV	Date	Drawn by: -	Checked by: -
Status	Purpose of Issue		
S2	For Information		
drawing stage		PLANNING	
client			
McDonald's Restaurants Ltd			
project			
Reconnect Screen			
drawing title			
Proposed Reconnect Screen Details			
date 22/05/2019 drawn RC			
scale@A4 1:10		checked EOH	

Reconnect Screen Details
Scale 1:10

Rev

Job No
11358-AEW-XXXX-SK01

aew architects
0161 214 4370
www.aewarchitects.com

aew