




EXISTING FRONT ELEVATION
BRIDGE STREET

EXISTING SIDE ELEVATION

EXISTING REAR ELEVATION
TOWARDS WENTWORTH ROAD

EXISTING SIDE ELEVATION

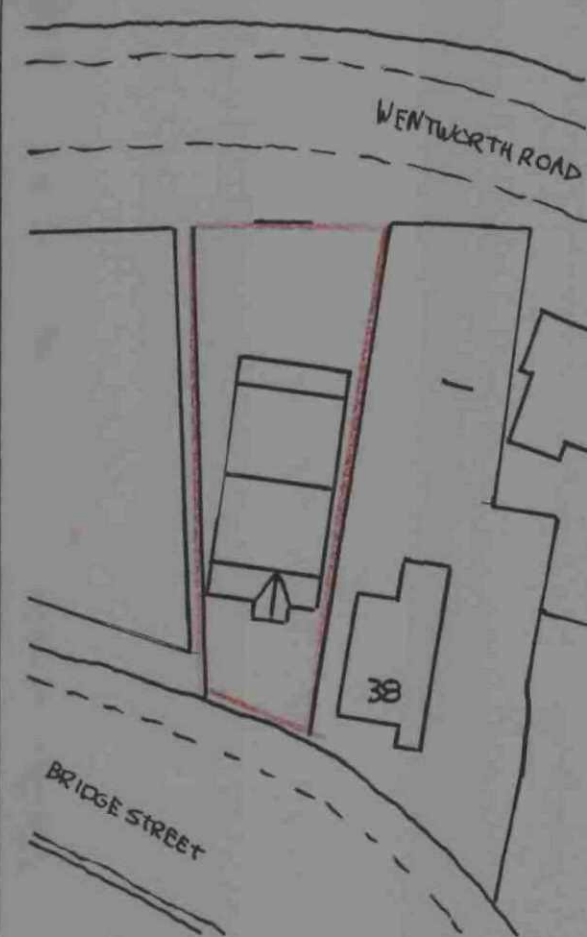

BLOCK PLAN 1:500



PROPOSED SIDE ELEVATION

PROPOSED ELEVATION
TOWARDS WENTWORTH ROAD

PROPOSED SIDE ELEVATION

Jarvisley Metropolitan Borough Council

30 MAY 2008


Corporate Mail Room

PROPOSED DORMER
WINDOWS & EXISTING ELEVATION


MR T R TAYLOR
40 BRIDGE STREET PENISTONE

SCALE 1:100

DWG NO 1

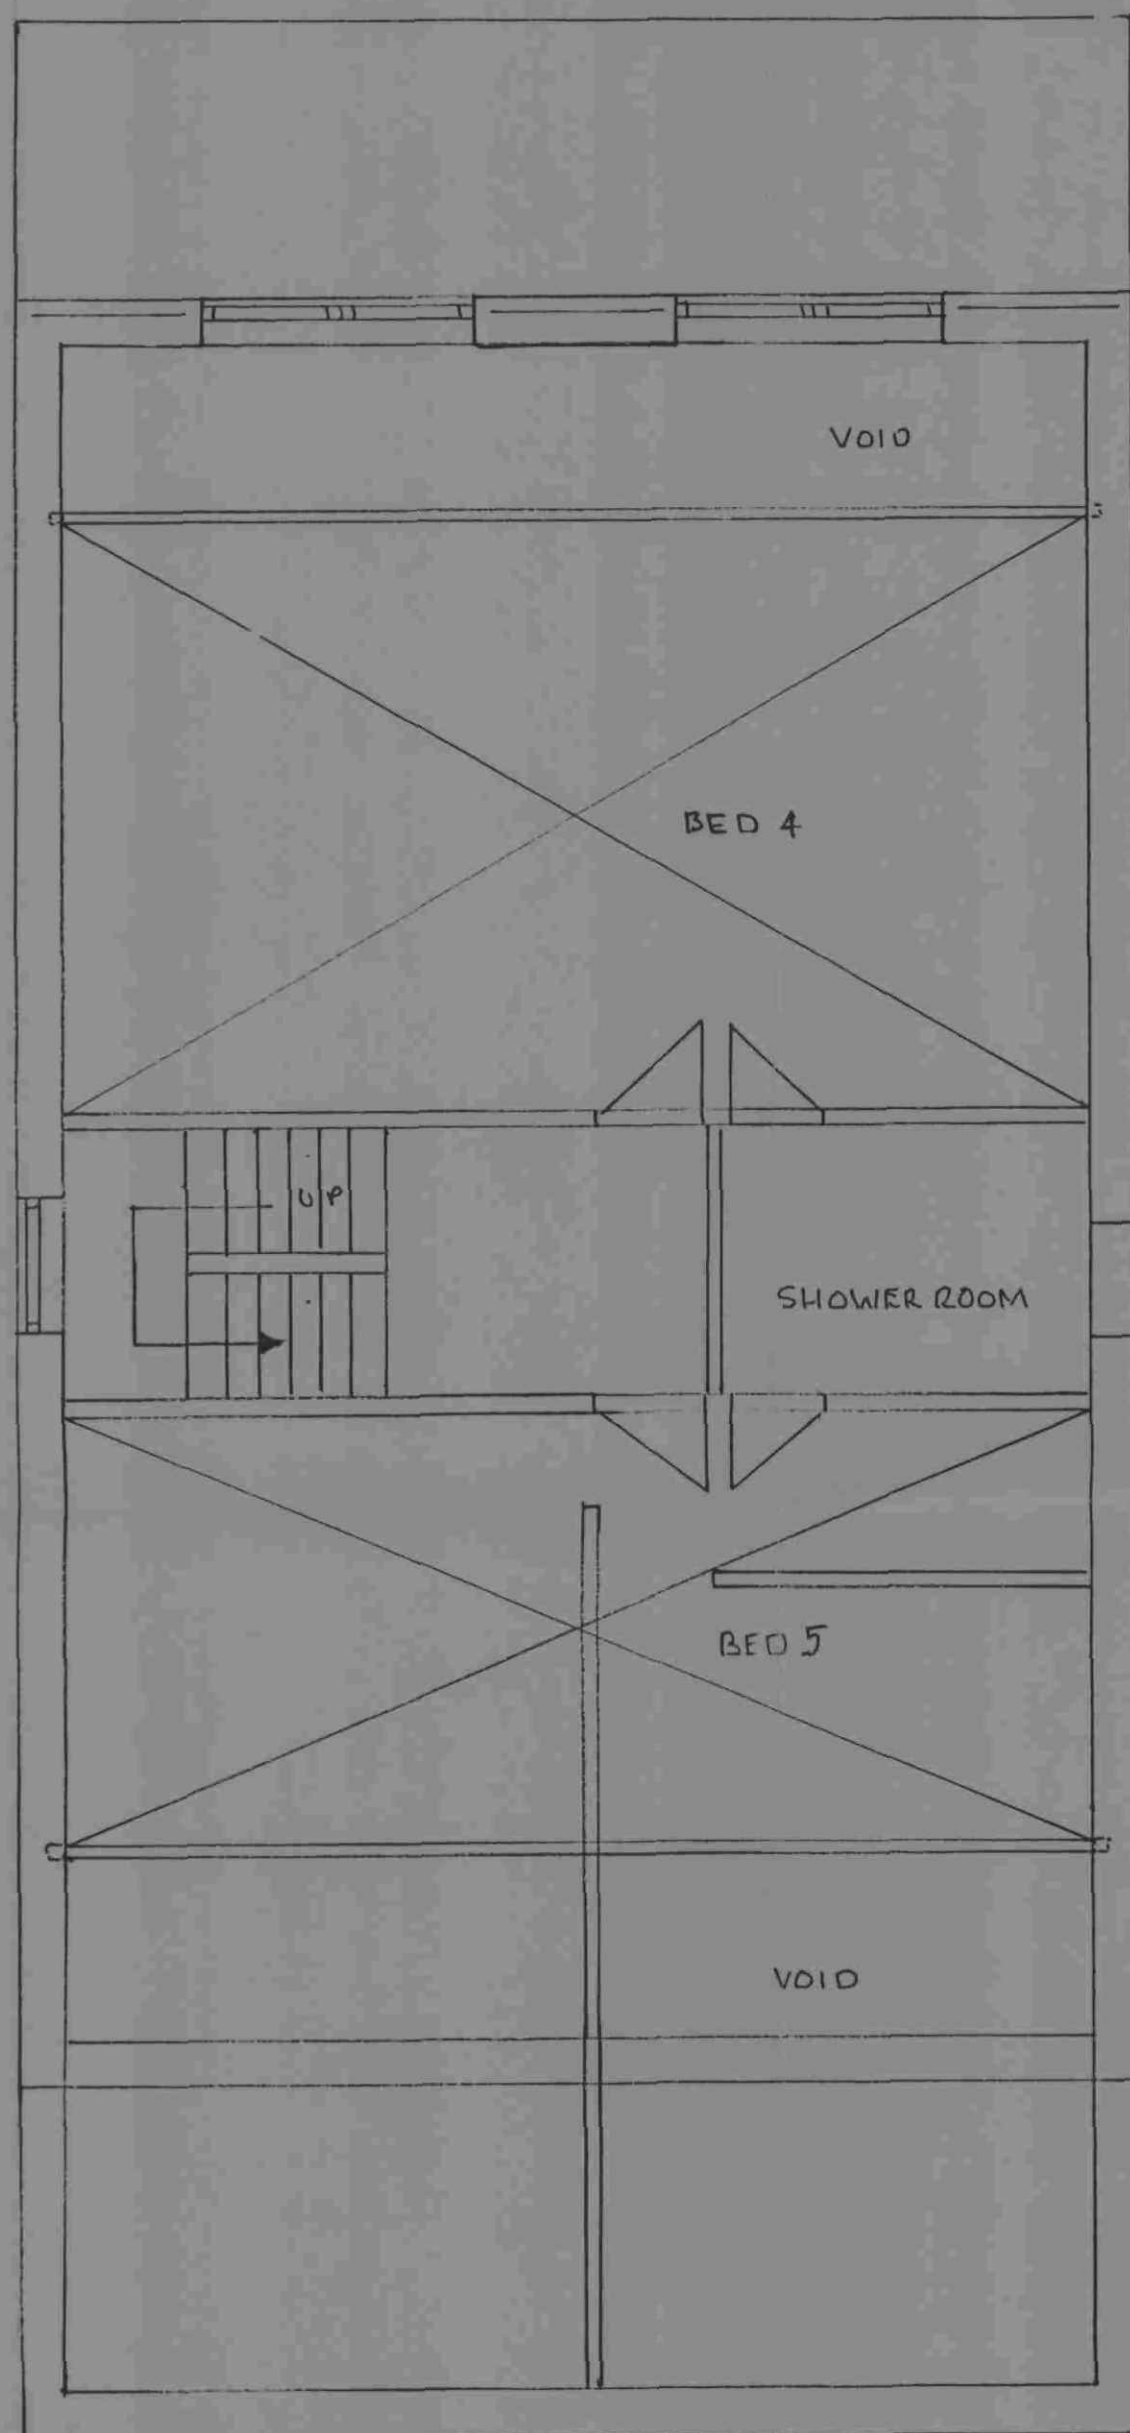

EXISTING ATTIC & ROOF PLAN

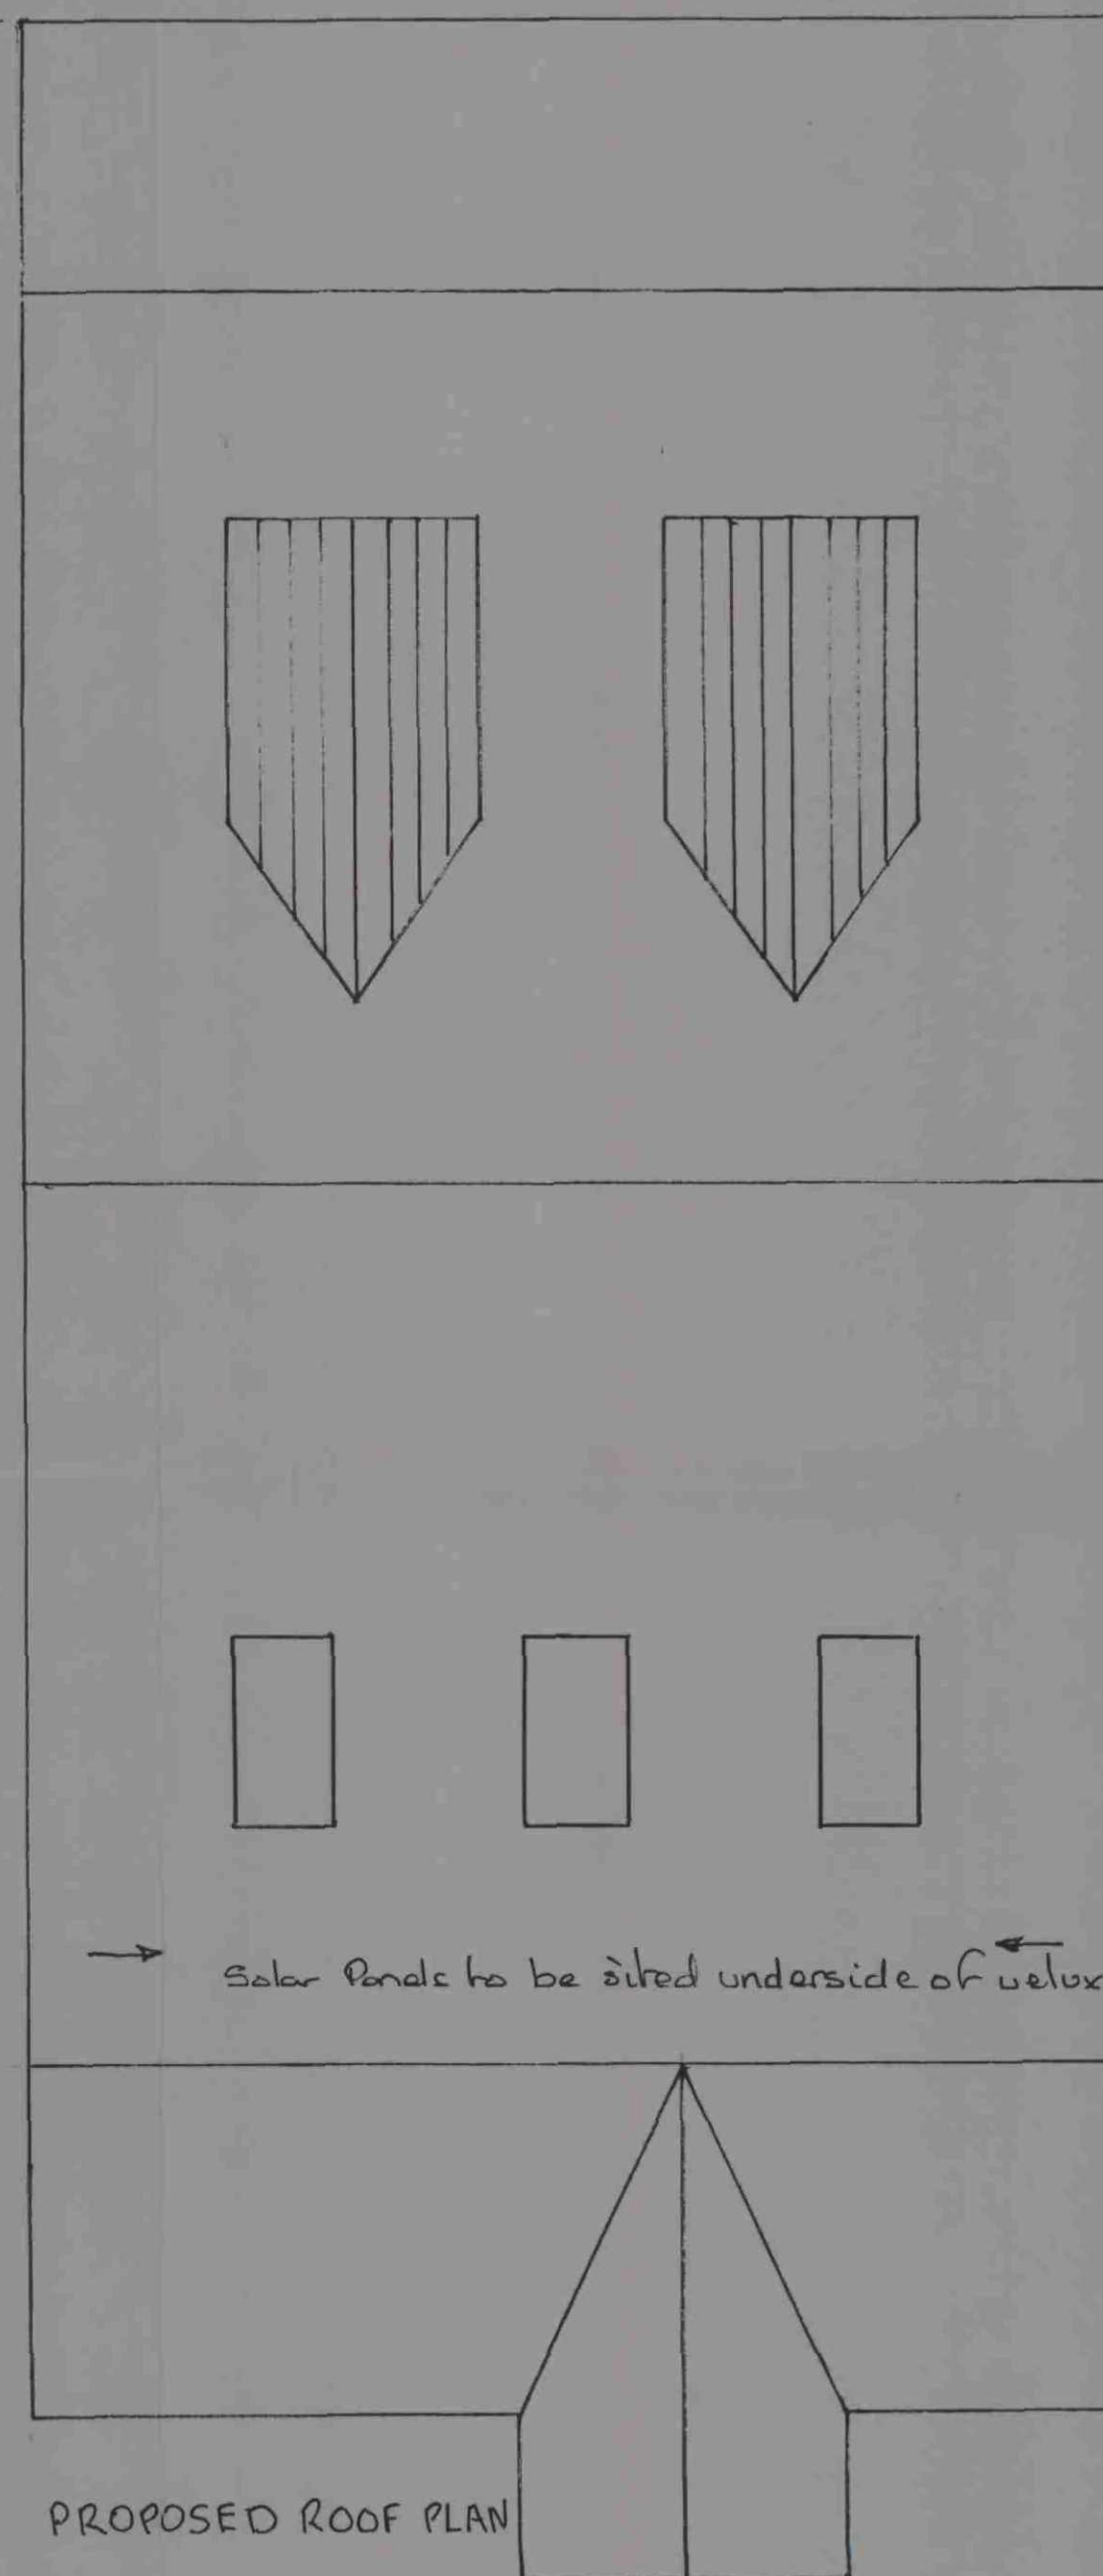

PROPOSED ROOF PLAN

Sarnsley Metropolitan Borough Council

30 MAY 2008

Corporate Mail Room

PROPOSED DORMER WINDOWS
& EXISTING ATTIC FLOOR

MR T R TAYLOR
40 BRIDGE STREET PENISTONE

SCALE 1:50

DWG No 2